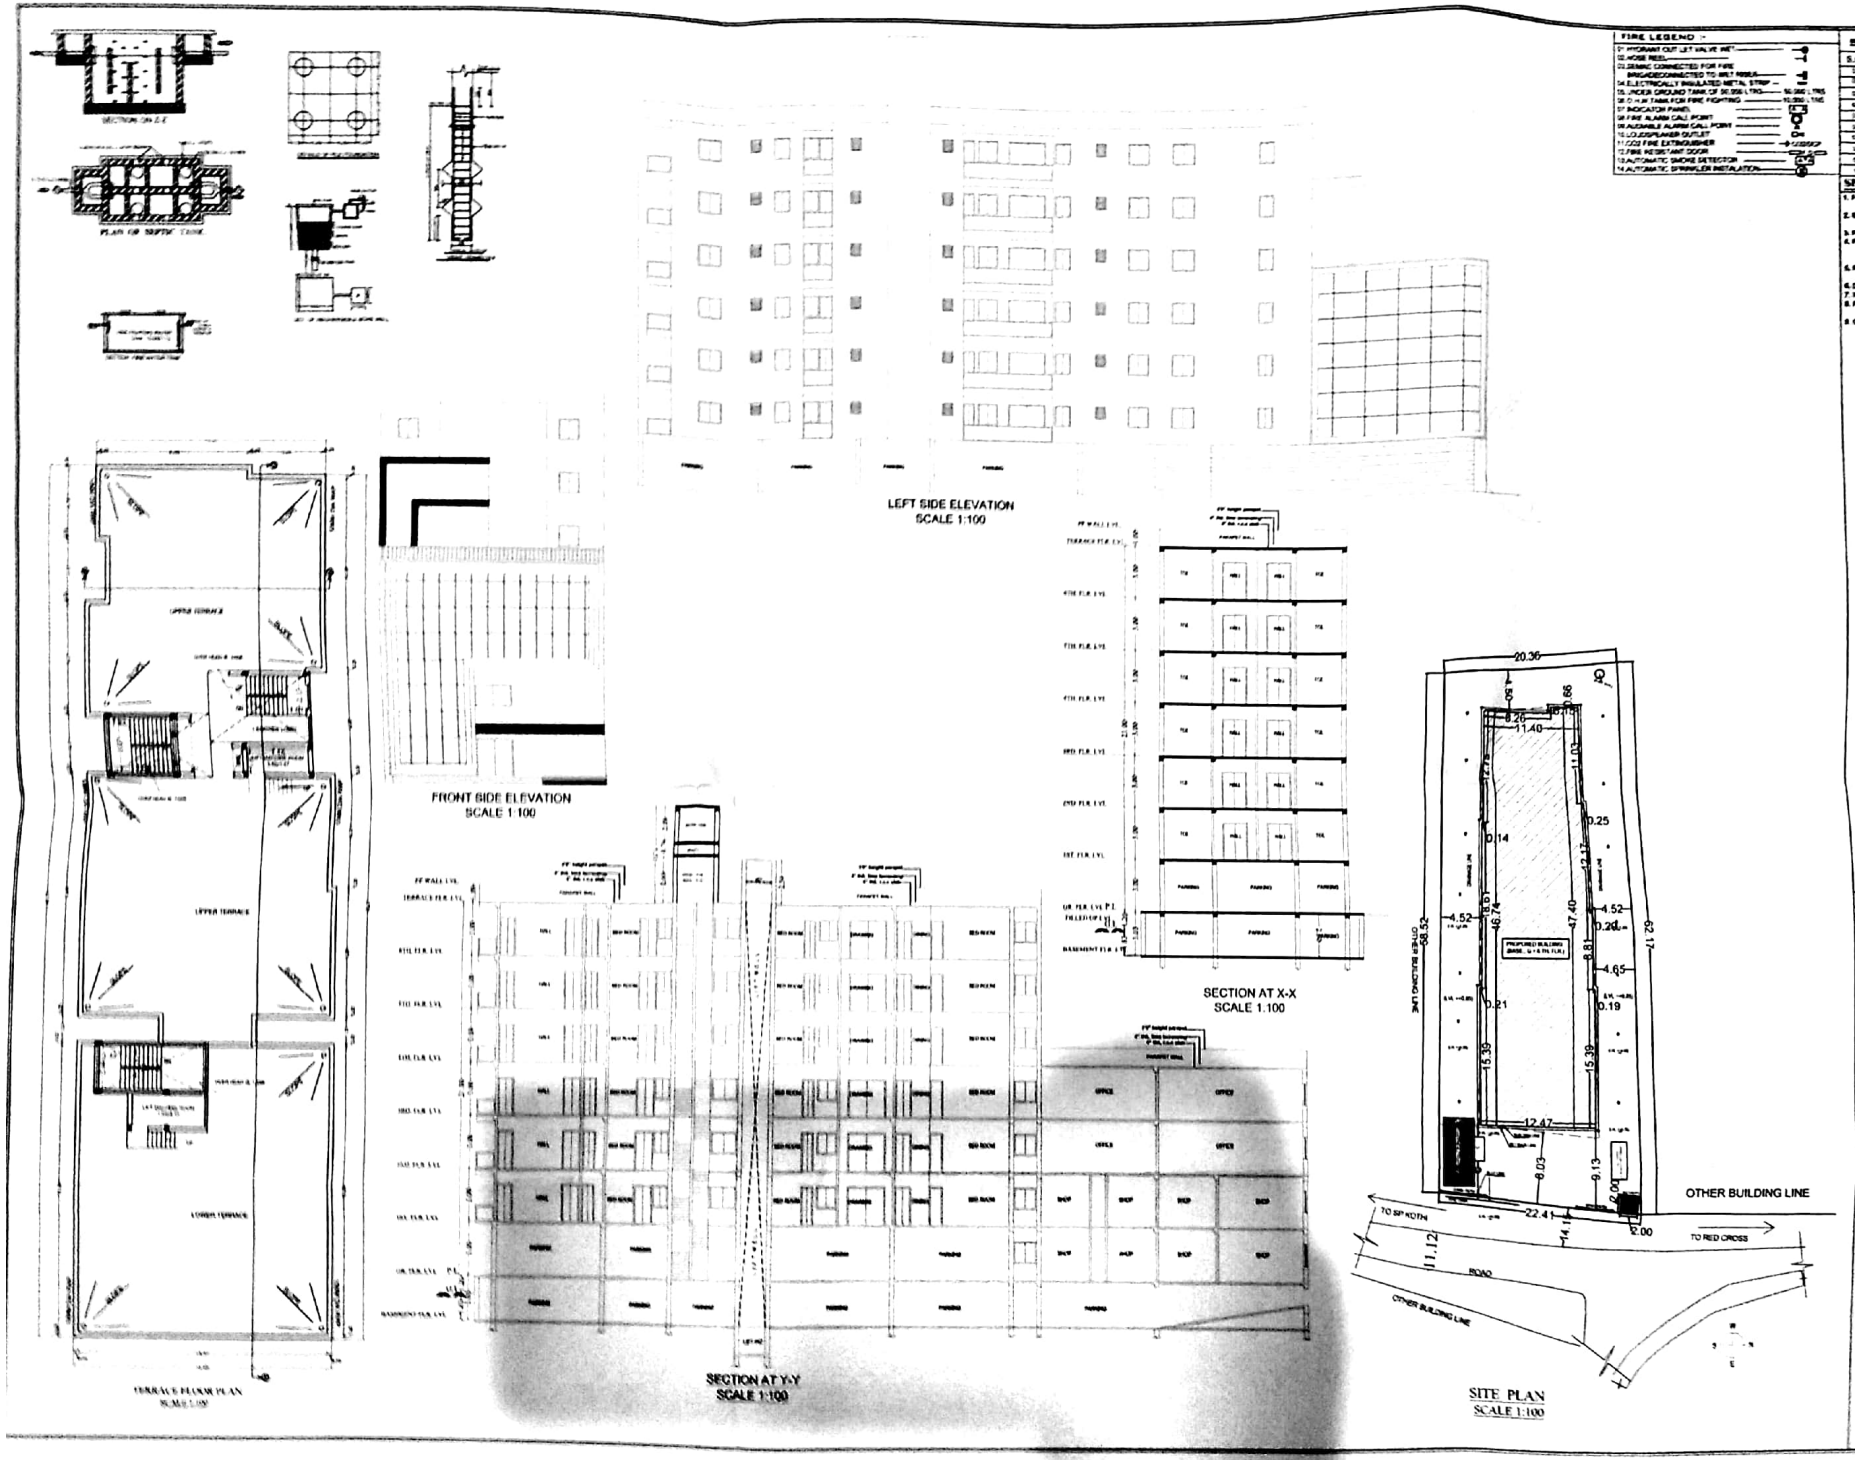

FIRE LEGEND :-

01 HYDRANT OUT LET VALVE WET	
02 HOSE REEL	
03 SENSE CONNECTED FOR FIRE BRIGADE/CONNECTED TO WET RISER	
04 ELECTRICALLY INSULATED METAL STRIP	
05 UNDER GROUND TANK OF 50,000 LTRS	50,000 LTRS
06 O.H.W TANK FOR FIRE FIGHTING	10,000 LTRS
07 INDICATOR PANEL	
08 FIRE ALARM CALL POINT	
09 AUDIABLE ALARM CALL POINT	
10 LOUDSPEAKER OUTLET	
11 CO2 FIRE EXTINGUISHER	
12 FIRE RESISTANT DOOR	
13 AUTOMATIC SMOKE DETECTOR	
14 AUTOMATIC SPRINKLER INSTALATION	

SCHEDULE OF DOORS & WINDOWS

S.NO	TYPE	WIDTH	CILL	HEIGHT	DESCRIPTION
01	D	[illegible]	[illegible]	[illegible]	SINGLE LEAF DOOR
02	D1	[illegible]	[illegible]	[illegible]	SINGLE LEAF DOOR
03	D2	[illegible]	[illegible]	[illegible]	SINGLE LEAF DOOR
04	D3	[illegible]	[illegible]	[illegible]	SINGLE LEAF DOOR
05	W	[illegible]	[illegible]	[illegible]	FULLY GLAZED WIN
06	W1	[illegible]	[illegible]	[illegible]	FULLY GLAZED WIN
07	W2	[illegible]	[illegible]	[illegible]	FULLY GLAZED WIN
08	W3	[illegible]	[illegible]	[illegible]	FULLY GLAZED WIN
09	DW	[illegible]	[illegible]	[illegible]	DOORWINDOW
10	DW1	[illegible]	[illegible]	[illegible]	DOORWINDOW

SPECIFICATION :-

1. FOUNDATION - R.C.C. UNDER REAMED PILE FOUNDATION 6.5 M DEEP WITH R.C.C. AS STRUCTURAL ENGINEER.
2. SUPER STRUCTURE - 1st CLASS BRICK WORK IN SUPER STRUCTURE WITH CEMENT MORTER 1:6.
3. PLINTH - HEIGHT P.L. WITH G.L. AS SHOWN IN SECTION.
4. FLOORING - 0.025M TH. LP & FLOORING OVER 0.125M TH. DRY RAMMED KHOA OVER 0.075M TH. BRICK FLAT SOLING OVER SAND FILLING.
5. ROOF - 0.100 TH. AVERAGE LIME TERRACING OVER R.C.C. ROOF SLAB.
6. DOORS - CHOWKHATS OF DOORS TO BE SAL WOOD.
7. WINDOWS - ALL WINDOWS TO BE FULLY GLAZED IN STEEL.
8. PLASTER - 0.12M TH. CEMENT PLASTER ON BOTH SIDE OF BRICK WORK.
9. COLOURING - COLOUR OR WHITE WASH AS CHOICE.

PLOT DETAILS :-

PROPOSED COMMERCIAL cum RESIDENTIAL BUILDING FOR

PLOT DETAIL :-

BRINDA RESIDENCY PVT. LTD. KAUTILAYAPURI GAYA THROUGH ITS DIRECTOR SRI BRIJKISHOR MISHRA ON M.S PLOT NO.- 1461(OLD) 1691 KA , KHA (NEW), HOLDING NO.- 1662A , WARD NO.-9(OLD)S WARD NO.- 26 PRESENT VALUATION WARD NO.-32 ,P.S-CIVIL LINES NOW RAMPUR

DIST.- GAYA

SHEET NO.	SCALE.	NORTH
P.M.C.-01/01	1 : 100 1 : 200	

SIGNATURE OF OWNER

SIGNATURE OF ARCHITECT / ENGINEER

Scanned by CamScanner