LEFT SIDE ELEVATION

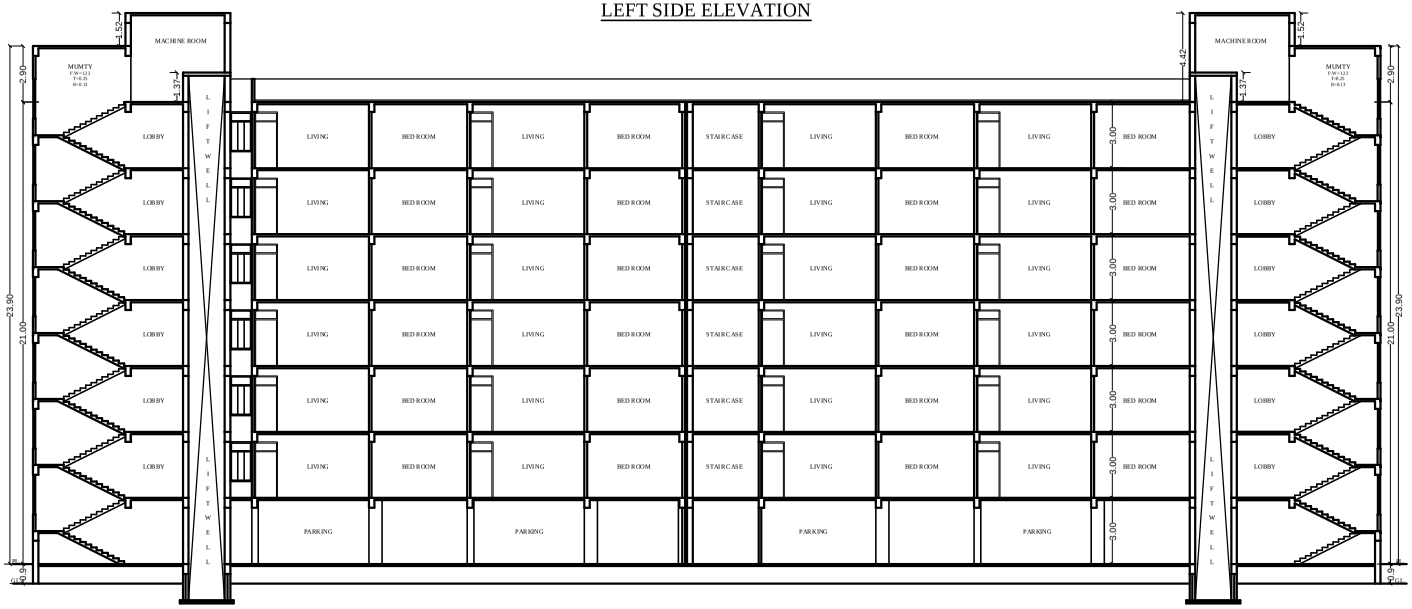

SECTION AT X-X

SPECIFICATION

1. R.C.C UNDER REMMID PILE FOUNDATION AS PER DETAIL GIVEN IN THIS DRAWING .
2. 1ST CLASS BRICK WORK IN CEMENT MORTER(1:6) IN SUPER STRUCTURE.
3. HEIGHT OF PLINTH FLOOR AREA SHOWN IN SECTION.
4. 0.03 P.S FLOORING OVER 0.75 DRY REMMID KHOA . OVER FLAT BRICK SOLING OVER LOCAL SAND FILLING.
5. 0.050 TH D.P.C. ON P.L. ALL ROUND THE BUILDING.
6. 0.1 10 TH LIME CONCRETE OVER 0.10HTH RC.C. SLAB.
7. 0.1 5TH R.C.C. BAND AT DOORS & WINDOWS OPENINGS.
8. 0.12 CEMENT PLASTER ON BOTH SIDE OF WALL.
9. WHITE & COLOUR WASH AS PER CHOICE.

PROPOSED RESIDENTIAL BUILDING FOR **SURYA SHYAM VIHAR DEVELOPER AND PLANER PVT.LTD.**
AT-SURVEY PLOT NO.- 875(P)
THANA NO.-36 , TAUZI NO.- 5241,
KHATA NO.-68
MAUZA -MUSTAFAPUR,
AT NEAR- R.P.S ENGINEERING COLLEGE , DANAPUR,PATNA .

NORTH	SCALE	DRG.NO.
	1:100 1:200	03

SIG. OF STRUCTURAL ENGINEER

SIG. OF OWNER

SIG. OF ARCHITECT