

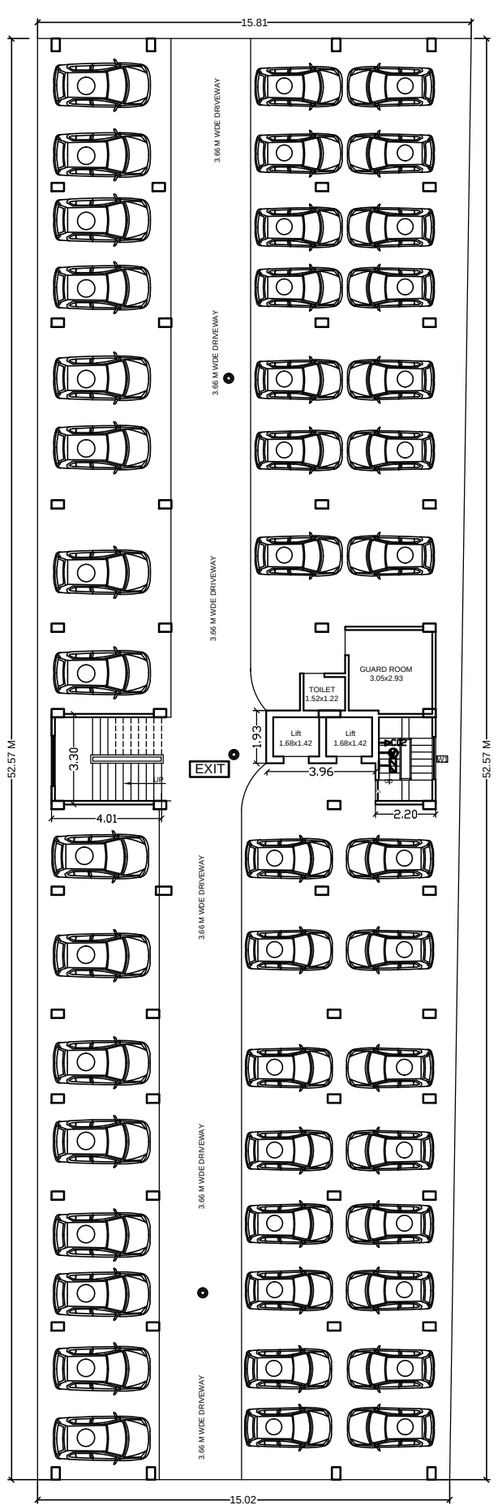



BLOCK-A GROUND FLOOR PLAN

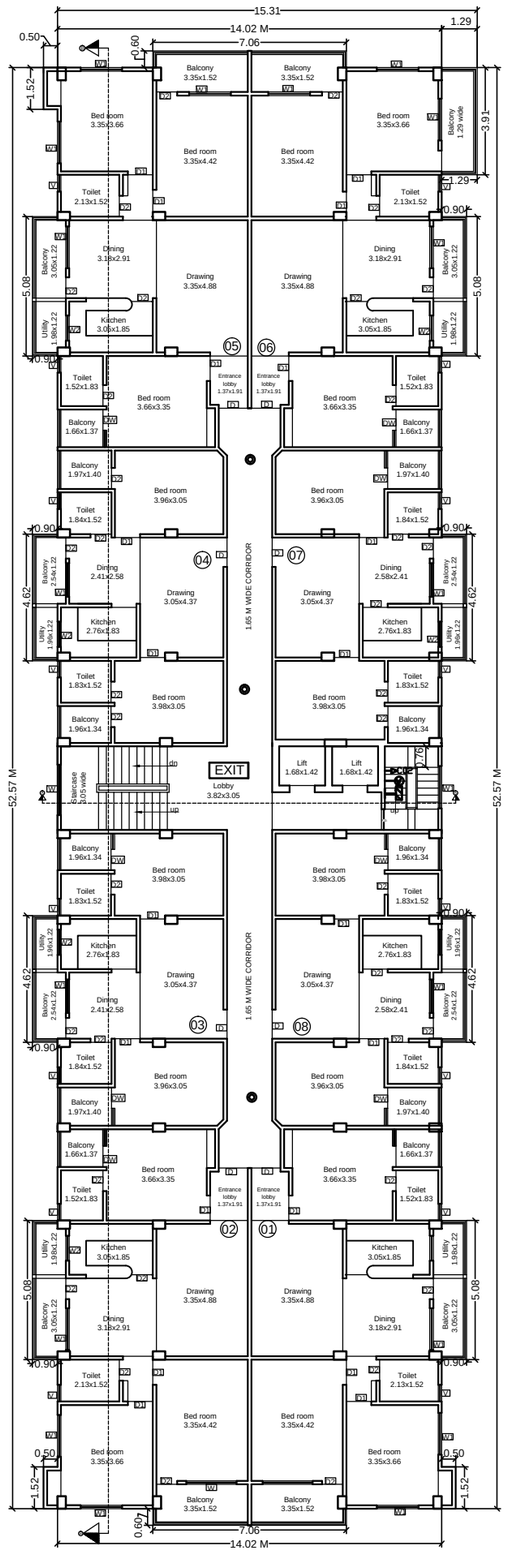


BLOCK-A 1ST TO 5TH FLOOR PLAN

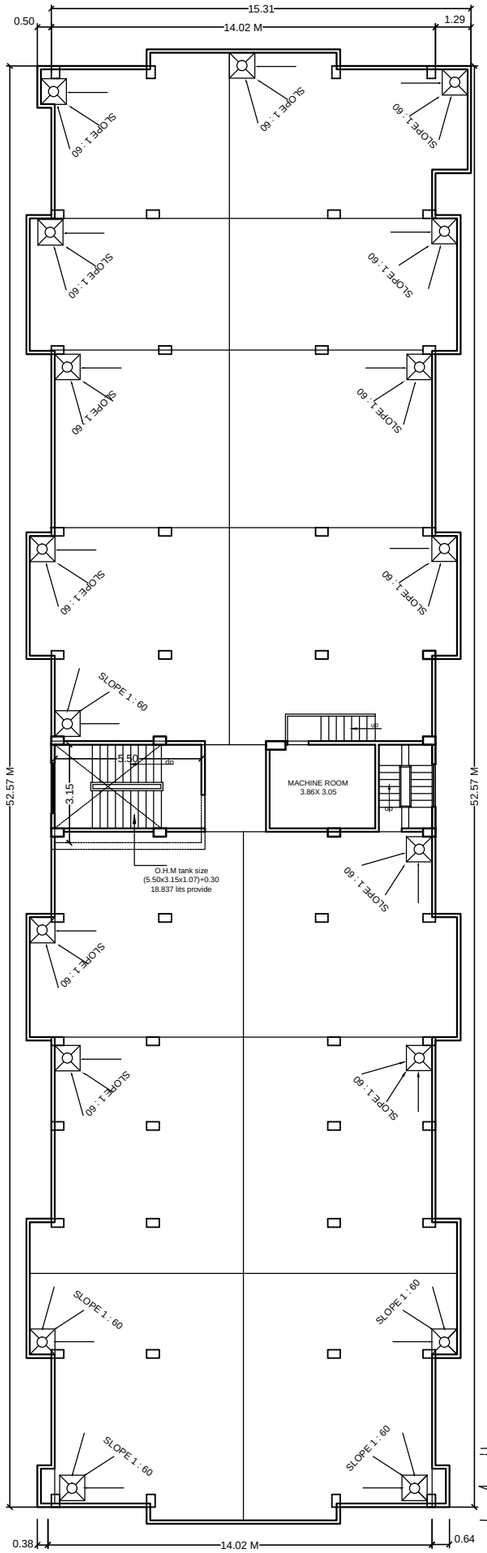


TERRACE FLOOR PLAN
BLOCK-A

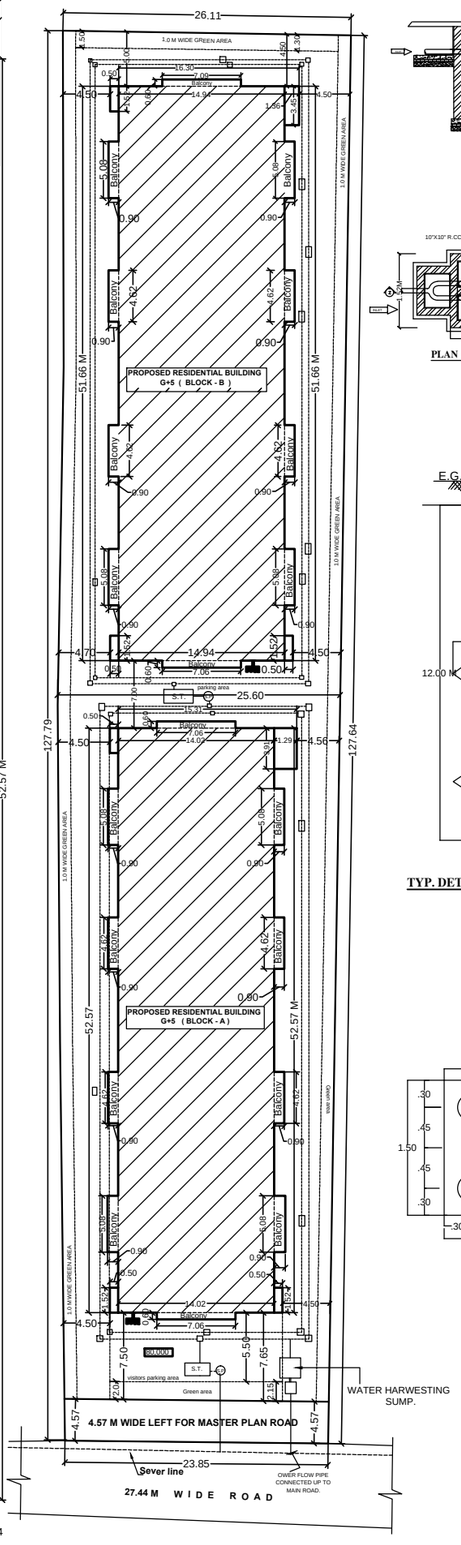


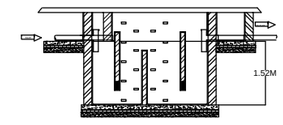


SECTION ON Z-Z

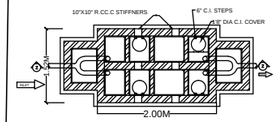

PLAN OF SEPTIC TANK. & SOAK PIT

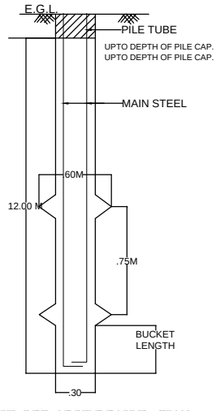

TYP. DET. OF PILE FOUNDATION.

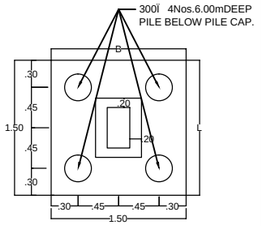

PLAN

SCHEDULE OF DOORS & WINDOWS:- **01/04**

TYPE	WIDTH	HEIGHT	CILL	LINTEL	DESCRIPTION
D	1.07m.	2.13m.	0.0m.	2.13m.	DO
D1	0.91m.	2.13m.	0.0m.	2.13m.	DO
D2	0.76m.	2.13m.	0.0m.	2.13m.	DO
W	2.10m.	1.65m.	0.90m.	2.54m.	GLAZED WINDOW
W1	1.37m.	1.65m.	0.90m.	2.54m.	GLAZED WINDOW
W2	0.91m.	1.65m.	1.07m.	2.54m.	DO
W3	0.61m.	1.65m.	0.90m.	2.54m.	DO
W4	0.61m.	0.75m.	1.63m.	2.54m.	DO
DW	1.19m.	2.13, 1.65m.	0.0,0.90m.	2.13,2.54m.	DOOR&GLAZED WINDOW

AREA CALCULATION :-

TOTAL PLOT AREA = 3218.42 SQM

TOTAL LEFT FOR MASTER PLAN ROAD AREA = 108.99 SQM

NET PLOT AREA = 3109.43 SQM

BLOCK-A

TOTAL B/U AREA OF GROUND FLOOR = 32.74 SQM
TOTAL B/U AREA OF 1ST FLOOR = 692.41 SQM
TOTAL B/U AREA OF 2ND FLOOR = 692.41 SQM
TOTAL B/U AREA OF 3RD FLOOR = 692.41 SQM
TOTAL B/U AREA OF 4TH FLOOR = 692.41 SQM
TOTAL B/U AREA OF 5TH FLOOR = 692.41 SQM

TOTAL B/U AREA = 3494.79 SQM

BLOCK-B

TOTAL B/U AREA OF GROUND FLOOR = 28.08 SQM
TOTAL B/U AREA OF 1ST FLOOR = 725.36 SQM
TOTAL B/U AREA OF 2ND FLOOR = 725.36 SQM
TOTAL B/U AREA OF 3RD FLOOR = 725.36 SQM
TOTAL B/U AREA OF 4TH FLOOR = 725.36 SQM
TOTAL B/U AREA OF 5TH FLOOR = 725.36 SQM

TOTAL B/U AREA = 3654.88 SQM

TOTAL B/U AREA (BLOCK A + B) = 7149.67 SQM

F.A.R. = 2.22

PLOT DETAILS :-

PROPOSED RESIDENTIAL BUILDING OF
S.D. - S.D & P. PVT.LTD.(JV)
(01) SRI PANKAJ KUMAR SINGH, S/O. - SRI VIJAY KUMAR SINGH,
(02) SRI RAMESH PRASAD, S/O JAGAT NARAYAN SINGH,
ON S.PLOT NO. - 1077 (P) ,THANA NO. - 21 ,KHATA NO. - 885,
MAUZA - DANAPUR , SAHAJADPUR ,THANA -DANAPUR ,
DIST. - PATNA

SCALE.
1 : 100 , 1: 200

NORTH.

SIGNATURE OF OWNER / DEVELOPER

SIGNATURE OF ARCHITECT

Scale - 1:200 SITE PLAN