

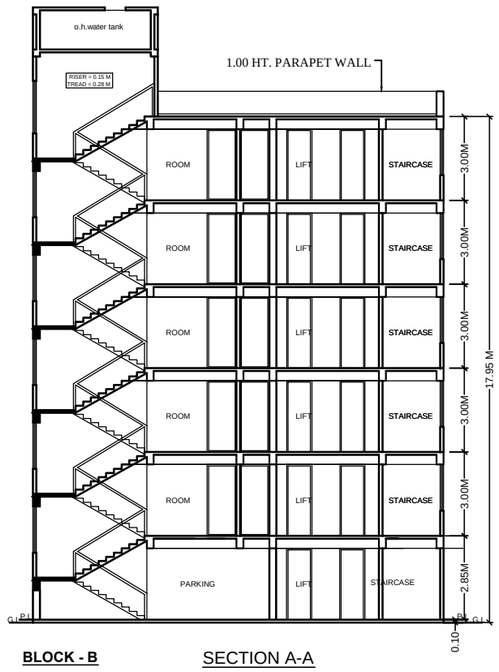


BLOCK - B SECTION A-A

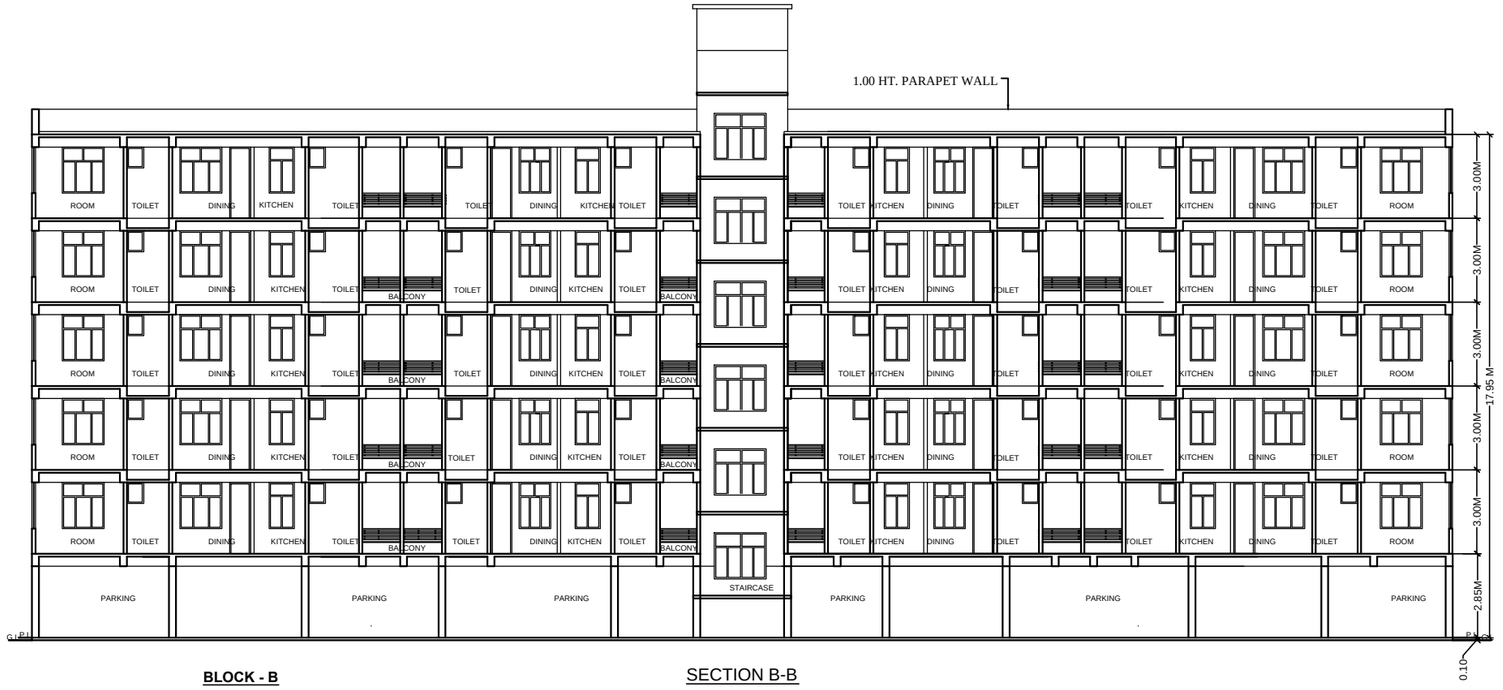

BLOCK - B SECTION B-B

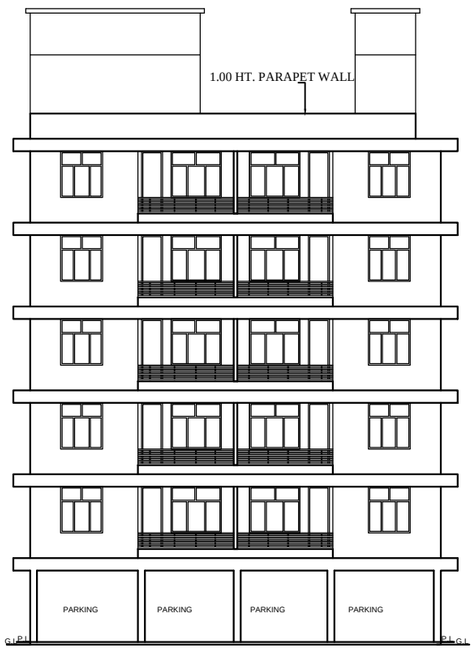

BLOCK - B FRONT ELEVATION



BLOCK - B SIDE ELEVATION

SPECIFICATION:- **04/04**

1. FOUNDATION R.C.C. UNDER REAMMED PILE FOUNDATION 8.0M DEEP WITH PROPER RE-INFORCEMENT.
2. SUPER STRUCTURE 1ST CLASS BRICK WORK IN SUPER STRUCTURE WITH CEMENT MORTAR (1:6)
3. PLINTH HEIGHT G.L. AND P.L. AS SHOWN IN SECTION
4. FLOORING 25mm THICK I.P.S. FLOORING OVER 125 TH. DRY REAMMED KHOA OVER 75mm TH. BRICK FLAT SOLLING OVER SAND FILLING
5. ROOF 10m THICK AVERAGE LIME TERRACING OVER R.C.C. ROOF SLAB
6. DOORS CHOWKHATS OF DOORS TO BE SAL WOOD.
7. WINDOWS ALL WINDOWS TO BE FULLY GLAZED IN STEEL FRAME.
8. PLASTER 12mm THICK CEMENT PLASTER ON BOTH SIDE OF BRICK WALL.
9. COLOURING COLOUR OR WHITE WASH AS PER CHOICE.

PLOT DETAILS :-

PROPOSED RESIDENTIAL BUILDING OF
S.D. - S.D & P. PVT.LTD.(JV)
(01) SRI PANKAJ KUMAR SINGH, S/O. - SRI VIJAY KUMAR SINGH,
(02) SRI RAMESH PRASAD, S/O JAGAT NARAYAN SINGH,
ON S.PLOT NO. - 1077 (P) ,THANA NO. - 21 ,KHATA NO. - 885,
MAUZA - DANAPUR , SAHAJADPUR ,THANA -DANAPUR ,
DIST. - PATNA

SCALE.
1 : 100

SIGNATURE OF OWNER / DEVELOPER

SIGNATURE OF ARCHITECT