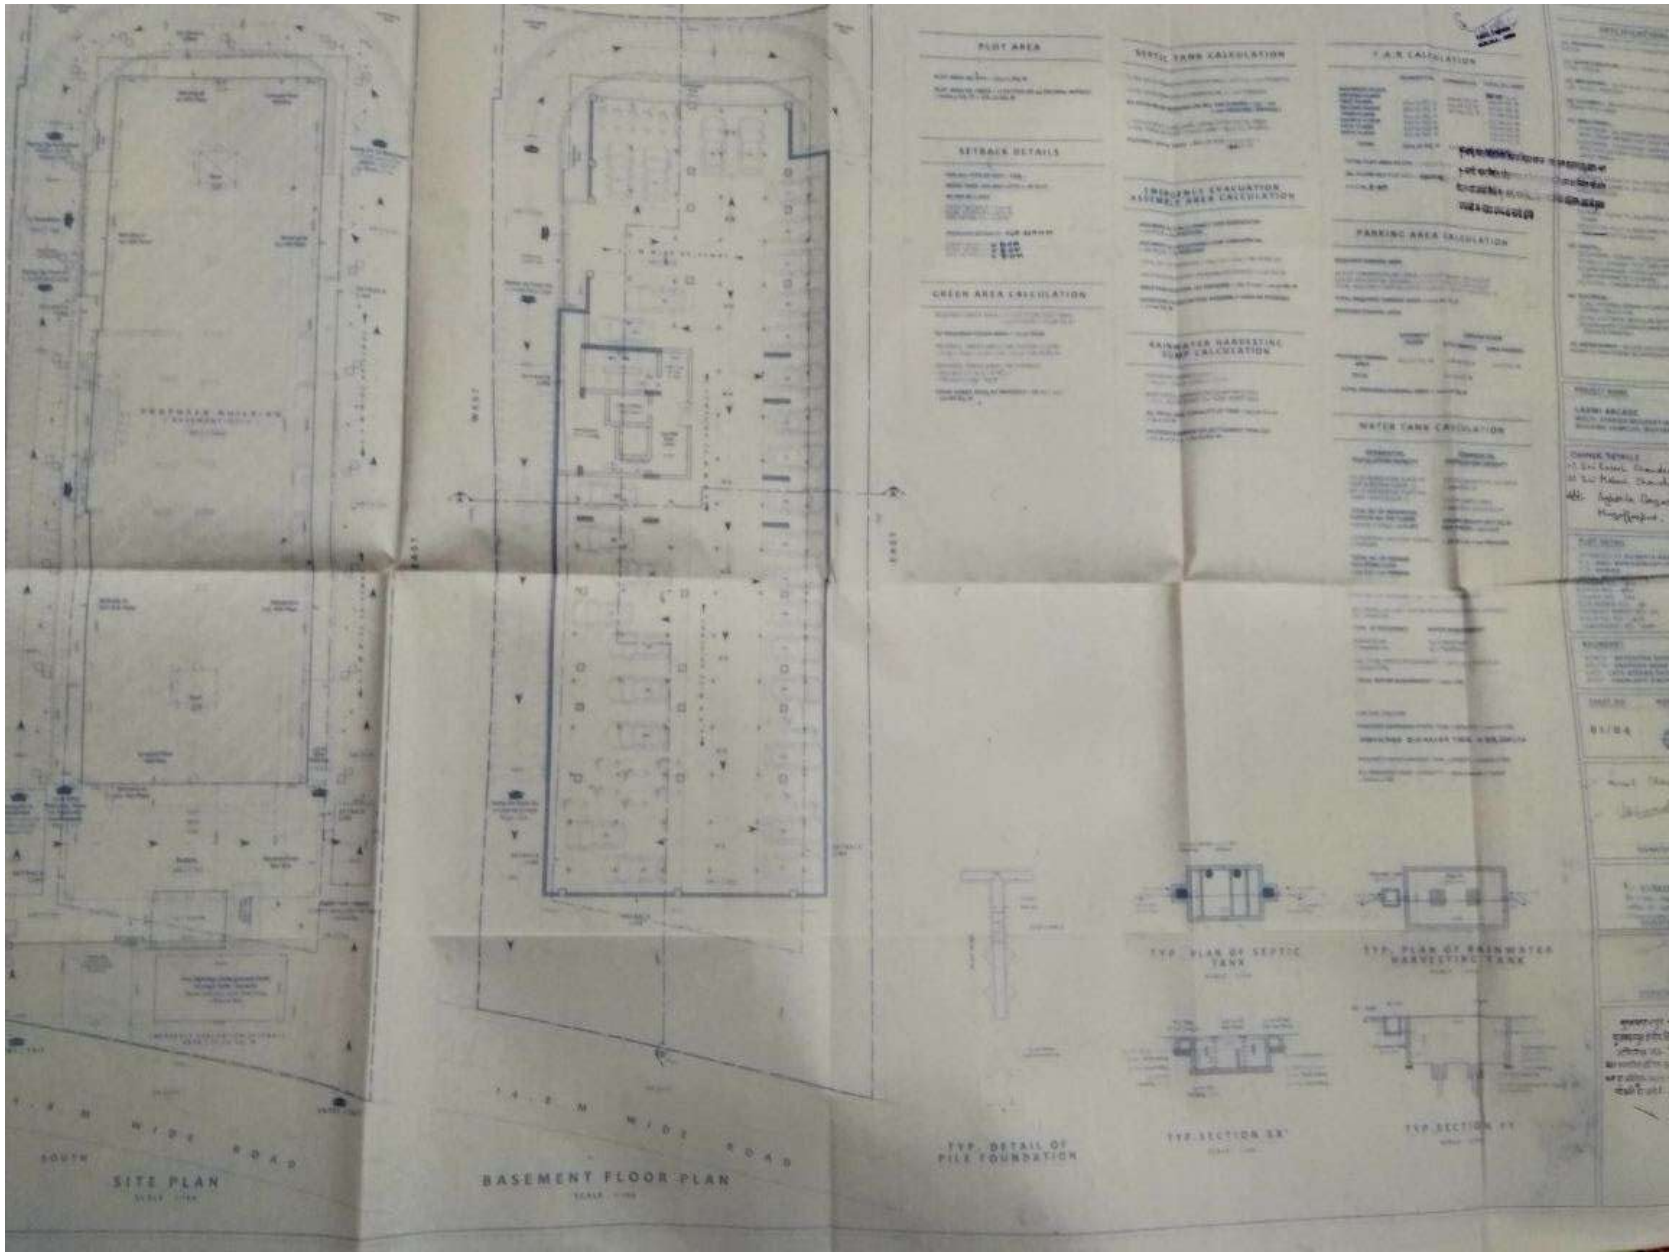

PLOT AREA
SEPTIC TANK CALCULATION
F.A.R CALCULATION
SETBACK DETAILS
EMERGENCY EVACUATION ASSEMBLY AREA CALCULATION
PARKING AREA CALCULATION
GREEN AREA CALCULATION
RAINWATER HARVESTING SUMP CALCULATION
WATER TANK CALCULATION
SITE PLAN
BASEMENT FLOOR PLAN
TYP. DETAIL OF PILE FOUNDATION
TYP. PLAN OF SEPTIC TANK
TYP. PLAN OF RAINWATER HARVESTING TANK
TYP. SECTION XX
TYP. SECTION YY