
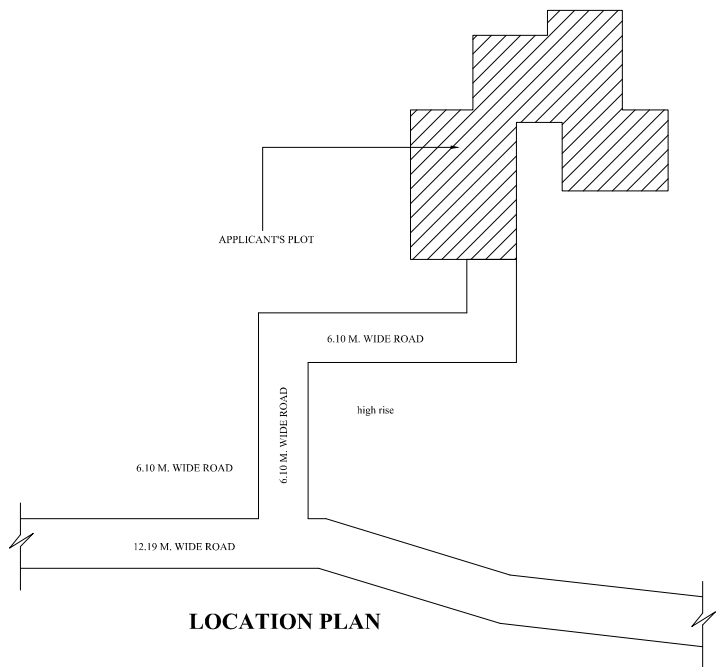


TYPE A	-139.29 SQM (9.14 X 15.24)
TYPE B	-139.29 SQM (9.14 X 15.24)
TYPE C	- 61.33 SQM (6.71 X 9.14)

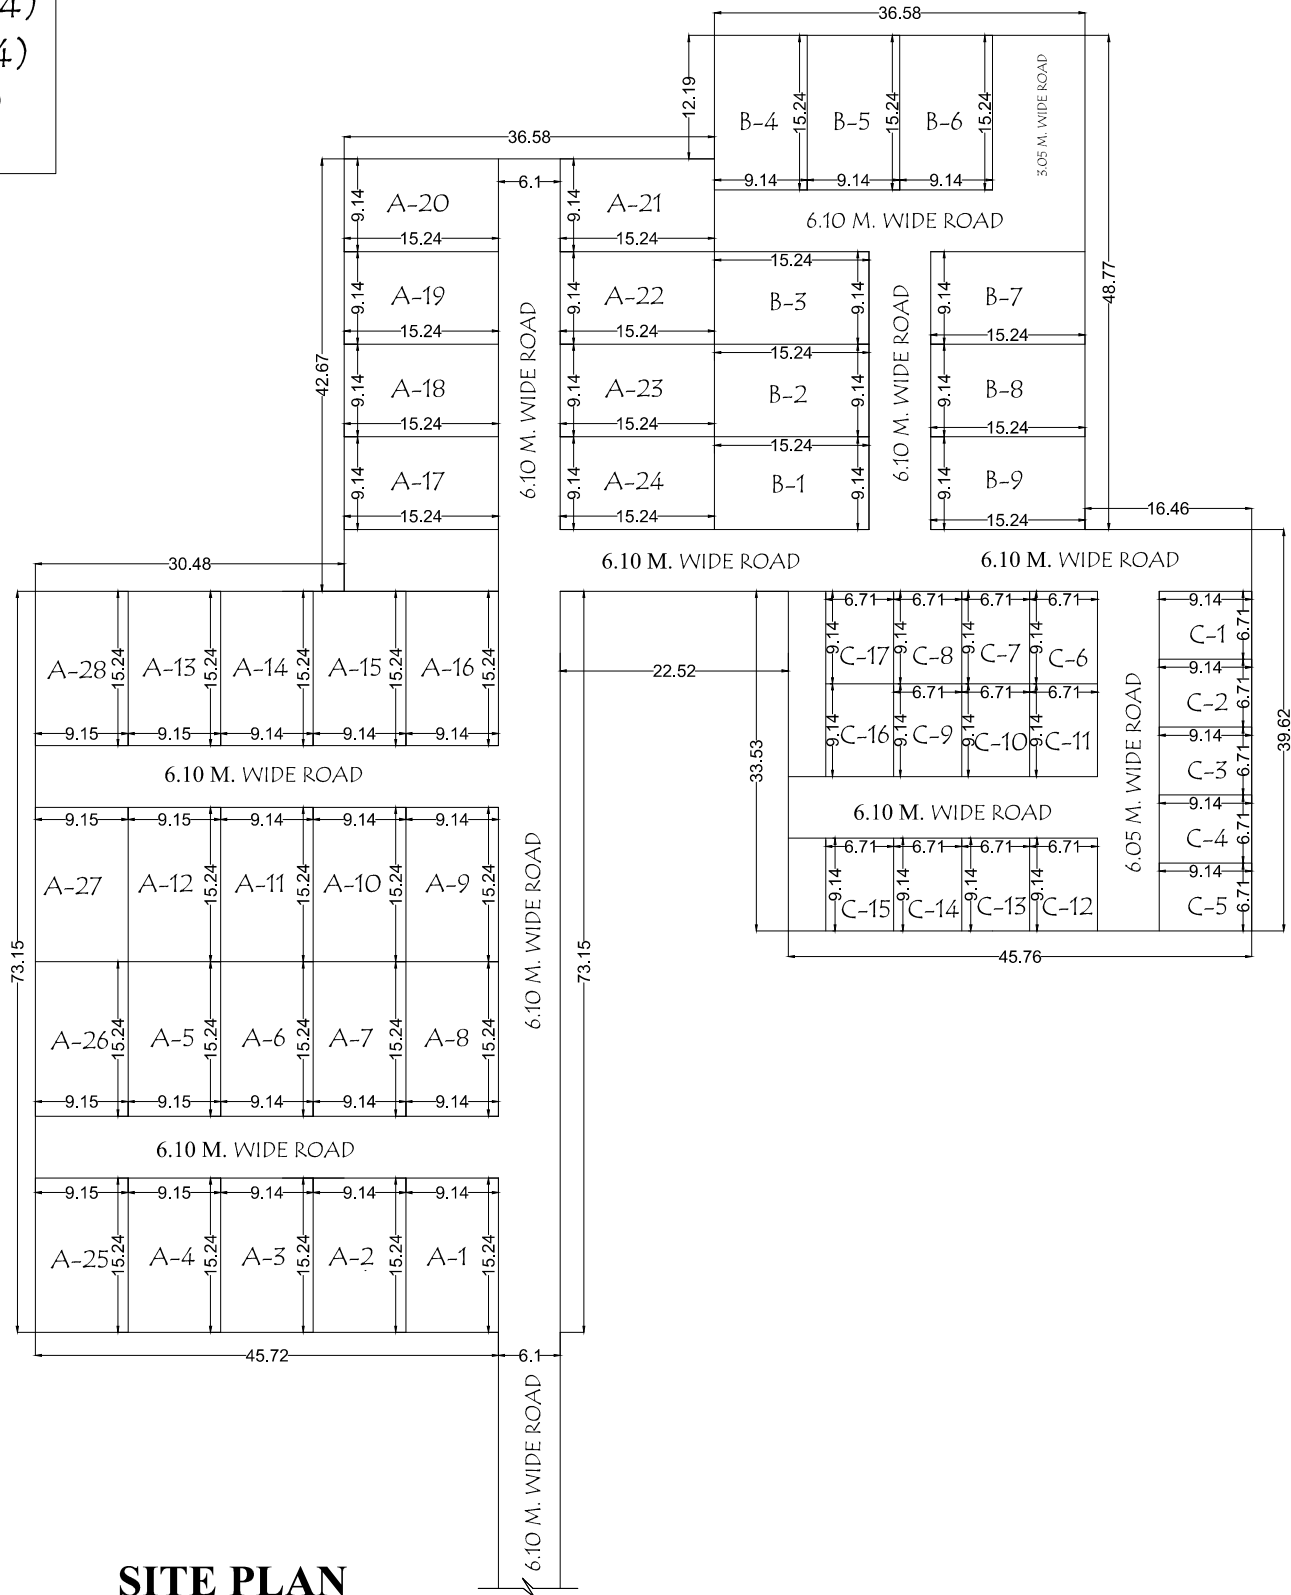

SCHEDULE OF DOORS & WINDOWS						
SL.NO	TYPE	WIDTH	HEIGHT	SILL	LINTEL	DESCRIPTION
1	D	1.07	2. 29	0-0	2. 29	FLUSH DOOR
2	D1	0.99	2. 29	0-0	2. 29	FLUSH DOOR
3	D2	0.91	2. 29	0-0	2. 29	FLUSH DOOR
4	D3	0.76	2. 29	0-0	2. 29	FLUSH DOOR
5	W	1.83	1.38	0.91	2. 29	FULLY GLAZED
6	W1	1.37	1.38	0.91	2. 29	FULLY GLAZED
7	W2	1.37	AS PER ELEVATION	AS PER ELEVATION	AS PER ELEVATION	FULLY GLAZED
8	W3	0.91	1.22	1.07	2. 29	FULLY GLAZED
9	W4	0.61	0.91	1.37	2. 29	FULLY GLAZED LOUVER

SPECIFICATION

1. R.C.C PILE FOUNDATION AS PER DETAIL GIVEN IN THIS DRAWING.
2. 1ST CLASS BRICK WORK IN CEMENT MORTER(1:6) IN SUPER STRUCTURE.
3. HEIGHT OF PLINTH FLOOR AREA SHOWN IN SECTION.
4. 0.03 I.P.S. FLOORING OVER 0.75 DRY REMMED KHOA . OVER FLAT BRICK SOLING OVER LOCAL SAND FILLING.
5. 0.050 TH D.P.C. ON P.L. ALL ROUND THE BUILDING.
6. 0.110 TH LIME CONCRETE OVER 0.100TH R.C.C. SLAB.
7. 0.15 TH R.C.C. BAND AT DOORS & WINDOWS OPENINGS.
8. 0.12 CEMENT PLASTER ON BOTH SIDE OF WALL.
9. WHITE & COLOUR WASH AS PER CHOICE.

PLOT DETAILS .

PROPOSED TECO CITY FOR M/S EASTERN ESTATE CONSTRUCTION & DEVELOPERS PVT. LTD. AT THE PLOT DETAILS AS MENTIONED BELOW, SITUATED AT LAI ROAD, BIHTA THANA NO. 17 AT RAMTARI AND THANA NO. 19 AT MITHAPUR

PLOT NOS.

1, 15, 16, 17, 1764, 1765, 1766, 1767, 1768, 1769, 1772

NORTH	SCALE	DRG.NO.
	1:400	01/02

SIGN. OF OWNER

SIGN. OF ARCHITECT