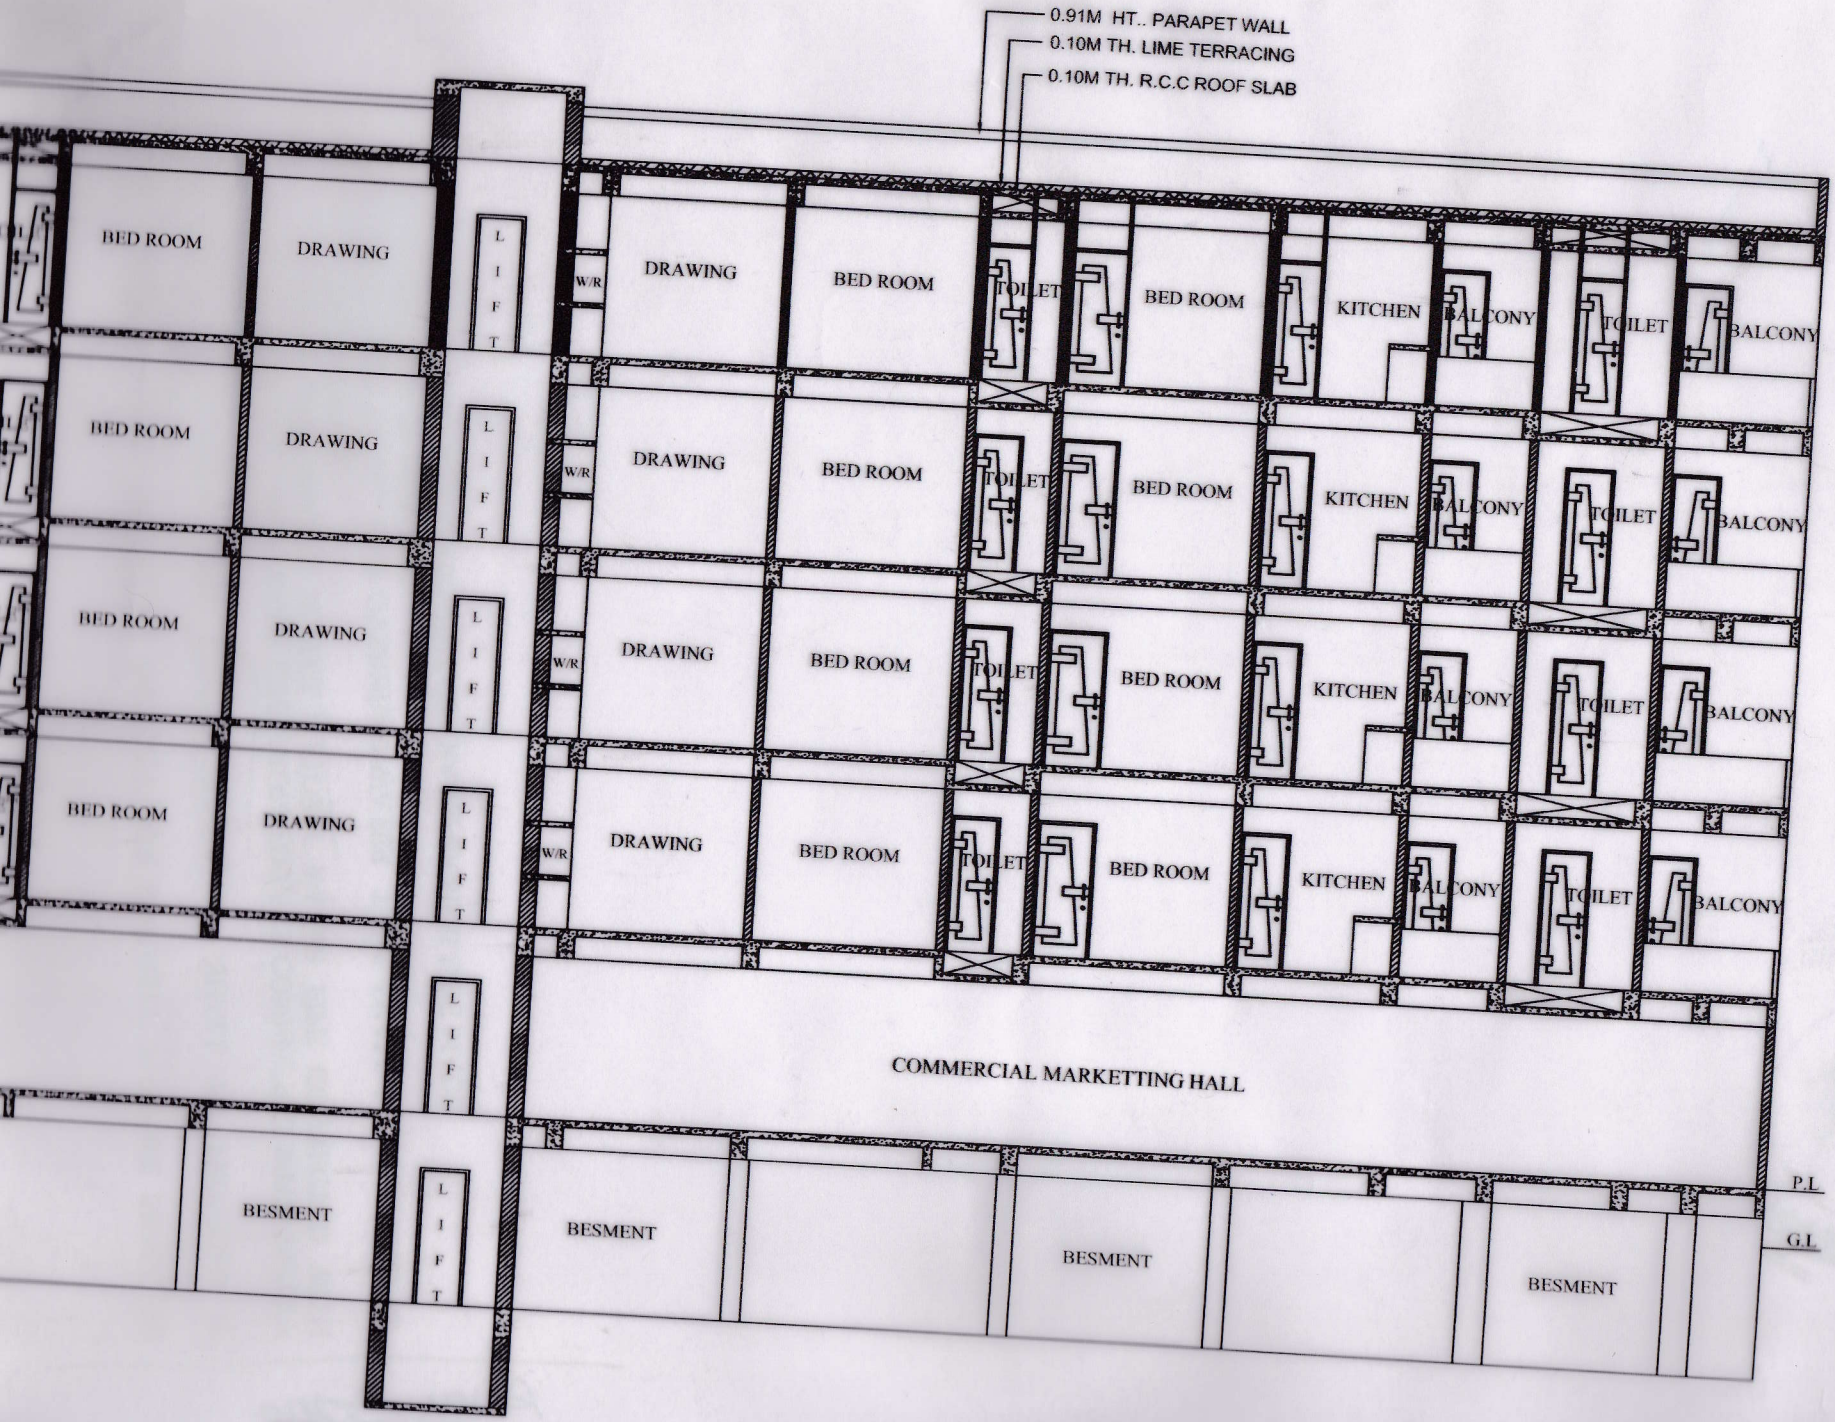

0.91M HT.. PARAPET WALL
0.10M TH. LIME TERRACING
0.10M TH. R.C.C ROOF SLAB
BED ROOM
DRAWING
LIFT
W/R
TOILET
KITCHEN
BALCONY
COMMERCIAL MARKETTING HALL
BESMENT
P.L
G.L

SECTION - Y-Y