
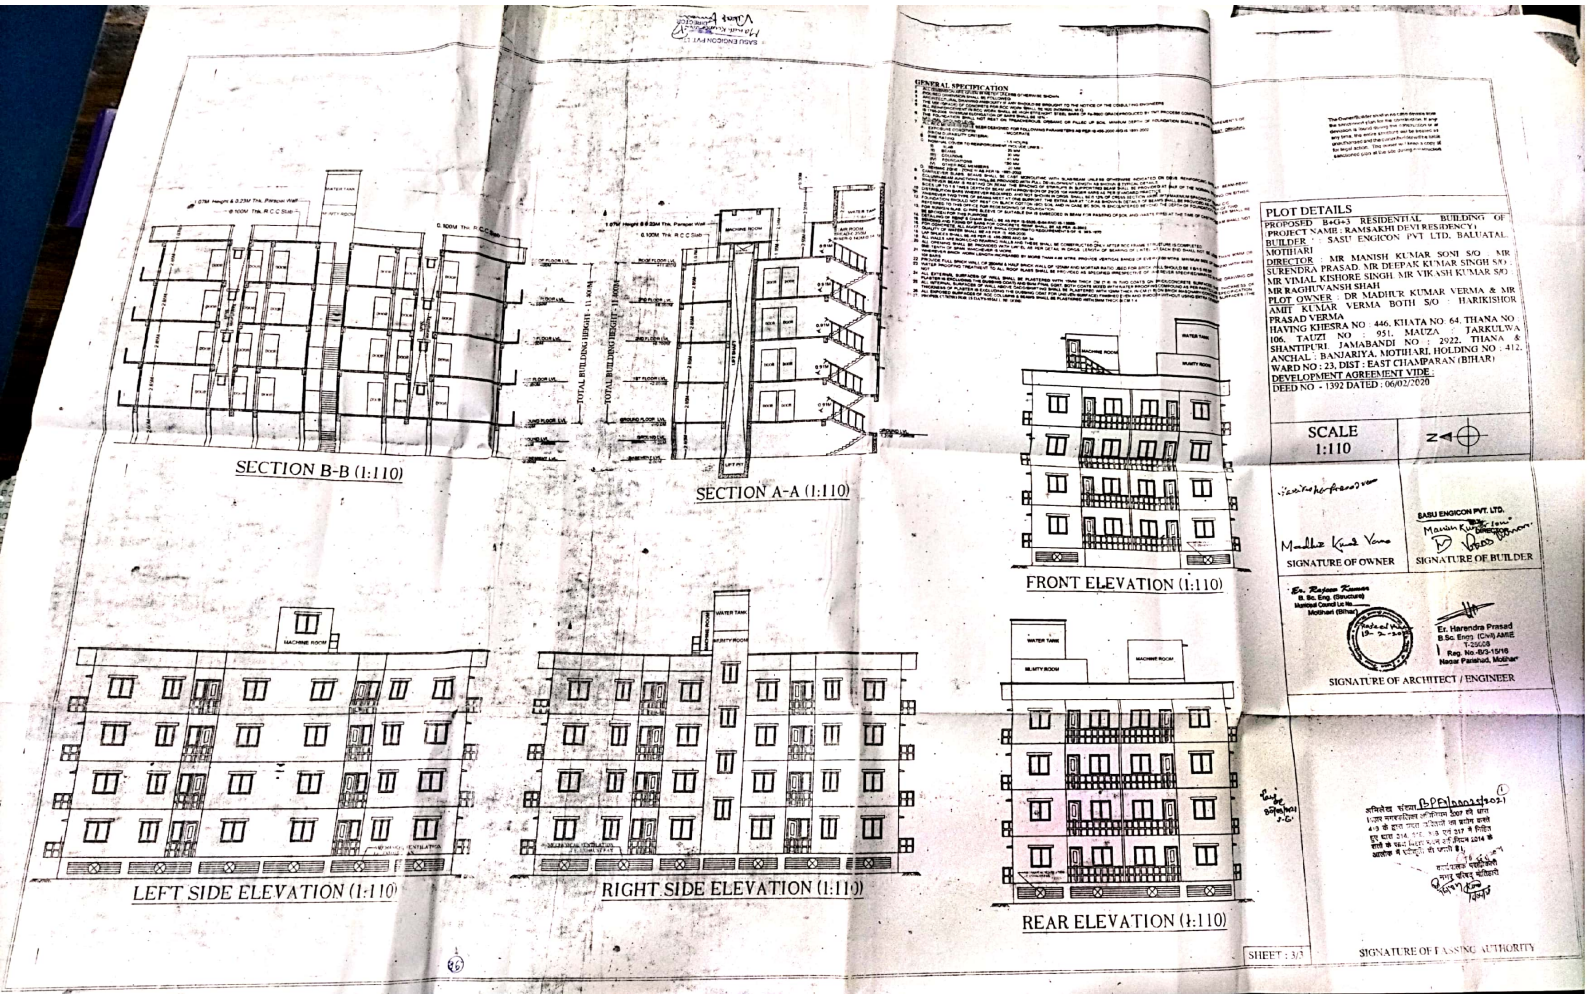


Scanned with CamScanner

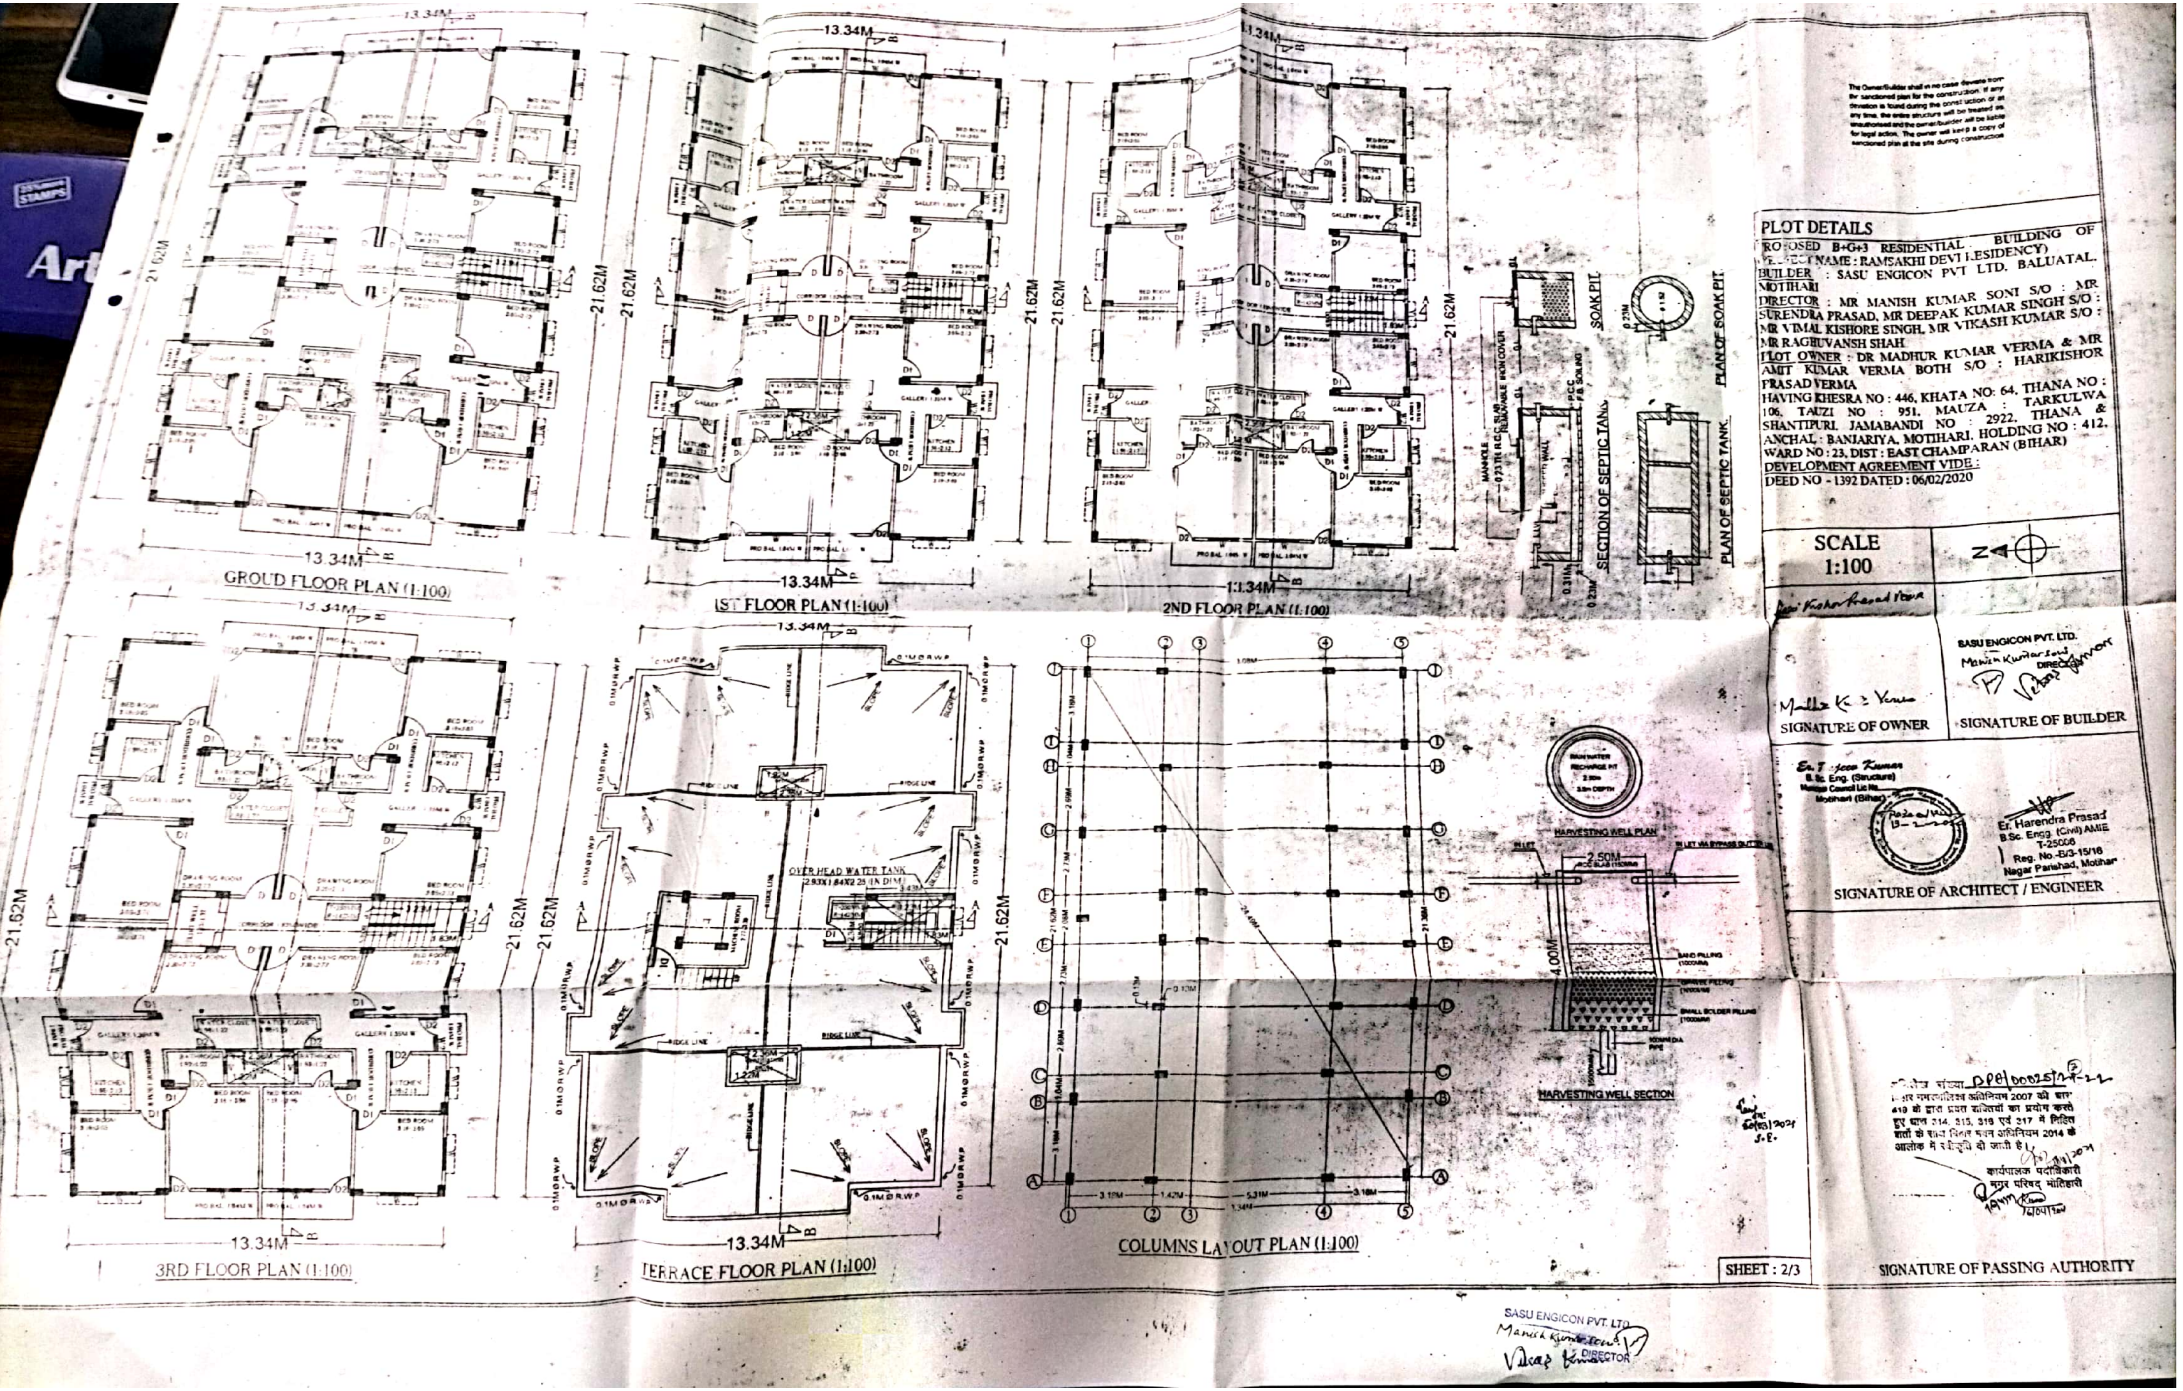

The Owner/Builder shall not make deviations from the sanctioned plan for the construction. If any deviation is found during the construction or at any time, the entire structure will be treated as unauthorised and the owner/builder will be liable for legal action. The owner will keep a copy of sanctioned plan at the site during construction.

PLOT DETAILS

PROPOSED B+G+3 RESIDENTIAL BUILDING OF [illegible] NAME : RAMSAKHI DEVI RESIDENCY)
BUILDER : SASU ENGICON PVT LTD. BALUATAL, MOTIHARI
DIRECTOR : MR MANISH KUMAR SONI S/O : MR. SURENDRA PRASAD, MR DEEPAK KUMAR SINGH S/O : MR VIMAL KISHORE SINGH, MR VIKASH KUMAR S/O : MR RAGHUVANSH SHAH
PLOT OWNER : DR MADHUR KUMAR VERMA & MR AMIT KUMAR VERMA BOTH S/O : HARIKISHOR PRASAD VERMA
HAVING KHESRA NO : 446, KHATA NO: 64, THANA NO : 106, TAUZI NO : 951, MAUZA : TARKULWA SHANTIPURI, JAMABANDI NO : 2922, THANA & ANCHAL : BANJARIYA, MOTIHARI, HOLDING NO : 412, WARD NO : 23, DIST : EAST CHAMPARAN (BIHAR)
DEVELOPMENT AGREEMENT VIDE :
DEED NO - 1392 DATED : 06/02/2020

SCALE 1:100

N

SASU ENGICON PVT. LTD.
Manish Kumar Soni
DIRECTOR

SIGNATURE OF OWNER

SIGNATURE OF BUILDER

Ex. T. [illegible] Kumar
B.Sc. Eng. (Structure)
Motihari (Bihar)

Ex. Harendra Prasad
B.Sc. Engg. (Civil) AMIE
T-25008
Reg. No.-B/3-15/16
Nagar Parishad, Motihari


SIGNATURE OF ARCHITECT / ENGINEER

SHEET : 2/3

SIGNATURE OF PASSING AUTHORITY

SASU ENGICON PVT. LTD.
Manish Kumar Soni
Vikash Kumar DIRECTOR

Scanned with CamScanner

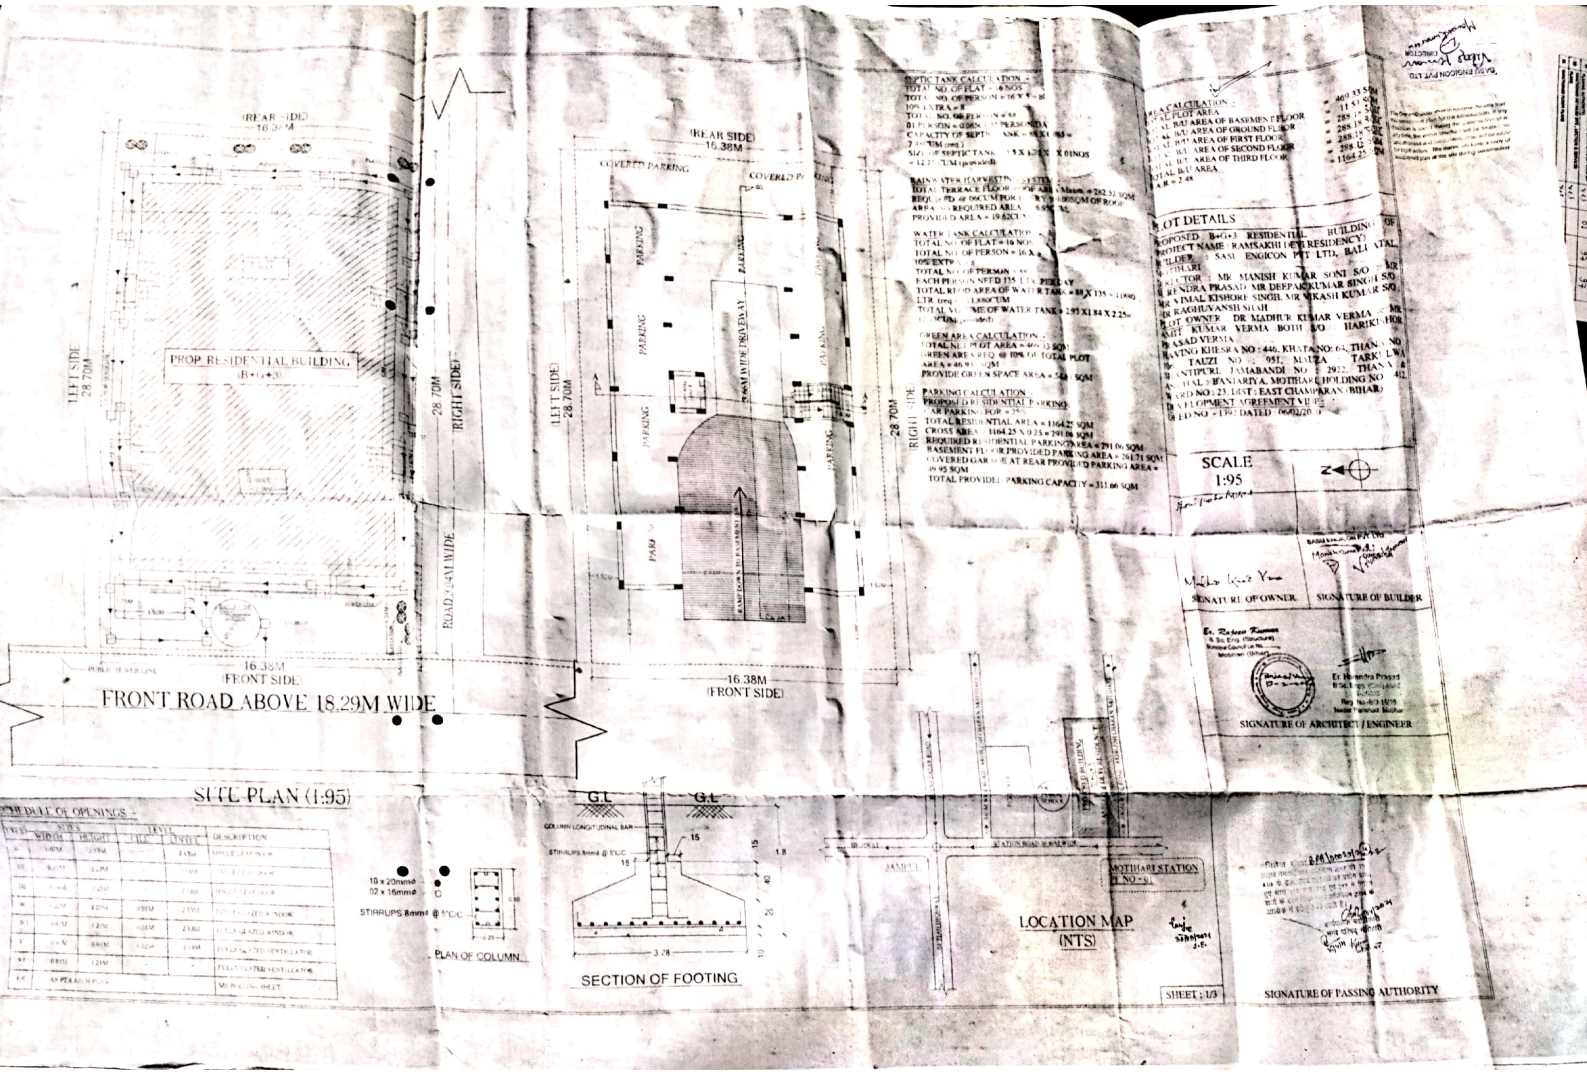

Scanned with CamScanner