
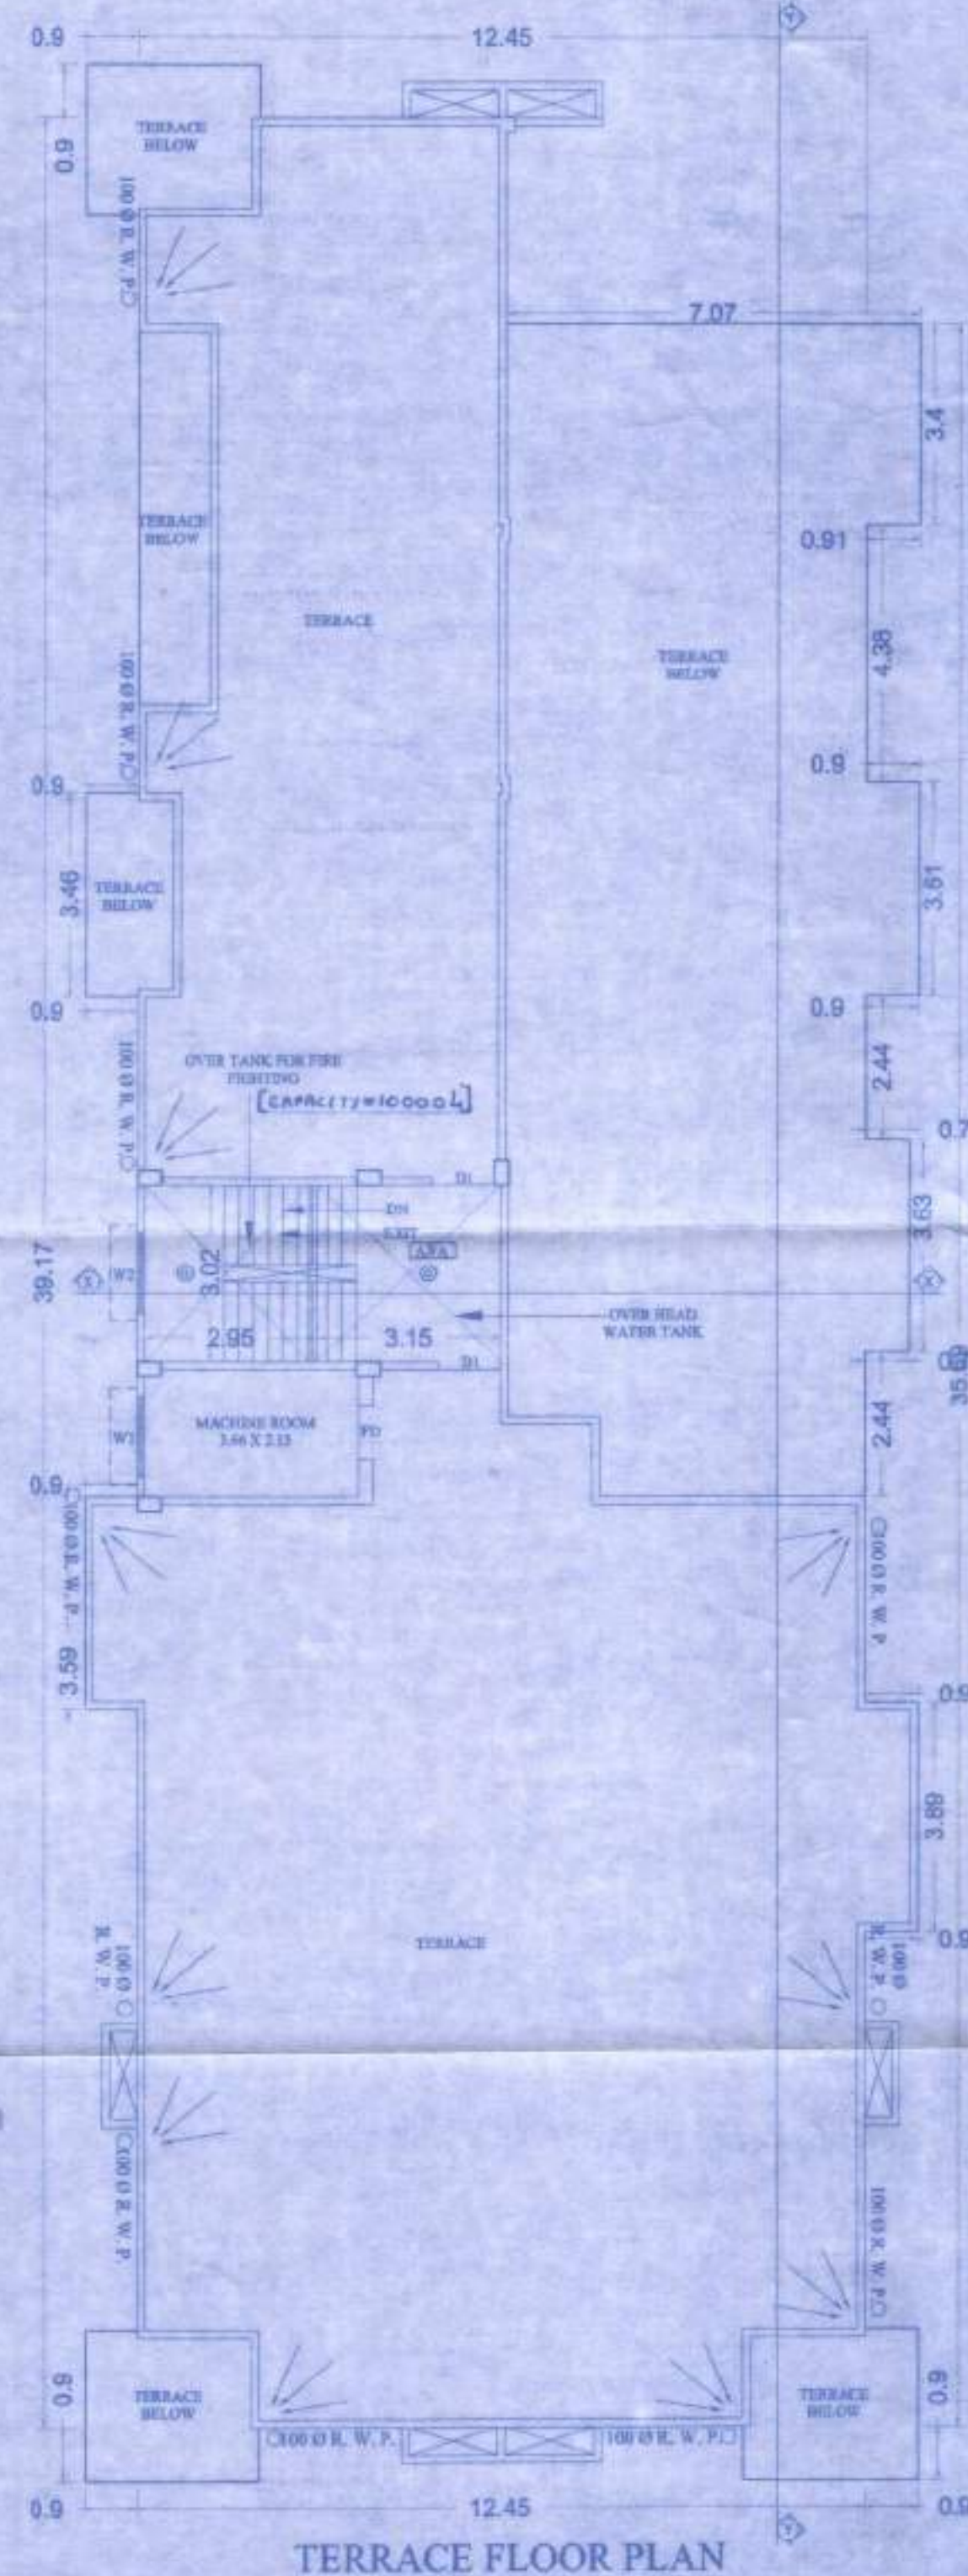
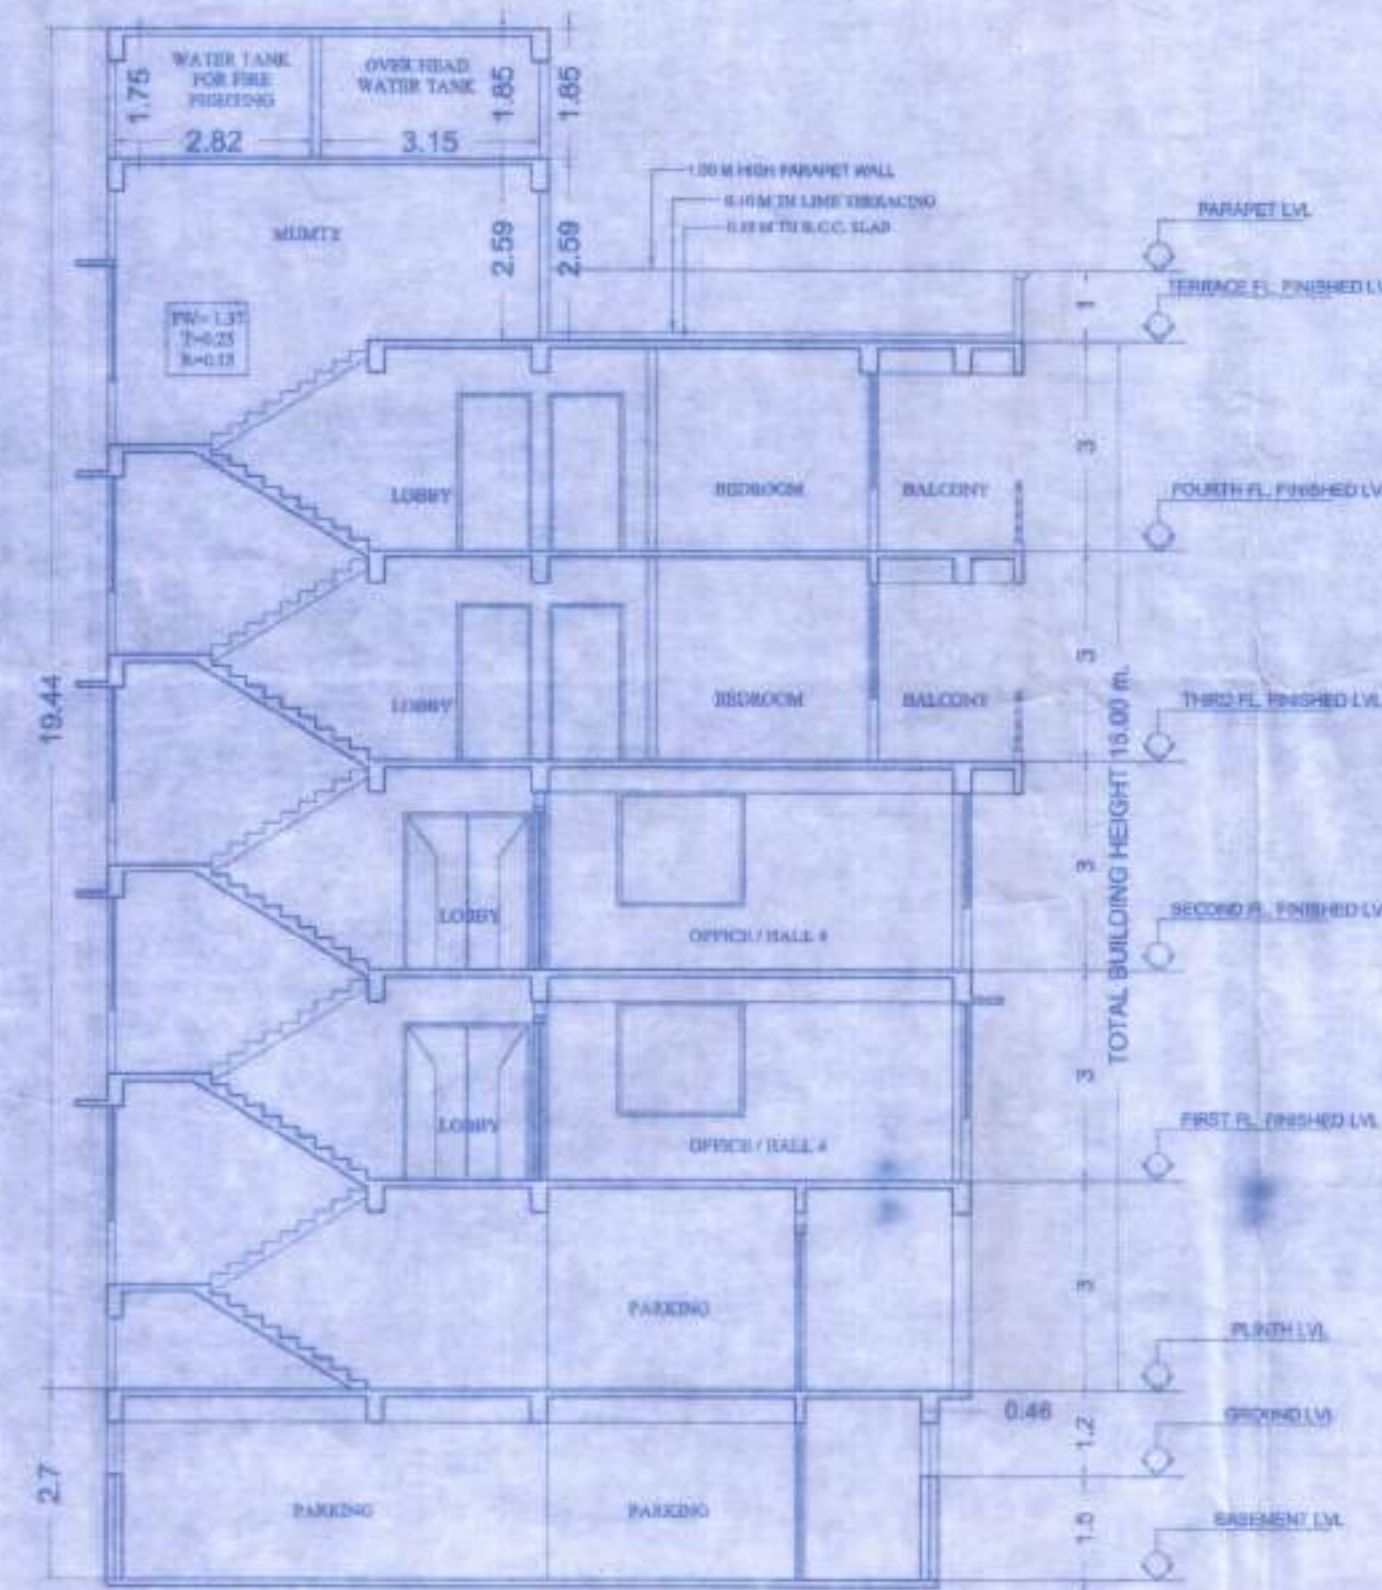
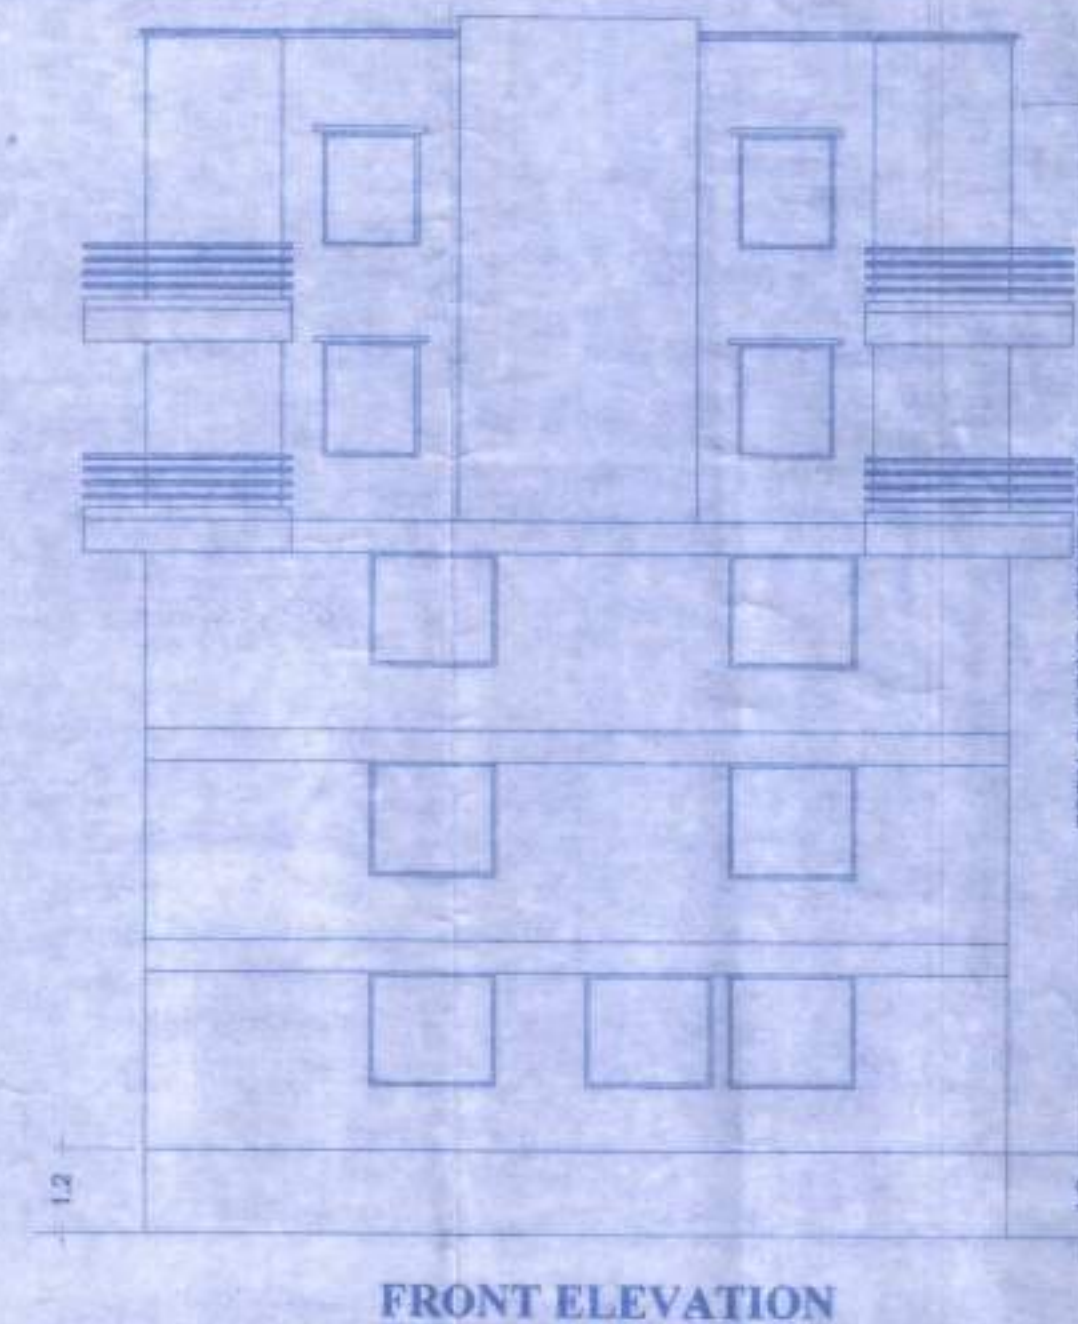


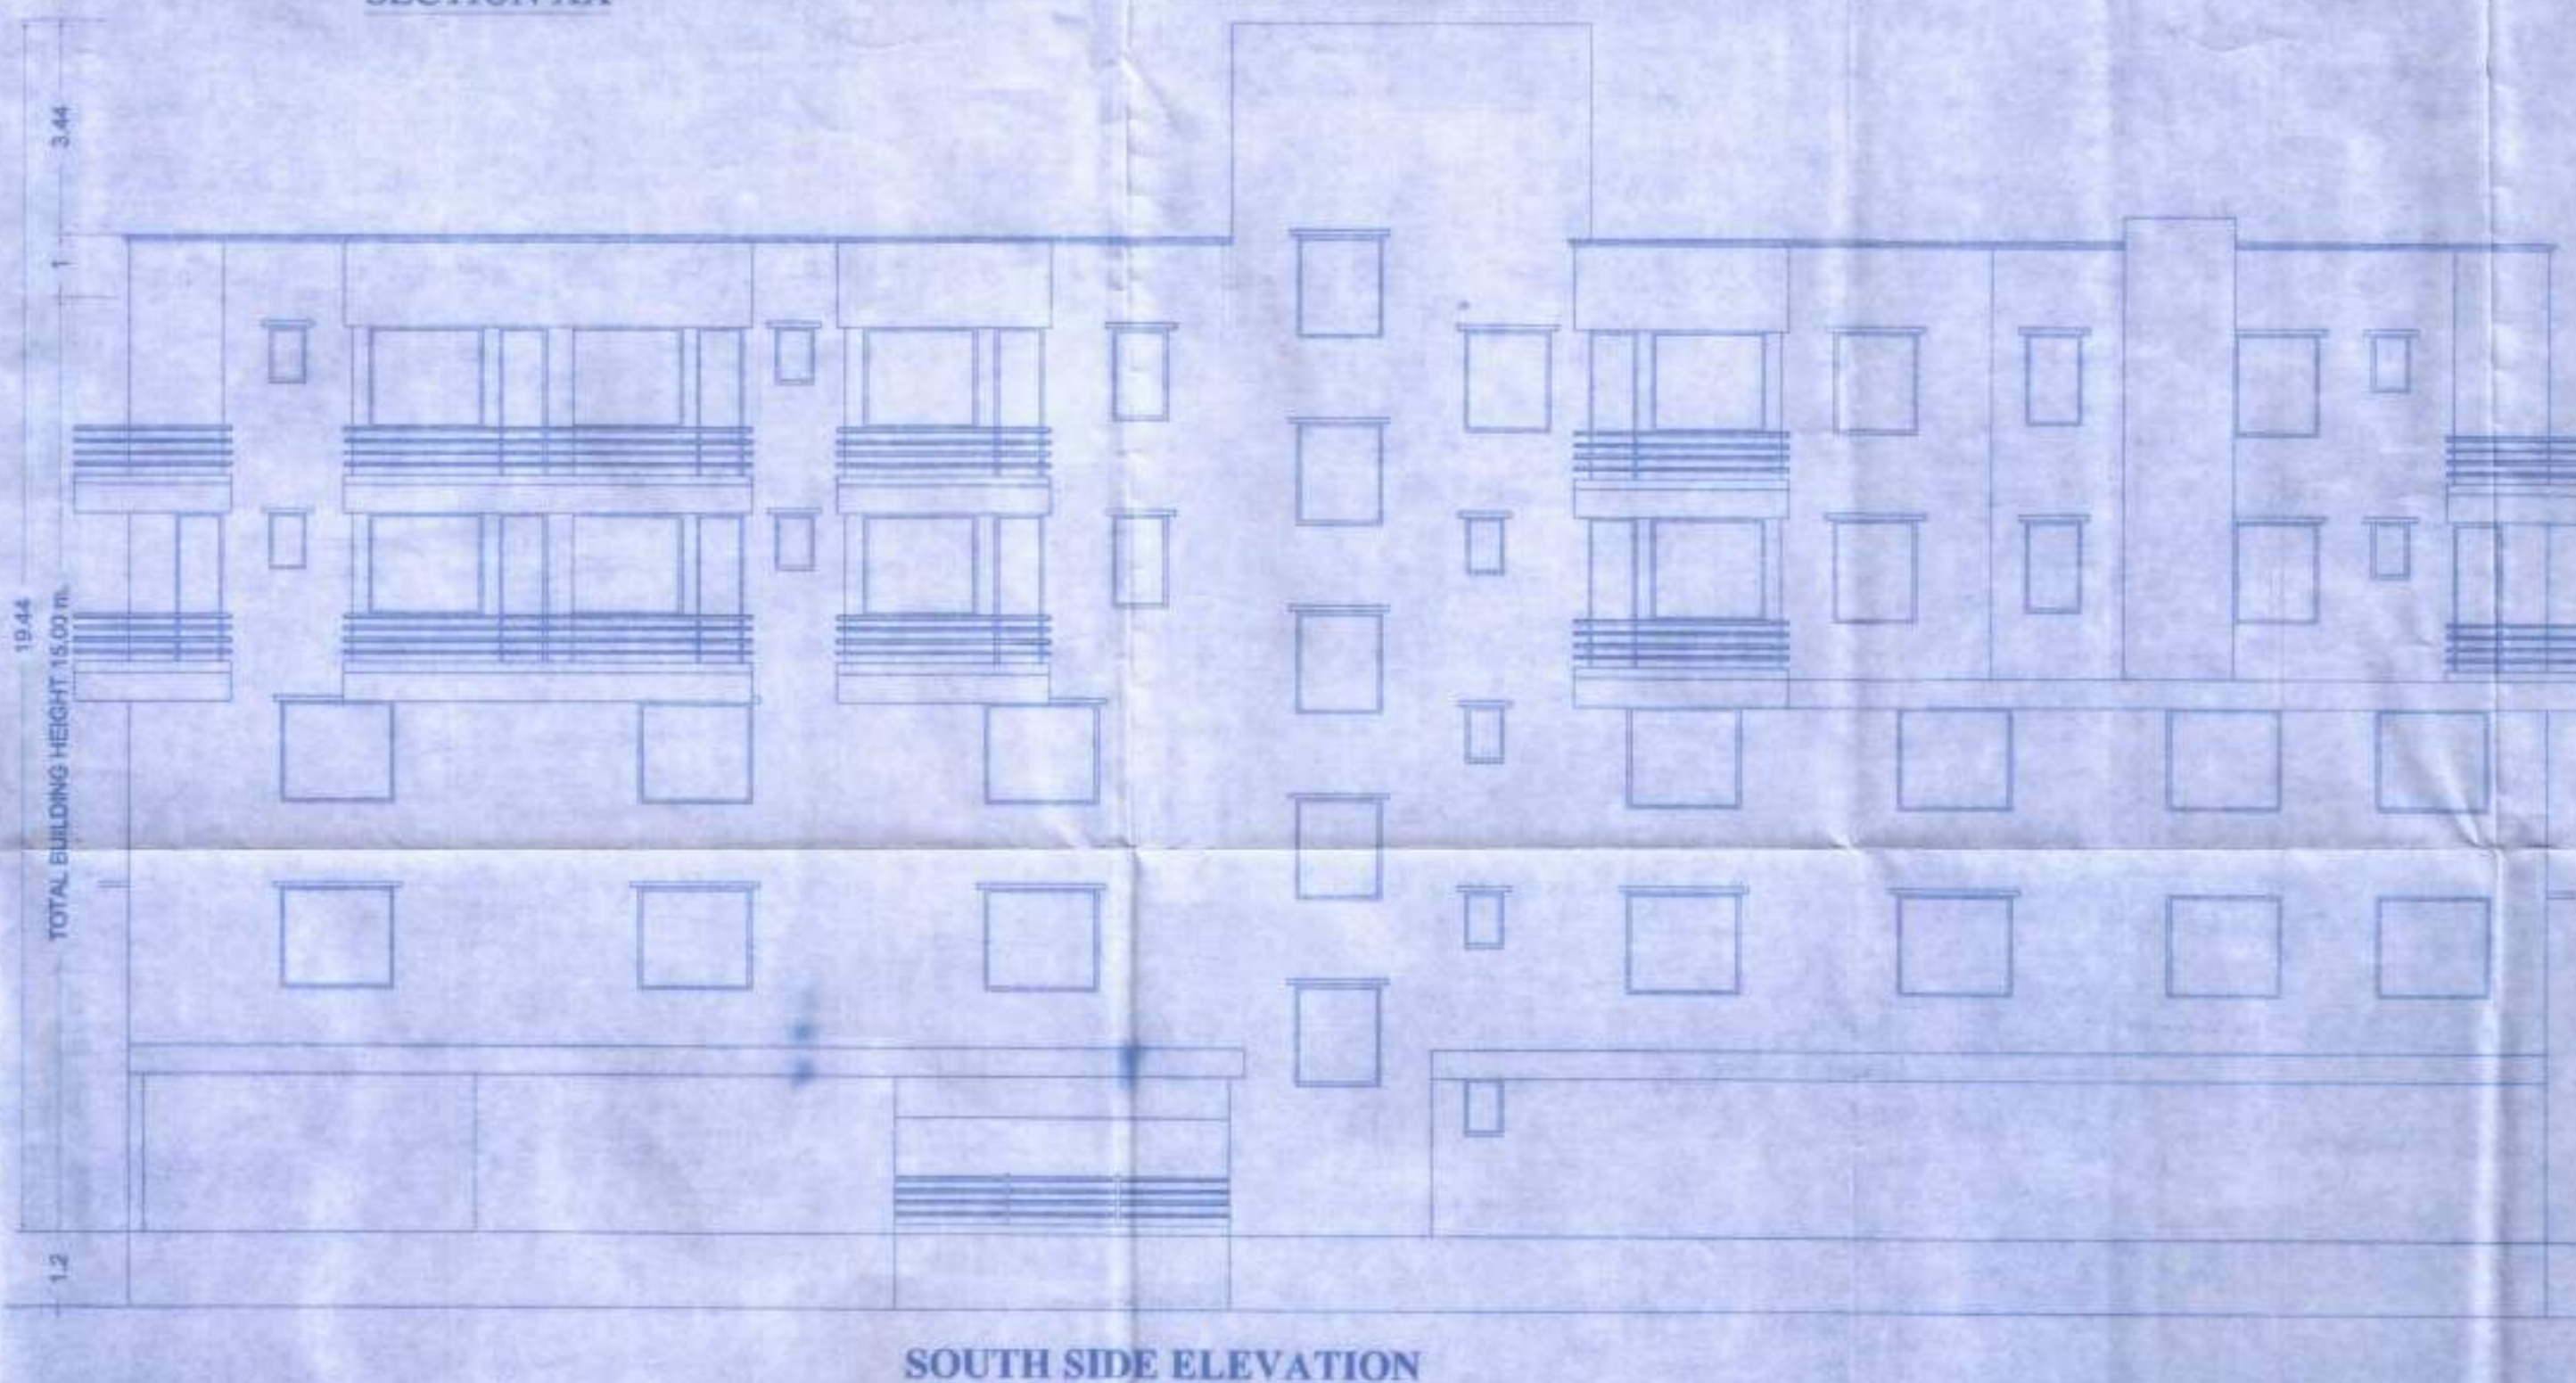

SPECIFICATION

1. R.C.C. PILE FOUNDATION AS PER DETAIL GIVEN IN THIS DRAWING.
2. 1ST CLASS BRICK WORK IN CEMENT MORTAR (1:6) IN SUPER STRUCTURE.
3. HEIGHT OF PLINTH FLOOR AREA SHOWN IN SECTION.
4. 0.03 I.P.S. FLOORING OVER 0.75 DRY REMMED KHCA. OVER FLAT BRICK SOLING OVER LOCAL SAND FILLING.
5. 0.050 TH D.P.C. ON P.L. ALL ROUND THE BUILDING.
6. 0.110 TH UME CONCRETE OVER 0.100TH R.C.C. SLAB.
7. 0.15 TH R.C.C. BAND AT DOORS & WINDOWS OPENINGS.
8. 0.12 CEMENT PLASTER ON BOTH SIDE OF WALL.
9. WHITE & COLOUR WASH AS PER CHOICE.

FIRE LEGEND

1. HYDRANT LAYOUT VALVE W/ET
2. HOSE REEL
3. SEAMLESS CONNECTION FOR FIRE BRIDGE
4. MANUAL CALL POINT
5. INDICATOR PANEL
6. AREA COVERAGE BY SMOKE DETECTORS
7. FIRE ALARM CALL POINT
8. AUDIBLE WARNING DEVICE
9. FIRE EXTINGUISHER
10. SPRINKLER
11. OVER HEAD WATER TANK
12. UNDER GROUND WATER TANK WITH AUTOMATIC REFILLING ARRANGEMENT
13. F.R. DOOR
14. MICROPHONE CONNECTION
15. LOUDSPEAKER OUT LET
16. LIGHTING POINT CONNECTED TO AN EMERGENCY SYSTEM
17. GROUND HYDRANT

PLOT DETAILS

PROPOSED COMMERCIAL CUM RESIDENTIAL BUILDING FOR DEVELOPER SUMANGLAM CONSTRUCTION, LAND OWNERS:
 1. SMT SHANTI DEVI, W/O- SRI RAM BABU RAI,
 2. SMT PHOOLA DEVI, W/O- LATE INDRA RAI AT SURVEY PLOT NO. 1602(P), KHATA NO. 259, TAUZI NO. 228, MAUZA - PAHARI THANA- AGAMKUAN, THANA NO. 14 DIST. PATNA.

NORTH	SCALE	DRG NO.
	1:100 1:200	03/03

Patna Metropolitan Construction
 Mukesh Kumar
 Shanti Devi
 SIGN. OF OWNER

Shalish Ranjan
 Er. Shalish Ranjan
 B.Sc (Engg) Civil, M.I.E.
 Emp No. - ER/19/16
 P.M.C. Patna
 SIGN. OF ENGINEER / STRUCTURAL
 ER. SHAILESH RANJAN, M.I.E.
 EMP No. 131STRE/19/16/16
 NPON, DANAPUR

AR. ANAND KUMAR
 C.O.A. Regd. No. - CA/2010/48971
 SIGN. OF ARCHITECT

Patna Metropolitan Construction
 04.06.2022
 सहायक अभियंता
 पटना महानगर क्षेत्र प्राधिकरण

प्रभारी निदेशक
 पटना महानगर क्षेत्र प्राधिकरण

Patna Metropolitan Area Authority
 Section of Plan case no. 24-18-2021/ECR/1/PAHARI/B+G+06/07/2021
 Dated 24-18-2021
 Development Control Regulations for Patna
 Master Plan 2031 (Byelaws no 3/4) of Bihar Building
 Byelaws 2014) vide notification no. 831/832
 dated 28.10.2016 to Date 17-05-2022

बिहार में सम्मदा (विनियमन विवरण)
 नियामक, 2017 को शर्तों के अधीन
 राज्य में संविदा विनियमन प्राधिकरण
 से इस परियोजना का निवेदन
 स्वीकृत होगा।



12-2017
 former, Afghanistan (or Palma
 Explosives 944) of Explosive Building
 vide notification no. B3/18/2
 on Date.....17-05-2022....
 (Signature)
 श्री राजीव मे. चौधरी
 भारतीय प्रहरी