




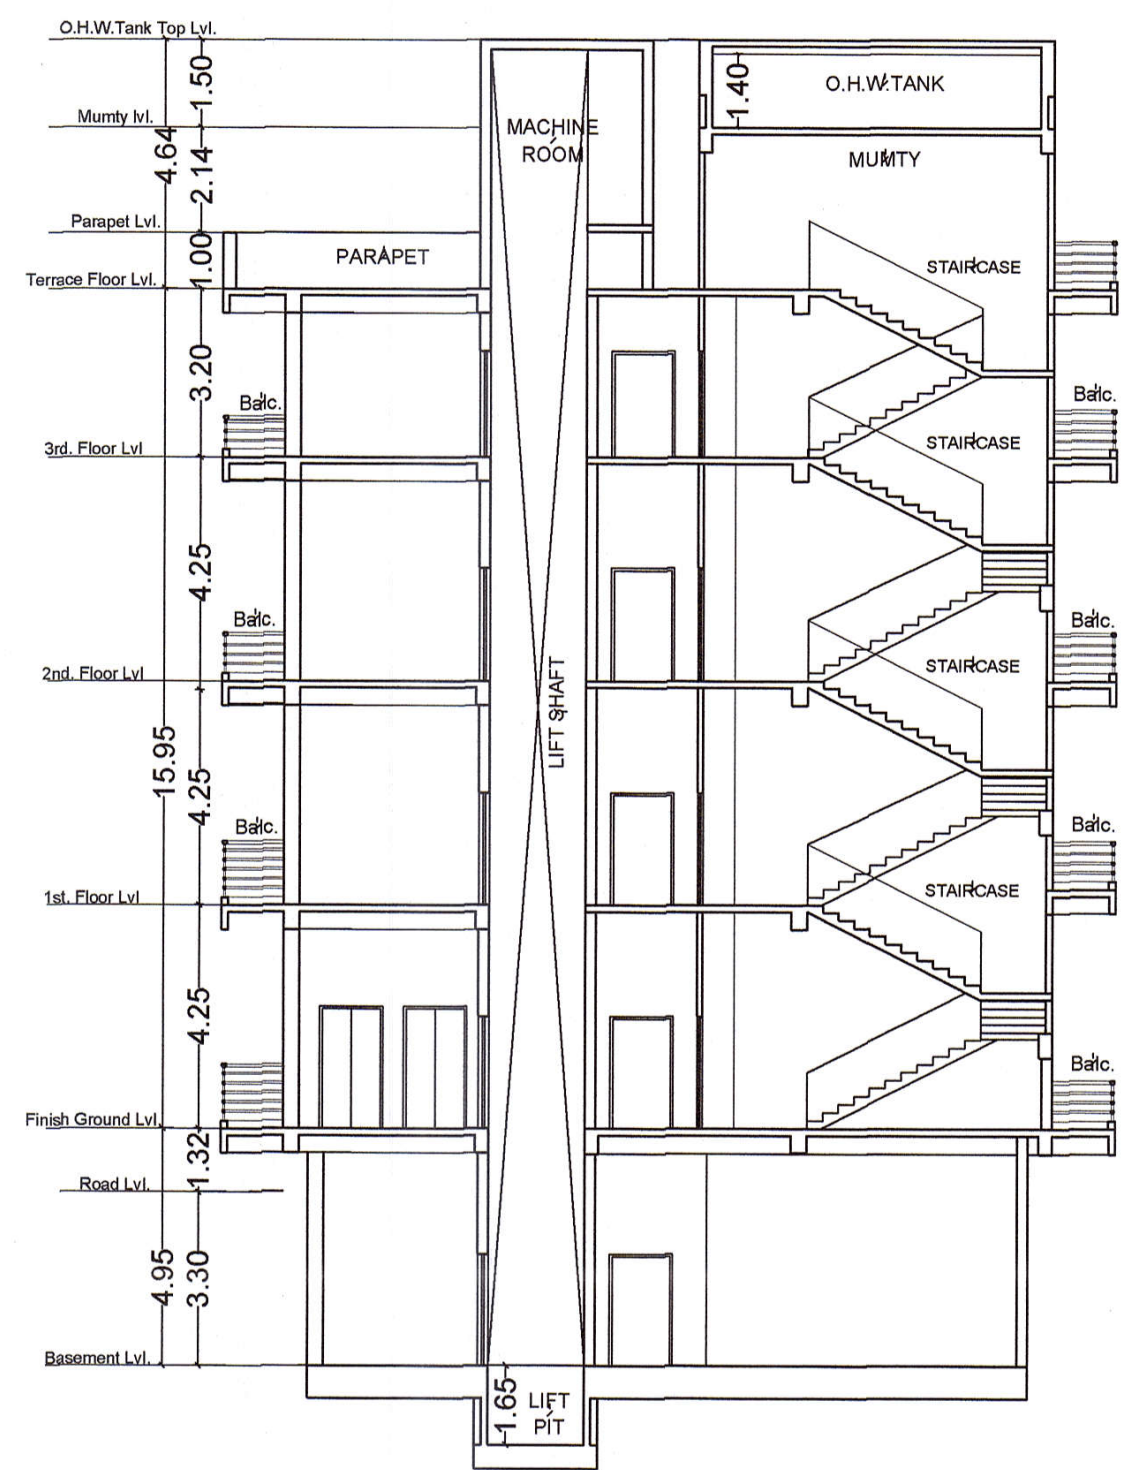


SECTION X-X

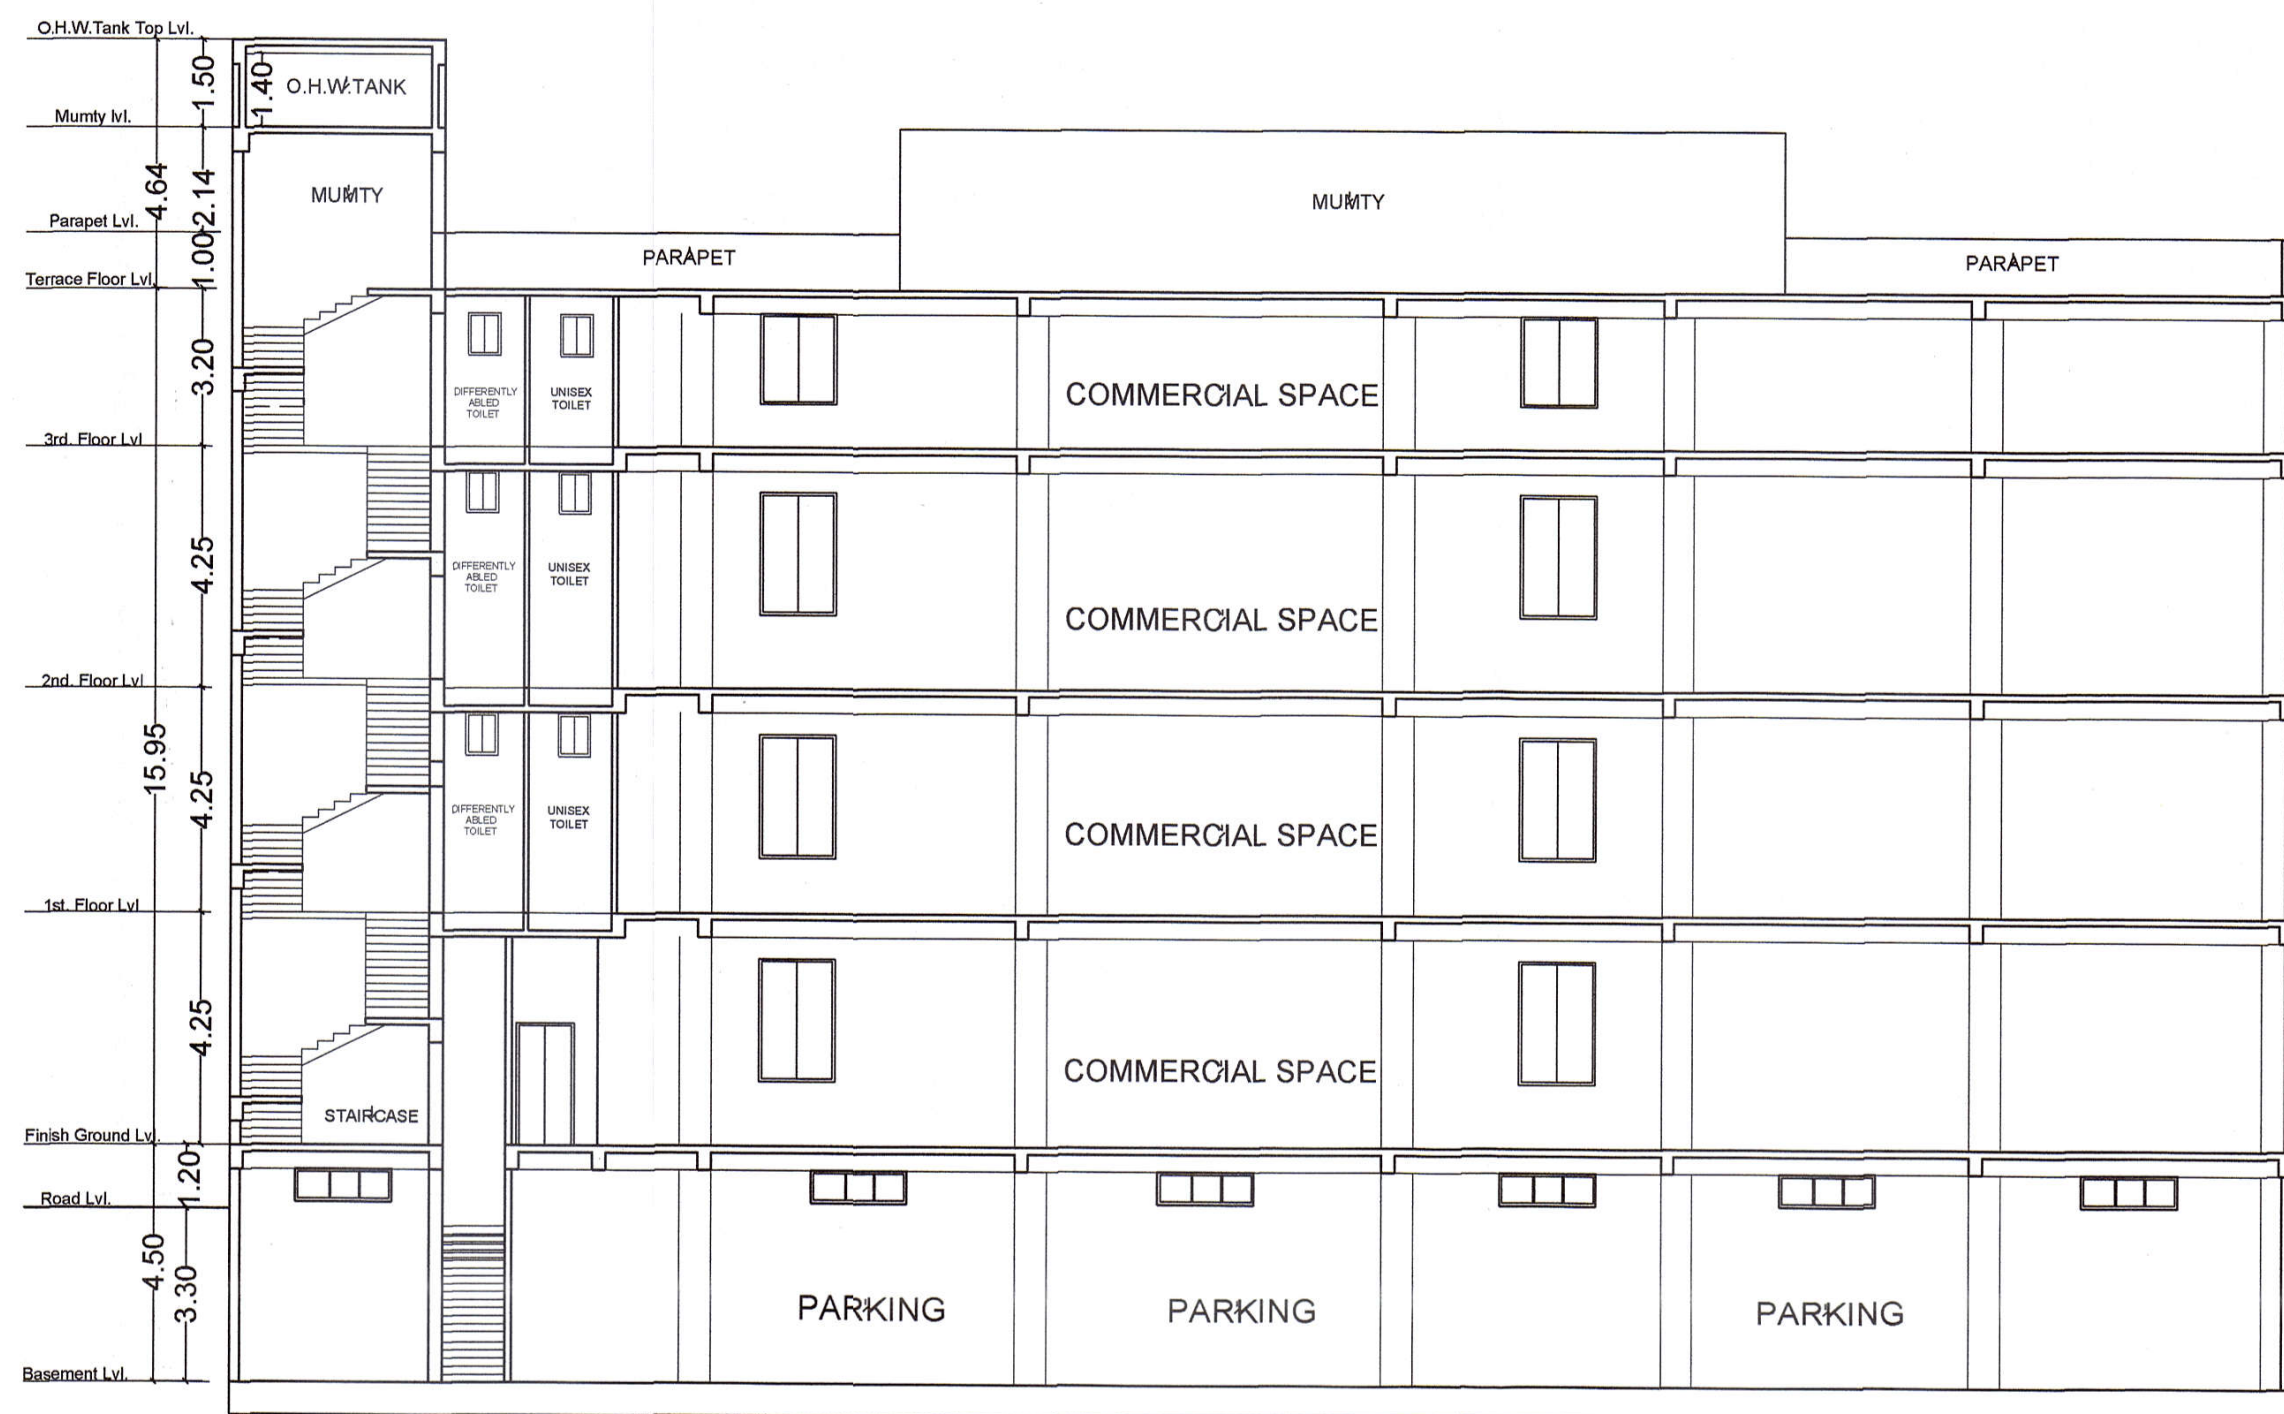


SECTION -YY

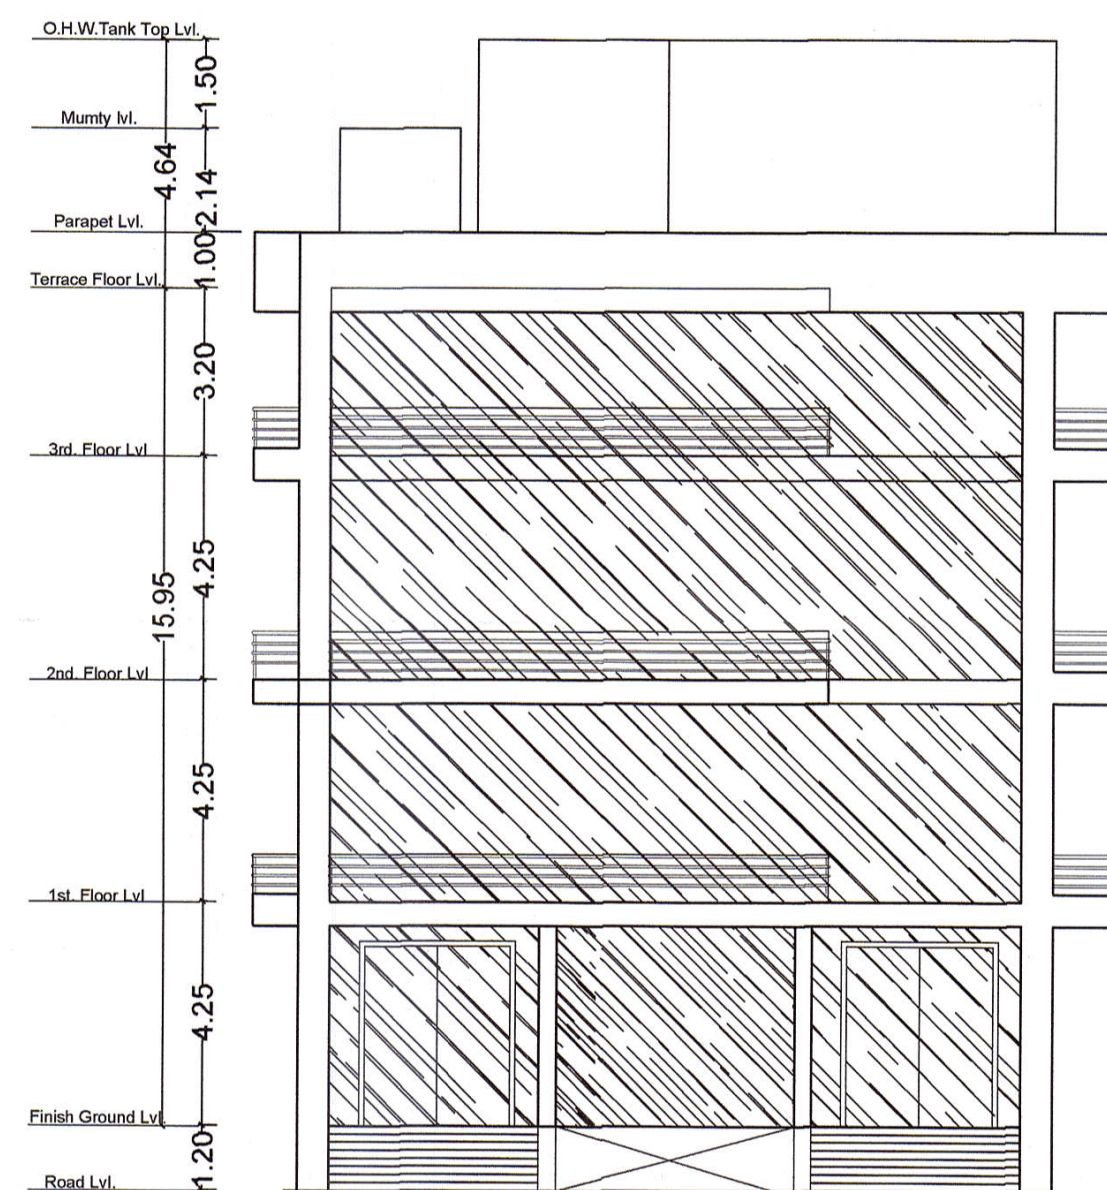

FRONT ELEVATION

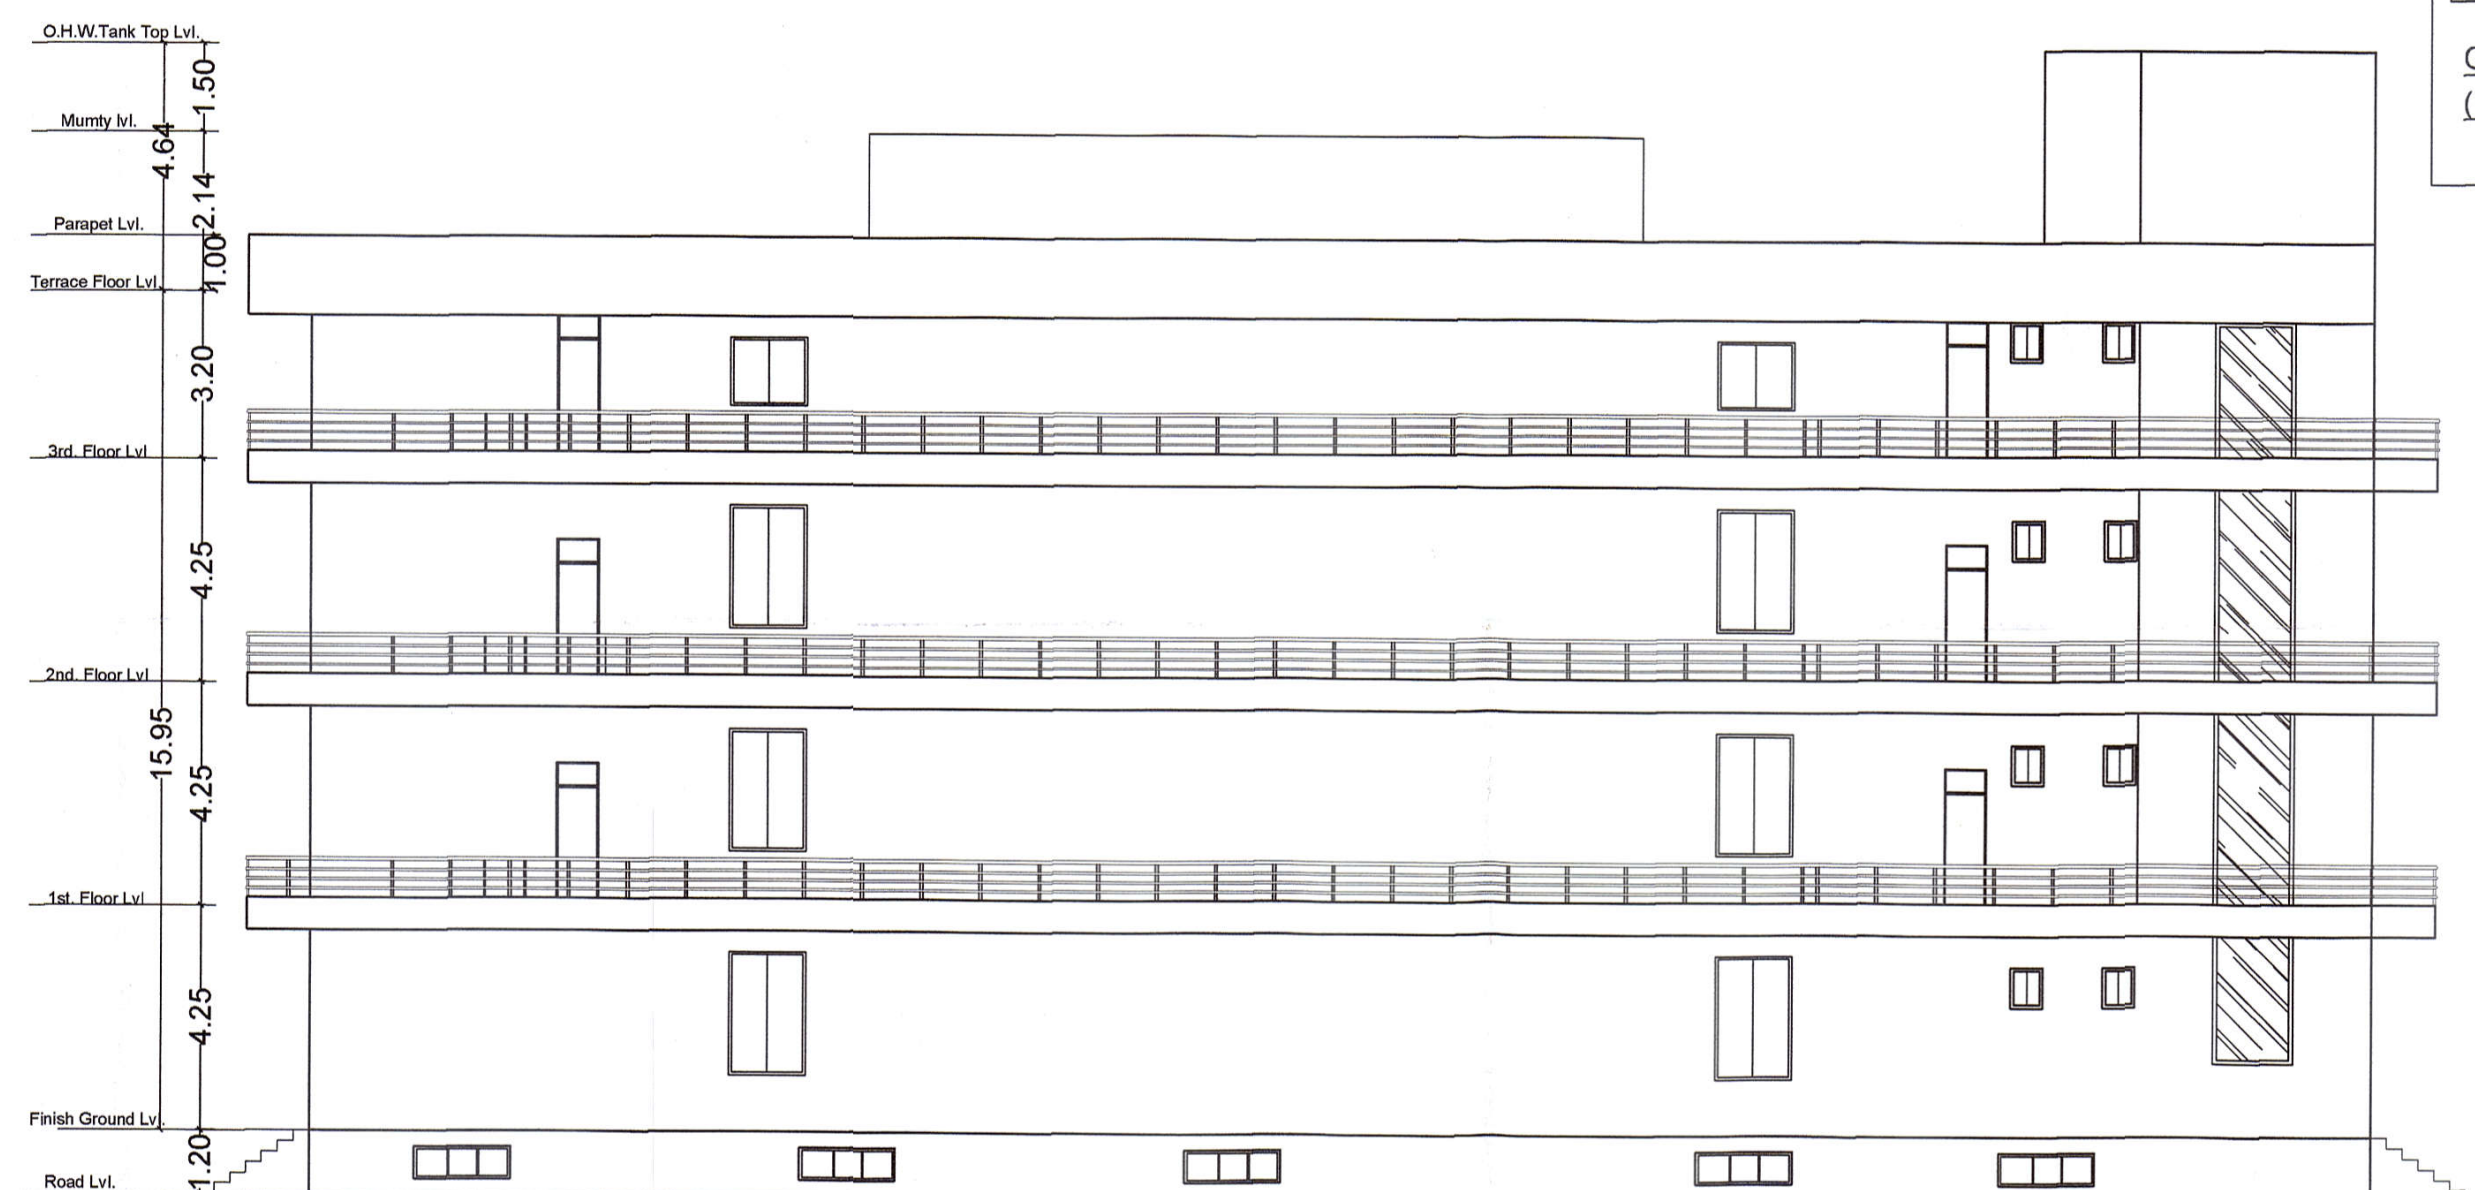

SIDE ELEVATION

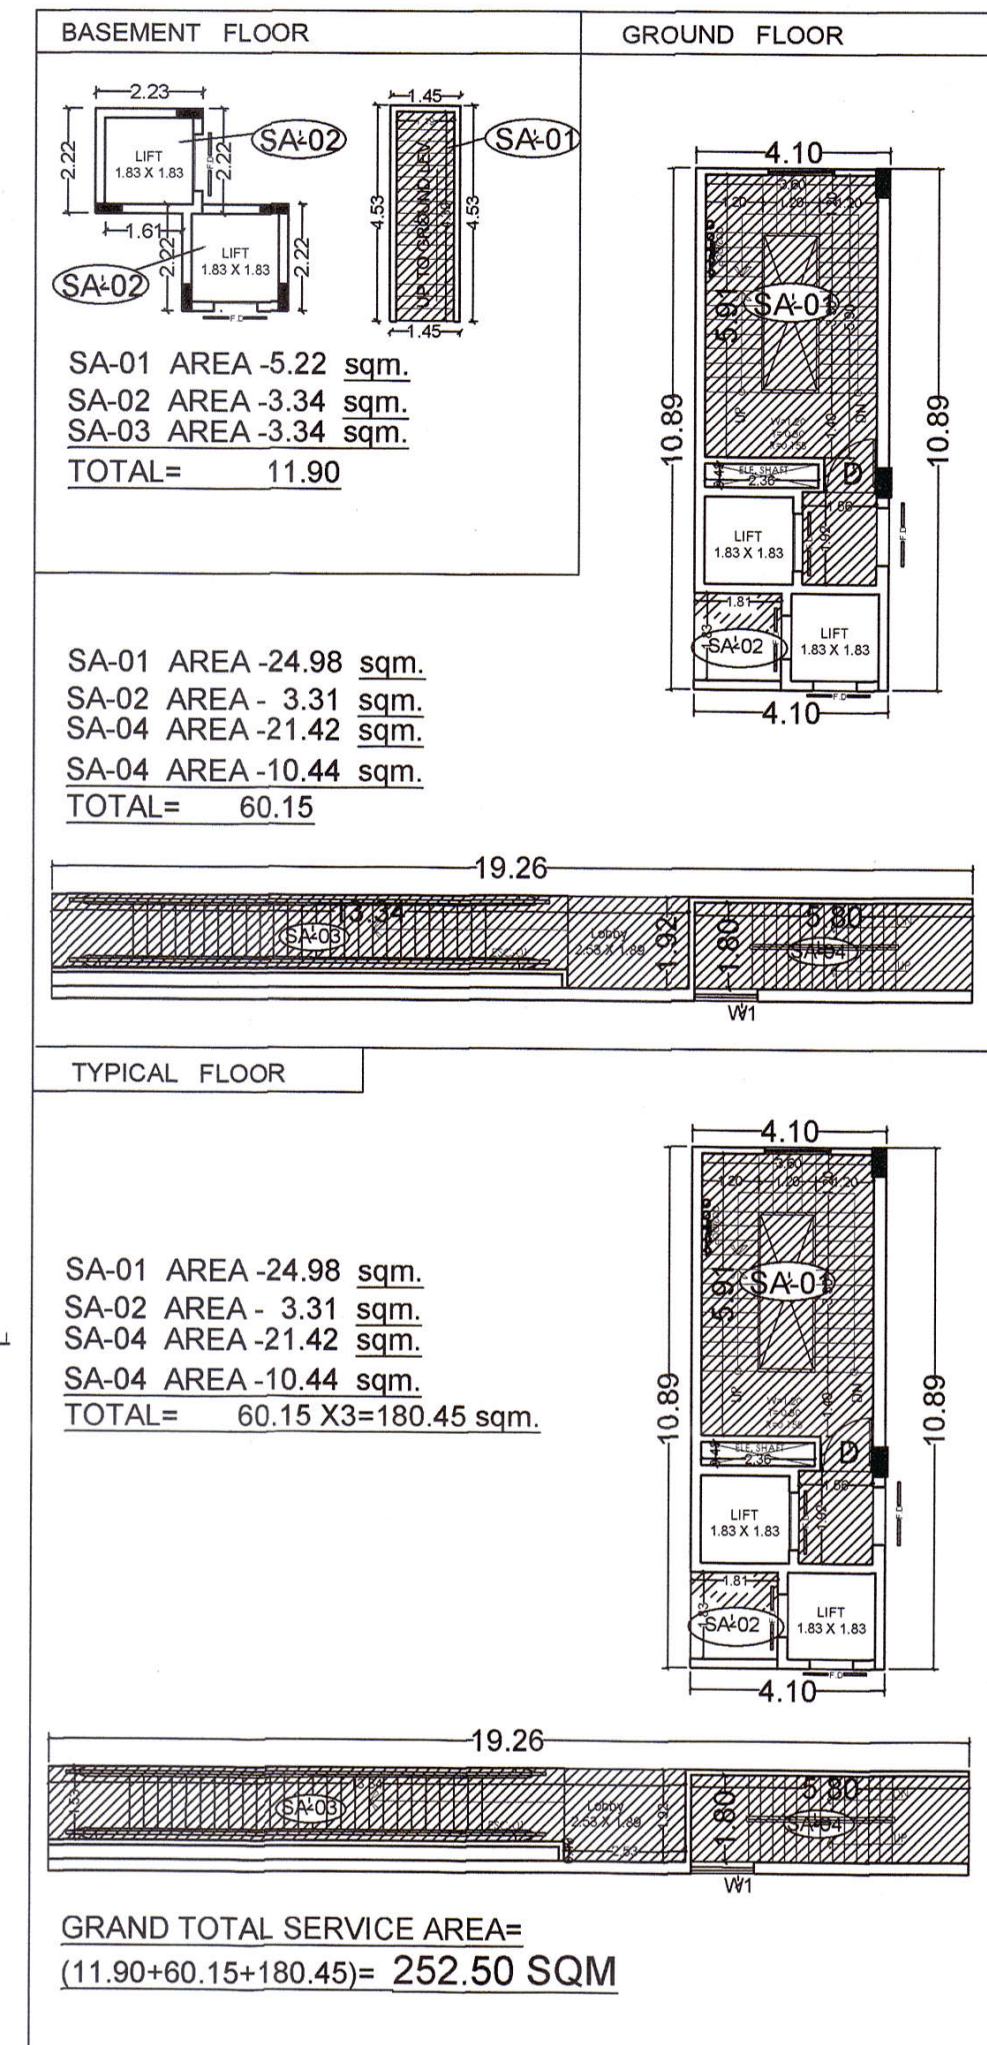

**Terms & Conditions:-**

- 1) STP of requisite capacity is to be installed in the campus by the Builder/Owner
- 2) Water Harvesting and Green area is to be maintained in the premises
- 3) Solar power is to be installed in the campus

**SPECIFICATION:-**

02/02

- 01) FOUNDATION :- R.C.C. PILE FOUNDATION
- 02) SUPER STRUCTURE :- R.C.C. FRAMED STRUCTURE
- 03) BRICKWORK :- 250 TH & 125 TH 1st CLASS BRICKWORK IN C.M. 1:6 & 1:5 AS DESIGN.
- 04) FLOORING :- MOSAIC CAST-IN-SITU FLOORING IN GREY CEMENT IN ALL AREA.
- 05) WALL FINISH :-  
(i) INTERNAL - ALL INTERNAL SURFACE SHALL BE PAINTED WITH CEMENT PRIMER OVER FLOAT FINISH OF P.O.P. SURFACE.  
(ii) EXTERNAL - ALL EXTERNAL SURFACE SHALL BE PAINTED WITH TEXTURE PAINT OVER A SURFACE OF EXTERIOR GRADE PRIMER.
- 06) DOOR :-  
(i) FRAME - 65X100 TH. SAL WOOD DOOR FRAME.  
(ii) SHUTTER - 35MM TH. SOLID CORE FLUSH DOOR OF 15.1 MARK AS DESIGN.
- 07) WINDOW :-  
(i) FRAME - 65X100 TH. SAL WOOD/ALUMINIUM WINDOW FRAME.  
(ii) SHUTTER - FULLY GLAZED HARD WOOD/ALUMINIUM WINDOW SHUTTER AS DESIGN.
- 08) TOILETS :-  
(i) FLOORING - CERAMIC TILES FLOORING.  
(ii) WALLS - CERAMIC TILES DAPO UP TO 1500MM.  
(iii) SANITARYWARE - WHITE GLAZED VITREOUS SANITARYWARE OF 15.1 MARK.  
(iv) FITTING - CHROMIUM PLATED C.P. FITTINGS OF 15.1 MARK.
- 09) ELECTRICAL :-  
(i) ALL INTERNAL WIRING IN CONCEALED CONDUITS WITH COPPER CONDUCTOR.  
(ii) ALL ELECTRICAL MODULAR SWITCHES OF 15.1 MARK.  
(iii) ADEQUATE LIGHTING/POWER POINT SOCKETS AS DESIGN & DRAWING.
- 10) WATER SUPPLY :- ROUND THE CLOCK WATER SUPPLY BY MEANS OF OWN BORING & OVERHEAD TANK.

**PLOT DETAIL :-**

PROPOSED COMMERCIAL BUILDING OF  
(I) NAVNEET JHUNJHUNWALA,  
S/O LATE OM PRAKASH JHUNJHUNWALA  
(II) SRI. NAVRATAN JHUNJHUNWALA,  
S/O LATE OM PRAKASH JHUNJHUNWALA  
C/O- DURGA URBAN PROJECT,  
ON S. PLOT NO. - 1080(P), KHATA NO. - 167,  
TAUZI NO. 14/805, ZAMABANDI NO. 303  
THANA NO. - 04, MAUZA - DUJRA,  
THANA - PHULWARI, DIST. - PATNA

SCALE

NORTH

1 : 100

**DURGA URBAN PROJECTS LLP**  
NAVNEET JHUNJHUNWALA  
BR/UDH/BLDR/23-0050

SIGNATURE OF  
OWNER/DEVELOPER

SIGN. OF EMPANELED  
STRUCT. ENGINEER.

**PATNA MUNICIPAL CORPORATION**  
PATNA REGIONAL DEVELOPMENT AUTHORITY (DISSOLVED)  
P.D.U.R.A./RN-18/2016/2022  
Case No. ....20.....  
Sanction of Plan Accorded under Section  
315, 316 & 317 of the Bihar Municipal Act 2007  
by the Municipal Commissioner, Patna on.....  
Date.....24/03/2022.....

SANCTION OF PLAN ACCORDED

*(Signature)*  
निदेशक  
शहरी योजना  
पटना नगर निगम, पटना

*(Signature)*  
शंभू कुमार  
प्रधान प्रारूपक  
शहरी योजना  
पटना नगर निगम

विल्डर/प्रमोटर/भू-स्वामी/संबंधित वास्तुविद/अभियंता को निर्देश दिया जाता है कि भवन के निर्माण तथा उपयोग में लाने के पूर्व आवासीय/व्यवसायिक कम्प्लेक्स में सुरक्षा की दृष्टि से, प्रवेश द्वार निकार गेट, सीढ़ी, लिफ्ट, पार्किंग प्रत्येक फ्लोर, गेट के बाहर की अर जोकेशन के साथ तथा अन्य वांछित महत्वपूर्ण स्थानों पर उच्च मानक के C.C.T.V. कैमरा का अधिष्ठापन करेगे अन्यथा संबंधित एक्ट एवं बाईलॉज के सुसंगत धाराओं के तहत कार्रवाई किया जायेगा।