


SUPER BUILTUP AREA			BALCONY AREA		
SL.NO	FLAT NO	SUPER.BUILT UP AREA	SL.NO	FLAT NO	CARPET AREA
1	1	1661.00 SFT.	1	1	168.00 SFT.
2	2	1625.00 SFT.	2	2	153.00 SFT.
3	3	1105.00 SFT.	3	3	76.00 SFT.
4	4	1271.00 SFT.	4	4	98.00 SFT.
5	5	1591.00 SFT.	5	5	163.00 SFT.

BUILTUP AREA		
SL.NO	FLAT NO	BUILT UP AREA
1	1	1195.00 SFT.
2	2	1165.00 SFT.
3	3	795.00 SFT.
4	4	908.00 SFT.
5	5	1135.00 SFT.
CARPET AREA		
SL.NO	FLAT NO	CARPET AREA
1	1	1100.00 SFT.
2	2	1072.00 SFT.
3	3	731.00 SFT.
4	4	835.00 SFT.
5	5	1045.00 SFT.

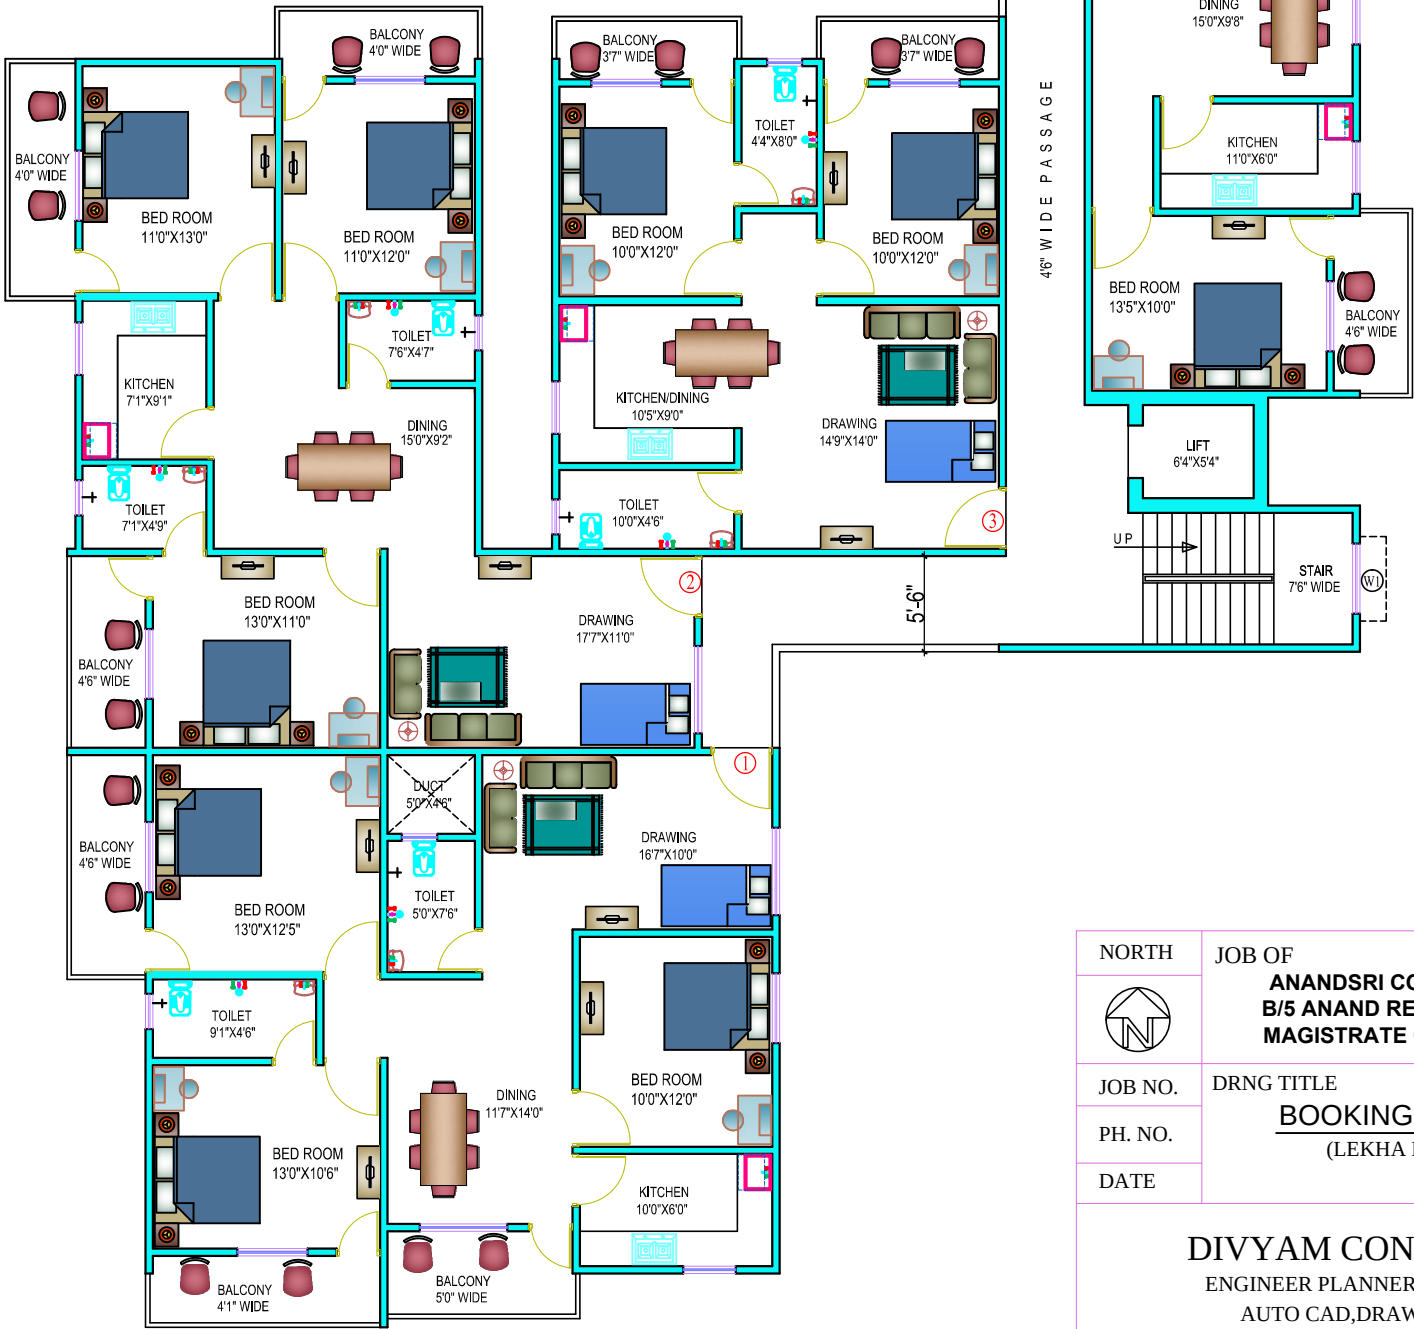

BOOKING DRAWING

NORTH	JOB OF		
	ANANDSRI CONSTRUCTIONS PVT LTD B/5 ANAND RESIDENCY, VAYAS NAGAR MAGISTRATE COLONY, PATNA - 800025		
JOB NO.	DRNG TITLE		
PH. NO.	<u>BOOKING DRAWING</u>		
DATE	(LEKHA NAGAR)		
DIVYAM CONSULTANT, PATNA			
ENGINEER PLANNER INTERIOR DESIGNER			
AUTO CAD,DRAWING & 3D VIEW			
(M.NO- 9572855070)			
APPRD BY	DRN BY	SCALE	DRG. NO.
	Er.SANDEEP	1" = 6'-0"	A/01