Approval No 218../BMC/MAP/2022-23 Date.04/01/2024

फार्म–VIII-क

भवन की परमिट के अनुमोदन का फारम

उपविधि संख्या–8(4)

आपके आवेदन संख्या– **973**, तिथि– **11/6/2023** के संदर्भ में श्रीमति/श्री **राजवीर कन्सट्रक्शन प्रा0 लि0, डयरेक्टर– श्री विमल कुमार अग्रवाल, जीवनसागर टाईम्स प्रा0 लि0, डायरेक्टर– श्रीमति मधु किशोरपुरिया एवं विक्रशिला डेवलपर प्रा0 लि0, डायरेक्टर– श्री रतन कुमार संथालिया,** पिता/पति– के लिए

(क) भूमि विकास की अभिन्यास (ले–आउट) योजना के लिए

(ख) भूमि के उपयोग में परिवर्तन करने के लिए

भागलपुर नगर निगम, भागलपुर क्षेत्रान्तर्गत बिहार नगरपालिका 2007 की धारा–314 और बिहार शहरी आयोजना तथा विकास अधिनियम, 2012 की धारा–81(2) (ब) के अंतर्गत खाता नं0:–**745**, खेसरा सं0:– **259, Ka, Kha, Ga, Gha, Cha, Chha, Jo, Jho, To, Tho, Dho**, होल्डिंग नं0:– **Old-217/53/A,B,C,E,F,G,H,I,J,K,M,N,O,P,Q, New- BMC 21114008193, 94, 82, 91, 84, 42, 58, 62, 96, 50, 49, 95, 99, 98, 60, 61**, पता– डी0एन0 सिंह रोड, भागलपुर, वार्ड नं0:– **21**, के बाबत निम्नलिखित शर्तों/निर्वधनों के अध्याधीन एतद् द्वारा अनुमति प्रदान की जाती हैं:–

(क) भूमि का उपयोग अनन्य रूप से **(Block A -Commercial- B+LG+G+4), (Block B-Residential- B+LG+G+10)** प्रयोजन के लिए किया जाएगा और इस प्राधिकार के पूर्व अनुमोदन के बिना उपयोगों को किसी अन्य उपयोग के लिए परिवर्तित नहीं किया जाएगा।

(ख) विकास पूर्ण रूप से आवश्यक अनुमति के पृष्ठांकन के साथ संलग्न योजनाओं के अनुसार किया जाएगा

(ग) अनुमोदित योजना में दर्शाया गया **0.00** वर्ग मीटर का पार्किंग स्थान खुला रखा जाएगा और इसके किसी भाग पर निर्माण नहीं किया जाएगा।

(घ) प्रस्तावित निर्माण वाली भूमि **12.20** मीटर चौड़ाई के पहुँच मार्ग के माध्यम से सुगम्य होगी।

(ड़) प्रश्नगत भूमि आवेदक के विधिपूर्ण स्वामित्व एवं शांतिपूर्ण कब्जा में अवश्य हो।

(च) सड़क को मानक चौड़ाई तक और चौड़ी करने के लिए आवेदक, विभिन्न विकास योजना/आयोजना प्राधिकारों/या बिहार शहरी आयोजना तथा विकास अधिनियम, 2012 के अधीन अधिसूचित किसी योजना स्कीम के अधीन आच्छदित सुसंगत आयोजना प्राधिकार/ग्राम पंचायत क्षेत्रों के अधीनस्थ भागलपुर नगर निगम क्षेत्र में ..... मीटर चौड़ी भूमि की पट्टी मुक्त उपहार के रूप में देगा।

(छ) अनुमति ,अनुज्ञा जारी किए जाने की तारीख से पाँच वर्षों की अवधि के लिए विधिमान्य होगी।

(ज) इस उपबंध के अधीन दी गई अनुमति उस भूखंड, जिसके योजना अनुमोदित की गई हो, के अधिकार/हक/हित की बाबत साक्ष्य नहीं मानी जाएगी।

(झ) योजना के अनुमोदन के पश्चात भू–अभिलेख के कारण या अधिकार/हक/हित की बात कोई विवाद होने पर, विवाद की अवधि के दौरान योजना स्वतः रद्द समझी जाएगी।

(ञ) कोई अन्य शर्त्त।

ह0/–

उप नगर आयुक्त

नगर निगम भागलपुर

ज्ञापांक:– 3581 /भा0न0नि0 दिनांक :– 04/01/2024

प्रतिलिपि:– अनुमोदित योजना की 02 (दो) प्रतियों के साथ श्रीमती/श्री **राजवीर कन्सट्रक्शन प्रा0 लि0, डयरेक्टर– श्री विमल कुमार अग्रवाल, जीवनसागर टाईम्स प्रा0 लि0, डायरेक्टर– श्रीमति मधु किशोरपुरिया एवं विक्रशिला डेवलपर प्रा0 लि0, डायरेक्टर– श्री रतन कुमार संथालिया** को अग्रसारित।

उप नगर आयुक्त
Dy. Municipal Commissioner
Bhagalpur Municipal Corporation
02/01/24

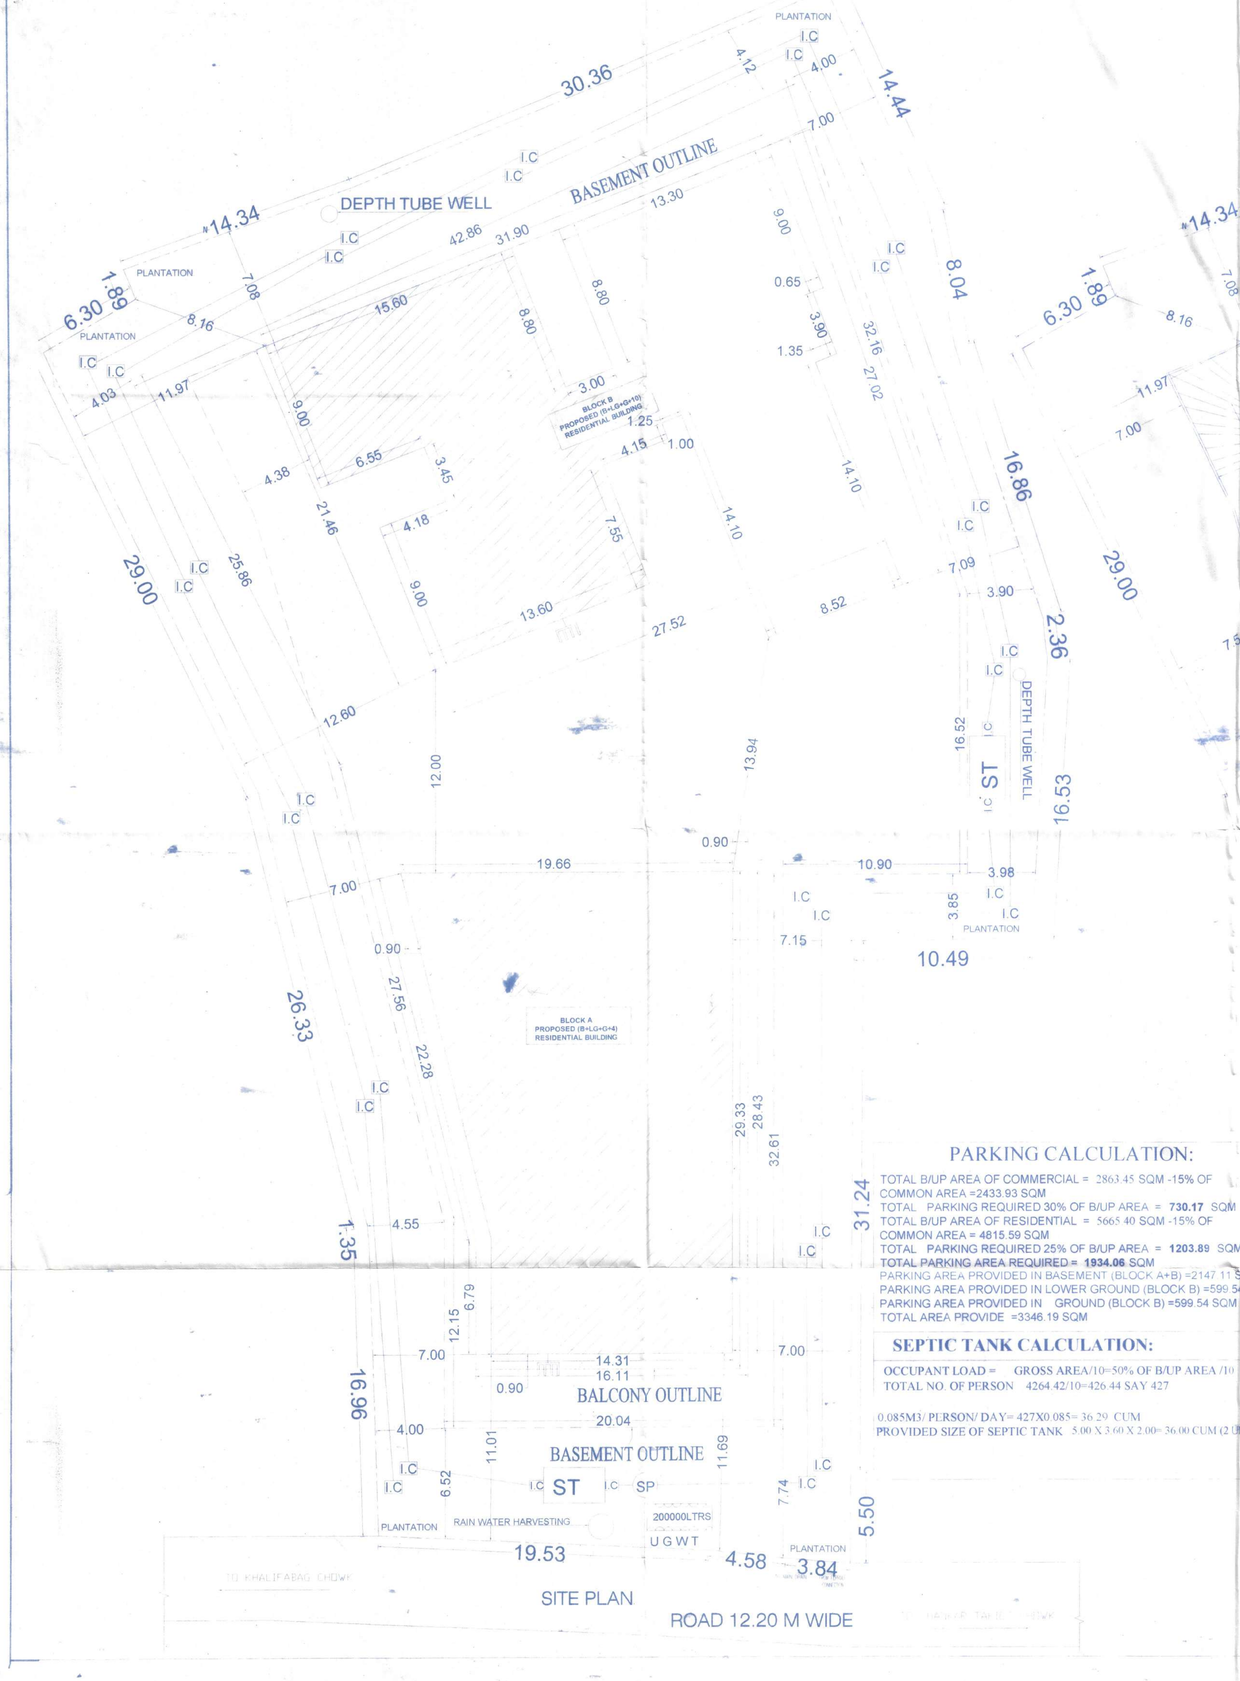

PARKING CALCULATION:

TOTAL B/UP AREA OF COMMERCIAL = 2863.45 SQM -15% OF COMMON AREA =2433.93 SQM
TOTAL PARKING REQUIRED 30% OF B/UP AREA = **730.17** SQM
TOTAL B/UP AREA OF RESIDENTIAL = 5665.40 SQM -15% OF COMMON AREA = 4815.59 SQM
TOTAL PARKING REQUIRED 25% OF B/UP AREA = **1203.89** SQM
TOTAL PARKING AREA REQUIRED = 1934.06 SQM
PARKING AREA PROVIDED IN BASEMENT (BLOCK A+B) =2147.11 SQM
PARKING AREA PROVIDED IN LOWER GROUND (BLOCK B) =599.54 SQM
PARKING AREA PROVIDED IN GROUND (BLOCK B) =599.54 SQM
TOTAL AREA PROVIDE =3346.19 SQM

SEPTIC TANK CALCULATION:

OCCUPANT LOAD = GROSS AREA/10=50% OF B/UP AREA /10
TOTAL NO. OF PERSON 4264.42/10=426.44 SAY 427

0.085M3/ PERSON/ DAY= 427X0.085= 36.29 CUM
PROVIDED SIZE OF SEPTIC TANK 5.00 X 3.60 X 2.00= 36.00 CUM (2 UNIT =72.00)

AREA CALCULATION:

TOTAL PLOT AREA (AS PER DEED)	3421.40 SQM
TOTAL PLOT AREA (AS PER SITE)	3412.57 SQM

BLOCK A:- COMMERCIAL

BASEMENT FLOOR B/UP AREA	=11.97 SQM
LOWER GROUND FLOOR B/UP AREA	= 454.94 SQM
GROUND FLOOR B/UP AREA	= 454.94 SQM
FIRST FLOOR B/UP AREA	= 485.40 SQM
SECOND FLOOR B/UP AREA	= 485.40 SQM
THIRD FLOOR B/UP AREA	= 485.40 SQM
FOURTH FLOOR B/UP AREA	= 485.40 SQM
TOTAL BUILT UP AREA	= 2863.45 SQM

BLOCK B:- RESIDENTIAL

BASEMENT FLOOR B/UP AREA	=11.97 SQM
LOWER GROUND FLOOR B/UP AREA	= 11.97 SQM
GROUND FLOOR B/UP AREA	= 52.61 SQM
FIRST FLOOR B/UP AREA	= 547.77 SQM
SECOND FLOOR B/UP AREA	= 560.12 SQM
THIRD FLOOR B/UP AREA	= 560.12 SQM
FOURTH FLOOR B/UP AREA	= 560.12 SQM
FIFTH FLOOR B/UP AREA	= 560.12 SQM
SIXTH FLOOR B/UP AREA	= 560.12 SQM
SEVENTH FLOOR B/UP AREA	= 560.12 SQM
EIGHTH FLOOR B/UP AREA	= 560.12 SQM
NINTH FLOOR B/UP AREA	= 560.12 SQM
TEN FLOOR B/UP AREA	= 560.12 SQM
TOTAL BUILT UP AREA	= 5665.40 SQM

FAR = BLOCK A+BLOCK B TOTAL B/UP AREA/PLOT AREA
8528.85 / 3412.57 = 2.49

WATER TANK CALCULATION:

OCCUPANT LOAD = GROSS AREA/10=50% OF B/UP AREA /10
TOTAL NO. OF PERSON 4264.42/10=426.44 SAY 427
135 L/P/D REQUIRED
TOTAL REQUIREMENT 427 X 135= 57645 L; 57.64 CUM
TANK SIZE 1 = 3.95 X 3.45 X 1.50= 20.44
TANK SIZE 2 = 3.70 X 3.70 X 1.50= 20.53
TANK SIZE 3 = 4.60 X 5.40 X 1.50= 37.26
TANK SIZE 4 = 5.79 X 2.40 X 1.50= 20.84
TOTAL PROVIDED 99.07 CUM
50000 LTR. EXTRA WATER PROVIDED FOR FIRE

WATER HARVESTING CALCULATION

TERRACE AREA (BLOCKA+B)= 1045.52 SQ.Mt
REQUIRED W.H CAPACITY 6 CUM FOR 100 SQ.Mt TERRACE
REQURIED WATER HARVESTING 1045.52 X 6 /100 = 62.73 CUM
PROVIDES WATER HARVESTING SIZE
3.14X2.5X2.5X3.00=58.87 CUM.X2
TOTAL PROVIDED=117.74 CUM.

GREEN AREA CALCULATION:-

TOTAL NET PLOT AREA = 3412.57 Sq.m.
GREEN SPACE AREA 10% Reqd. @ 3412.57 = 341.25 Sq.m.
TOTAL PROVIDED GREEN SPACE @ 24.0 % = 819.01 Sq.m.

PROPOSED B+LG+G+4TH(18.3 M. HT.) COMMERCIAL & G+X (36.6 M. HT.) STORIED RESIDENTIAL BUILDING ON THE LAND OF : RAJBIR CONSTRUCTION PVT.LTD. THROUGH AUTHORISED DIRECTOR SRI. BIMAL KUMAR AGARWAL, JIWANSAGAR TIMES PVT.LTD., THROUGH AUTHORISED DIRECTOR SMT. MADHU KISHOREPURIA AND VIKRAMSHILA DEVELOPERS PVT.LTD. THROUGH AUTHORISED DIRECTOR SRI. RATAN KUMAR SANTHALIA, AT DISTRICT-BHAGALPUR, SUB DIVISION-BHAGALPUR SADAR, CIRCLE-JAGDISHPUR SADAR, HALKA-MUNICIPAL CORPORATION 1, PLOT NO- 259-KA ,KHA,GA,GHA,CHA,CHAA,JA,JHA,T,THA,D. KHATA NO-746 MOUZA - KHALIFABAG (MASAKCHAK), WARD - 7, HOLDING NO - 217/53A,B,C,D,E,F,G,H,I,J,K,L,M,N,O,P,Q, UNDER BHAGALPUR MUNICIPAL CORPORATION, THANA NO - 7 UNDER BHAGALPUR MUNICIPAL CORPORATION IN WARD NO 21, D.N. SINGH ROAD, BHAGALPUR BIHAR-812002.

Rajbir Construction Pvt Ltd
Bimal Kumar Agrawal
Director

Jiwansagar Times Pvt. Ltd.
Madhu Kishorepuria
Director
Vikramshila Developers Pvt. Ltd.
R. K. Santhalia
Director/Managing Director

Er. HEMENDRA BHUSHAN SINHA
REGISTERED ENGINEER
Bhagalpur Municipal Corperation
Lic. No: 3/2005

SIGNATURE OF OWNER | SIGNATURE OF ENGINEER

RAJEEV KUMAR
CERTIFIED ARCHITECT
Bhagalpur Municipal Corporation, Bhagalpur
Reg. No: BMC, RC/09/2009

Bhagalpur Municipal Corporation
BHAGALPUR
SANCTIONED SET BACK
Front - 11.01/11.69 M.
Hear - 8.15/7.98/4.12 M.
Left Side - 11.73/7.26/3.99/4.55/4.20 M.
Right Side - 13.00/3.09/3.15 M.

भागलपुर नगर निगम में रजिस्ट्रेशन सं० 2138/23-24 तिथि 8/11/23 द्वारा सत्यापित नक्शा वि०नि०अ० 2007 की धारा 314 के प्रावधानों के तहत कार्यालय पत्रांक 358 दिनांक 04/01/2024 द्वारा (दो लाख सत्तरह हजार) 217/- भवन का नक्शा स्वीकृत किया गया। स्वीकृत नक्शे का मान्य समय 03/01/29 स्वीकृत तिथि से पाँच वर्षों के लिए है।

Dy. Municipal Commissioner
Bhagalpur Municipal Corporation
02/01/24

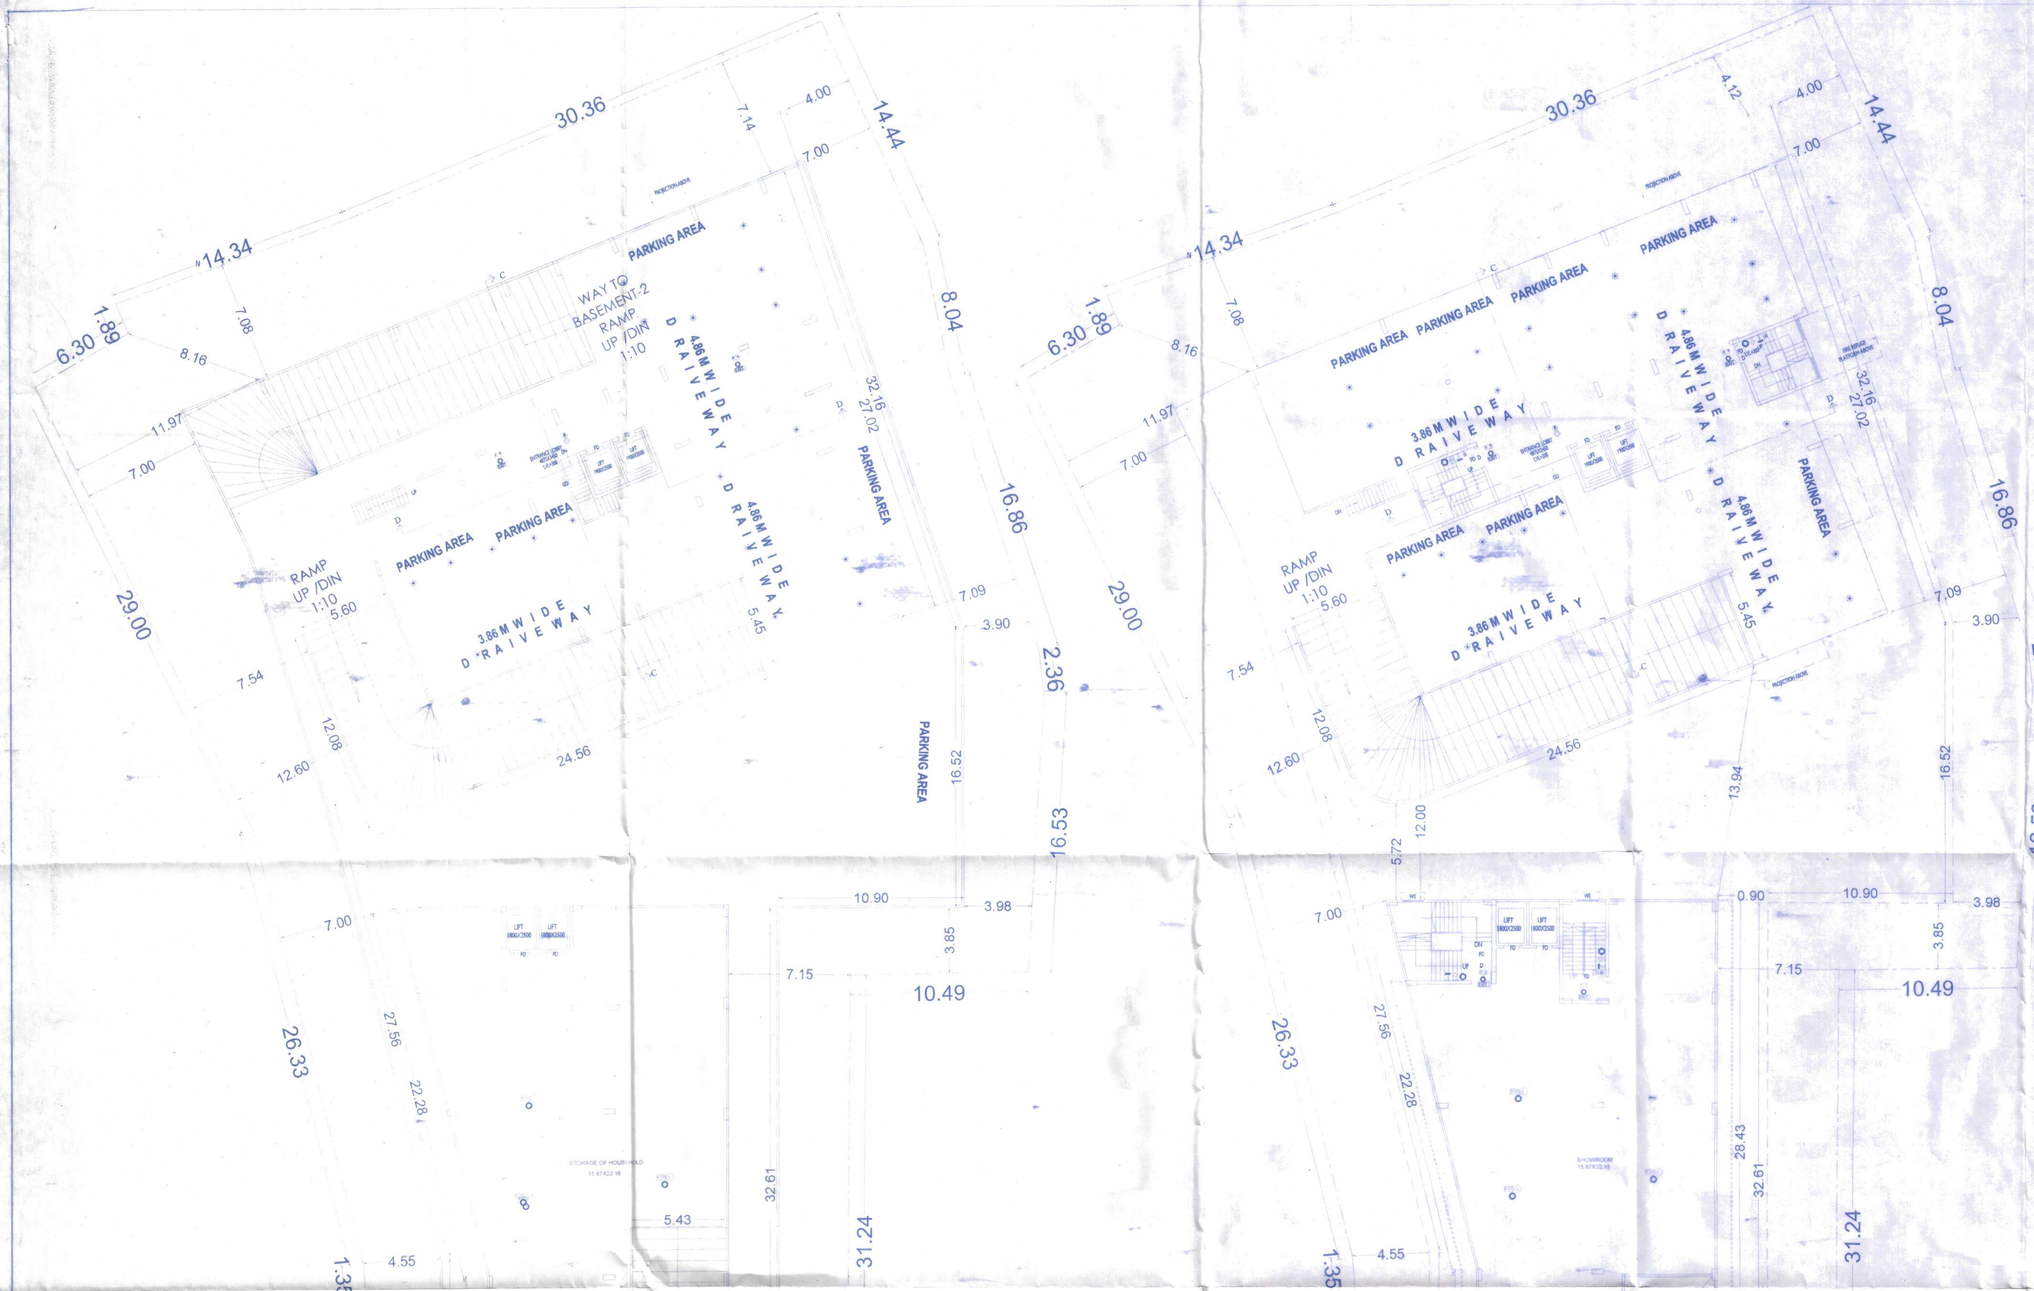

FIRE LEGEND

FHC	FIRE HOSE CABINET
	UP RIGHT TYPE SPRINKLER
	PENDENT TYPE SPRINKLER
	SIDE WALL SPRINKLER
	9 Ltr. WATER GAS PRESSURE TYPE FIRE EXTINGUISHER
	4.5 kg CO^2 TYPE FIRE EXTINGUISHER
M	SLUICE VALVE
N	NON-RETURN VALVE
	FLOW INDICATING SWITCH
	ELECTRICAL CALL POINT SWITCHES FOR THE ALARM SYSTEM.
H A	AREA COVERED WITH AUTOMATIC HEAT SMOKE DETECTOR AS PER I.S.S.
FD	DOUBLE LEAF DOUBLE SWING SELF CLOSING FIRE RESISTING DOOR
H	HOUSE RULES AS PER I.S.S.T.A.C. RECOMMENDATIONS DULY CONNECTED WITH THE WET RISER SYSTEM.
H	LANDING VALVES AS PER I.S.S.T.A.C. RECOMMENDATIONS DULY CONNECTED WITH THE WET RISER SYSTEM.
	LOUD SPEAKER OUTLETS FOR THE PUBLIC ADDRESS SYSTEM.
M	MICRO PHONE POSITION FOR THE PUBLIC ADDRESS SYSTEM.
A A N	FLOOR INDICATOR PANELS FOR THE AUTOMATIC FIRE ALARM SYSTEM AS PER I.S.S.
	WATER CO2 TYPE PORTABLE EXTINGUISHER OF 9 LITRE CAPACITY.
	EMERGENCY LIGHT
	SIAMESE CONNECTION.
	DOWN COVER SYSTEM
EXIT	EXIST DIRECTIONAL SIGN.
	PORTABLE CHEMICAL B.C.F. EXTINGUISHER OF 3.5 KG CAPACITY.
	FIRE FIGHTING WATER OVER HEAD WATERTANK 50,000 LTS.
	UNDER GROUND STATIC TANK WITH 200000 LTR CAPACITY FOR FIRE.
▲	CAR CHARGING POINT

PROPOSED B+LG+G+4TH(18.3 M. HT.) COMMERCIAL & G+X (36.6 M. HT.) STORIED RESIDENTIAL BUILDING ON THE LAND OF : RAJBIR CONSTRUCTION PVT.LTD. THROUGH AUTHORISED DIRECTOR SRI. BIMAL KUMAR AGARWAL, JIWANSAGAR TIMES PVT.LTD., THROUGH AUTHORISED DIRECTOR SMT. MADHU KISHOREPURIA AND VIKRAMSHILA DEVELOPERS PVT.LTD. THROUGH AUTHORISED DIRECTOR SRI. RATAN KUMAR SANTHALIA, AT DISTRICT-BHAGALPUR, SUB DIVISION-BHAGALPUR SADAR, CIRCLE-JAGDISHPUR SADAR, HALKA-MUNICIPAL CORPORATION 1, PLOT NO- 259-KA ,KHA,GA,GHA,CHA,CHAA,JA,JHA,T,THA,D. KHATA NO-746 MOUZA - KHALIFABAG (MASAKCHAK), WARD - 7, HOLDING NO - 217/53A,B,C,D,E,F,G,H,I,J,K,L,M,N,O,P,Q, UNDER BHAGALPUR MUNICIPAL CORPORATION, THANA NO - 7 UNDER BHAGALPUR MUNICIPAL CORPORATION IN WARD NO 21, D.N. SINGH ROAD, BHAGALPUR BIHAR-812002.

Rajbir Construction Pvt Ltd
Bimal Kumar Agrawal
Director

Jiwansagar Times Pvt. Ltd.
Madhu Kishorepuria
Director

Vikramshila Developers Pvt. Ltd.
Director/Managing Director

Hemendra
Er. HEMENDRA BHUSHAN SINHA
REGISTERED ENGINEER
Bhagalpur Municipal Corporation
Lic. No. 3/2005

SIGNATURE OF OWNER | SIGNATURE OF ENGINEER

RAJEEV KUMAR
CERTIFIED ARCHITECT
Bhagalpur Municipal Corporation, Bhagalpur
Reg. No- BMC, RC/09/2009

भागलपुर नगर निगम
भागलपुर

Bhagalpur Municipal Corporation
BHAGALPUR
SANCTIONED SET BACK
Front - 11.01/11.49M
Hear - 3.16/3.40/4.12M
Left Side - 11.01/12.40/7.00/4.55(400M)
Right Side - 3.00/3.09/3.15M

भागलपुर नगर निगम में रजिस्ट्रेशन सं० 2152/23-24
दिनांक 5/11/23 द्वारा प्रमाणित नक्शा बिल्डिंग बाय लॉज 2007 की धारा 314 के प्रावधानों के तहत स्वीकृत किया गया।
विनांक 04/01/2024 तक (400 M²) भवन का नक्शा स्वीकृत किया गया। स्वीकृत नक्शे का मान्य रहेगा स्वीकृत तिथि से पांच वर्षों के लिए है।

Dy. Municipal Commissioner
Bhagalpur Municipal Corporation
02/01/24

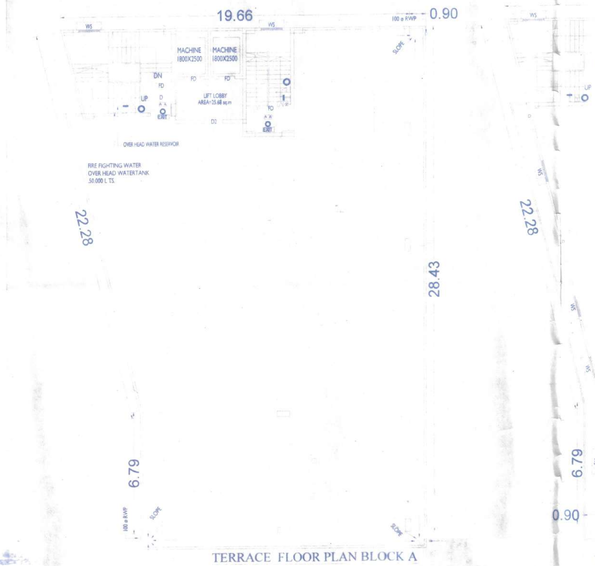

TERRACE FLOOR PLAN BLOCK A

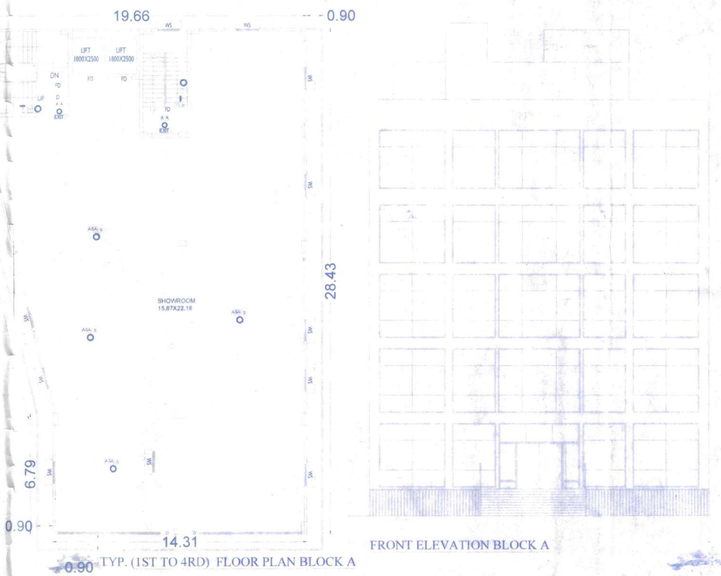

TYP. (1ST TO 4RD) FLOOR PLAN BLOCK A

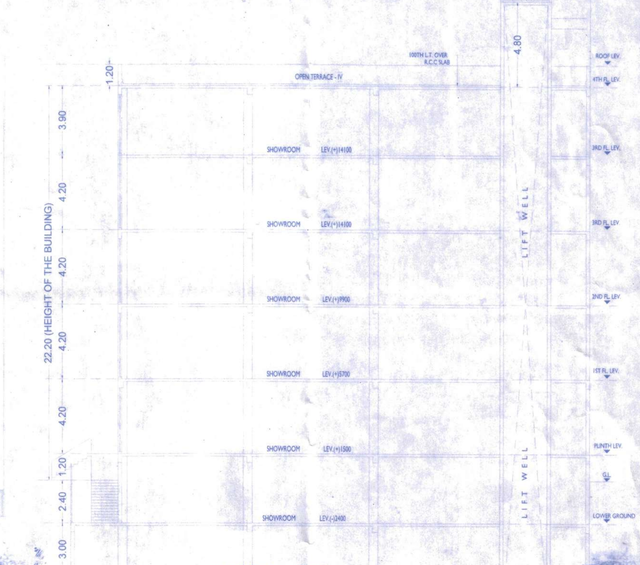

FRONT ELEVATION BLOCK A

SECTION AA BLOCK B



FIRST FLOOR PLAN BLOCK-B

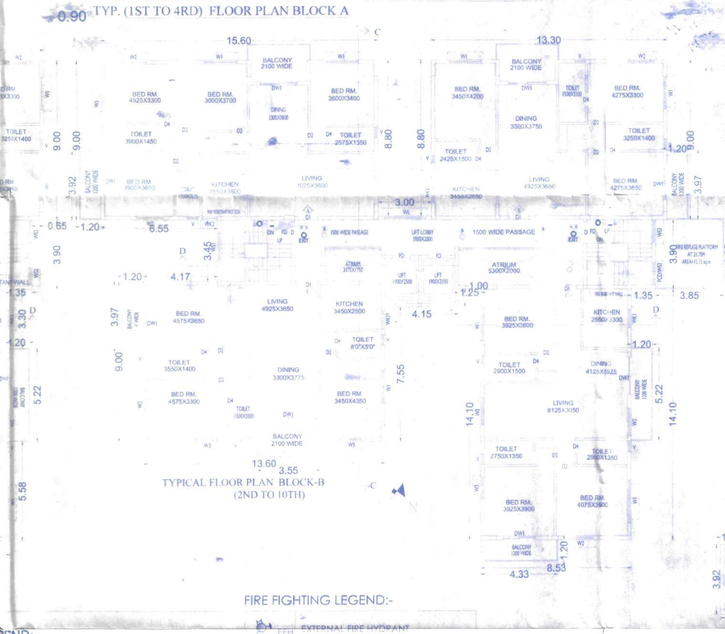

TYPICAL FLOOR PLAN BLOCK-B
(2ND TO 10TH)



ROOF PLAN
BLOCK - B

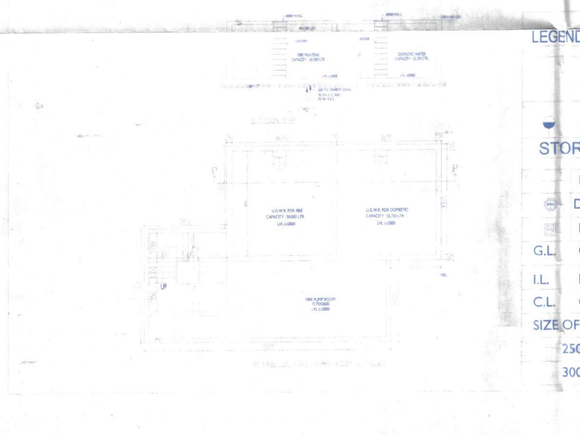

LEGEND:-

IRRIGATION:-

100Ø IRRIGATION LINE

STORM WATER DRAINAGE:-

DRAINAGE LINE

DRAINAGE CIRCULAR MANHOLE

DRAINAGE MANHOLE

G.L. GROUND LEVEL

I.L. INVERT LEVEL

C.L. CONNECTION LEVEL

SIZE OF PIPE	SLOPE
250Ø	1:300
300Ø	1:350

FIRE FIGHTING LEGEND:-

EFH EXTERNAL FIRE HYDRANT

EFHC EXTERNAL FIRE HOUSE CABINATE

EXTERNAL FIRE HYDRANT PIPE

4-WAY FIRE BRIGADE INLET CONNECTION

2-WAY FIRE BRIGADE DRAWOUT CONNECTION

LEGEND:-

SEWERAGE:-

SEWER LINE

SEWERAGE CIRCULAR MANHOLE

SEWERAGE MANHOLE

G.L. GROUND LEVEL

I.L. INVERT LEVEL

C.L. CONNECTION LEVEL

SIZE OF PIPE	SLOPE
300Ø	1:245

LEGEND

F.A.R AREA

GREEN AREA

BALCONY

BASEMENT LINE

SETBACK LINE

SHEDULE OF DOORS & WINDOWS:

WIDTH	SILL	LINTEL
1.07	0.0	2.10
0.99	0.0	2.10
0.91	0.0	2.10
0.76	0.0	2.10
2.10	0.90	2.6
1.52	0.90	2.6
0.91	0.90	2.6
0,76	1.5	2.6

SPECIFICATION:

R.C.C. U/R PILE FOUNDATION.
1st CLASS BK. WORK IN CEMENT MORTAR IN SUPER STRUCTURE.
R.C.C. LINTLE PROVIDED OVER THE OPENING OF DOORS & WINDOWS.
0.03 M THICK M.S. FLOORING OVER 0.15 M THICK DRY RAMMED KHOA OVER FLAT BRICK SOLING OVER LOCAL SAND FILLING.
12MM THICK PLASTER ON BRICK WORK AND 6MM OVER R.C.C. WORK SHALL BE PROVIDED.
0.10 M THICK LIME TERRACING OVER 0.10M THICK R.C.C. ROOF SLAB.
CHUKHAT OF DOORS AND WINDOWS TO BE BEST SAL & TEAK WOOD.
SHUTTERS OF DOORS AND WINDOWS TO BE BEST SAL & TEAK WOOD.
WHITE WASH&COLOUR WASH AS/CHOICE.
M.S. GRILL IN WINDOWS AND RAILINGS.

PROPOSED B+LG+G+4TH(18.3 M. HT.) COMMERCIAL & G+X (36.6 M. HT.) STORIED RESIDENTIAL BUILDING ON THE LAND OF : RAJBIR CONSTRUCTION PVT.LTD. THROUGH AUTHORISED DIRECTOR SRI. BIMAL KUMAR AGARWAL, JIWANSAGAR TIMES PVT.LTD., THROUGH AUTHORISED DIRECTOR SMT. MADHU KISHOREPURIA AND VIKRAMSHILA DEVELOPERS PVT.LTD. THROUGH AUTHORISED DIRECTOR SRI. RATAN KUMAR SANTHALIA, AT DISTRICT-BHAGALPUR, SUB DIVISION-BHAGALPUR SADAR, CIRCLE-JAGDISHPUR SADAR, HALKA-MUNICIPAL CORPORATION 1, PLOT NO- 259-KA ,KHA,GA,GHA,CHA,CHAA,JA,JHA,T,THA,D. KHATA NO-746 MOUZA - KHALIFABAG (MASAKCHAK), WARD - 7, HOLDING NO - 217/53A,B,C,D,E,F,G,H,I,J,K,L,M,N,O,P,Q, UNDER BHAGALPUR MUNICIPAL CORPORATION, THANA NO - 7 UNDER BHAGALPUR MUNICIPAL CORPORATION IN WARD NO 21, D.N. SINGH ROAD, BHAGALPUR BIHAR-812002.

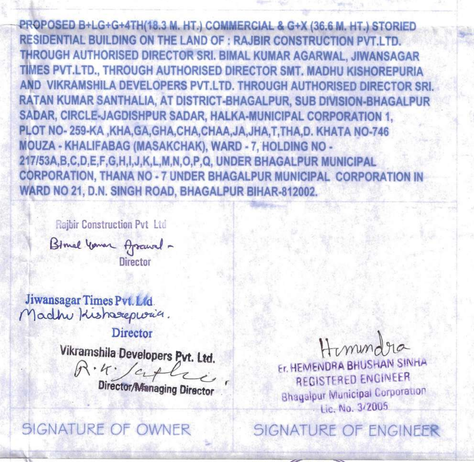

Rajbir Construction Pvt Ltd
Bimal Kumar Agarwal
Director

Jiwansagar Times Pvt Ltd
Madhu Kishorepuria
Director

Vikramshila Developers Pvt. Ltd.
R.K. Sathlia
Director/Managing Director

SIGNATURE OF OWNER

Hemendra
Er. HEMENDRA BHUSHAN SINHA
REGISTERED ENGINEER
Bhagalpur Municipal Corporation
Lic. No. 3/2005

SIGNATURE OF ENGINEER

RAJEEV KUMAR
CERTIFIED ARCHITECT
Bhagalpur Municipal Corporation, Bhagalpur
Reg. No- BMC, RC/09/2009

Bhagalpur Municipal Corporation
BHAGALPUR
SANCTIONED SET BACK
Front - 11.61 / 11.69 M
Hear - 8.16 / 8.08 / 4.12 M
Left Side - 0.93 / 1.22 / 1.60 / 3.08 / 4.53 / 4.00 M
Right Side - 3.66 / 3.69 / 9.15 M

भागलपुर नगर निगम में रजिस्ट्रेशन सं० 2189/23-24 दिनांक 6/11/23 द्वारा समर्पित नक्शा दिनांक 2007 की धारा 314 के प्रावधानों के तहत कार्यालय [illegible] नक्शे का मान्य स्वीकृत किया गया। स्वीकृत नक्शे का मान्य स्वीकृत तिथि से पाँच वर्ष के लिए है।

Dy. Municipal Commissioner
Bhagalpur Municipal Corporation
02101124

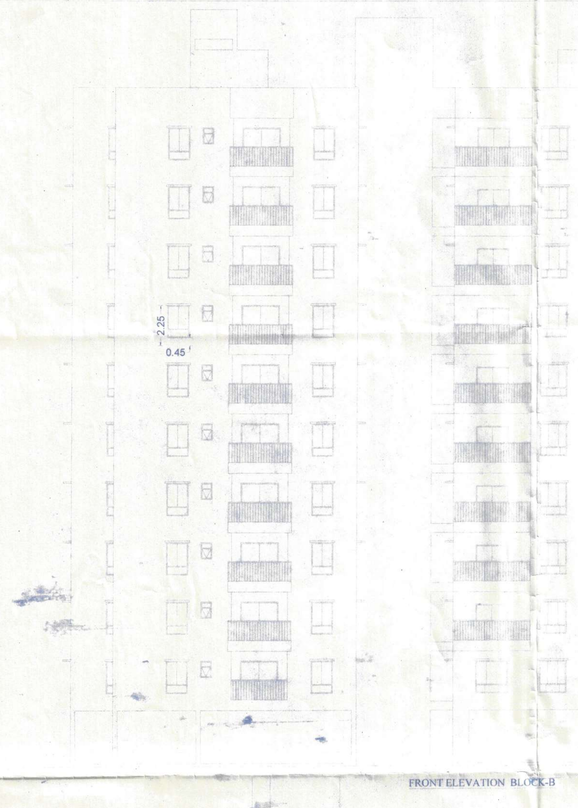

FRONT ELEVATION BLOCK-B

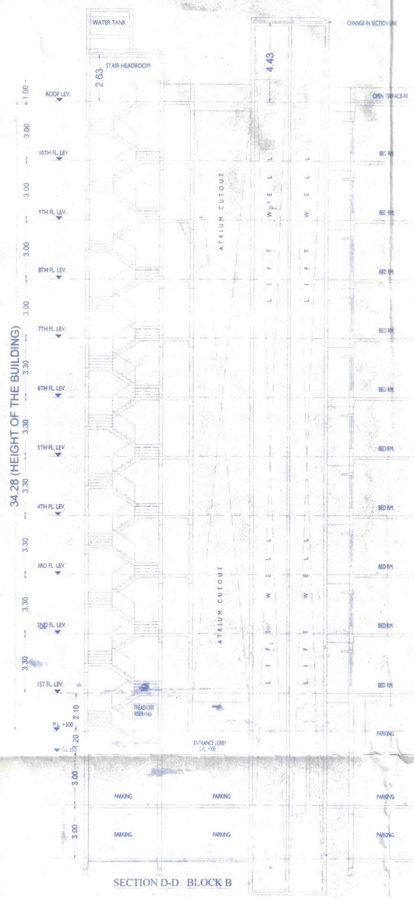

SECTION D-D BLOCK B

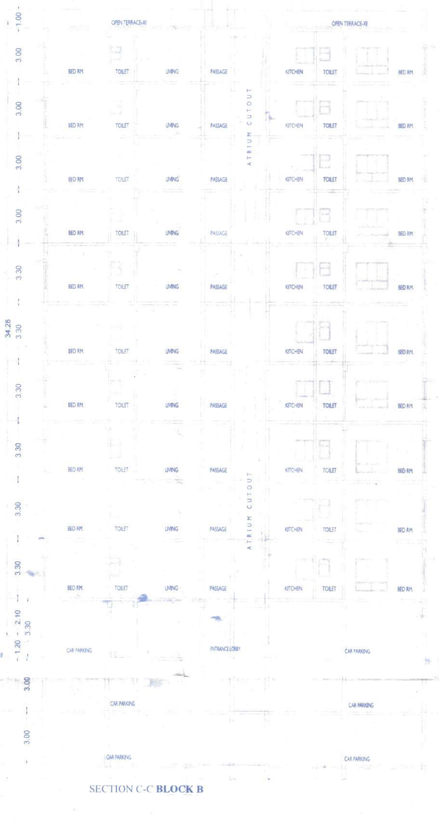

SECTION C-C BLOCK B

SHEDULE OF DOORS & WINDOWS:

WIDTH	SILL	LINTEL
1.07	0.0	2.10
0.99	0.0	2.10
0.91	0.0	2.10
0.76	0.0	2.10
2.10	0.90	2.6
1.52	0.90	2.6
0.91	0.90	2.6
0,76	1.5	2.6

SPECIFICATION:

R.C.C. U/R PILE FOUNDATION.
1st CLASS BK. WORK IN CEMENT MORTAR IN SUPER STRUCTURE.
R.C.C. LINTEL PROVIDED OVER THE OPENING OF DOORS & WINDOWS.
0.03 M THICK I.P.S. FLOORING OVER 0.15 M THICK DRY RAMMED KHOA OVER FLAT BRICK SOLING OVER LOCAL SAND FILLING.
12MM THICK PLASTER ON BRICK WORK AND 6MM OVER R.C.C. WORK SHALL BE PROVIDED.
0.10 M THICK LIME TERRACING OVER 0.10M THICK R.C.C. ROOF SLAB.
CHUKHAT OF DOORS AND WINDOWS TO BE BEST SAL & TEAK WOOD.
SHUTTERS OF DOORS AND WINDOWS TO BE BEST SAL & TEAK WOOD.
WHITE WASH&COLOUR WASH AS/CHOICE.
M.S. GRILL IN WINDOWS AND RAILINGS.

PROPOSED B+LG+G+4TH(18.3 M. HT.) COMMERCIAL & G+X (36.6 M. HT.) STORIED RESIDENTIAL BUILDING ON THE LAND OF : RAJBIR CONSTRUCTION PVT.LTD. THROUGH AUTHORISED DIRECTOR SRI. BIMAL KUMAR AGARWAL, JIWANSAGAR TIMES PVT.LTD., THROUGH AUTHORISED DIRECTOR SMT. MADHU KISHOREPURIA AND VIKRAMSHILA DEVELOPERS PVT.LTD. THROUGH AUTHORISED DIRECTOR SRI. RATAN KUMAR SANTHALIA, AT DISTRICT-BHAGALPUR, SUB DIVISION-BHAGALPUR SADAR, CIRCLE-JAGDISHPUR SADAR, HALKA-MUNICIPAL CORPORATION 1, PLOT NO- 259-KA ,KHA,GA,GHA,CHA,CHAA,JA,JHA,T,THA,D. KHATA NO-746 MOUZA - KHALIFABAG (MASAKCHAK), WARD - 7, HOLDING NO - 217/53A,B,C,D,E,F,G,H,I,J,K,L,M,N,O,P,Q, UNDER BHAGALPUR MUNICIPAL CORPORATION, THANA NO - 7 UNDER BHAGALPUR MUNICIPAL CORPORATION IN WARD NO 21, D.N. SINGH ROAD, BHAGALPUR BIHAR-812002.

Rajbir Construction Pvt Ltd
Bimal kumar Agarwal
Director

Jiwansagar Times Pvt. Ltd.
Madhu Kishorepuria.
Director

Vikramshila Developers Pvt. Ltd.
R.K. Santhalia
Director/Managing Director

SIGNATURE OF OWNER

Hemendra
Er. HEMENDRA BHUSHAN SINHA
REGISTERED ENGINEER
Bhagalpur Municipal Corporation
Lic. No. 3/2005

SIGNATURE OF ENGINEER

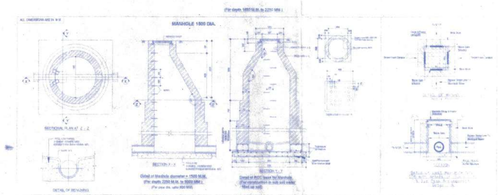

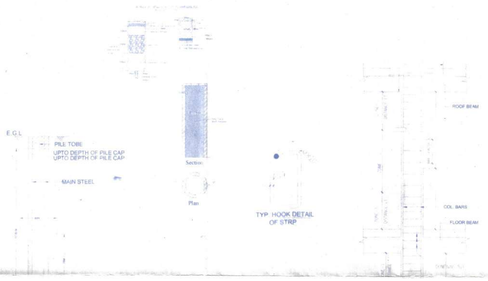

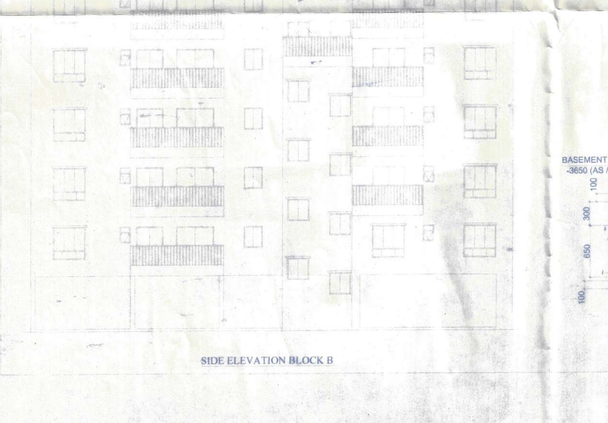

SIDE ELEVATION BLOCK B

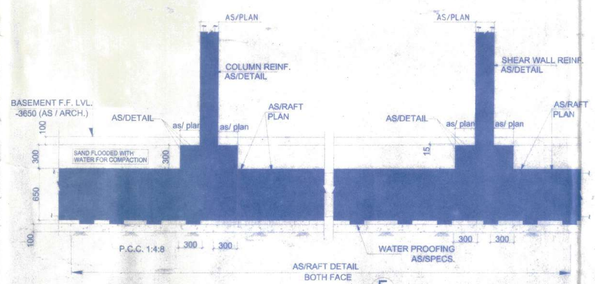



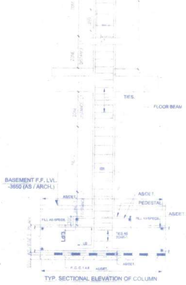

RAJEEV KUMAR
CERTIFIED ARCHITECT
Bhagalpur Municipal Corporation, Bhagalpur
Reg. No- BMC, RC/09/2009

Bhagalpur Municipal Corporation
BHAGALPUR
SANCTIONED SET BACK
Front - 11.01 / 11.69 M
Hear - 3.16 / 3.08 / 4.12 M
Left Side - 11.93 / 12.66 / 4.56 / 4.56 M
Right Side - 3.66 M / 3.09 / 3.15 M

भागलपुर नगर निगम

भागलपुर नगर निगम में रजिस्ट्रेशन सं०...21/2023-24...
दिनांक 6/11/23 द्वारा समर्पित नक्शा दि०गo०अ० 2007 की धारा 314 के प्रावधानों के तहत कार्यालय पत्रांक 358
दिनांक 08/11/2024 द्वारा (संशोधित) प्रमाणित
भवन का नक्शा स्वीकृत किया गया। स्वीकृत नक्शे का मान्य स्वीकृत तिथि से पाँच वर्षों के लिए है।

Dy. Municipal Commissioner
Bhagalpur Municipal Corporation
07/01/24