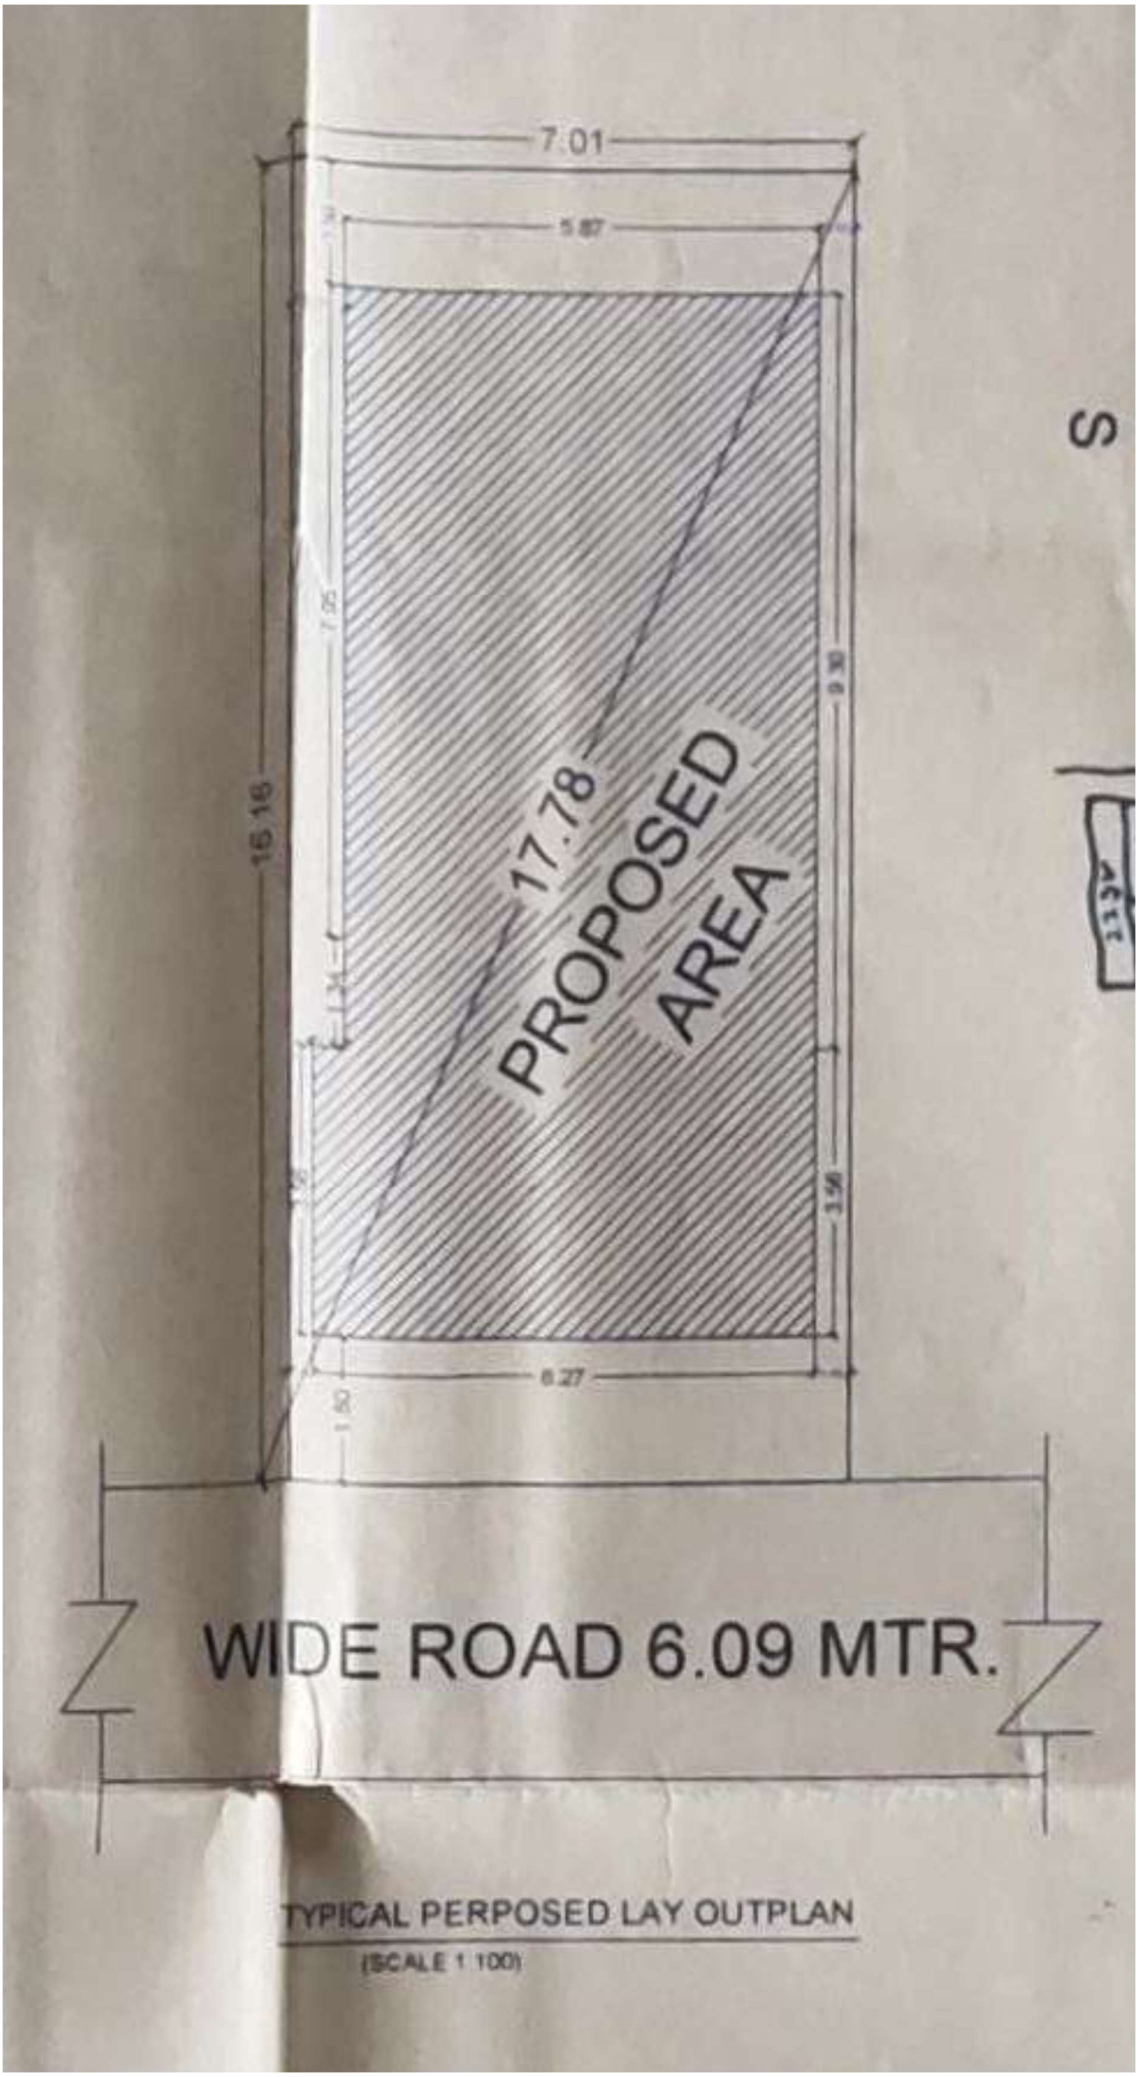


TYPICAL PERPOSED LAY OUTPLAN

(SCALE 1:100)