
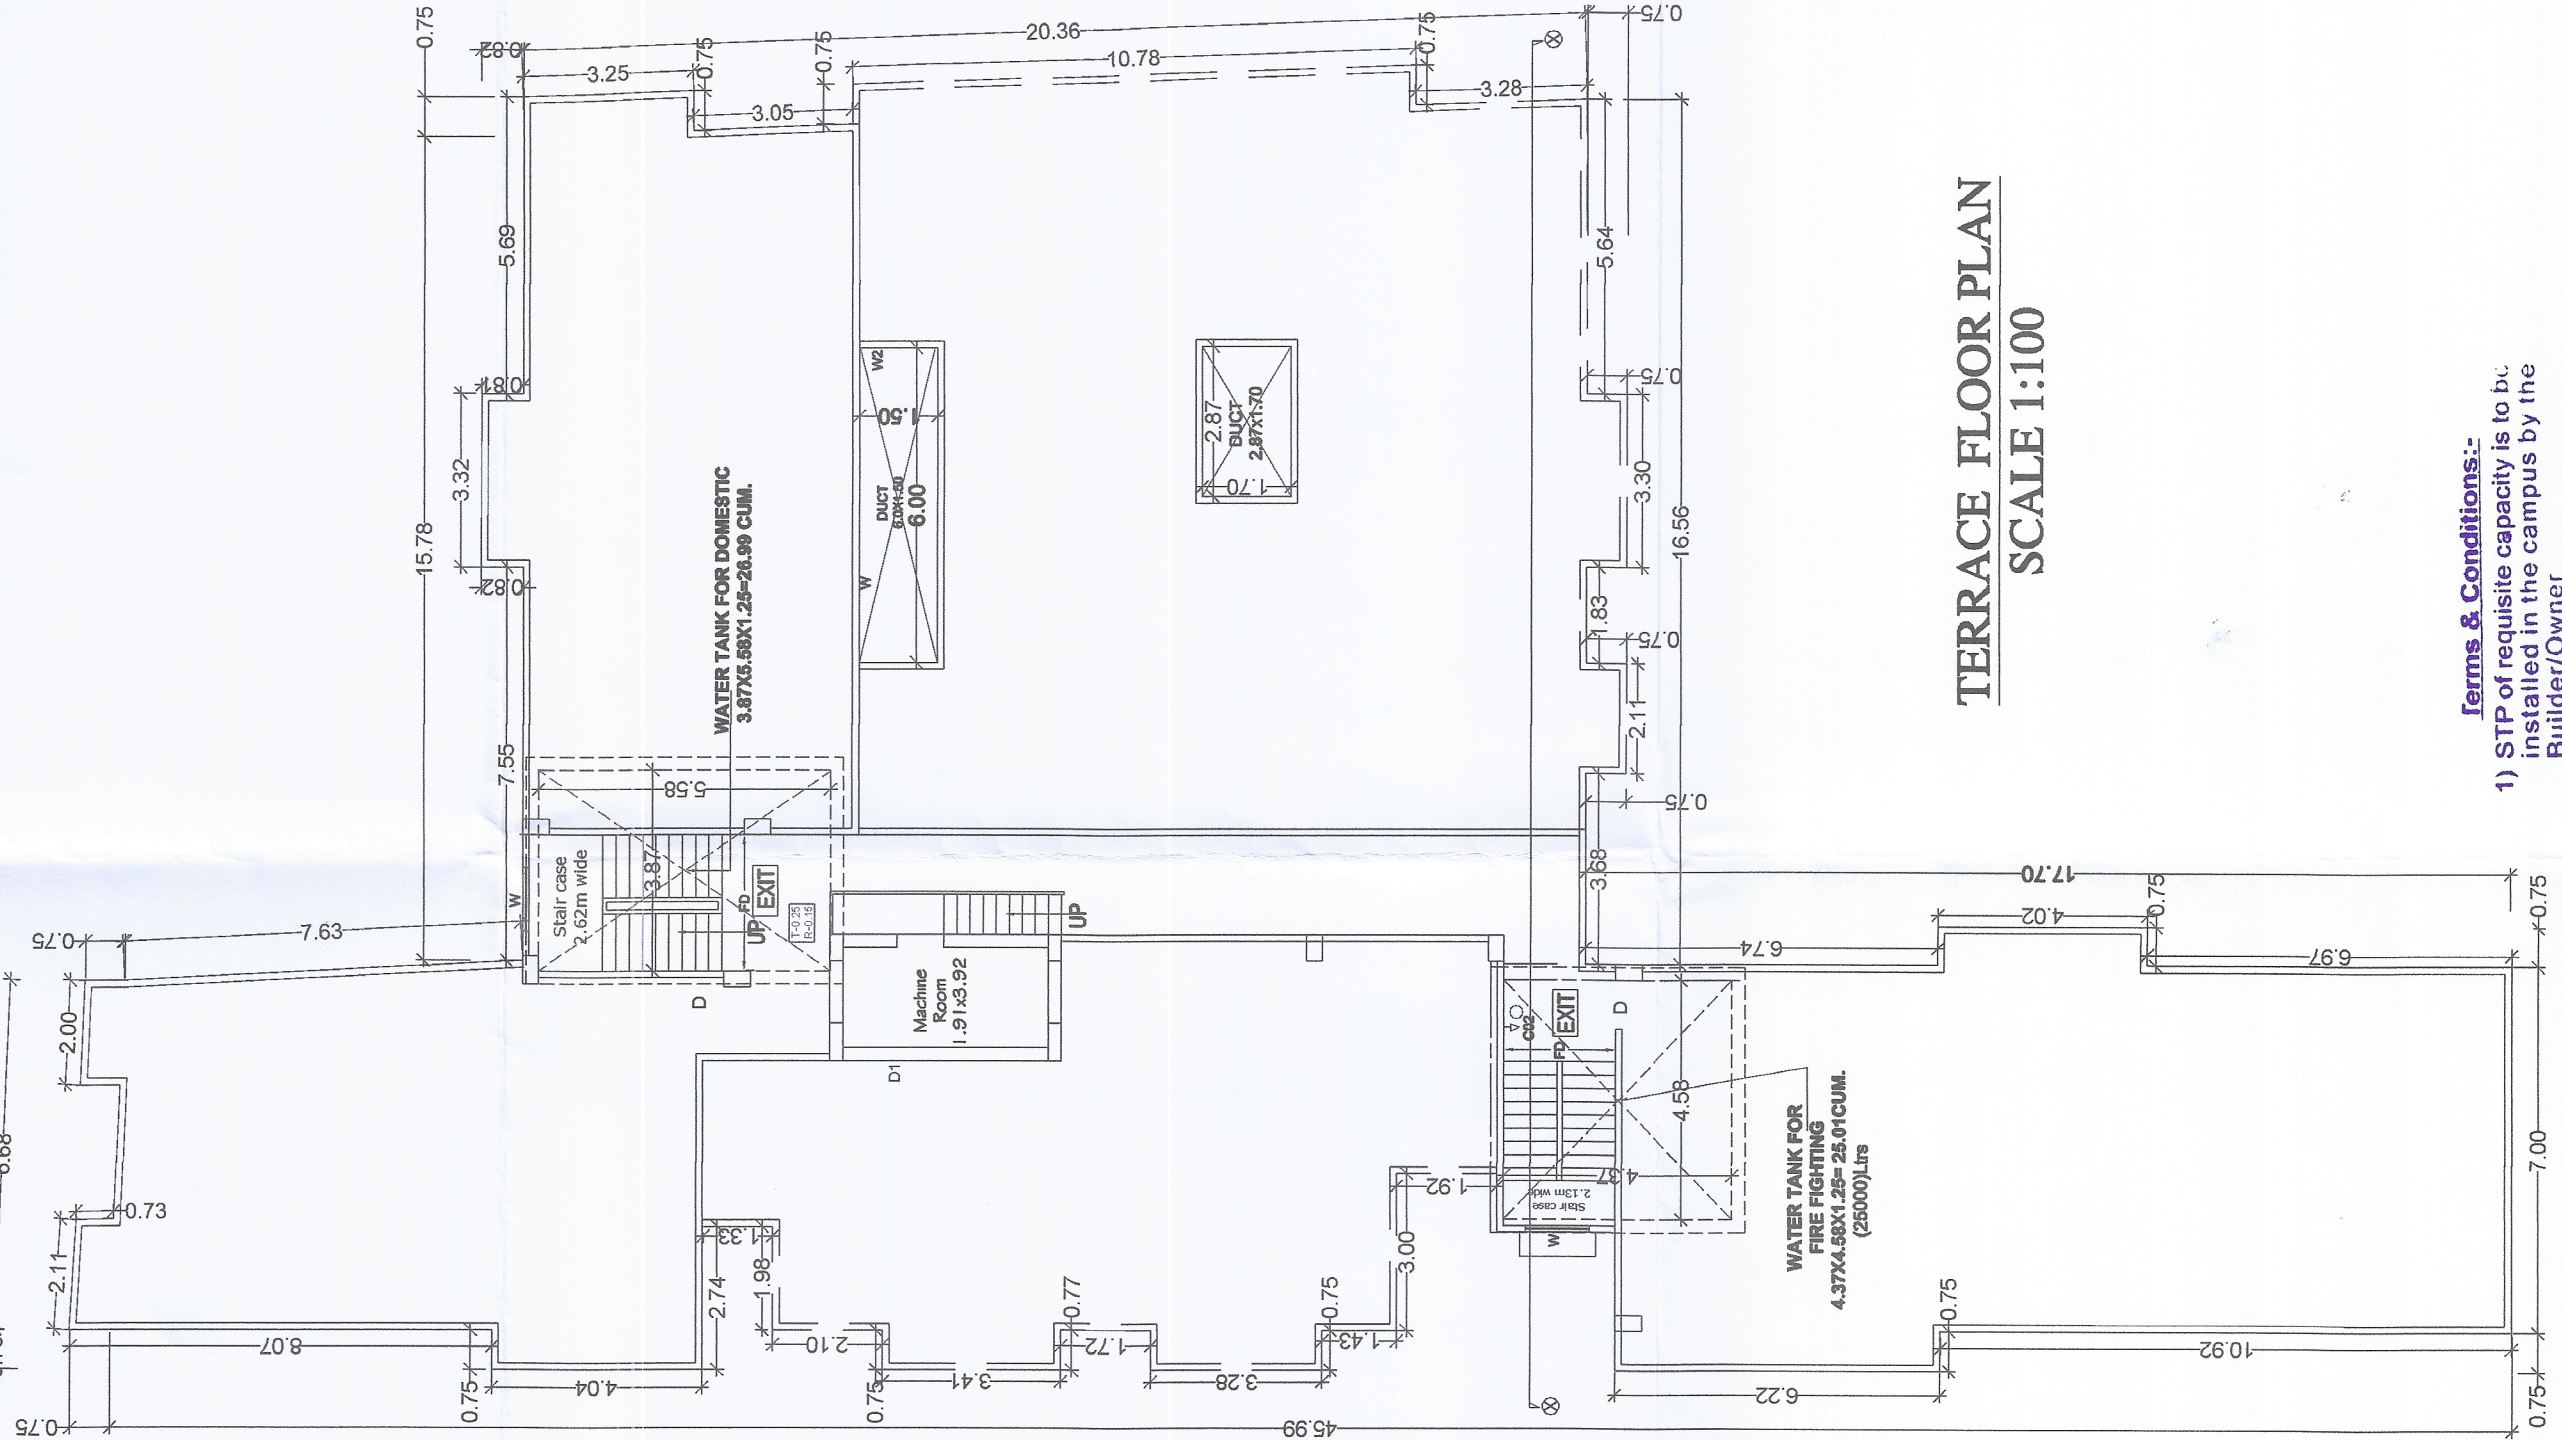
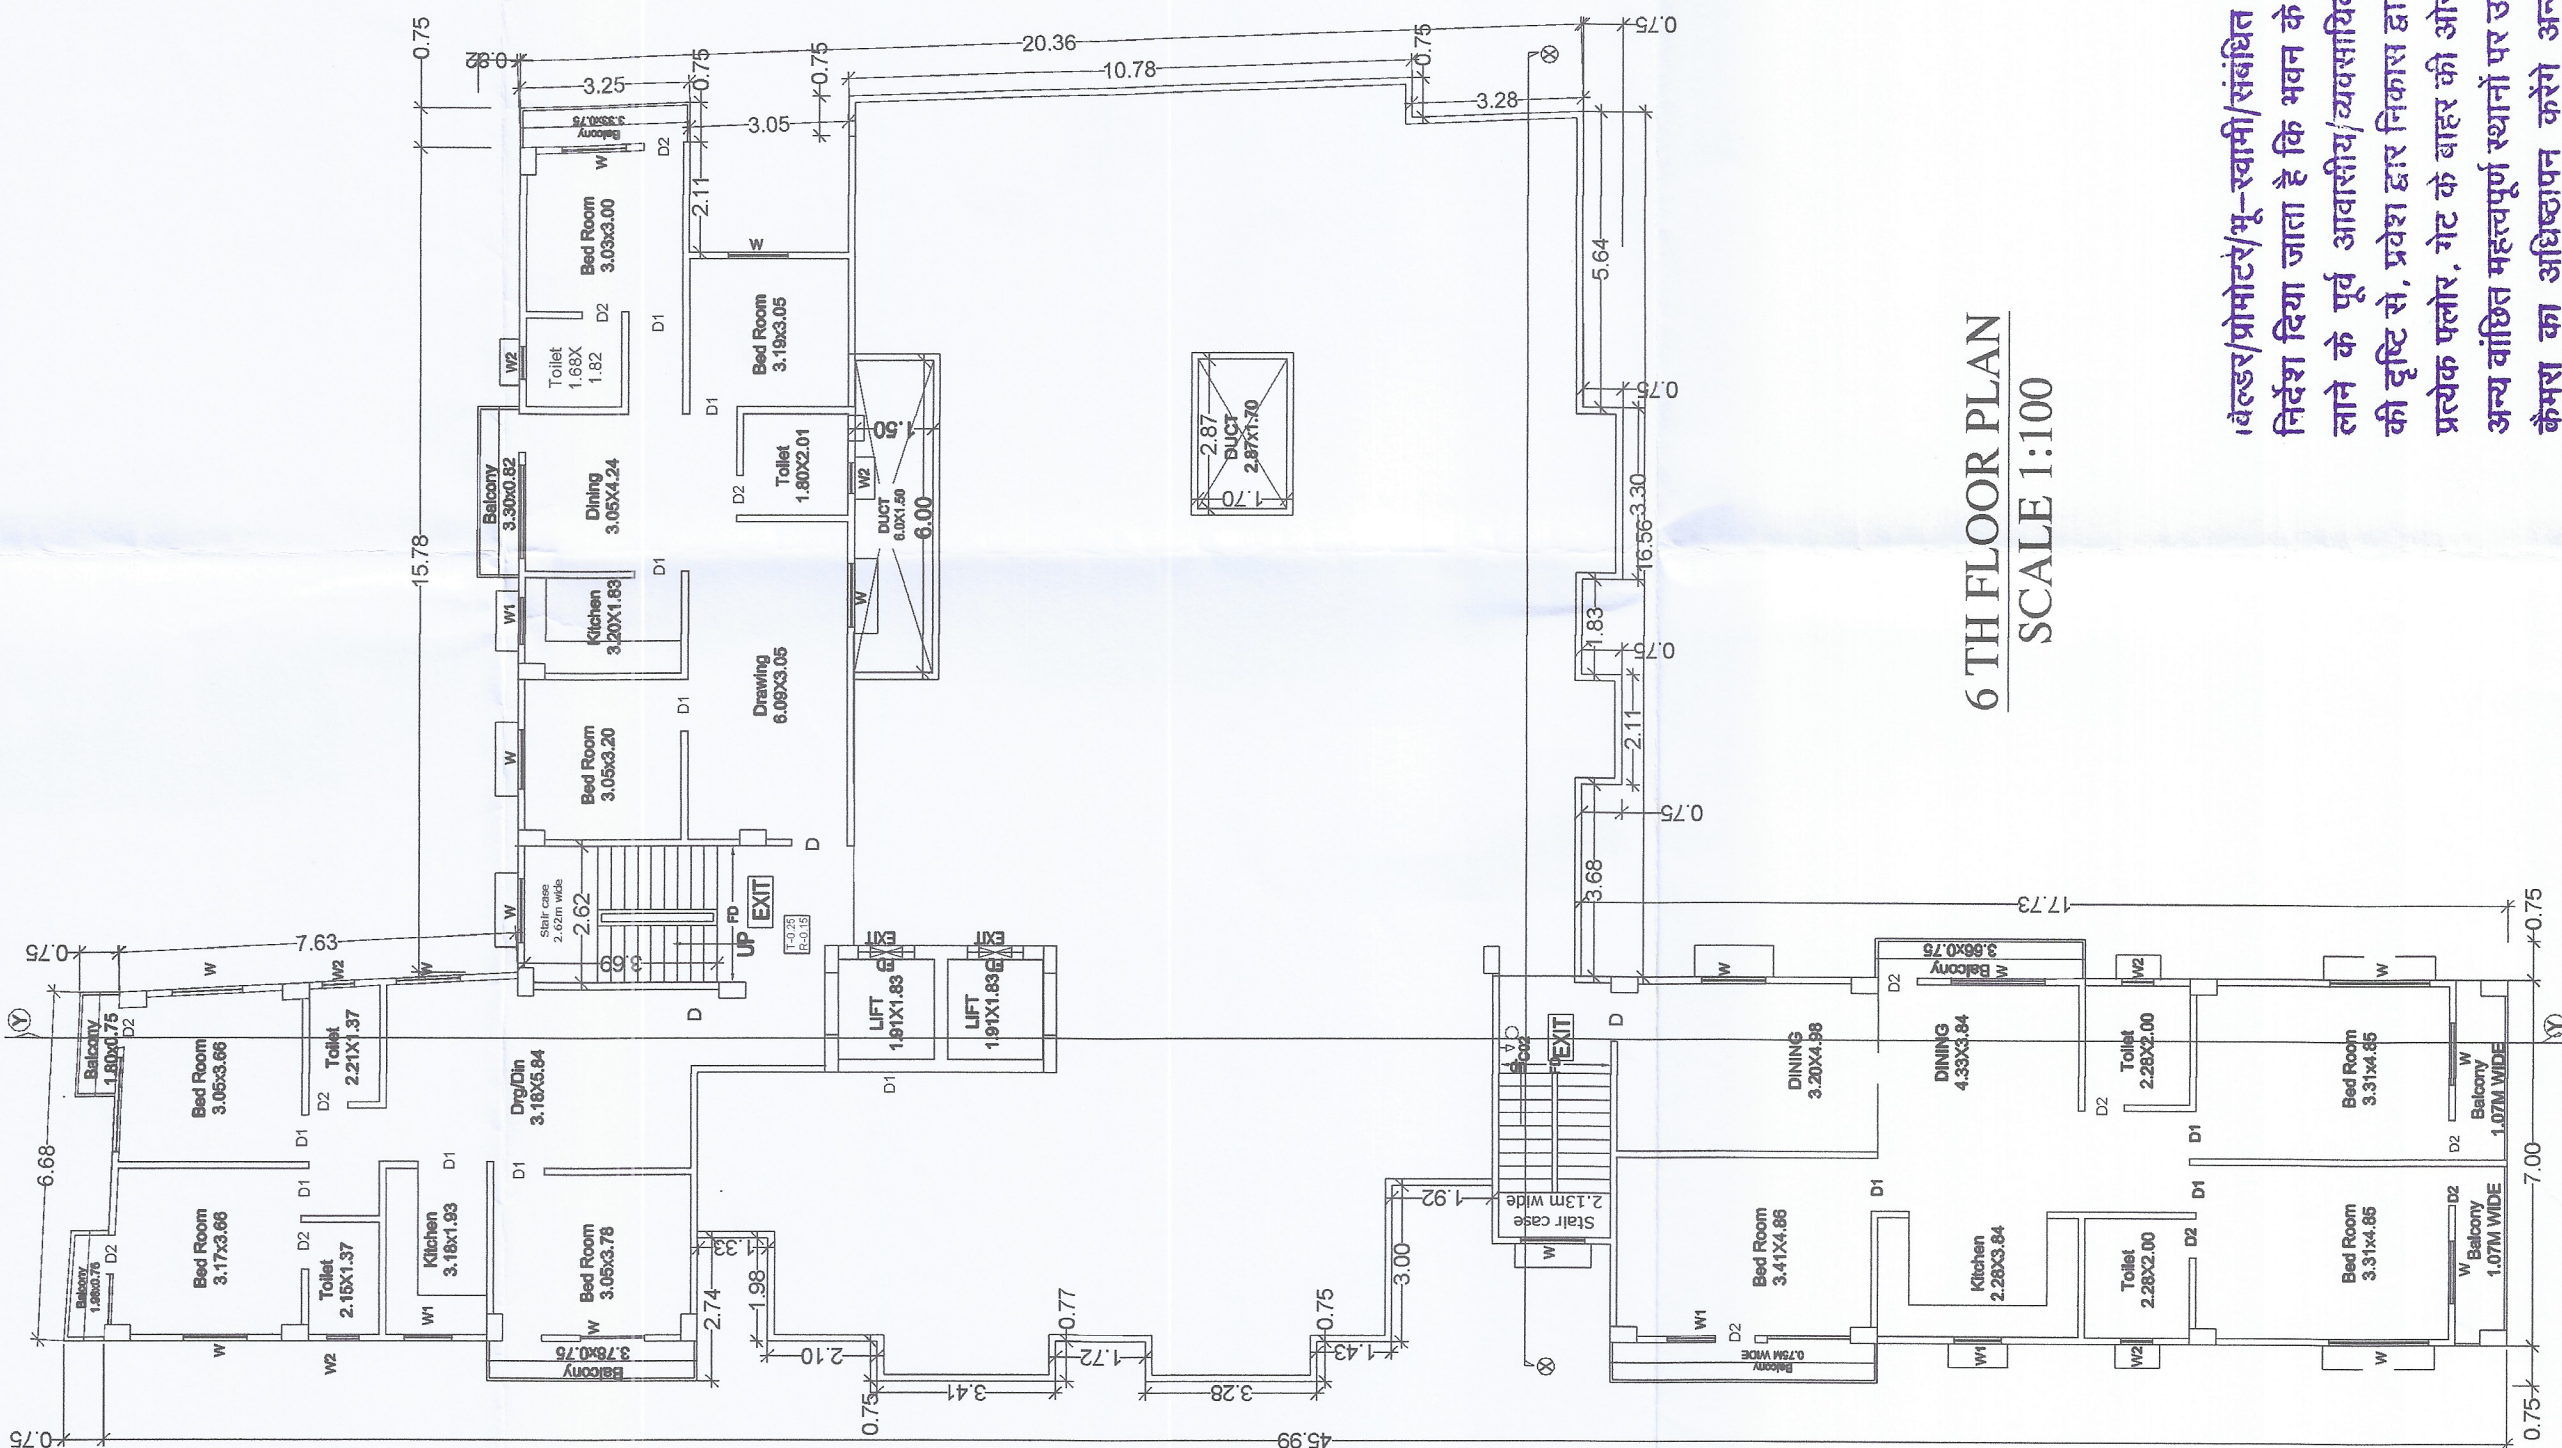
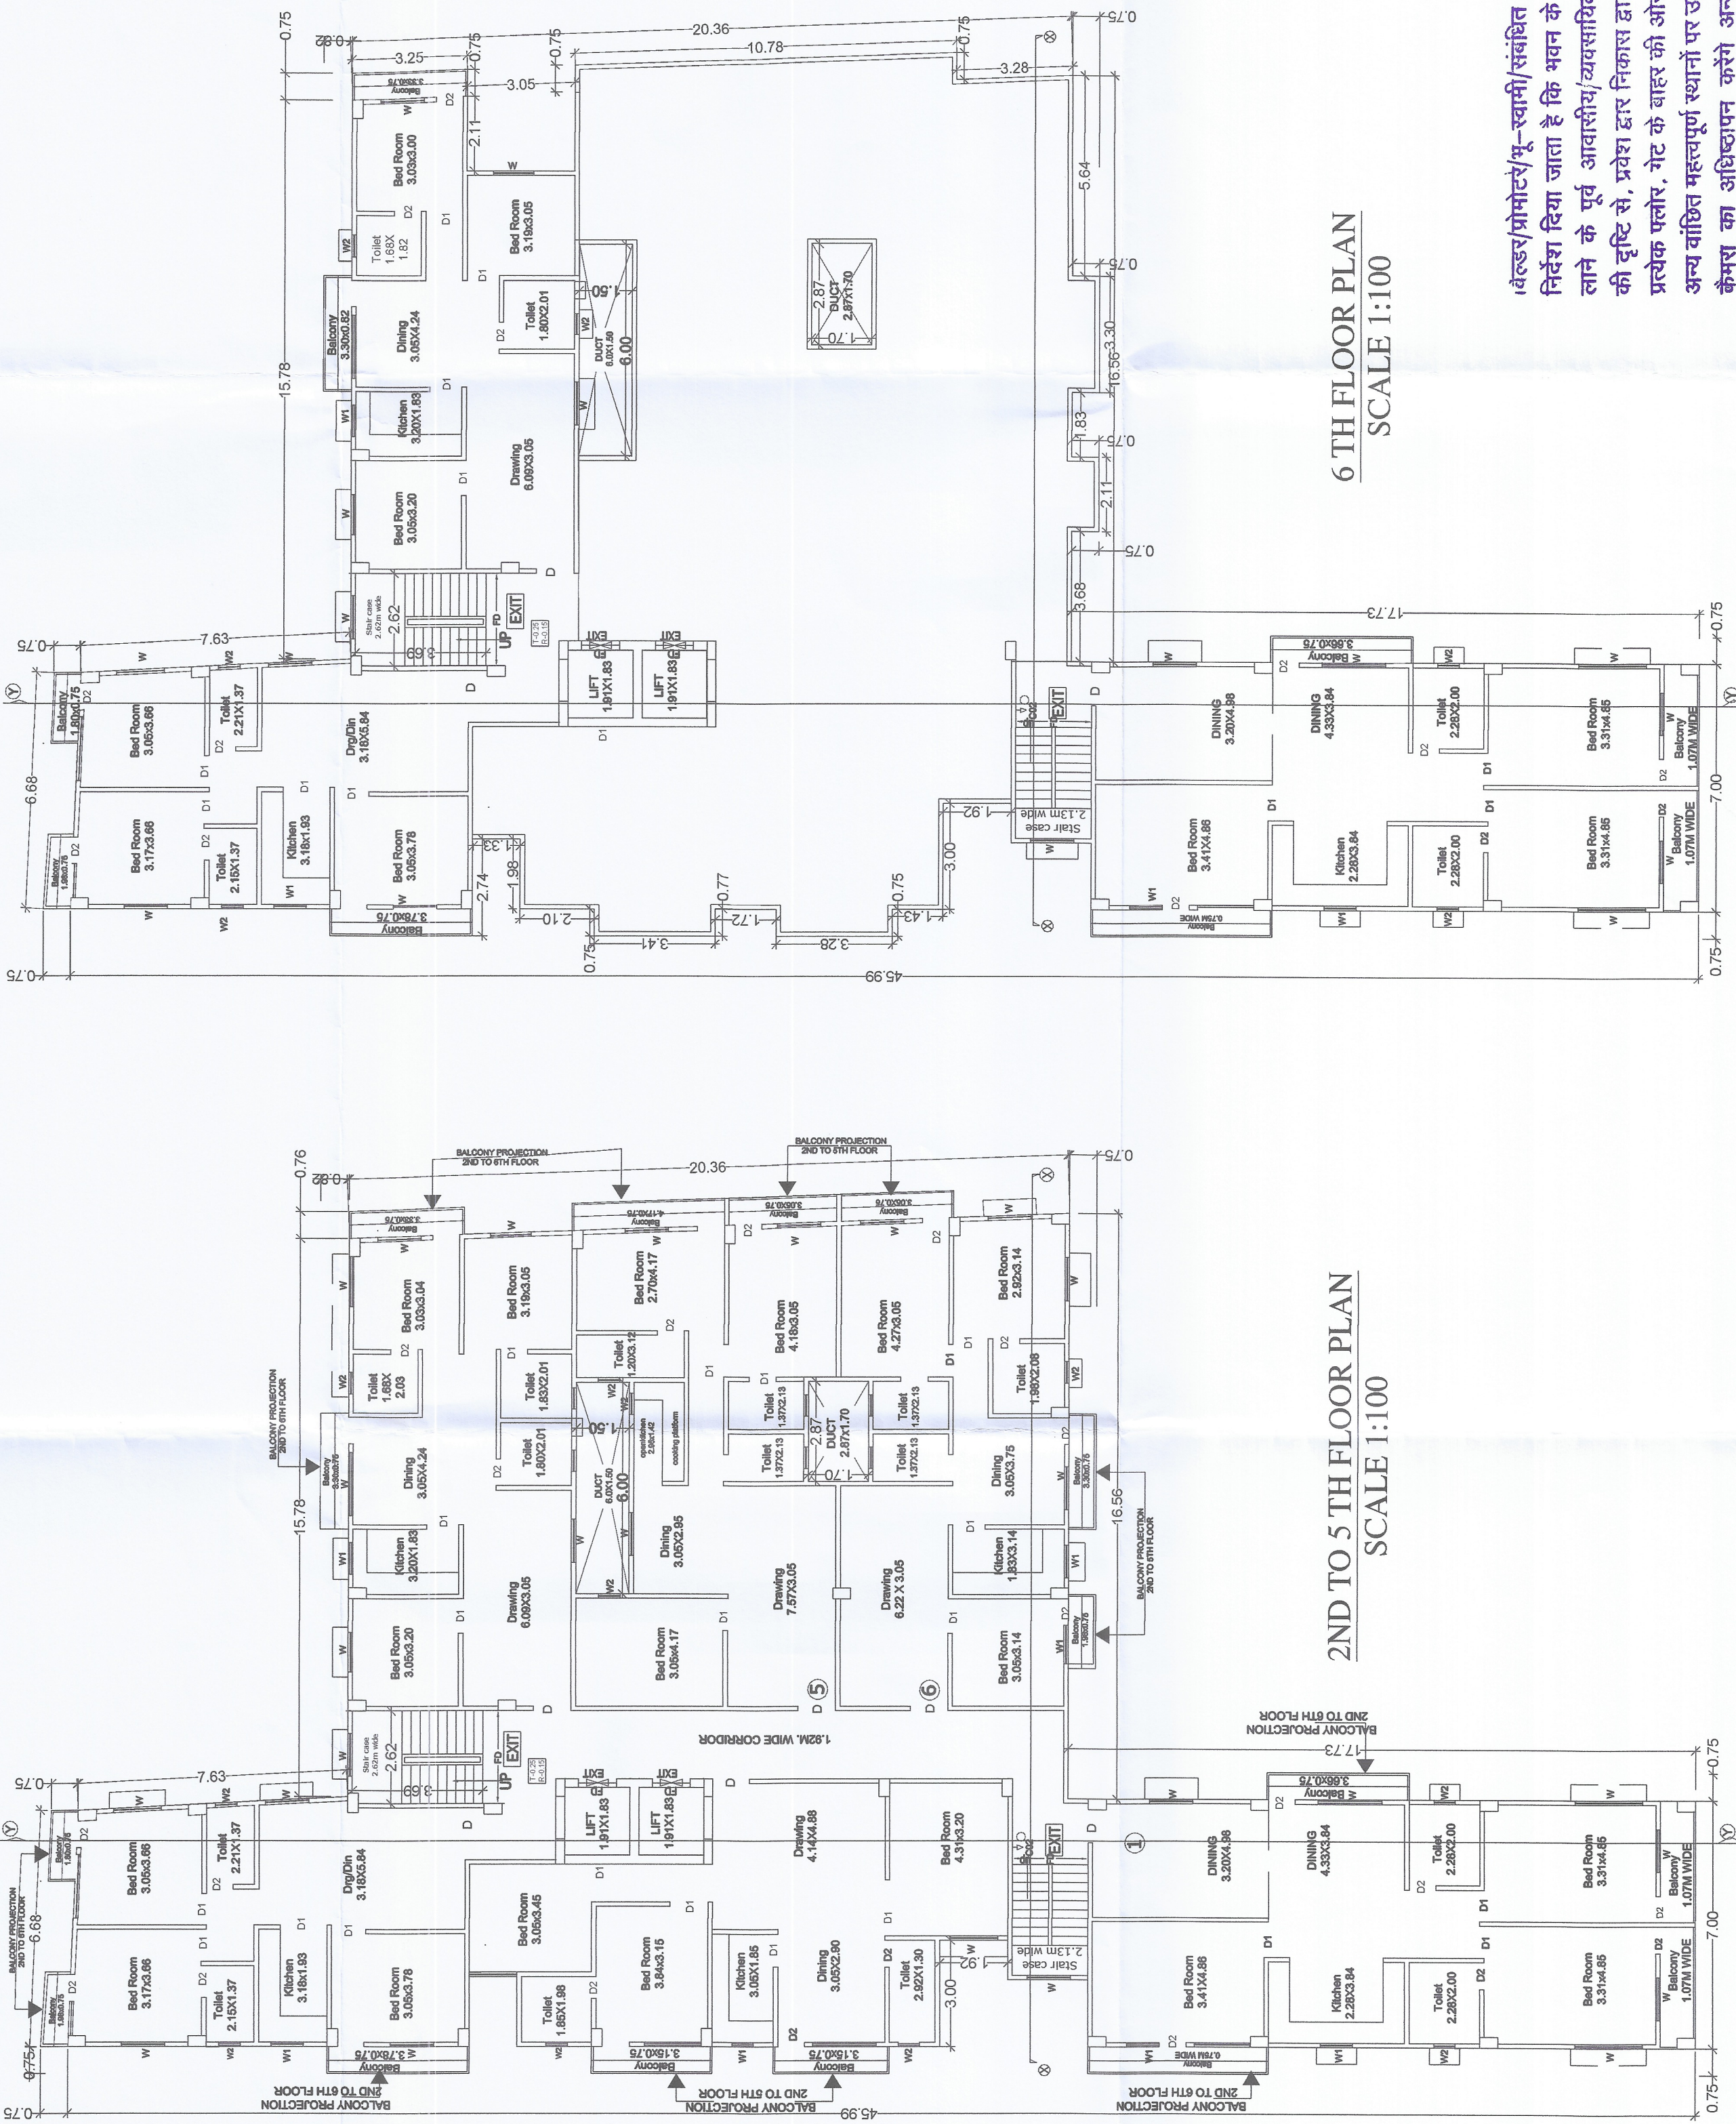


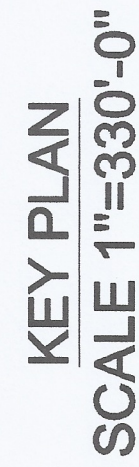

Terms & Conditions:-

- 1) STP of requisite capacity is to be installed in the campus by the Builder/Owner
- 2) Water Harvesting and Green area is to be maintained in the premises
- 3) Solar power is to be installed in the campus

PATNA MUNICIPAL CORPORATION
PATNA REGIONAL DEVELOPMENT AUTHORITY (DISSOLVED)
PHASE II FURNACE - 1B + G + 5 (54) T2022
Case No. 20

Sanction of Plan Accorded under Section
315, 316 & 317 of the Bihar Municipal Act 2007
by the Municipal Commissioner, Patna on.....

Date: 28.11.2023

SANCTION OF PLAN ACCORDED

Date 28/11/2023

SANCTION OF PLAN ACCORDED

निदेशक
शहरी योजना
पटना नगर निगम, पटना

(Signature)
27/07/24