


FIRST FLOOR

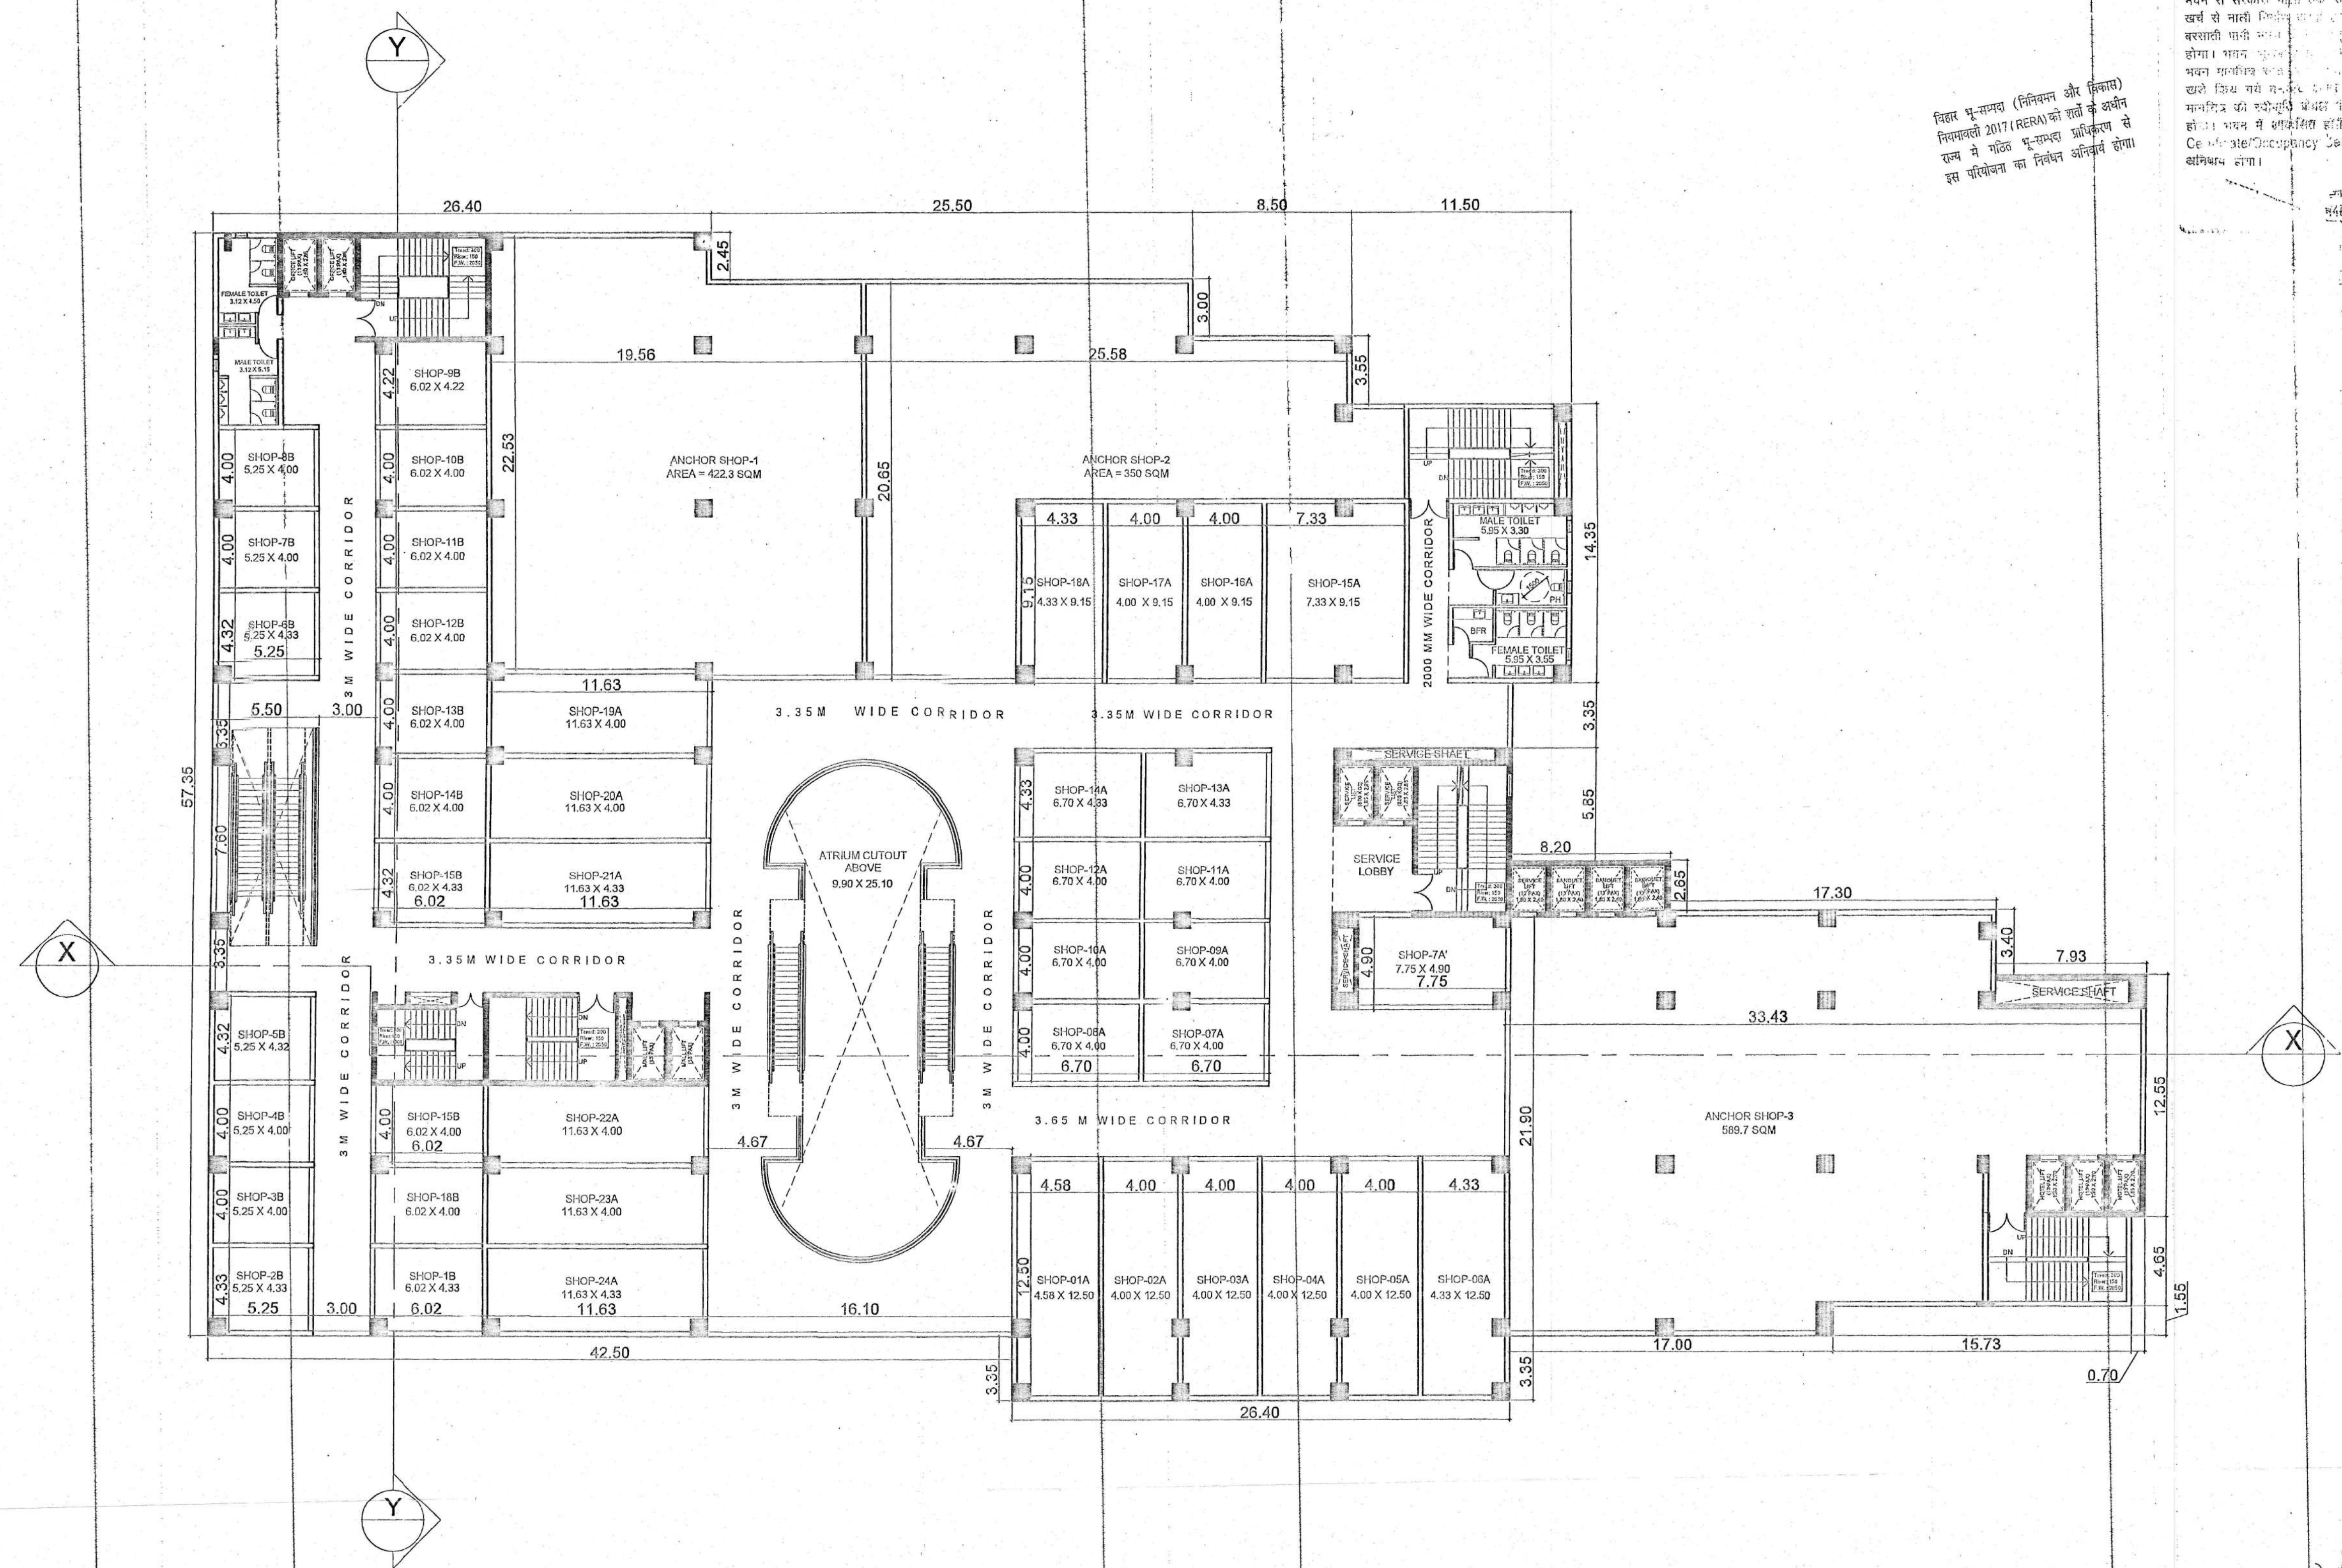


विद्युत भू-चित्र (निर्माण और विकास)
नियमावली 2017 (RERA) को ध्यान में रखते हुए
इस परियोजना का निर्माण अधिकृत होगा।

Building Plan No. 21/25-26
निम्नलिखित शर्तों के साथ प्रकल्प की स्वीकृति दी जाती है।
सर्वोदयी या किसी दूसरे के उपयोग का अधिकार नहीं
करना होगा तथा इस पर तहसील के लिए विद्युत भवन
उपविधि 2014 के अनुसार कार्य करनी होगी।
भवन भू-चित्रांकित अर्थात् भवन तथा अपने
भवन से सम्बन्धित सभी चीजें विद्युत हस्तु अपने
खर्च से जारी किया जाएगा।
बसस्टॉप या किसी अन्य चीजों का व्यवस्था करना
होगा। भवन भू-चित्रांकित के अन्तर्गत की स्थिति में
भवन सर्वोदयी या किसी दूसरे के उपयोग के लिए
उपयुक्त नहीं होगा। भवन भू-चित्रांकित के अन्तर्गत
होगा। भवन से सम्बन्धित सभी चीजें विद्युत हस्तु अपने
खर्च से जारी किया जाएगा।
नियमावली 2017 (RERA) को ध्यान में रखते हुए
इस परियोजना का निर्माण अधिकृत होगा।

SCHEDULE OF OPENINGS				
OPENING	SIZE	SILL	LINTEL	REMARK
FD1	2.00 X 2.10	0.00	2.100	Fire Door
FD2	1.50 X 2.10	0.00	2.100	Fire Door
RS	AS / PLAN	0.00	BEAM BOTTOM	
D1	2.00 X 2.10	0.00	2.100	
D2	1.50 X 2.10	0.00	2.100	
D3	1.20 X 2.10	0.00	2.100	
D4	1.05 X 2.10	0.00	2.100	
D5	0.90 X 2.10	0.00	2.100	
D6	0.75 X 2.10	0.00	2.100	
D7	0.65 X 2.10	0.00	2.100	
GD1	2.00 X 2.10	0.00	2.100	
GD2	1.00 X 2.10	0.00	2.100	
WINDOW	WIDTH	SILL	LINTEL	REMARK
W1	1.20	0.95	2.100	
GLAZING	SIZE	SILL	LINTEL	REMARK
GL	AS / PLAN	0.00	BEAM BOTTOM	
GL1	AS / PLAN	0.00	BEAM BOTTOM	
VENT (V)	SIZE	SILL	LINTEL	REMARK
V1	0.60 X 0.60		BEAM BOTTOM	
PROJECT NAME				
PROPOSED AZALFA TRADE CENTER AT SAGUNA MORE PATNA				
PLOT DETAILS				
PLOT NO - 361,362(P) & 363 KHATA NO - 35 TAUZI NO - 5234; THANA NO- 24 MAUZA MAINPUR SHANKER P.S - DANAPUR DIST - PATNA 801503				
LANDLORD				
1. M/S SARVODAYA GRIH NIRMAN PVT LTD				
2. M/S SARVODAYA HOSPITALITY LTD.				
DEVELOPERS				
1. M/S AZALFA BUILDING CONSTRUCTION PVT LTD.				
SUBMISSION DRAWING				
NORTH		SCALE	DRG.NO.	
		1:200	05	
TITLE OF DRAWING				
FIRST FLOOR				
SIGN. OF OWNER		SIGN. OF ARCHITECT		
Sarvodaya Grih Nirman Pvt. Ltd.		Architect Nishant Virmawar		
Director		CA/2007/41234		
Sarvodaya Hospitality Limited		SIGN. OF STRUCTURE ENGINEER		
Director		Satyendra P. Singh, I.E.		
		Structure Engineer		
		Emp No - BR/UDHD/SE/23-005		
		UDHD Bihar (Patna)		

THIRD FLOOR

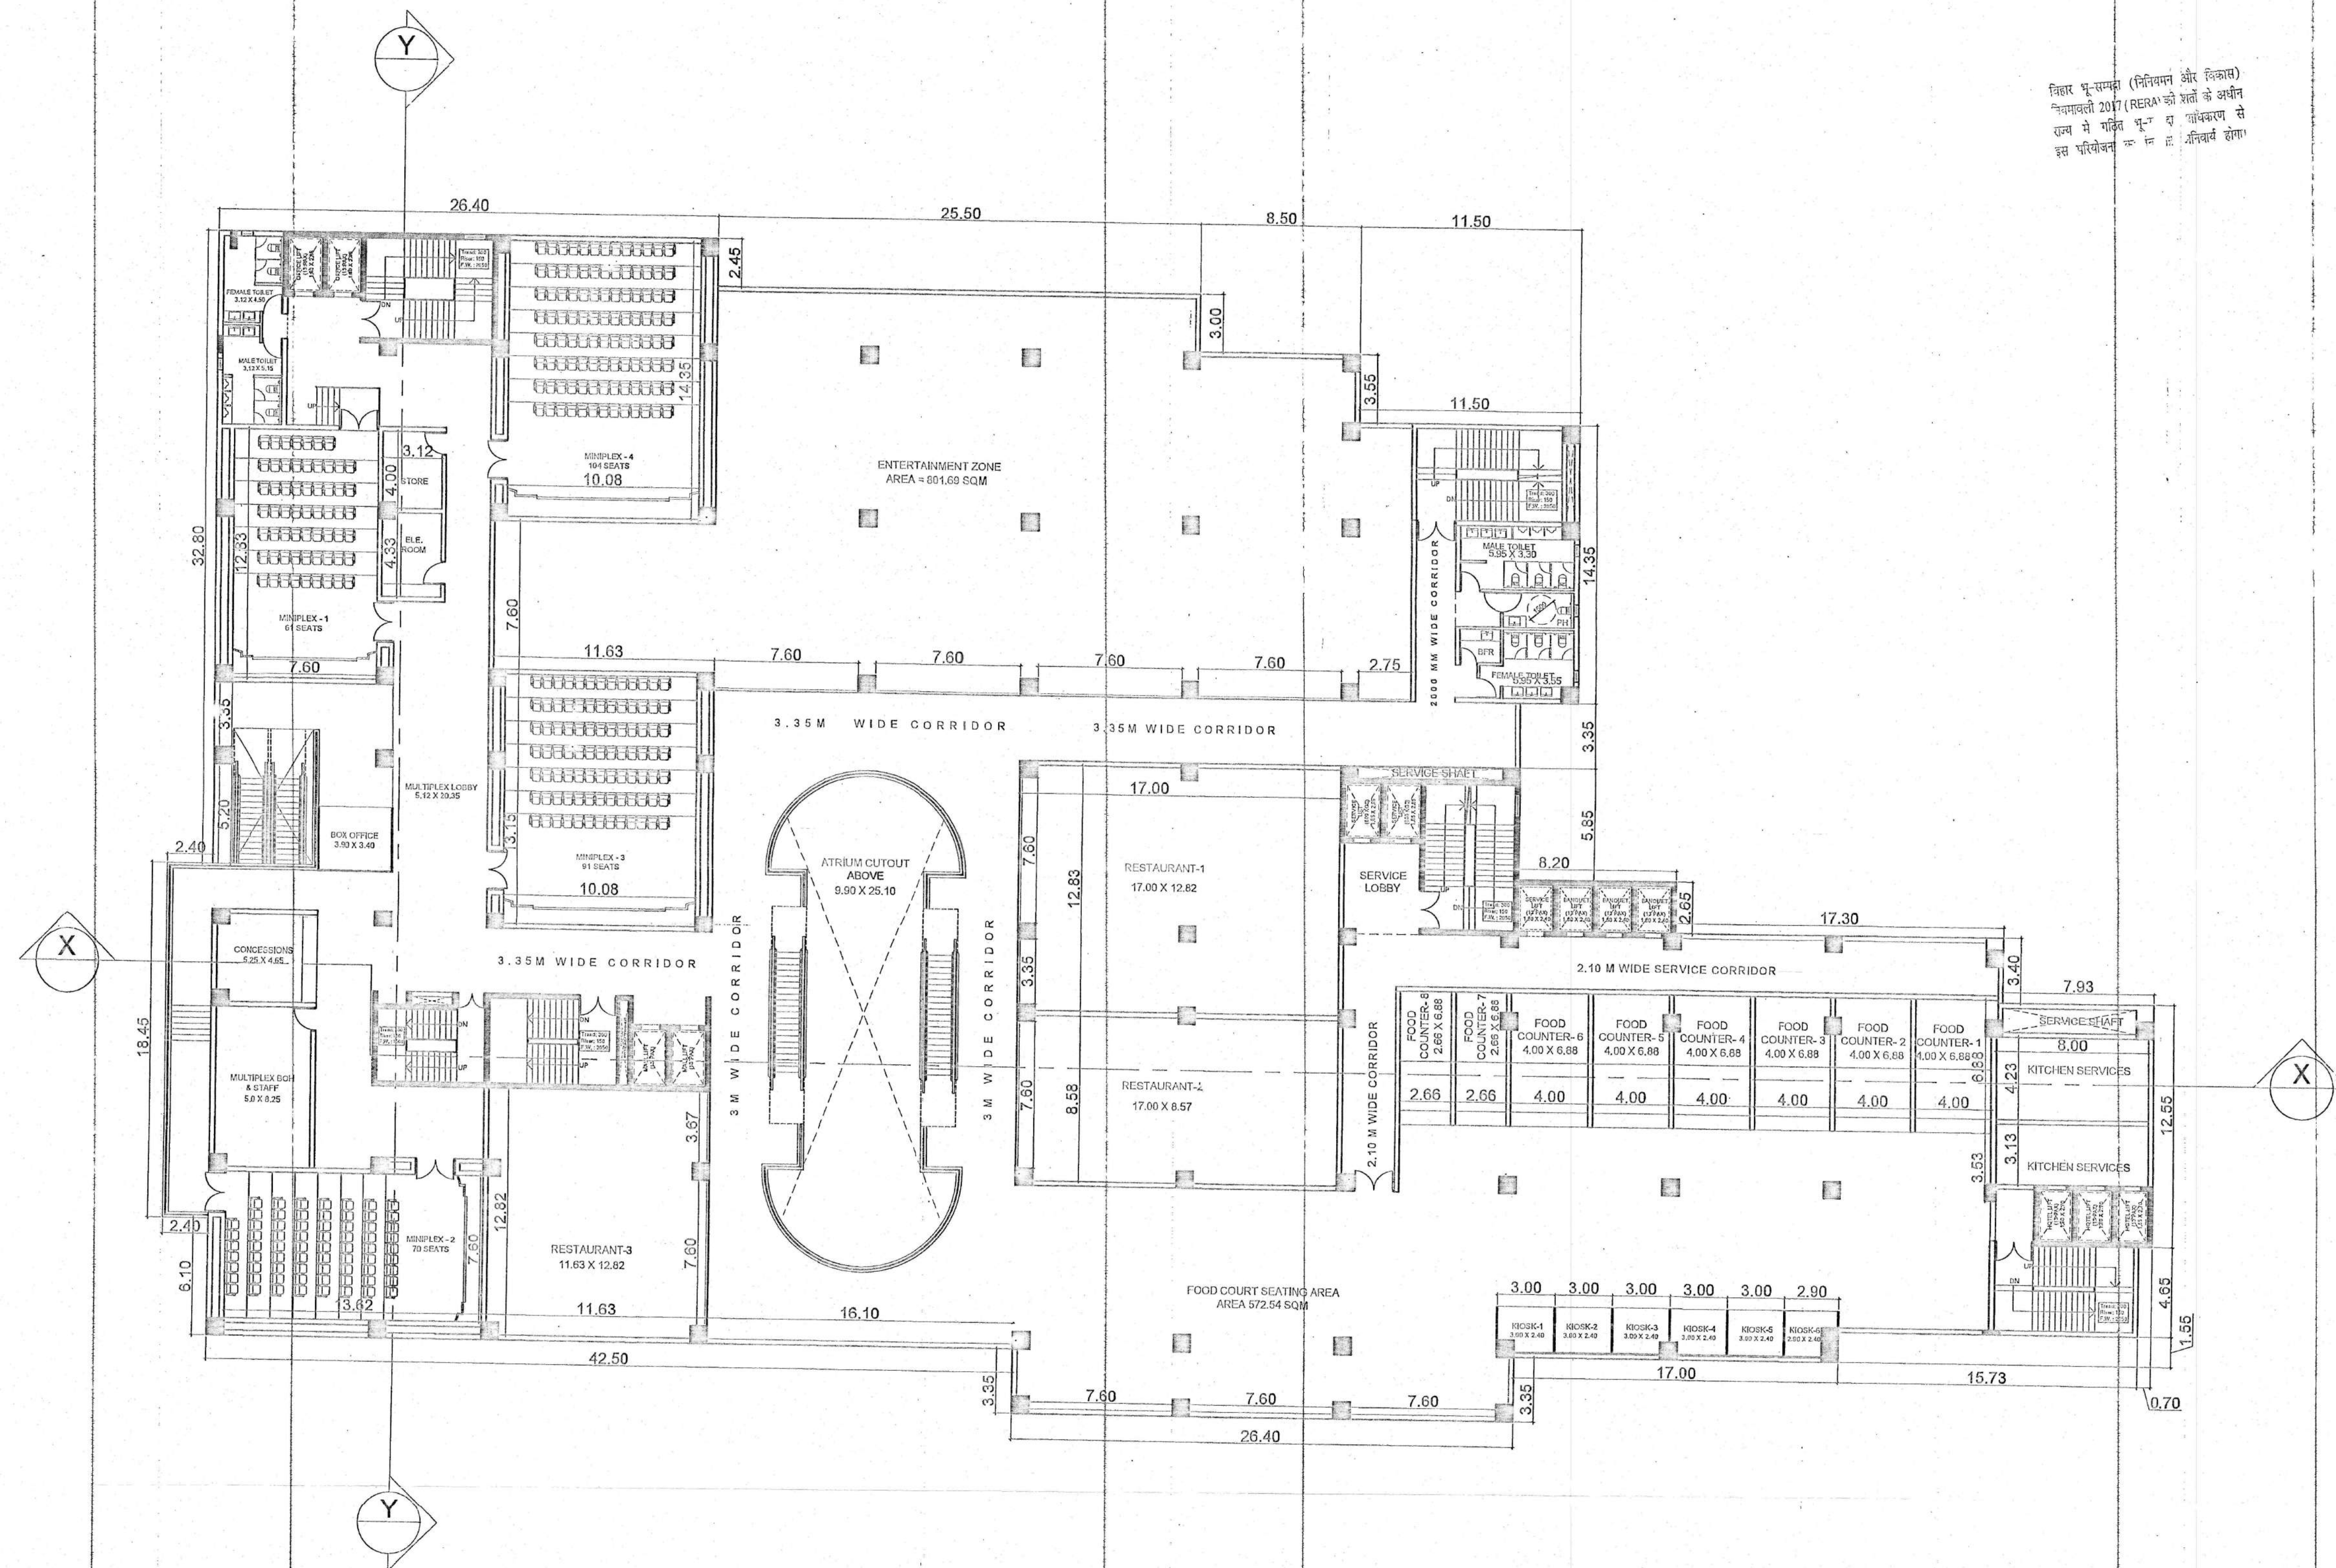

नगर भू-चित्र (निर्माण और विकास)
नियम 2017 (RERA) को ध्यान में रखते हुए
एक नए भू-चित्र को प्रस्तुत किया गया है
जिस पर भू-चित्र के अनुसार निर्माण होगा

Building Plan No. 21/25-26
निर्माण शर्तों के तहत भू-चित्र को प्रस्तुत किया गया है
जिस पर भू-चित्र के अनुसार निर्माण होगा
नगर भू-चित्र (निर्माण और विकास)
नियम 2017 (RERA) को ध्यान में रखते हुए
एक नए भू-चित्र को प्रस्तुत किया गया है
जिस पर भू-चित्र के अनुसार निर्माण होगा

PROJECT NAME

PROPOSED AZALFA TRADE CENTER
AT SAGUNA MORE PATNA

PLOT DETAILS

PLOT NO - 361,362(P) & 363
KHATA NO - 35
TAUZI NO - 5234; THANA NO- 24
MAUZA MAINPUR SHANKER
P.S - DANAPUR
DIST - PATNA 801503

LANDLORD

- M/S SARVODAYA GRIH
NIRMAN PVT LTD
- M/S SARVODAYA
HOSPITALITY LTD.

DEVELOPERS

- M/S AZALFA BUILDING
CONSTRUCTION PVT LTD.

SUBMISSION DRAWING

NORTH

SCALE

DRG.NO.

1:200

07

TITLE OF DRAWING THIRD FLOOR

SIGN. OF OWNER

SIGN. OF ARCHITECT

MANAGING DIRECTOR

Director

Sarvodaya Grih Nirman Pvt. Ltd.

Architect Nishant Virmawa

Sarvodaya Hospitality Limited

CA/2007141234

Director


SIGN. OF STRUCTURE ENGINEER

Structure Engineer

Emp No.-BRAUDHISE/23-0055

UDHD Bihar (Patna)

UDHD Bihar (Patna)

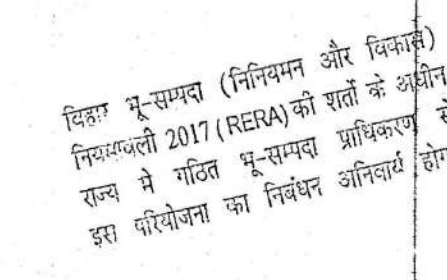

J. E.
Nagar Parishad Danapur Nizam

AZAF BUILDING CONSTRUCTION PVT. LTD.	SIGN. OF OWNER Sarvodaya Grih Nirman Pvt. Ltd. MANAGING DIRECTOR <i>Sarvodaya</i>	SIGN. OF ARCHITECT <i>fu</i> Architect Nishant Virnawe CA/2007/41234
Sarvodaya Hospitality Limited <i>Sarvodaya</i>	Director <i>Satendra</i>	SIGN. OF STRUCTURE ENGINEER <i>Satendra P. Singh</i> En. <i>Satendra P. Singh</i> , IEI Structure Engineer Emp No.-BR/UDHD/SE/23-0055 UDHD Bihar (Patna)

FIFTH FLOOR

