




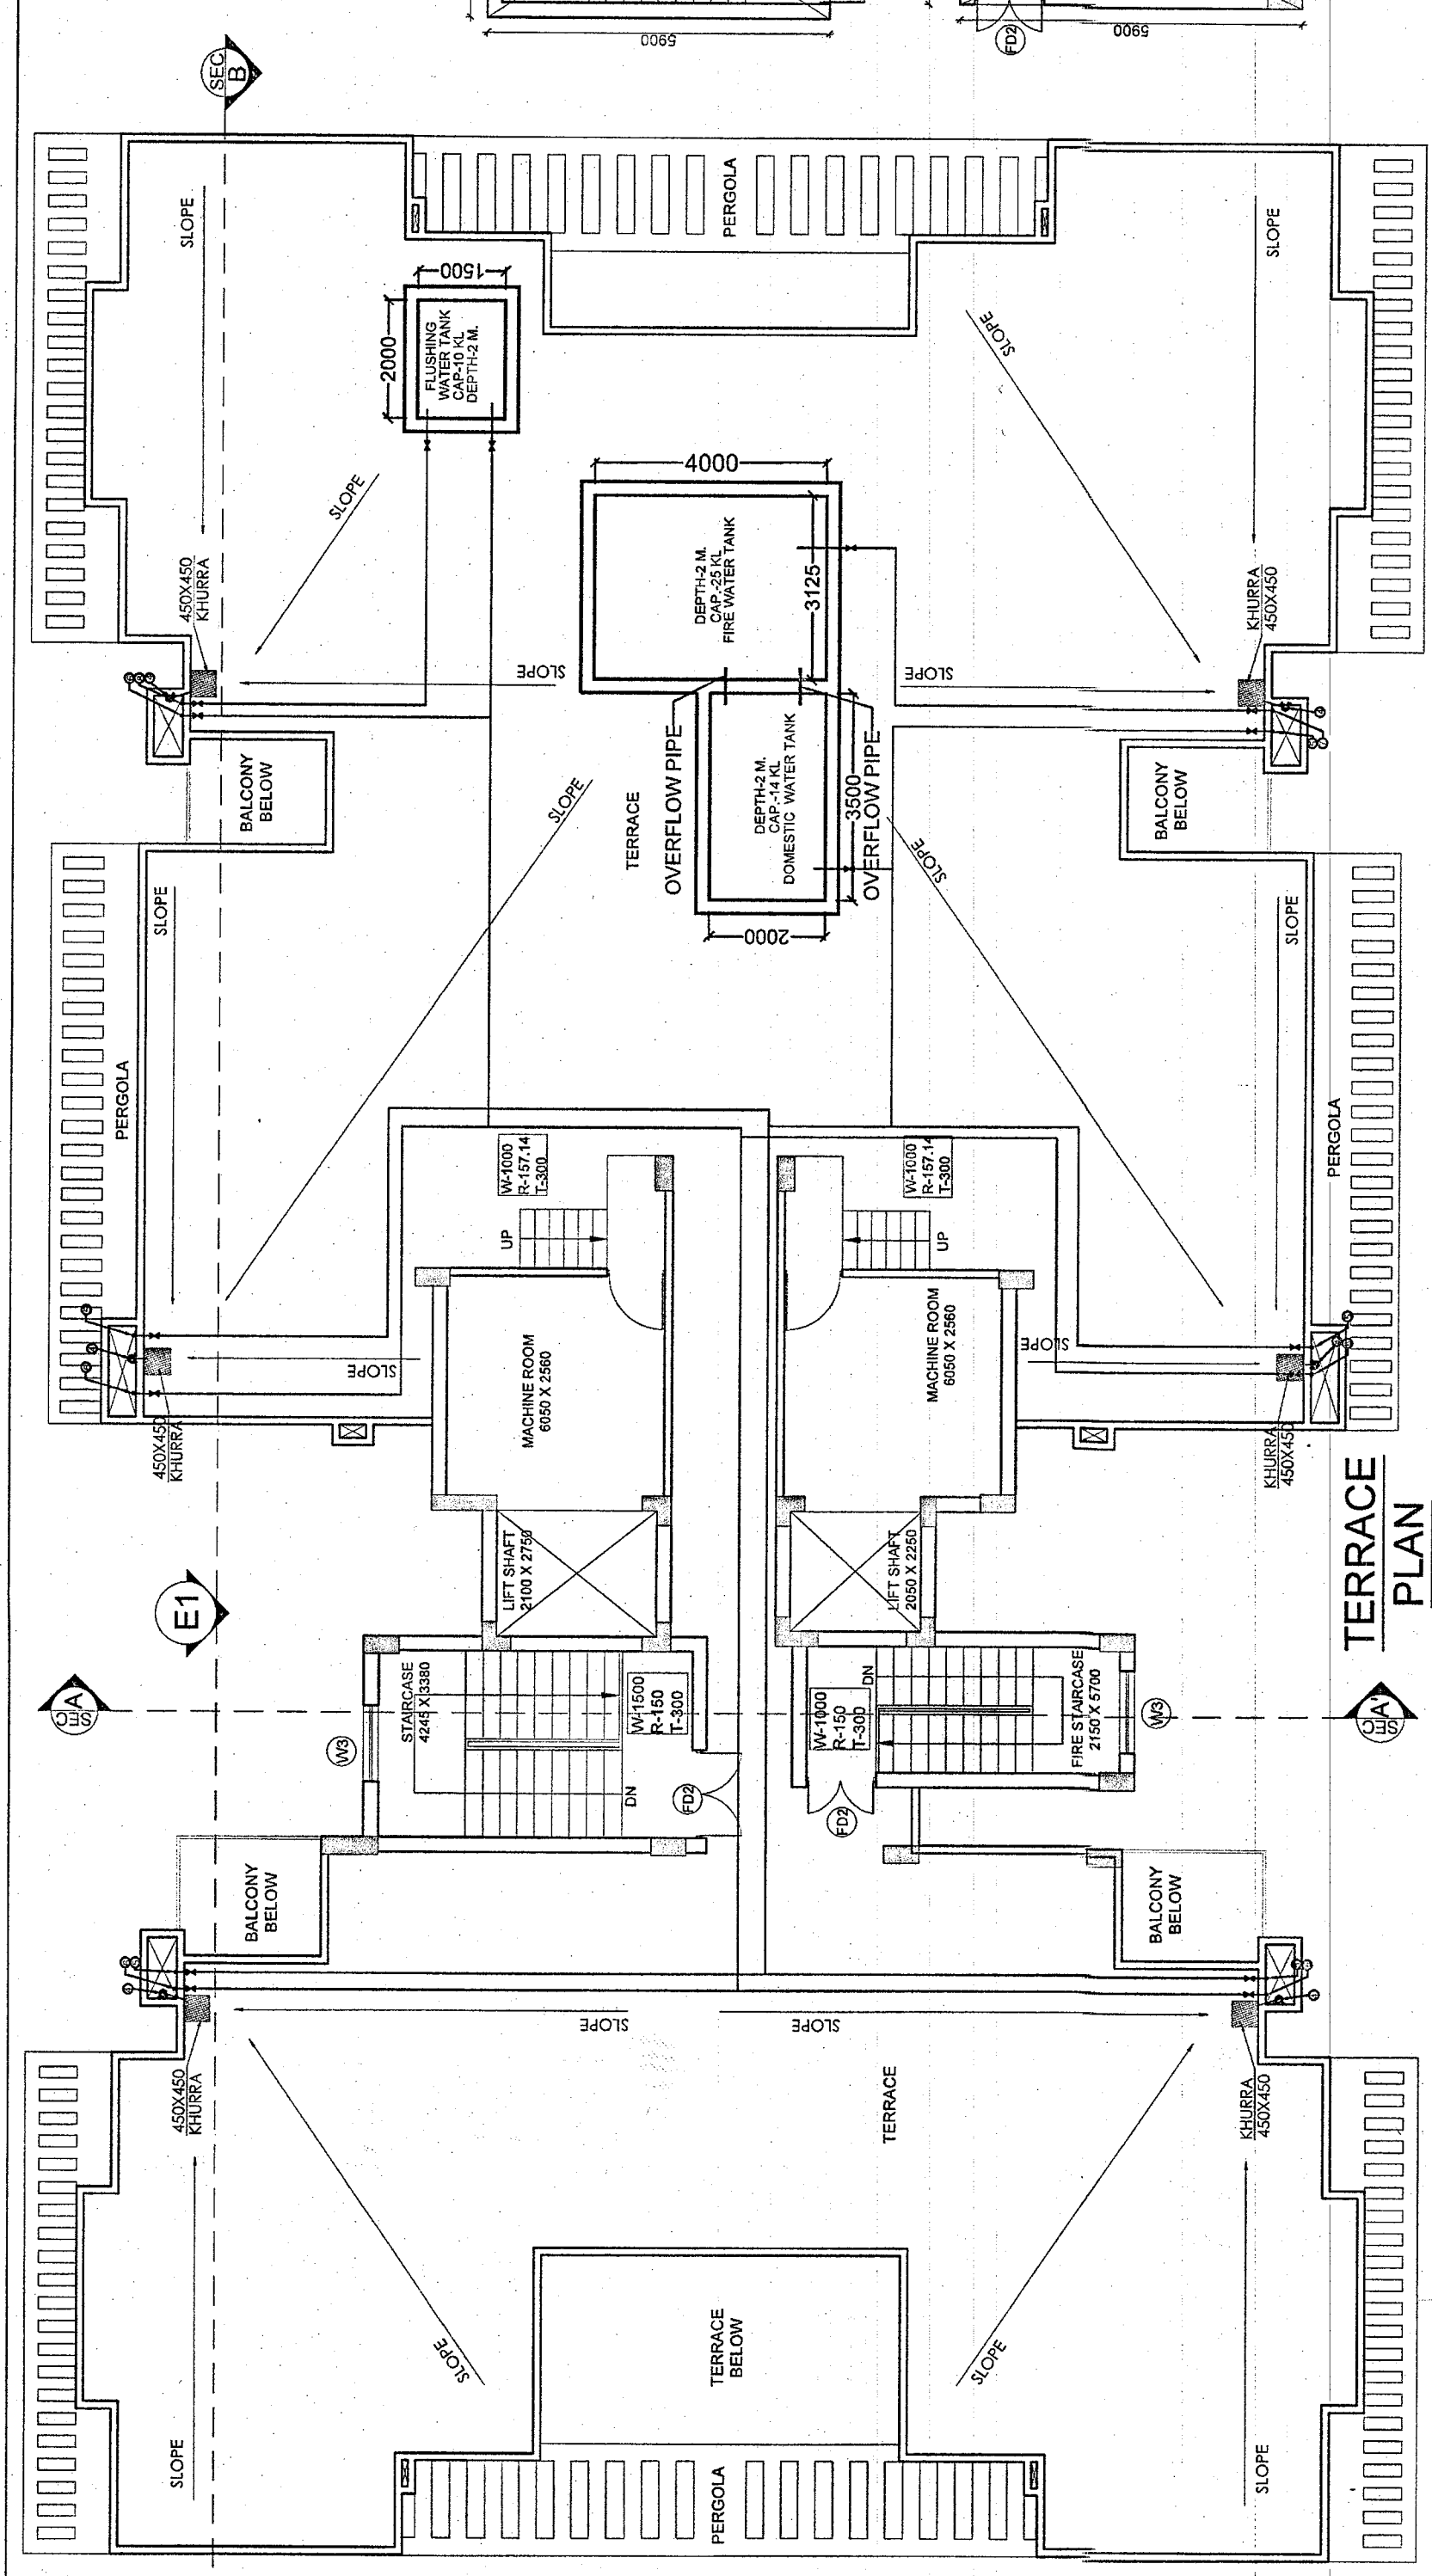

MUMTY AREA DIAGRAM

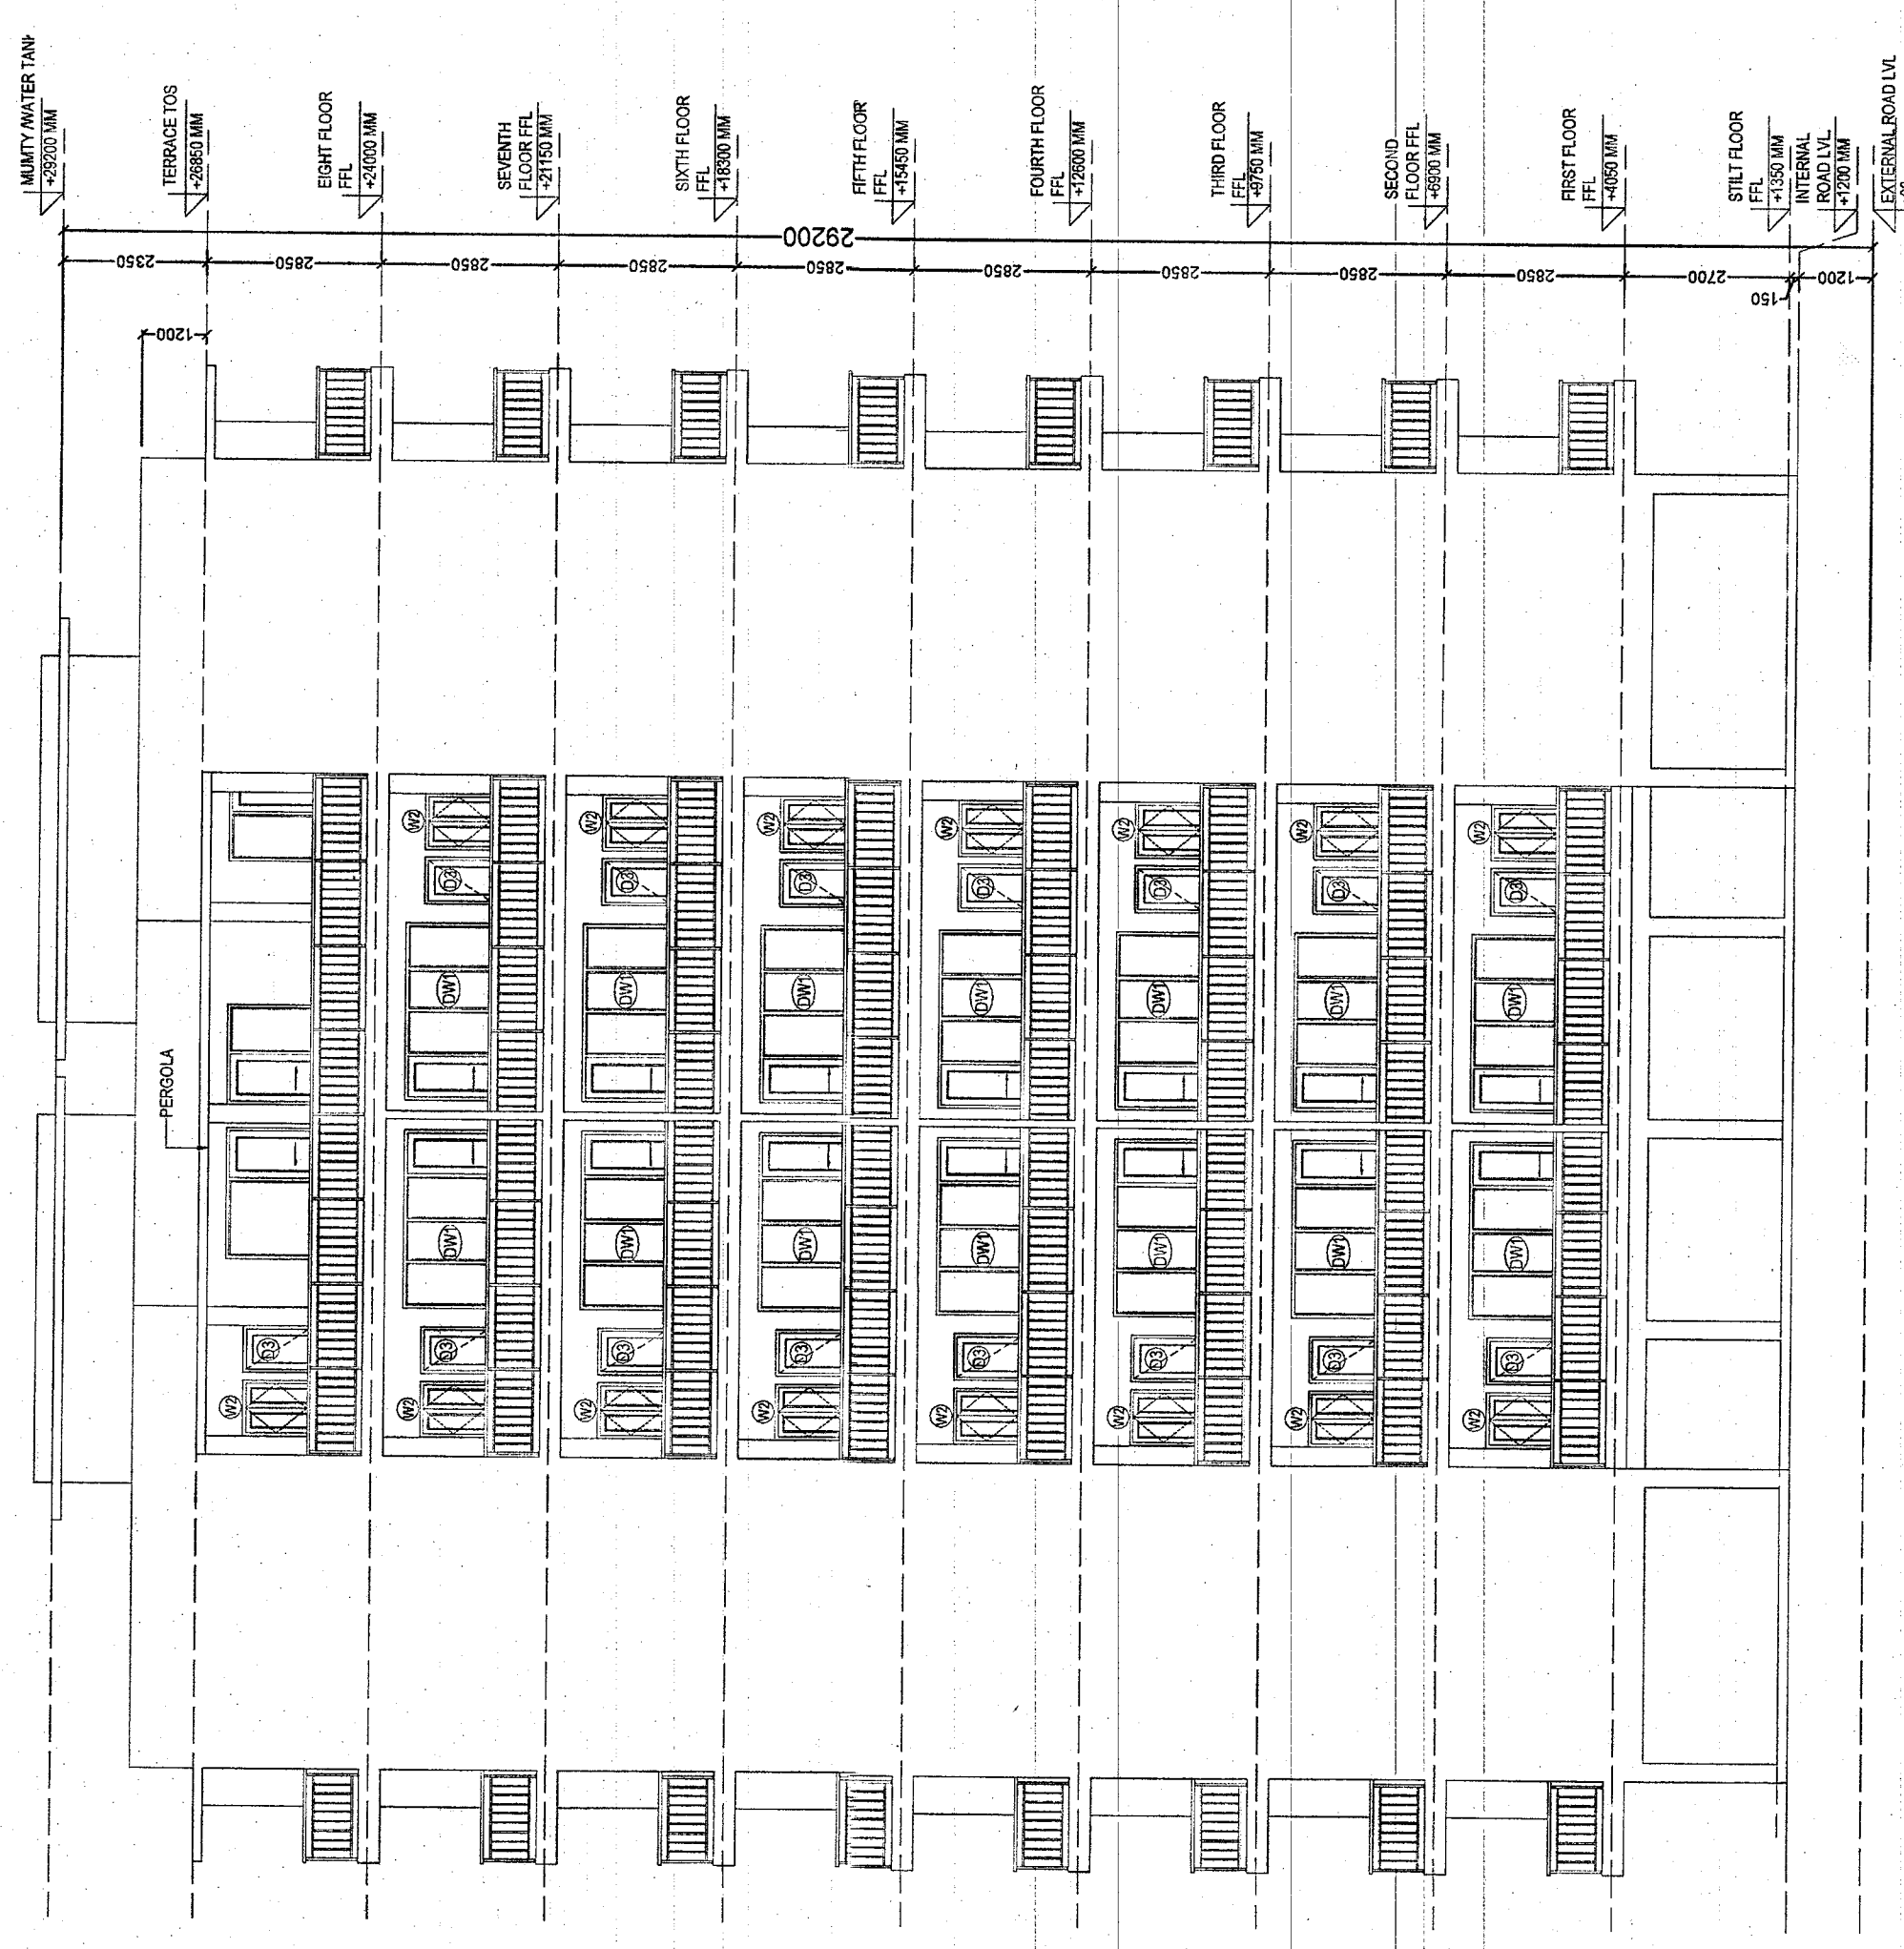

ELEVATION 2

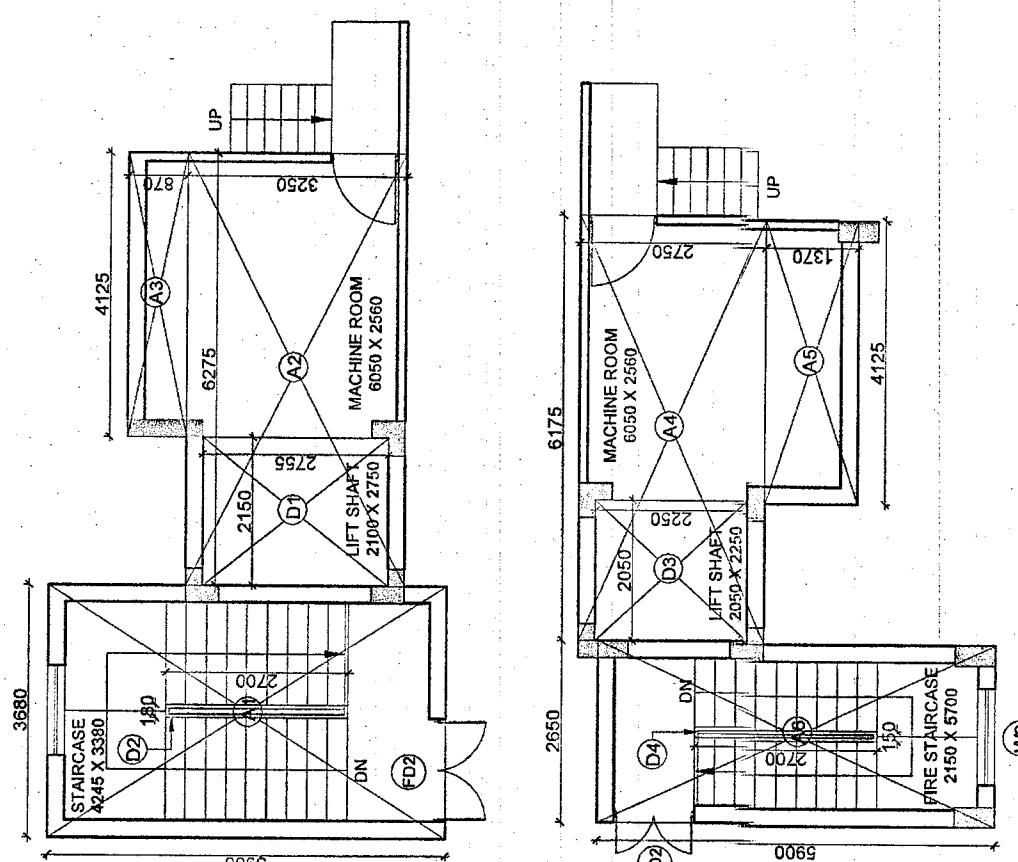

ELEVATION 1

MUMTY AREA CALCULATION			
NON F.A.R. AREA CALCULATION (A)			
S.NO.	LENGTH (M.)	BREADTH (M.)	AREA (SQ.M.)
A1	3.68	5.9	21.71
A2	6.275	3.25	20.39
A3	4.125	0.87	3.59
A4	6.175	2.75	16.98
A5	4.125	1.37	5.65
A6	2.65	5.9	15.64
TOTAL A=			83.96
AREA FOR DEDUCTION (D)			
S.NO.	LENGTH (M.)	BREADTH (M.)	AREA (SQ.M.)
D1	2.15	2.755	5.92
D2	0.18	2.7	0.49
D3	2.05	2.25	4.61
D4	0.15	2.7	0.41
TOTAL D=			11.43
TOTAL F.A.R. AREA (SQ.M.)			0.00
TOTAL NON F.A.R. AREA (SQ.M.)			72.54
TOTAL A-TOTAL D			72.54

Patna Metropolitan Area Authority
Sanction of Plan area dated 23/10/2016
dated: 23/10/2016
Development Control Regulations for Patna
Master Plan 2031 (Byelaws no 84) of Bihar Building
Byelaws 2014) vide notification no 831/832
dated 23.10.2016 on Date: 23/10/2016
