


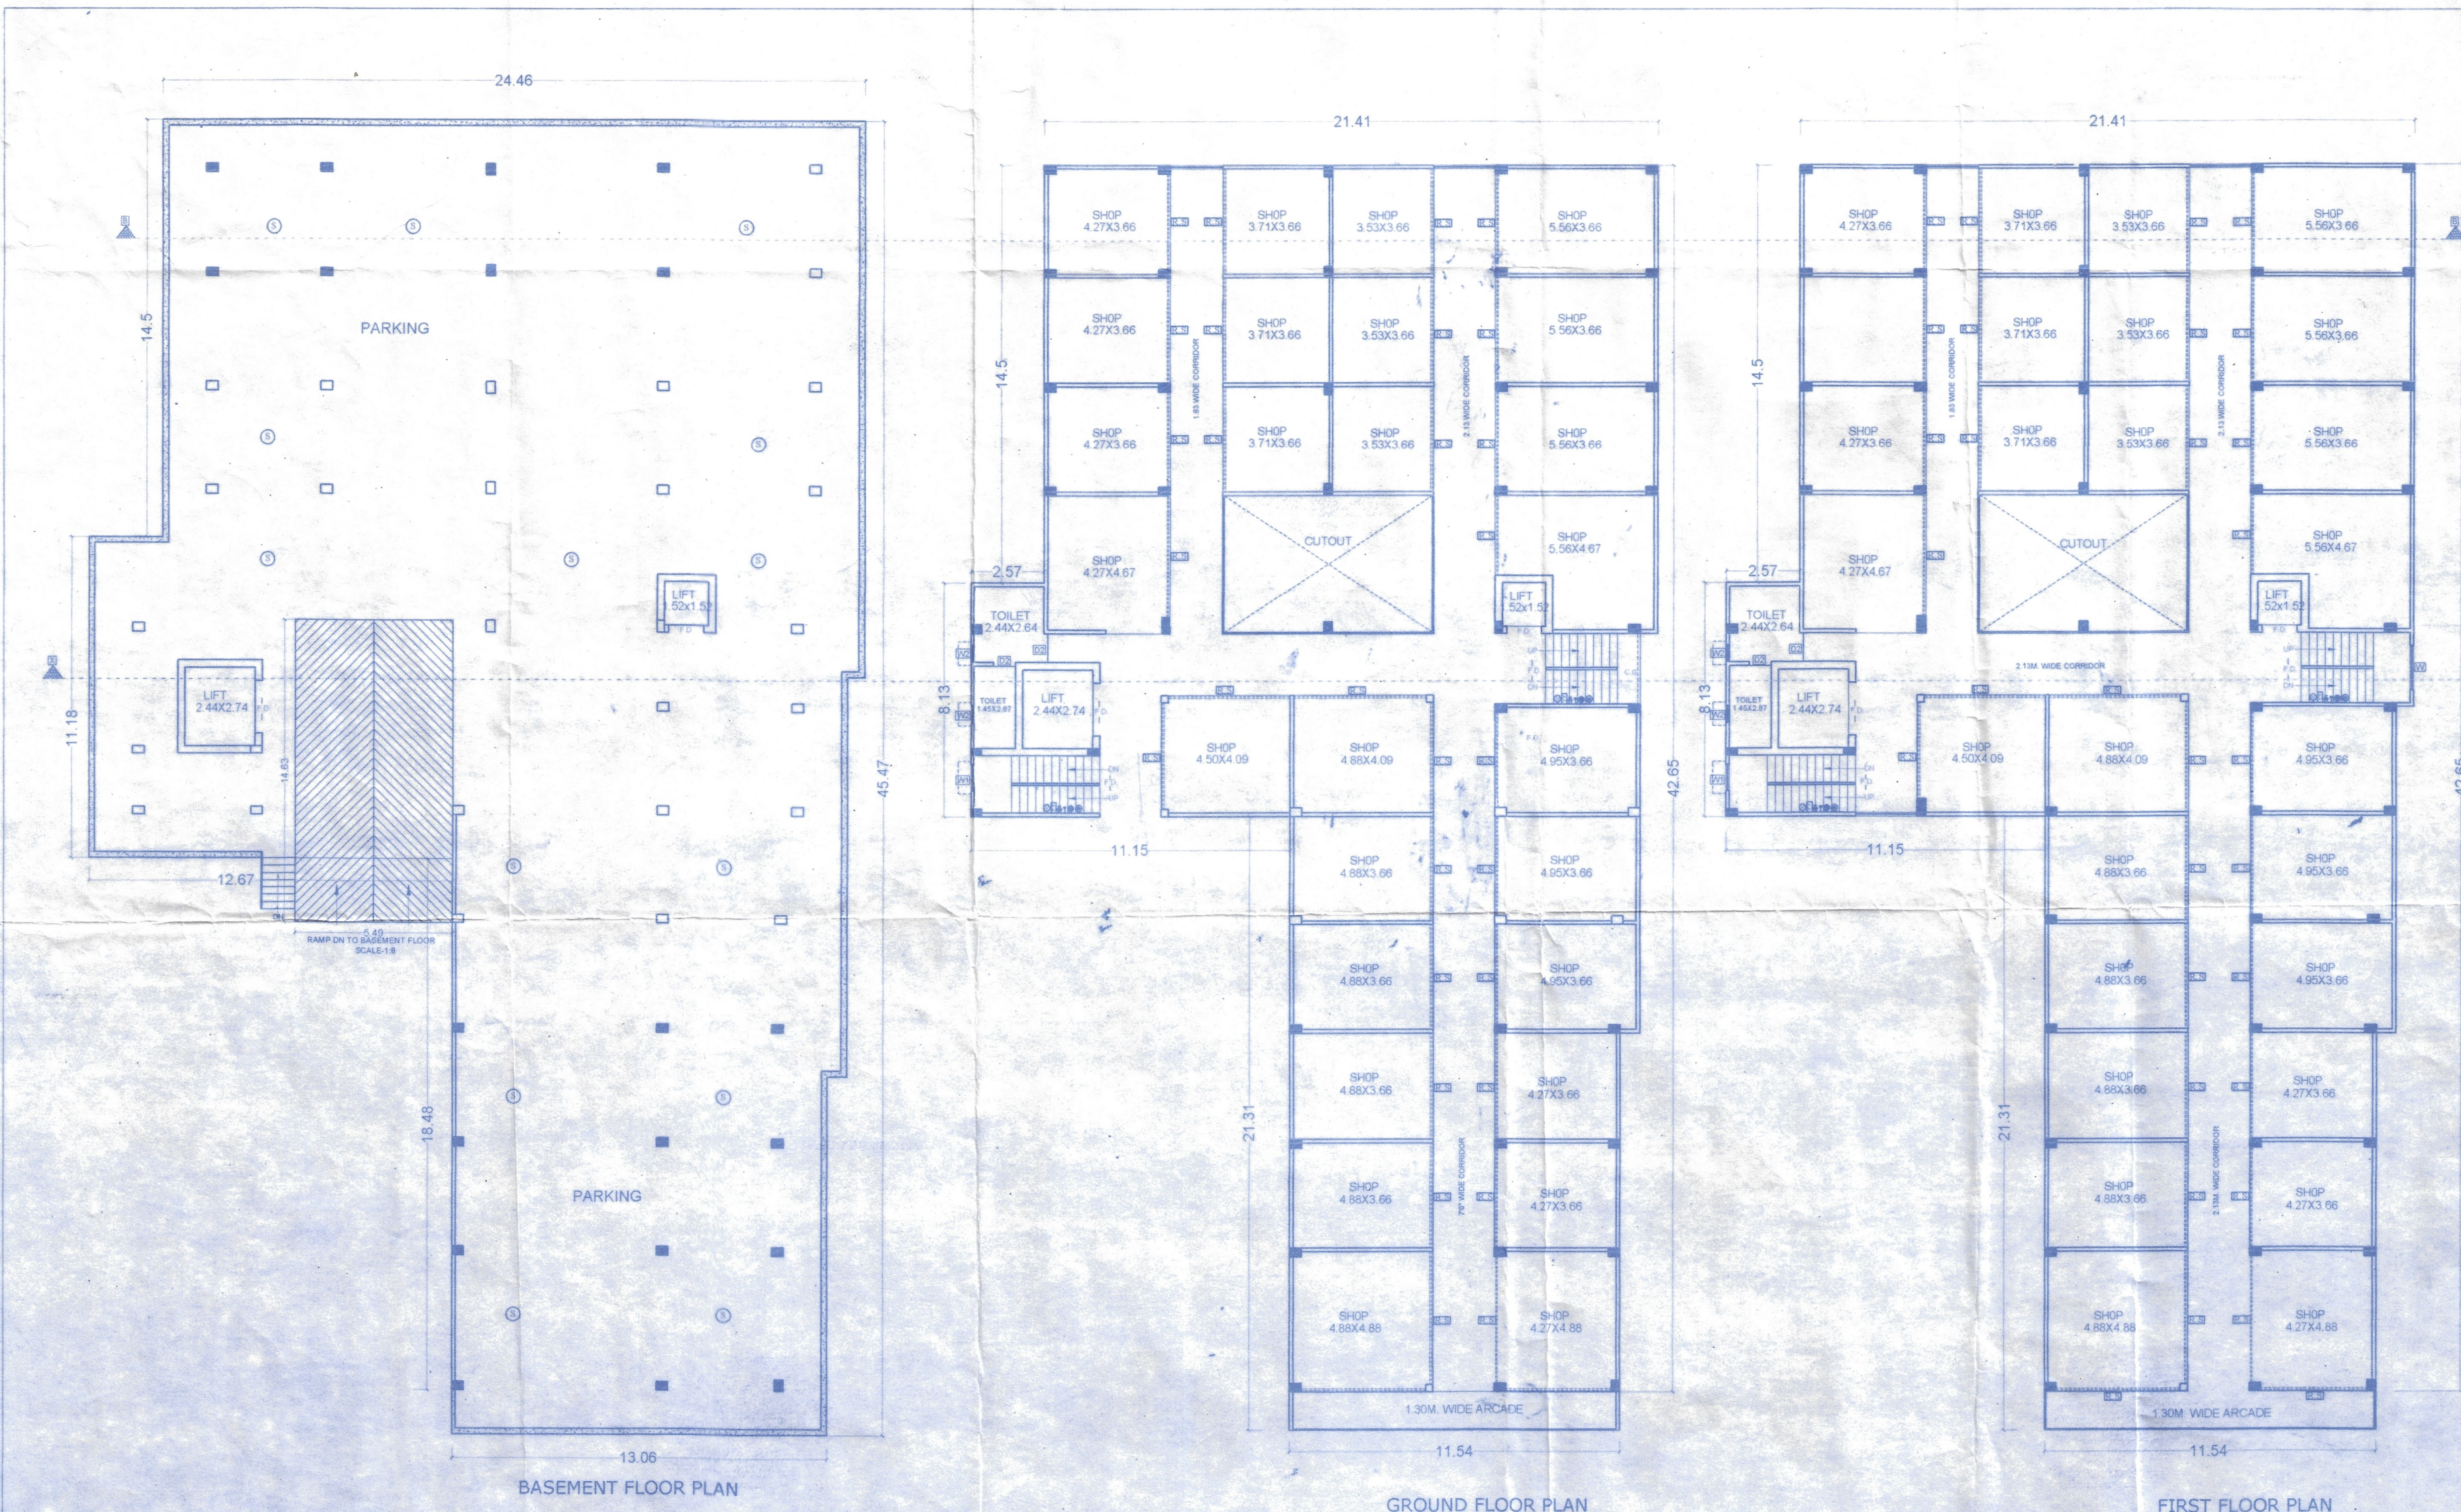

SPECIFICATION

- R.C.C. PILES FOUNDATION AS PER STRUCTURAL DESIGN DETAIL
- 1ST CLASS BRICK WORK IN CEMENT MORTAR (1:6) IN SUPER STRUCTURE
- 0.112 TH LIME TERRACING OVER 0.10 TH R.C.C. SLAB
- 0.025 TH L.P.S. FLOORING OVER 0.15 TH DRY RAMMED KHOA OVER 0.075 TH PLAT BRICK SOLING
- 12MM TH. CEMENT PLASTER ON BOTH SIDE OF WALL
- ALL FLUSH DOORS AND STEEL FRAME WITH GLAZED WINDOW
- WHITE AND COLOR WASH AS PER CHOICE

SCHEDULE OF DOORS, WINDOWS & ROLLING SHUTTER

TYPE	WIDTH	HEIGHT	SILL. LEV.	LIN. LEV.	DESCRIPTION
R.S.	4.25X4.15	2.50	0.0	2.50	ROLLING SHUTTER
D	1.67	2.50	0.0	2.50	PANEL
D1	0.91	2.13	0.0	2.13	DO
D2	0.76	2.13	0.0	2.13	DO
DW	0.91X1.52	2.40X1.64	0.00X0.91	2.50	PAN & GLA
DW1	0.76X0.91	2.40X1.64	0.00X0.91	2.50	DO
DW2	0.76X0.91	2.40X1.64	0.00X0.91	2.50	DO
DW3	0.76X0.91	2.40X1.64	0.00X0.91	2.50	DO
W	1.50	1.68	0.91	2.50	GLAZED
W1	1.37	1.68	0.91	2.50	DO
W2	1.32	1.68	0.91	2.50	DO
W3	0.91	1.52	1.07	2.50	DO
V	0.64	1.07	1.52	2.50	DO

PLOT DETAIL:-

PROPOSED COMMERCIAL CUM RESIDENTIAL BUILDING OF SMT MINA JHA W/O SRI INDRA KISHORE JHA SMT SUNITA JHA W/O SRI NAWAL KISHORE JHA SMT USHA JHA W/O SRI MADAN KISHORE JHA ON PLOT NO.- 260, 266, 270 & 272 (MUNICIPAL PLOT NO.-29340, 29341, 29346, 29347 & 348 TAUZI NO.-13715 (THANA NO.-534 WARD NO.-31 (OLD) & 34 HOLDING NO.-85 & 42 AB (NEW) AT MAUZA-BALBHADARPUR MANSINGH P.S.-DARBHANGA, NGA DIST.-DARBHANGA

DEVELOPERS
YASHODA HOMES

SCALE: 1:100 SHEET No: 02 NORTH

Sunita Jha
Usha Jha
Meena Jha

SIGNATURE OF OWNER

SIGNATURE OF ENGINEER

21/12/20
R. Jha
21/12/20
R. Jha
21/12/20
R. Jha

भवन निर्माण परमिट प्लान संख्या
बिहार भू-सम्पदा (विनियम और विकास)
नियमावली 2017 को राज्यों के अधीन
राज्य में गठित भू-सम्पदा प्राधिकरण से
इस परियोजना का निबंधन अनिवार्य होगा।

नगर आयुक्त
दरभंगा नगर निगम दरभंगा