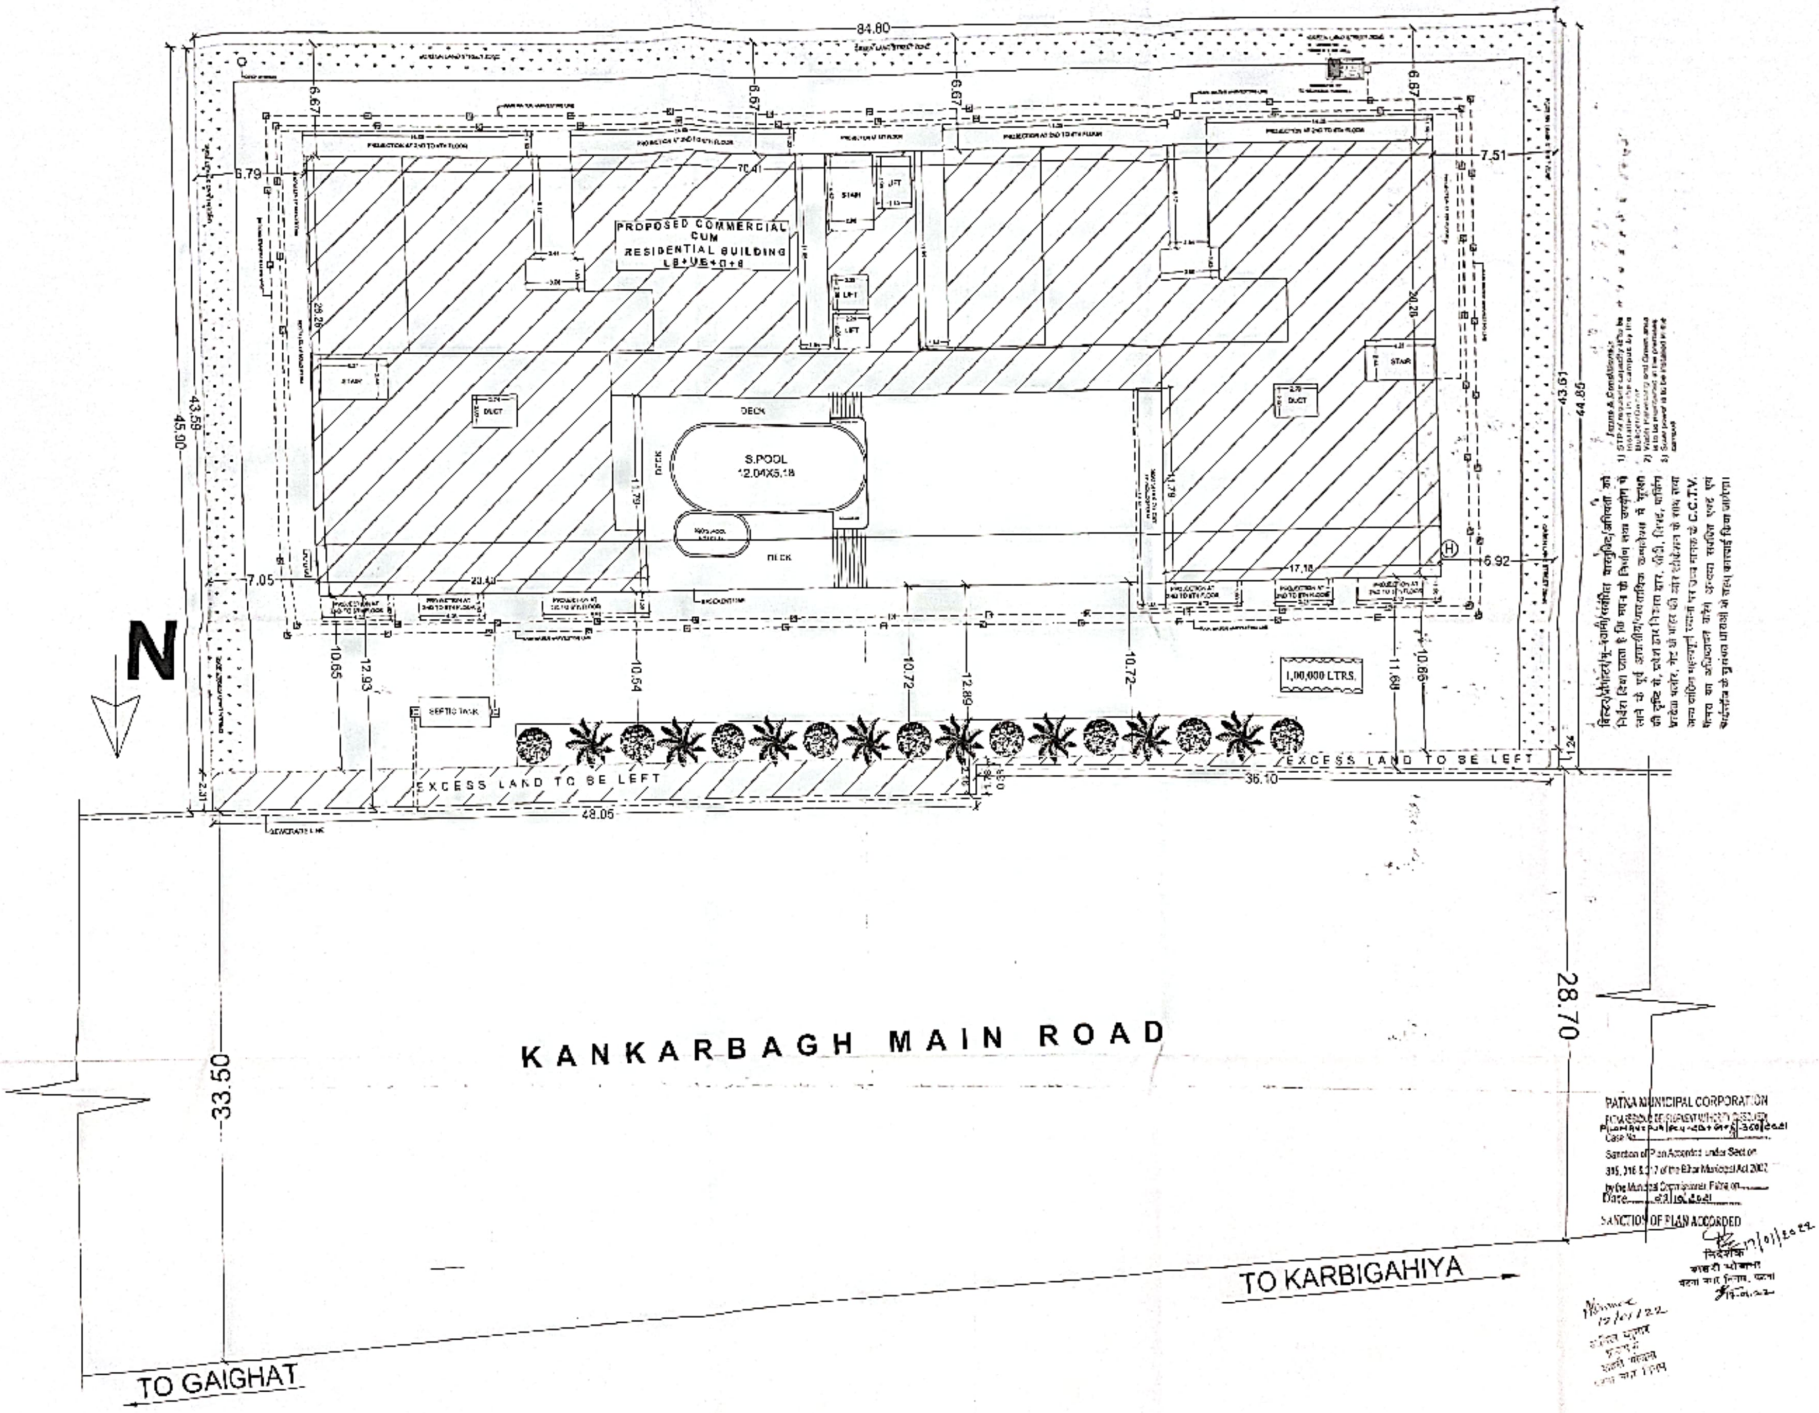


PATNA MUNICIPAL CORPORATION
FOR RESIDENCE OF SUPERINTENDENT ONLY
Case No. [illegible]
Sanction of Plan Accorded under Section
385, 216 & 217 of the Bihar Municipal Act 2007
by the Municipal Commissioner, Patna on
Date [illegible]
SANCTION OF PLAN ACCORDED
17/01/2022
निदेशक
नगरीय योजना
पटना नगर निगम, पटना