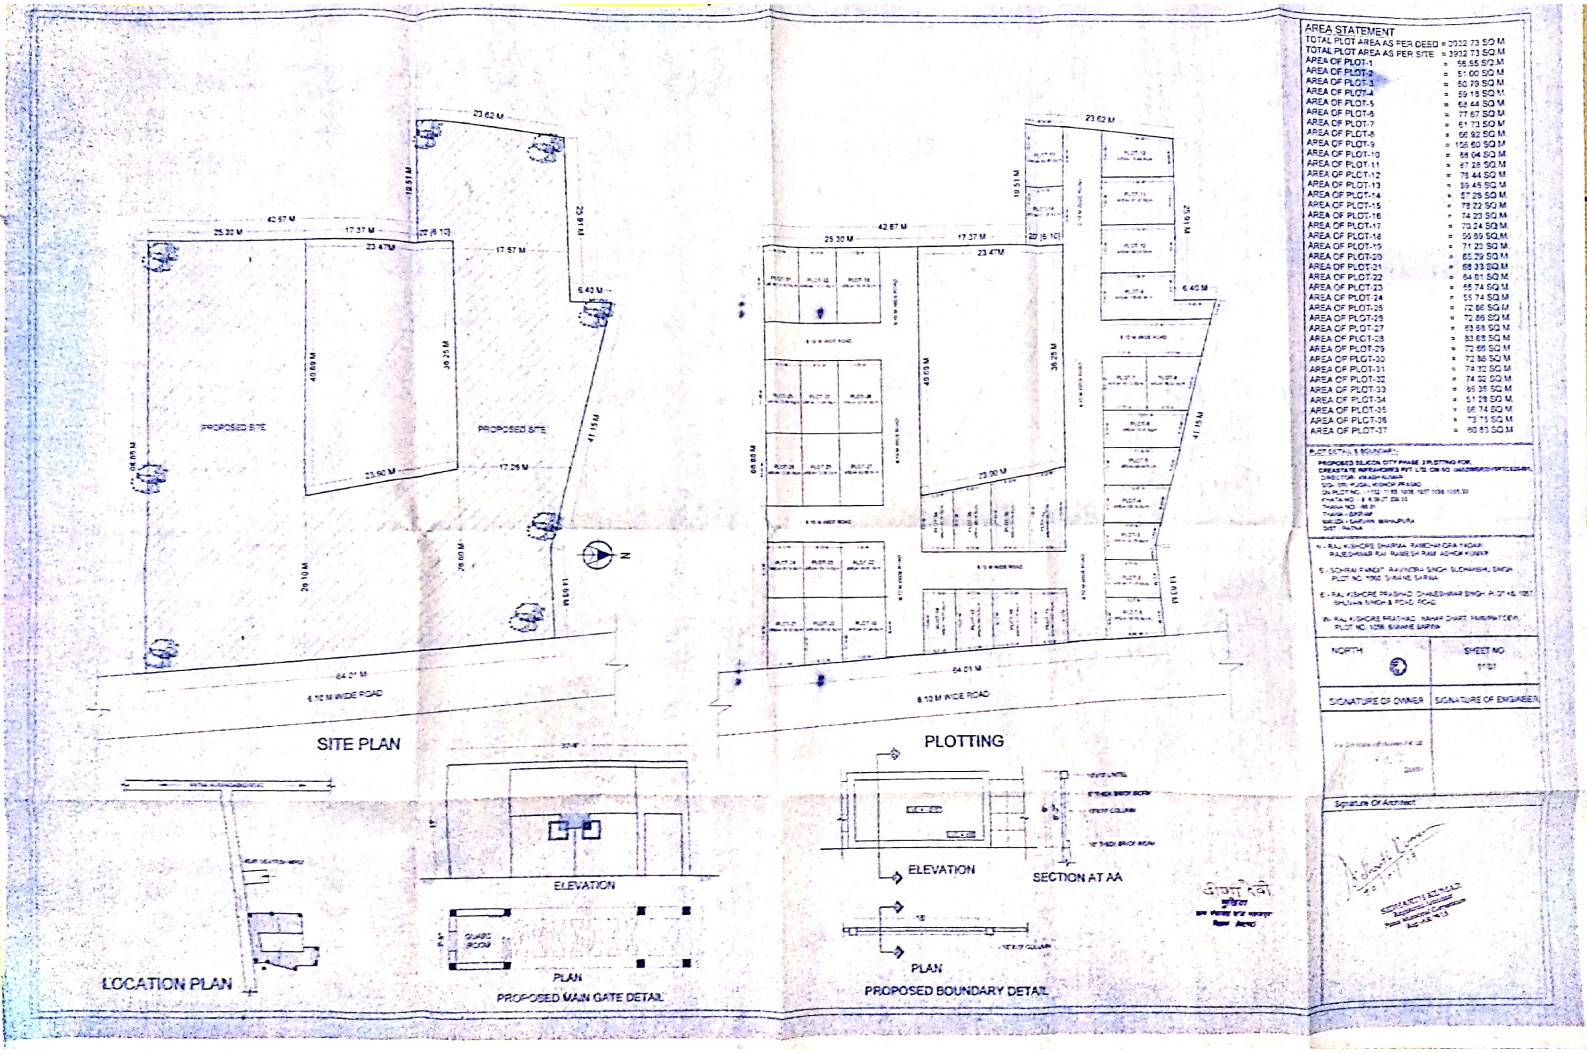

AREA STATEMENT

TOTAL PLOT AREA AS PER DEED	=	3932.73 SQ.M.
TOTAL PLOT AREA AS PER SITE	=	3932.73 SQ.M.
AREA OF PLOT-1	=	56.55 SQ.M.
AREA OF PLOT-2	=	51.00 SQ.M.
AREA OF PLOT-3	=	50.79 SQ.M.
AREA OF PLOT-4	=	59.15 SQ.M.
AREA OF PLOT-5	=	62.44 SQ.M.
AREA OF PLOT-6	=	77.67 SQ.M.
AREA OF PLOT-7	=	61.73 SQ.M.
AREA OF PLOT-8	=	66.92 SQ.M.
AREA OF PLOT-9	=	156.60 SQ.M.
AREA OF PLOT-10	=	66.04 SQ.M.
AREA OF PLOT-11	=	67.28 SQ.M.
AREA OF PLOT-12	=	76.44 SQ.M.
AREA OF PLOT-13	=	69.45 SQ.M.
AREA OF PLOT-14	=	67.29 SQ.M.
AREA OF PLOT-15	=	78.22 SQ.M.
AREA OF PLOT-16	=	74.23 SQ.M.
AREA OF PLOT-17	=	70.24 SQ.M.
AREA OF PLOT-18	=	66.69 SQ.M.
AREA OF PLOT-19	=	71.23 SQ.M.
AREA OF PLOT-20	=	65.29 SQ.M.
AREA OF PLOT-21	=	68.33 SQ.M.
AREA OF PLOT-22	=	64.61 SQ.M.
AREA OF PLOT-23	=	65.74 SQ.M.
AREA OF PLOT-24	=	65.74 SQ.M.
AREA OF PLOT-25	=	72.86 SQ.M.
AREA OF PLOT-26	=	72.86 SQ.M.
AREA OF PLOT-27	=	83.68 SQ.M.
AREA OF PLOT-28	=	83.68 SQ.M.
AREA OF PLOT-29	=	72.66 SQ.M.
AREA OF PLOT-30	=	72.86 SQ.M.
AREA OF PLOT-31	=	74.32 SQ.M.
AREA OF PLOT-32	=	74.32 SQ.M.
AREA OF PLOT-33	=	66.38 SQ.M.
AREA OF PLOT-34	=	51.28 SQ.M.
AREA OF PLOT-35	=	66.74 SQ.M.
AREA OF PLOT-36	=	73.15 SQ.M.
AREA OF PLOT-37	=	80.83 SQ.M.

PLOT DETAIL & BOUNDARY:

PROPOSED SILICON CITY PHASE 2 PLOTTING FOR CHEESTATE INFRASHIRE PVT. LTD. ON NO. [illegible] DIRECTOR: VIKASH KUMAR S/O: SH. RAJBAL KISHOR PRASAD

ON PLOT NO. : 1152 / 1153, 1076, 1077, 1084, 1085, 33

KHATA NO. : 8 & 29, 27, 224, 33

THANA NO. : 46, 21

THANA : GAIGHAT

MAUZA : SARVAN BAHADURA

DIST. : PATNA

N - RAJ KISHORE SHARMA, RAMCHANDRA YADAV, RAJESHWAR RAI, NARESH RAM, ASHOK KUMAR

S - SOHAN PANDIT, RAVINDRA SINGH, SUDHARSHAN SINGH PLOT NO. 1060, SHANE SARNA

E - RAJ KISHORE PRASHAD, DHARESHWAR SINGH, PLOT NO. 1057, SHUHAN SINGH & ROAD, ROAD

W - RAJ KISHORE PRASHAD, NAHAR CHAND PANIPRATIDEV, PLOT NO. 1056, SHANE SARNA

Scanned by CamScanner