




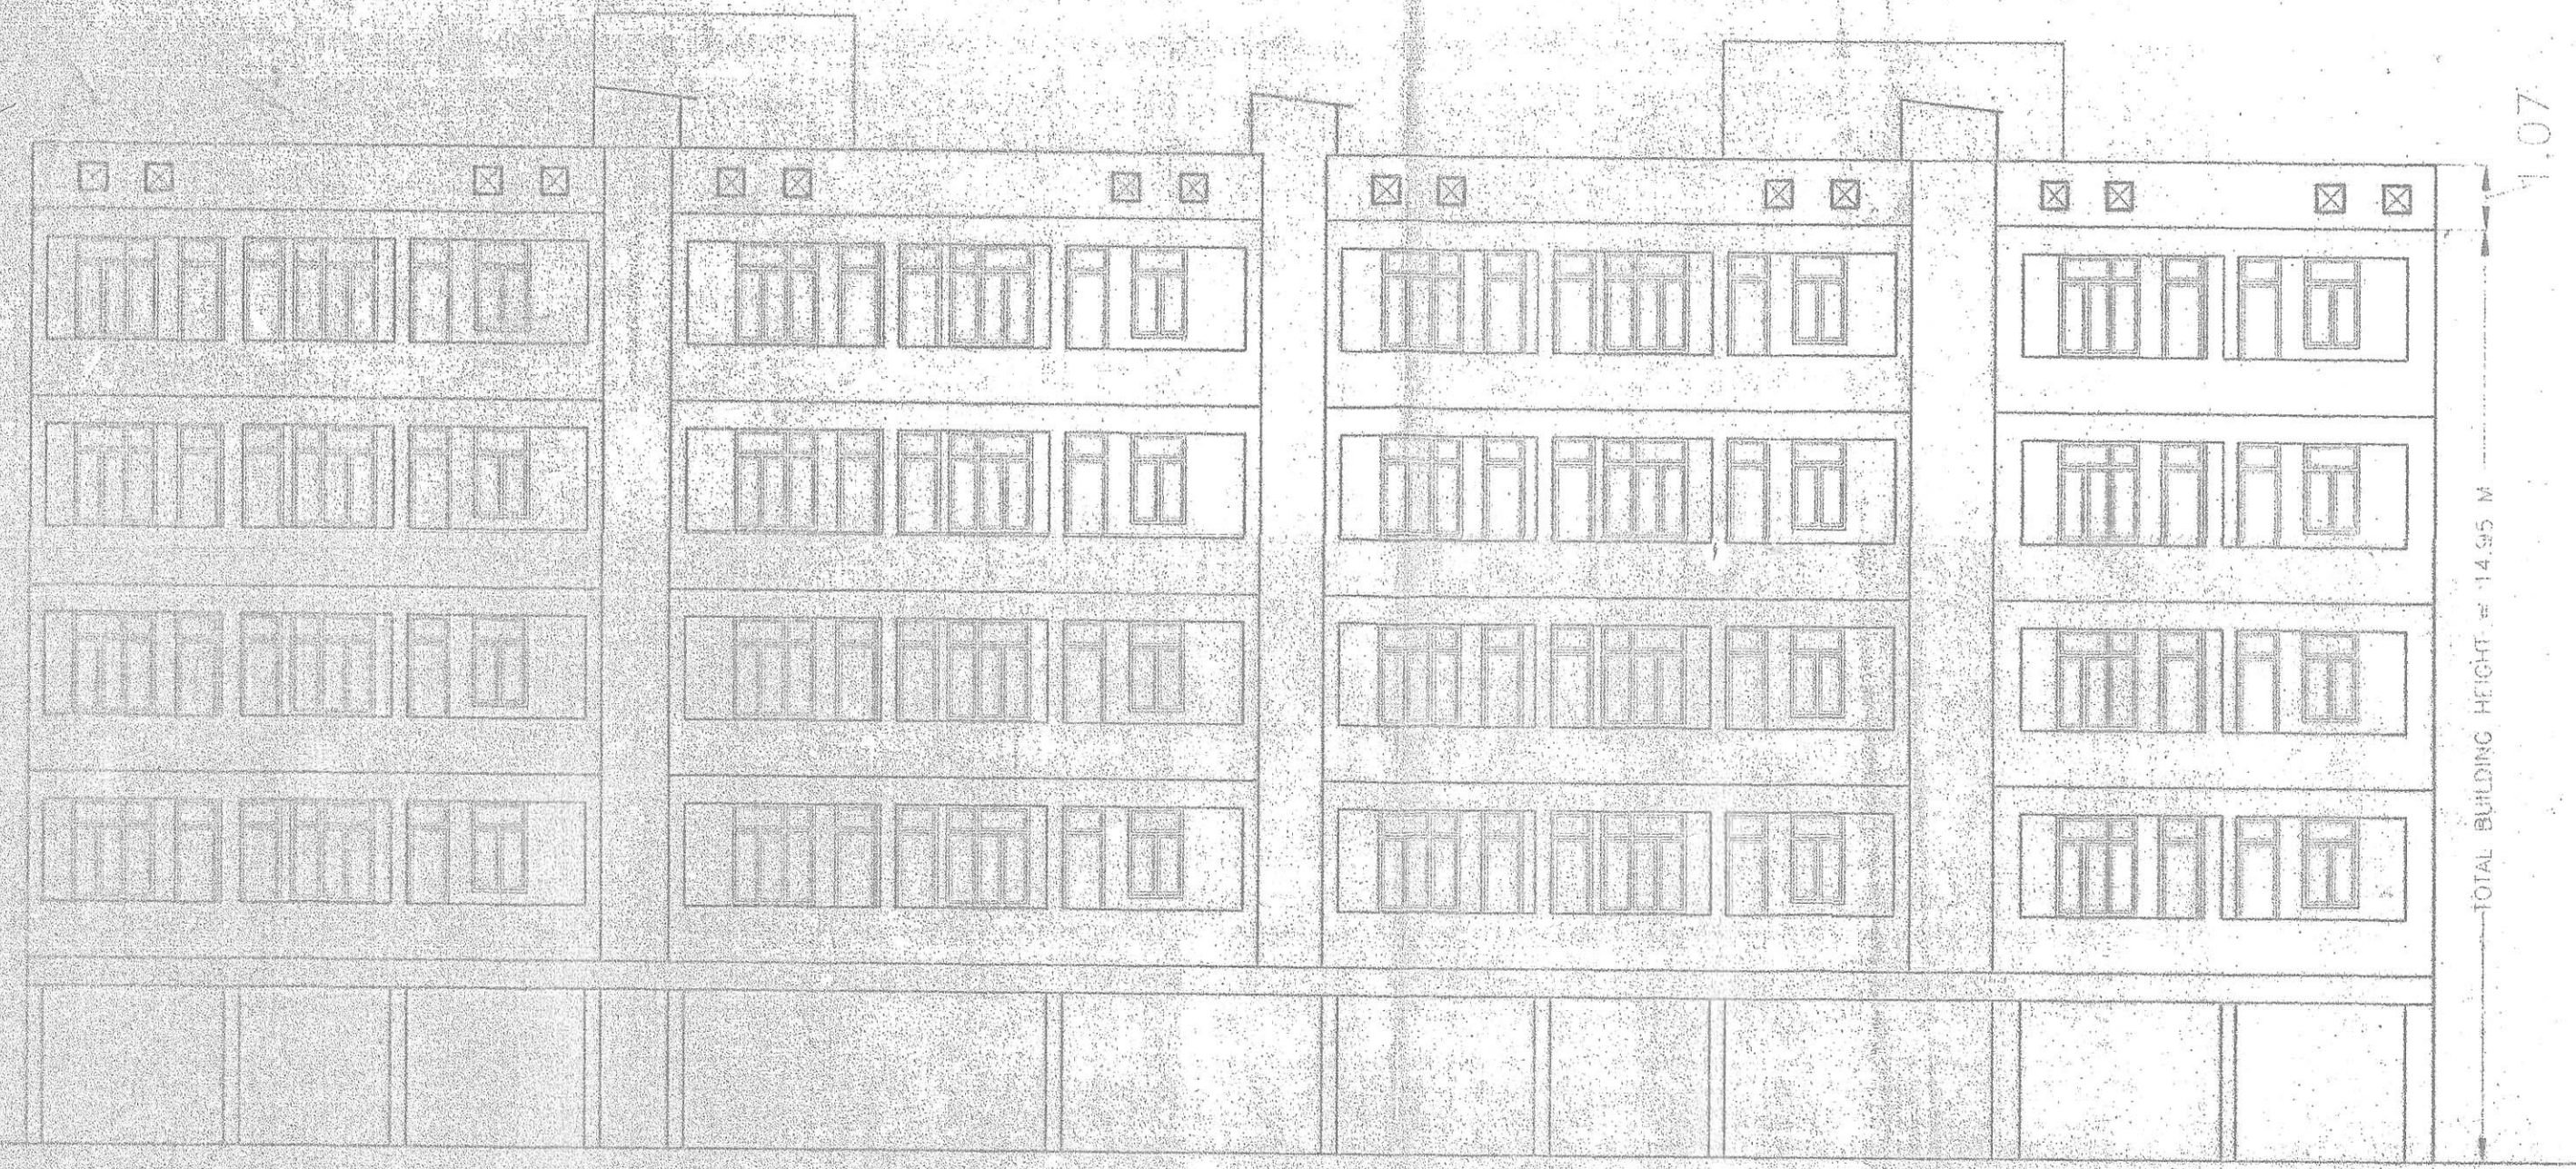


FRONT SIDE ELEVATION

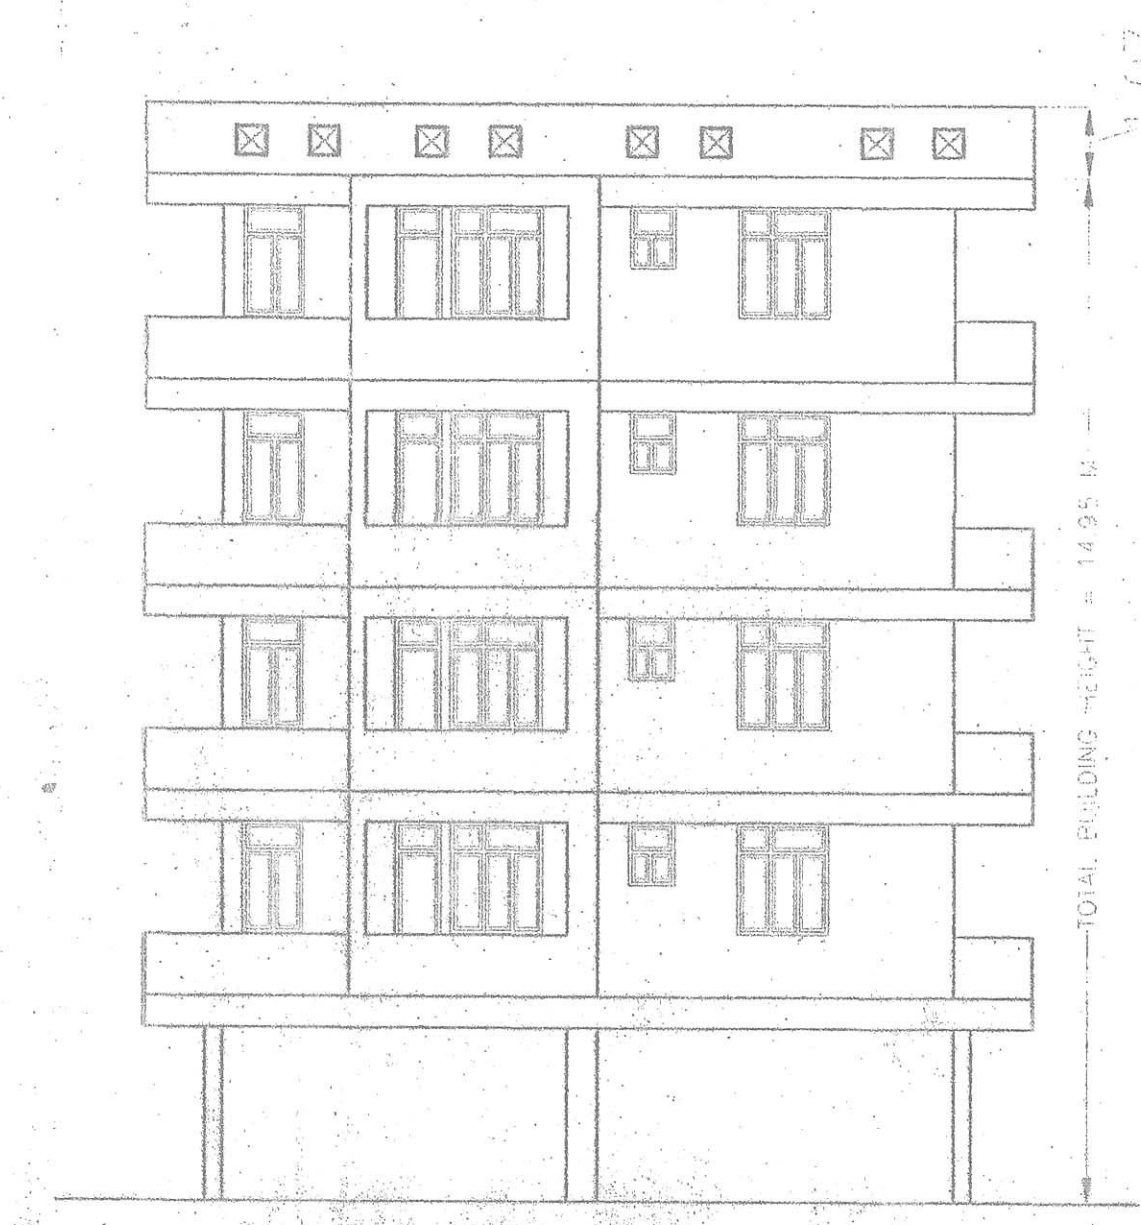


SIDE ELEVATION

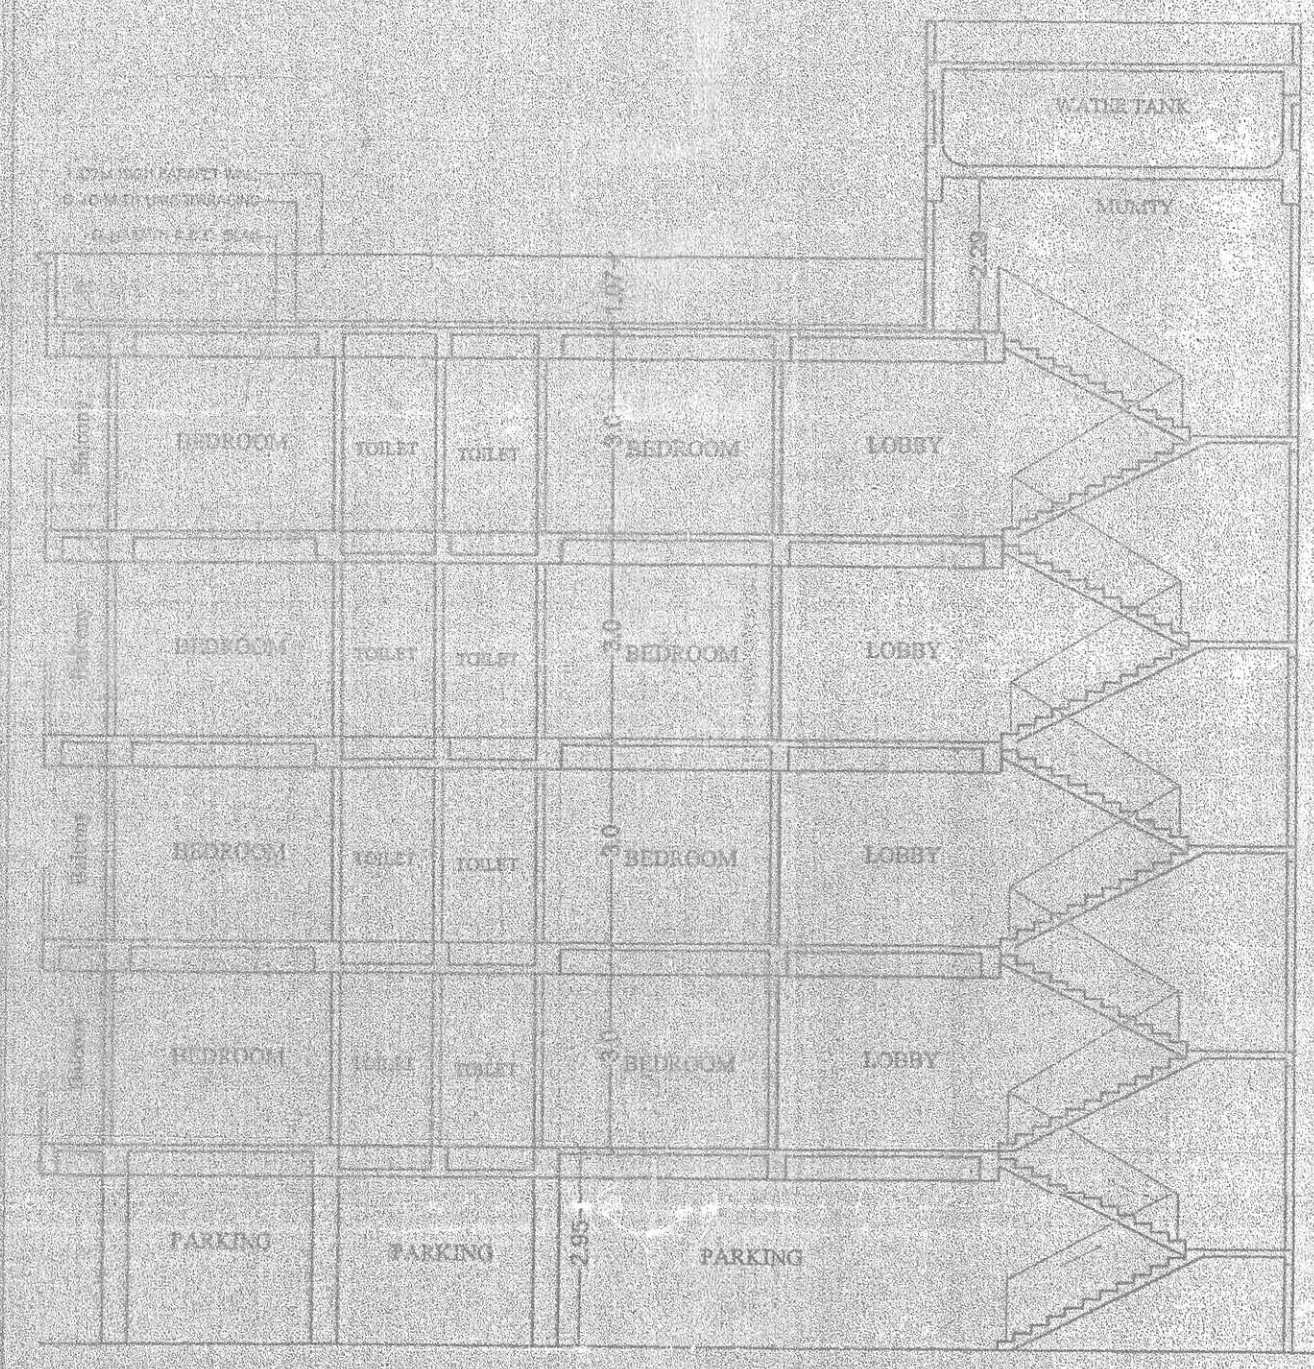

SECTION AT-Y-Y

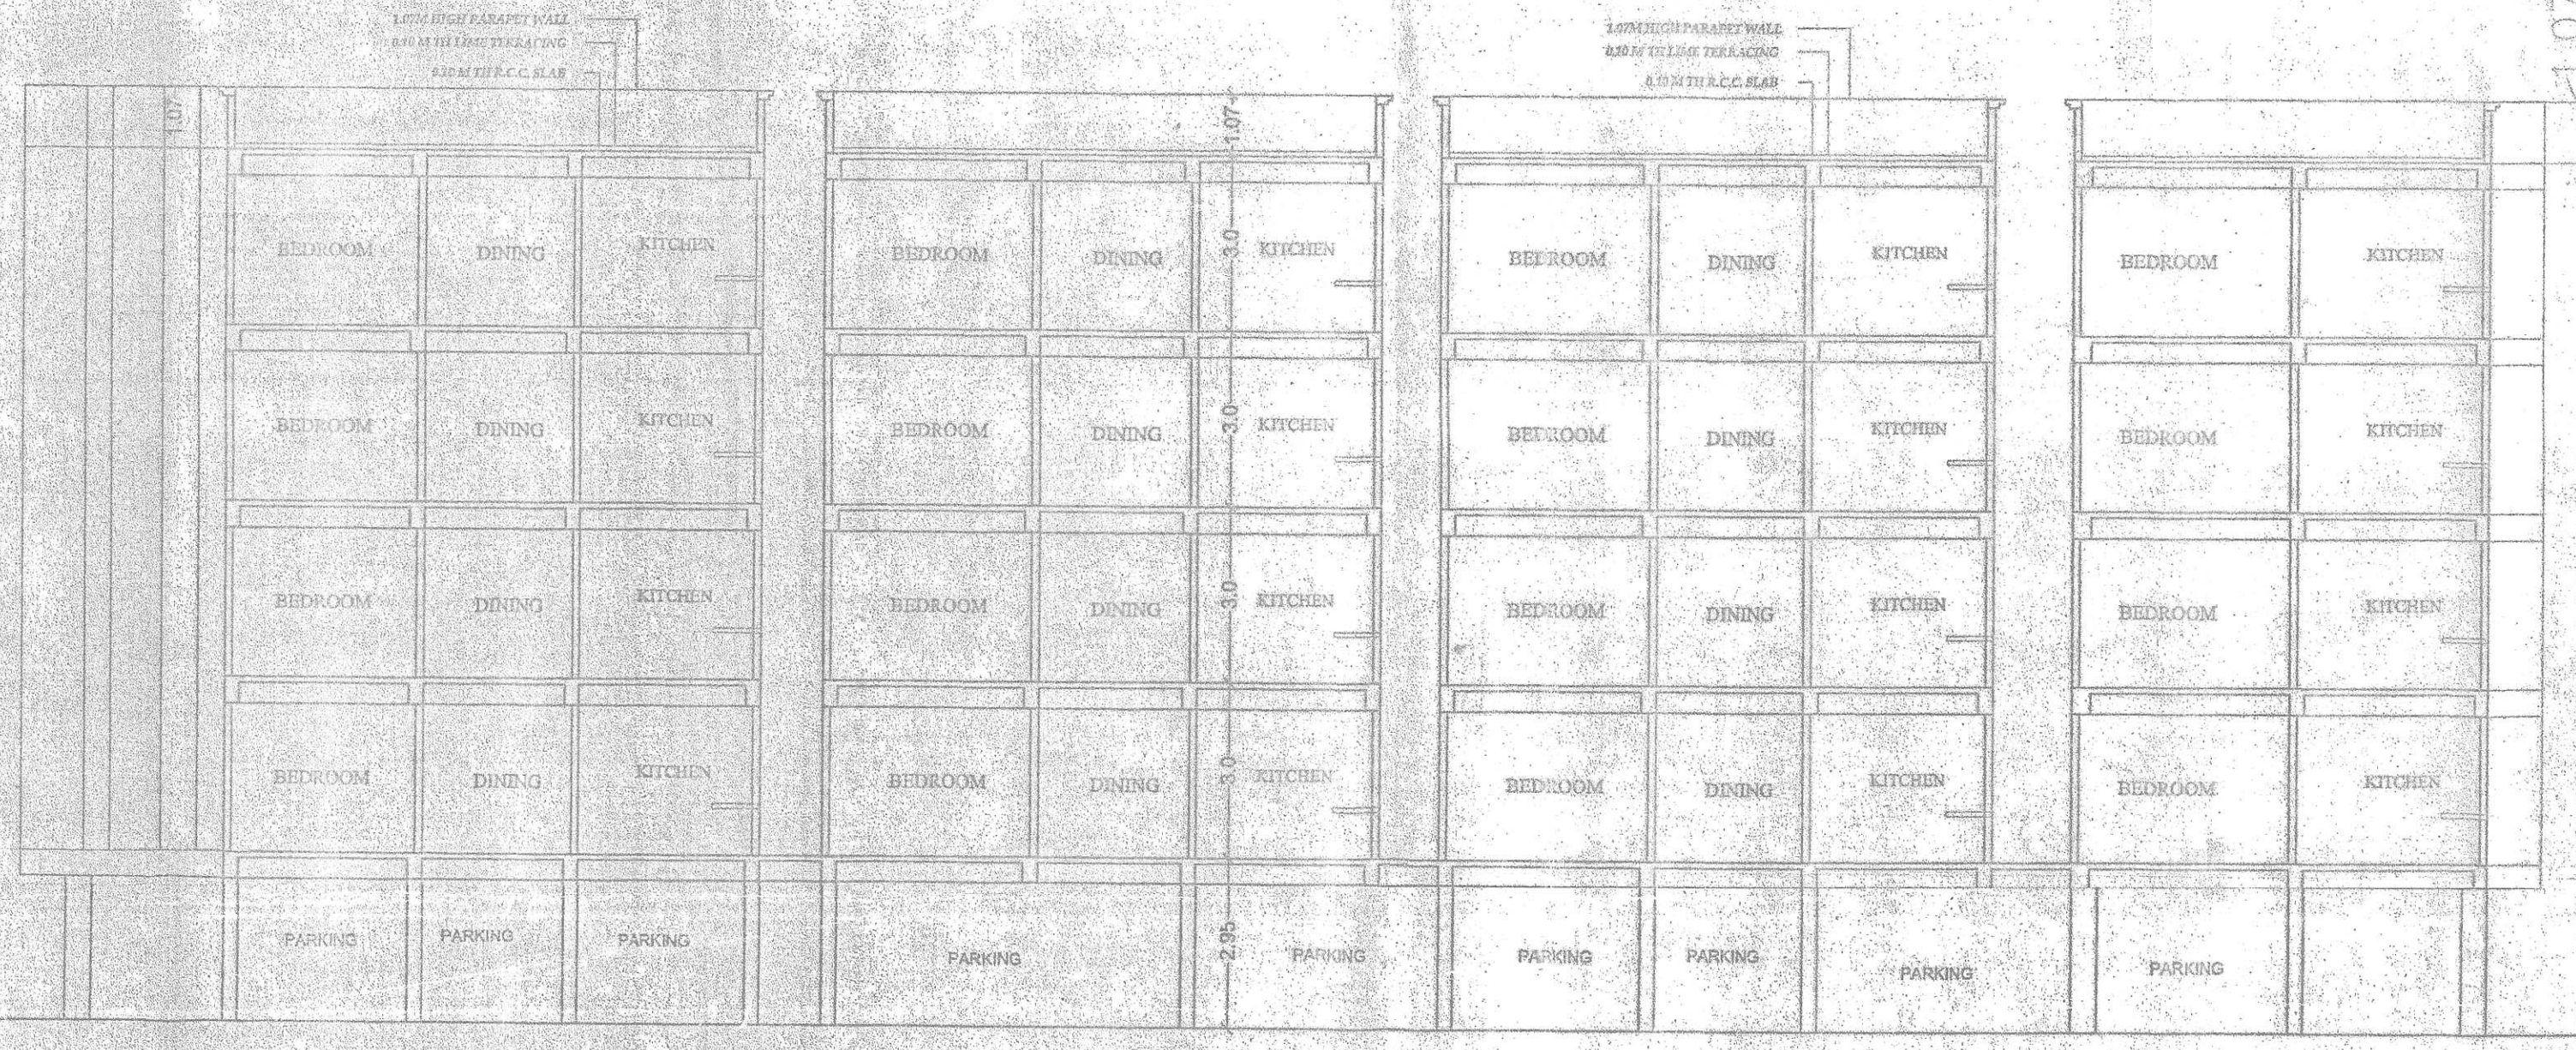

SECTION AT-XX

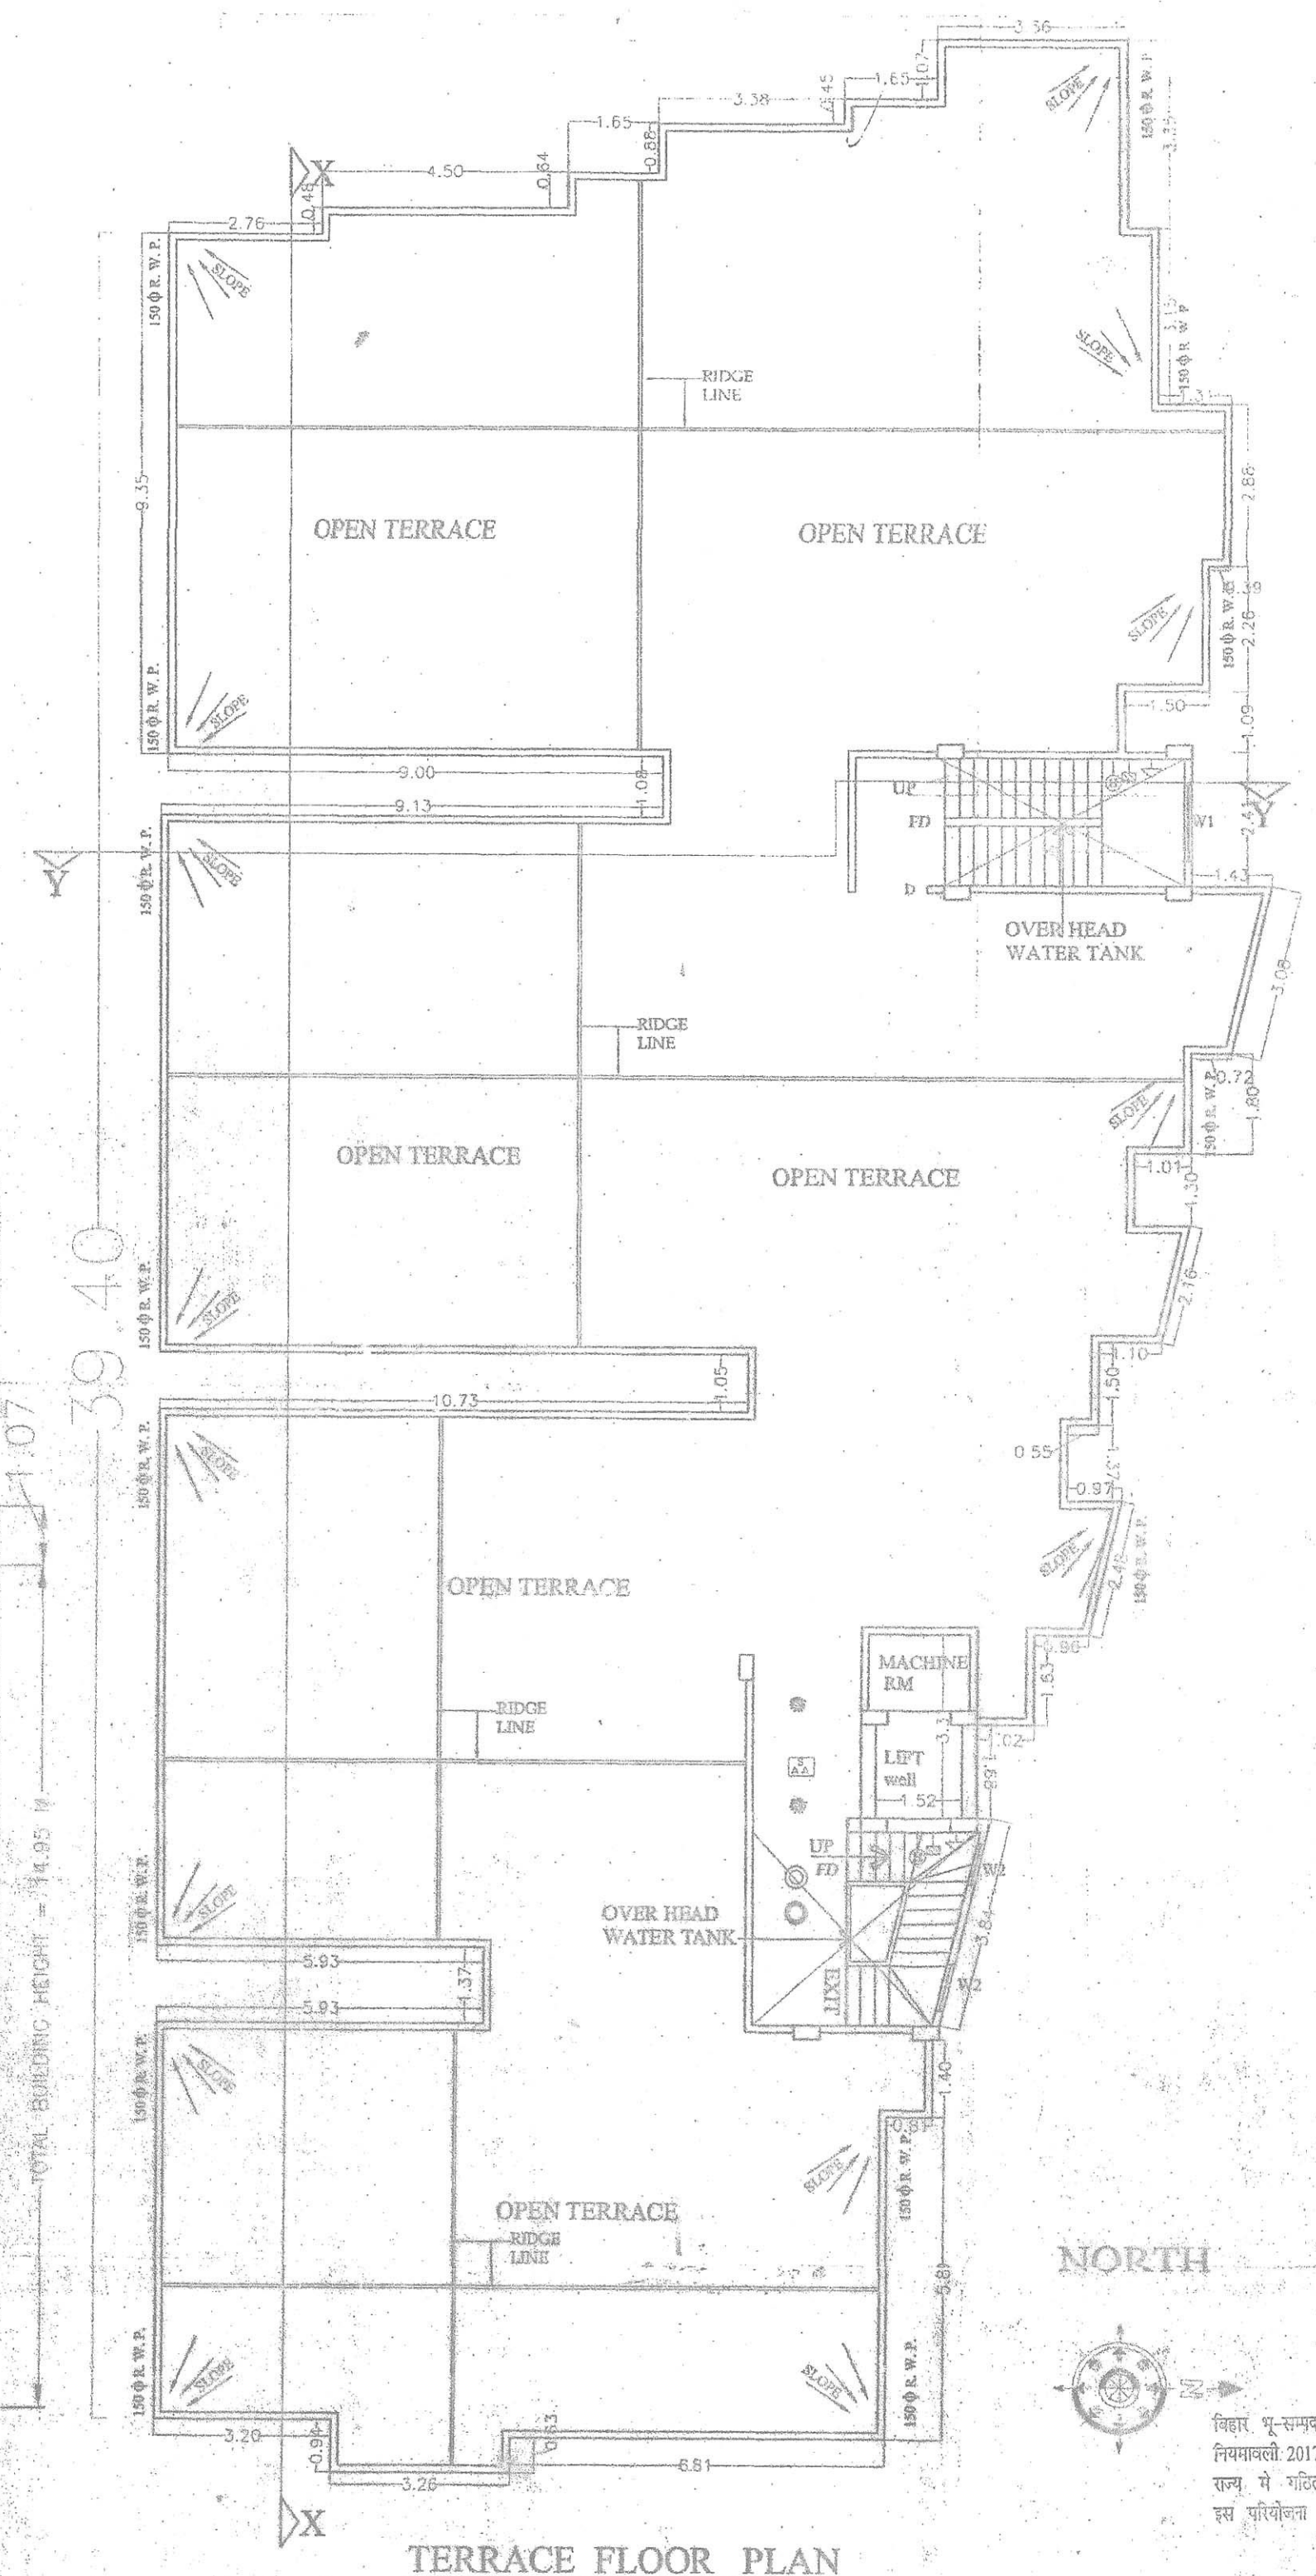

TERRACE FLOOR PLAN

SPECIFICATION

1. R.C.C UNDER REAMED PILES FOUNDATION AS PER DETAIL GIVEN IN THIS DRAWING.
2. 1ST CLASS BRICK WORK AS PER DETAIL GIVEN IN THIS DRAWING.
3. 100% HYDRANT WATER SUPPLY TO EACH FLOOR.
9. WHITE & COLOUR WASH AS PER CHOICE.

SCHEDULE OF DOORS & WINDOWS

SL.NO.	TYPE	WIDTH	SILL	HEIGHT
1.	D	1.06	0.00	2.13
2.	D1	0.91	0.00	2.13
3.	D2	0.76	0.00	2.13
4.	W1	1.37	0.76	1.53
5.	W2	0.58	0.00	1.53
6.	W3	0.60	1.33	1.22

PROPOSED RESIDENTIAL BUILDING
M/S SAT YA COLONISER PVT. LTD.
 Director :- Smt. Rajani Kumari, w/o Sri Santosh Kumar,
 Managing Director :- Sri Santosh Kumar s/o Late Jitendra Kr. Singh
 AT:- PLOT NO-473,
 KHATA NO-230, TAUNZI NO-5124,
 THANA NO-24, MAUZA - Mampur Shantur,
 THANA - DANAPUR, DIST- PATNA

NORTH

SCALE
1:100
1:200

SHEET
NO-01/02

For Satya Coloniser Pvt. Ltd.,
 Managing Director

Manoj Kumar
 (Architect)
 Danapur Road, No.
 10/A/2015/NPDN

FOR DEVELOPER SIGNATURE
 BEHALF OF LAND OWNER'S
 SIGNATURE

Manoj Kumar
 (Architect)
 Danapur Road, No.
 10/A/2015/NPDN

FOR DEVELOPER SIGNATURE
 BEHALF OF LAND OWNER'S
 SIGNATURE

Er. Vijay Kumar
 Structure Engineer
 Lic-No-01/STRE/2015/NPDN


 मानचित्र की स्वीकृति के तहत भवन का निर्माण
 होगा। भवन में अधिग्रहण होने के बाद Completion
 Certificate/Occupancy Certificate प्राप्त
 अनिवार्य होगा।

Rajni
 10/10/18
 J. E.
 Nagar Parishad Danapur Nizamet

Chauhan
 10/10/18
 A. E.
 Nagar Parishad Danapur Nizamet


