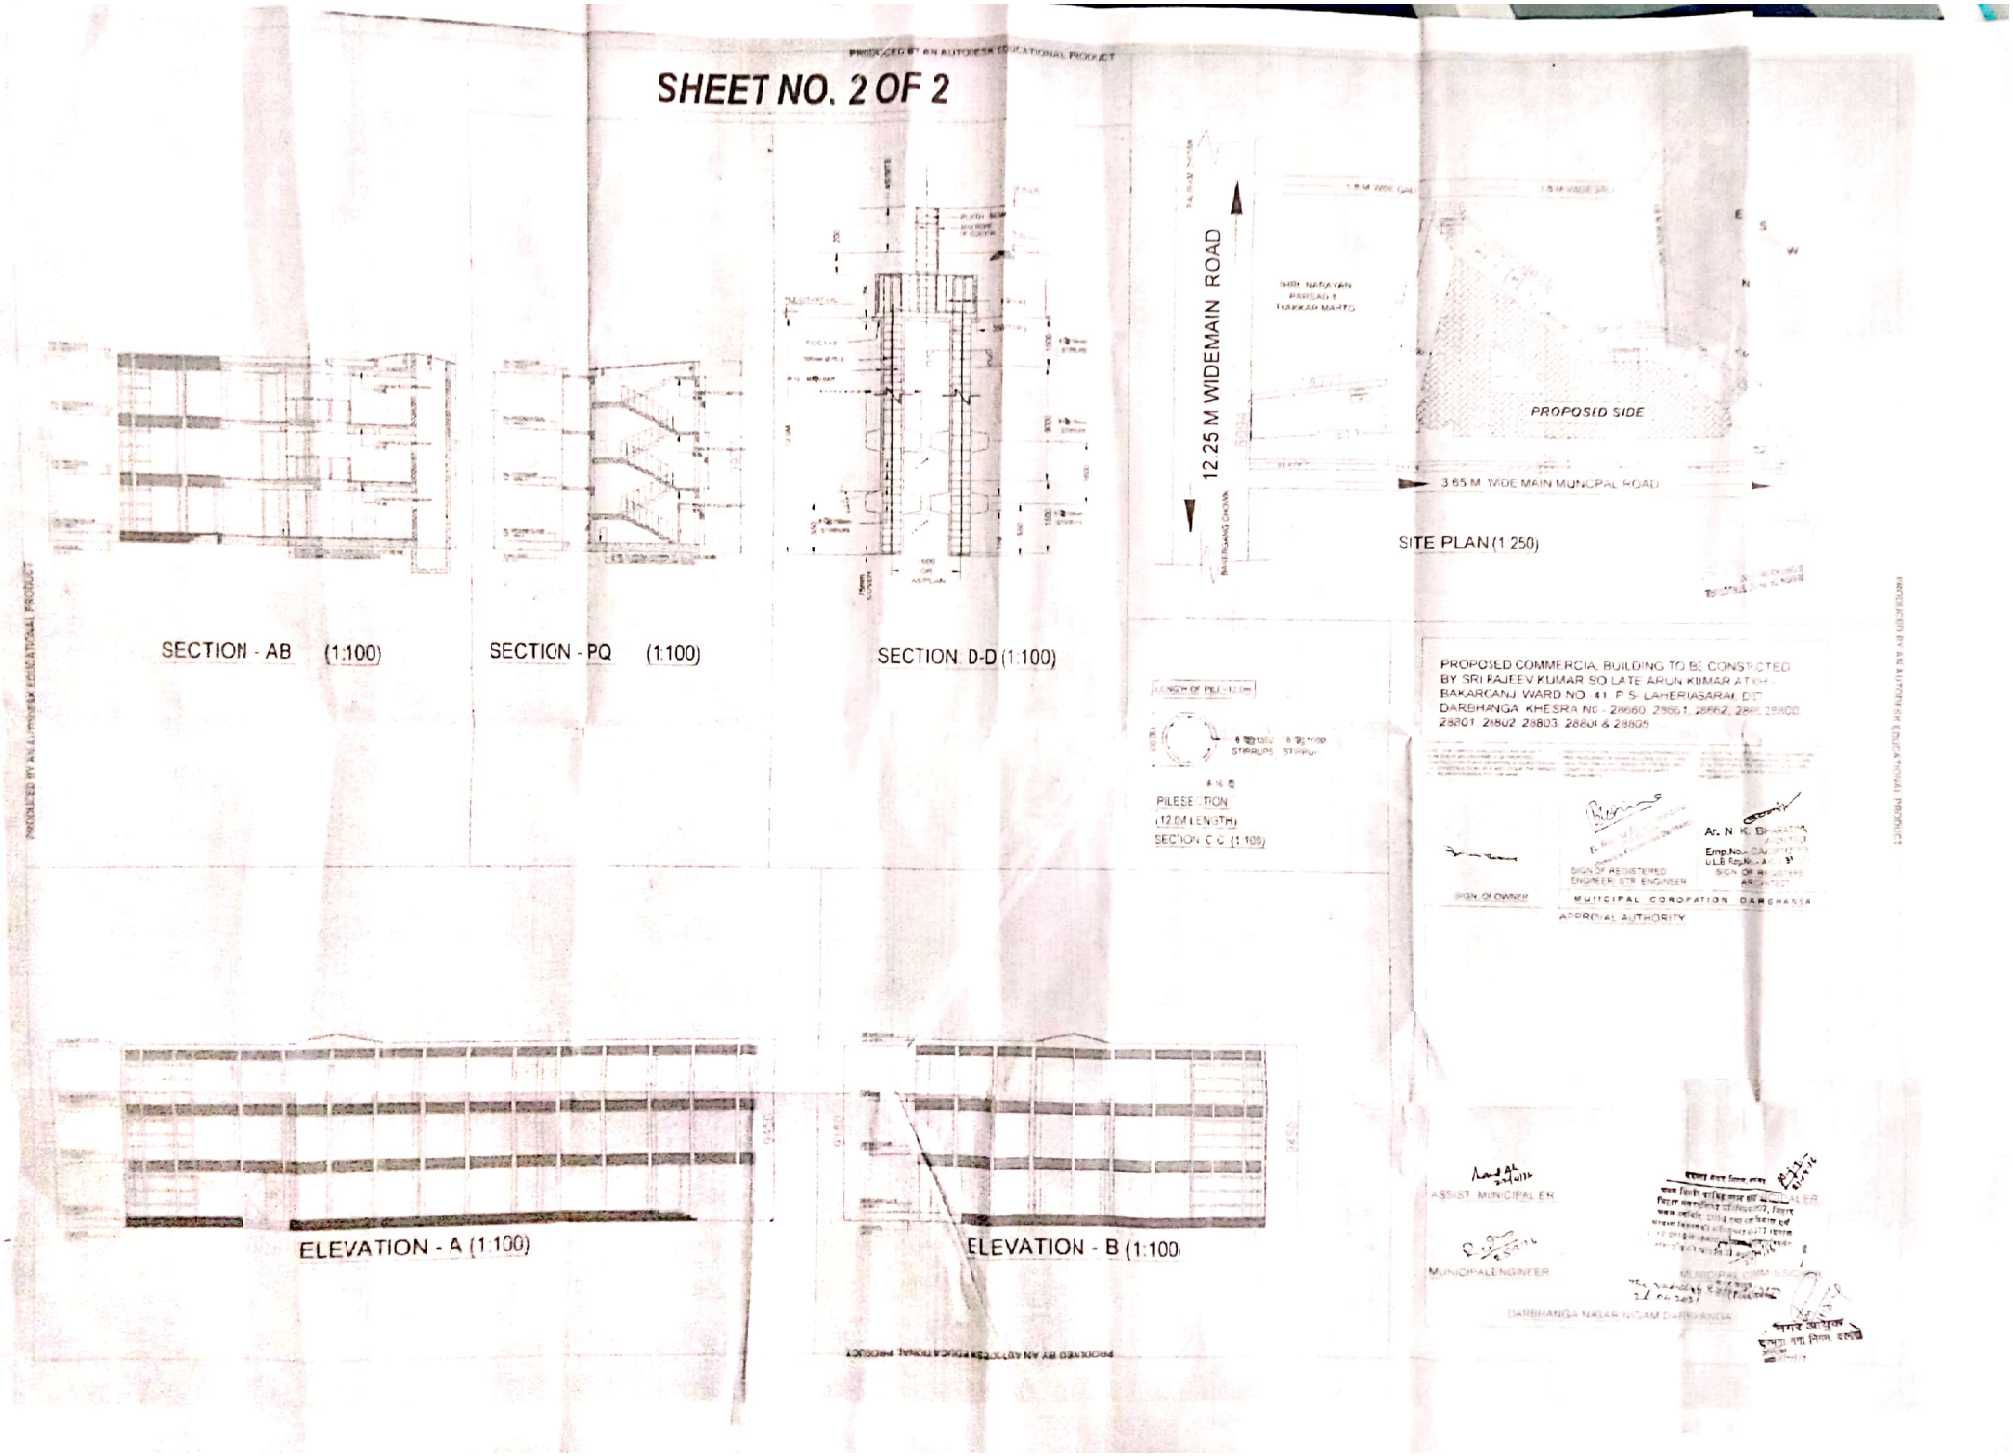

Printed by BoltPDF (c) NCH Software. Free for non-commercial use only.
Scanned by CamScanner

SHEET NO. 1 OF 2

SCHEDULE & DOORS & WINDOWS

AREA TABLE

SPECIFICATION

ASSIST MUNICIPAL E

MUNICIPAL ENGINEER

Printed by BoltPDF (c) NCH Software. Free for non-commercial use only.
Scanned by CamScanner