


PRINCIPAL ARCHITECT

ARYAN ARCHITECTS
Architecture, Interior Design, PMC.
PAHALWAN MARKET, HARTALI MORE PATNA -01.
MO : 9693615566, 9334999262


www.aryanarchitects.com

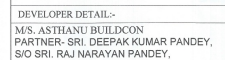

PLOT DETAIL:- PROPOSED COMMERCIAL CUM RESIDENTIAL BUILDING FOR (1) SRI. BAMESHWAR PRASAD SINHA, S/O LATE BASUDEB SINGH, (2) SRI ASHOK KUMAR SINHA, S/O LATE BASUDEB SINGH, SURVEY PLOT NO.-1076(P), KHATA NO. - 545, THANA - DANAPUR, THANA NO.-21, MAUZA-DANAPUR,DIST-PATNA.






SUSHIL KUMAR
 Registration No.
 BR/UDHD/SE/23-01
 UDHD, Govt. of Bihar
 SON-OF-EMPANSELLED
 STRUCT. ENGINEER

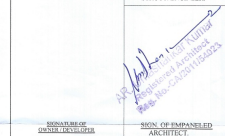


J. B.
Nagar Parishad Dangpur Nizamat
 Building Plan No. 43/242625


(Signature)
 भवन मालिक/भू-मालिक

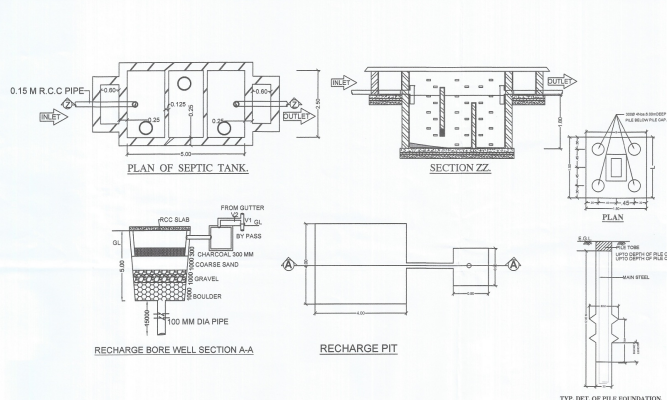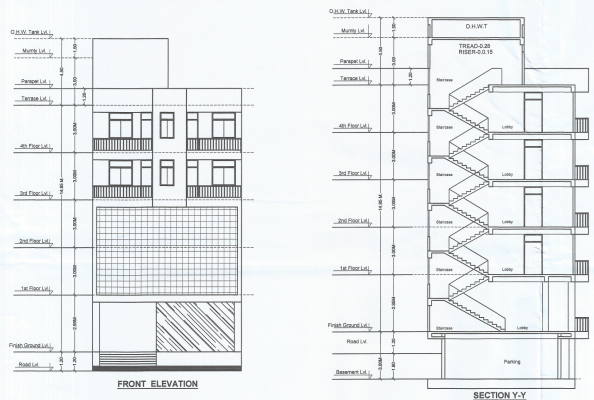

GREEN SPACE AREA CALCULATION :-

TOTAL NET PLOT AREA = 1823.48 m²
 TOTAL CARPET AREA = 888.89 / 2 = 444.44 m²
 TOTAL PLOT AREA = 1823.48 m²
 PROVIDED GREEN SPACE AREA = 195.18 m² (PROVIDED)

WATER HARVESTING SUMP CALCULATION :-

TOTAL TERRACE FLOOR AREA = 880.87 sqm
 RAIN WATER HARVESTING SUMP REQ. FOR EVERY 100 SQM TERRACE AREA 80 LITERS
 PROVIDED TANK SIZE 1 NO. 4.50 x 4.50 x 5.00 = 80.00 cum (PROVIDED)

FIRE LEGEND :-

- 01 HYDRANT OUT LET VALVE WET
- 02 SMOKE REEL
- 03 SPRINKLER CONNECTED TO WET RISER
- 04 ELECTRICALLY ISOLATED WET RISE
- 05 FIRE ALARM CALL POINT
- 06 FIRE ALARM CALL POINT
SEPTIC TANK CALCULATION :-

COMMERCIAL :-
 TOTAL BU AREA = 888.89 m²
 TOTAL CARPET AREA = 888.89 / 2 = 444.44 m²
 TAKING DENSITY OF 8 SQM PER PERSON
 EACH PERSON NEED 0.088 PER DAY

RESIDENTIAL :-

TOTAL NO. OF FLAT = 28 nos
 EACH FLAT HAVING 5 PERSON
 SO TOTAL NO. OF PERSON = 28 x 5 = 140 PERSON
 EACH PERSON NEED 0.088 PER DAY
 TOTAL REQ. CAPACITY OF SEPTIC TANK FOR COMMERCIAL + RESIDENTIAL = (8.37 + 1.90) = 10.27 CUM (REQUIRED)

PROVIDED SEPTIC TANK 2 NOS

SIZE = (5.00 x 2.50 x 5.00) x 2 = 25.00 CUM (PROVIDED)

WATER TANK CALCULATION :-




PROVIDED WATER TANKS NOS SIZE



SCHEDULE OF DOORS & WINDOWS

TYPE	WIDTH	HEIGHT	SHL	UNTEL	DESCRIPTION
D	1.07	2.13	0.0	2.13	Single Leaf Door
D	0.81	2.13	0.0	2.13	Single Leaf Door
D	0.98	2.13	0.0	2.13	Single Leaf Door
D	0.76	2.13	0.0	2.13	Single Leaf Door
W	1.22	1.28	0.28	2.54	Glazed window
W	0.81	1.63	0.81	2.54	Glazed window
W	0.81	0.81	1.52	2.13	Glazed window
V	1.22	0.48	2.13	2.59	Ventilator

AREA CALCULATION :-

TOTAL PLOT AREA = 1823.48 sqm
 TOTAL PLOT AREA AS SITE = 1823.48 sqm

RESIDENTIAL

Basement Floor bu area 23.10 m²
 Ground Floor bu area 27.19m² 168.83 m²
 First Floor bu area 448.70 m² 365.38 m²
 Second Floor bu area 448.70 m² 365.38 m²
 Third Floor bu area 448.70 m² 365.38 m²
 Fourth Floor bu area 448.70 m² 365.38 m²
 TOTAL BU AREA 2748.31 m² 899.89 m²










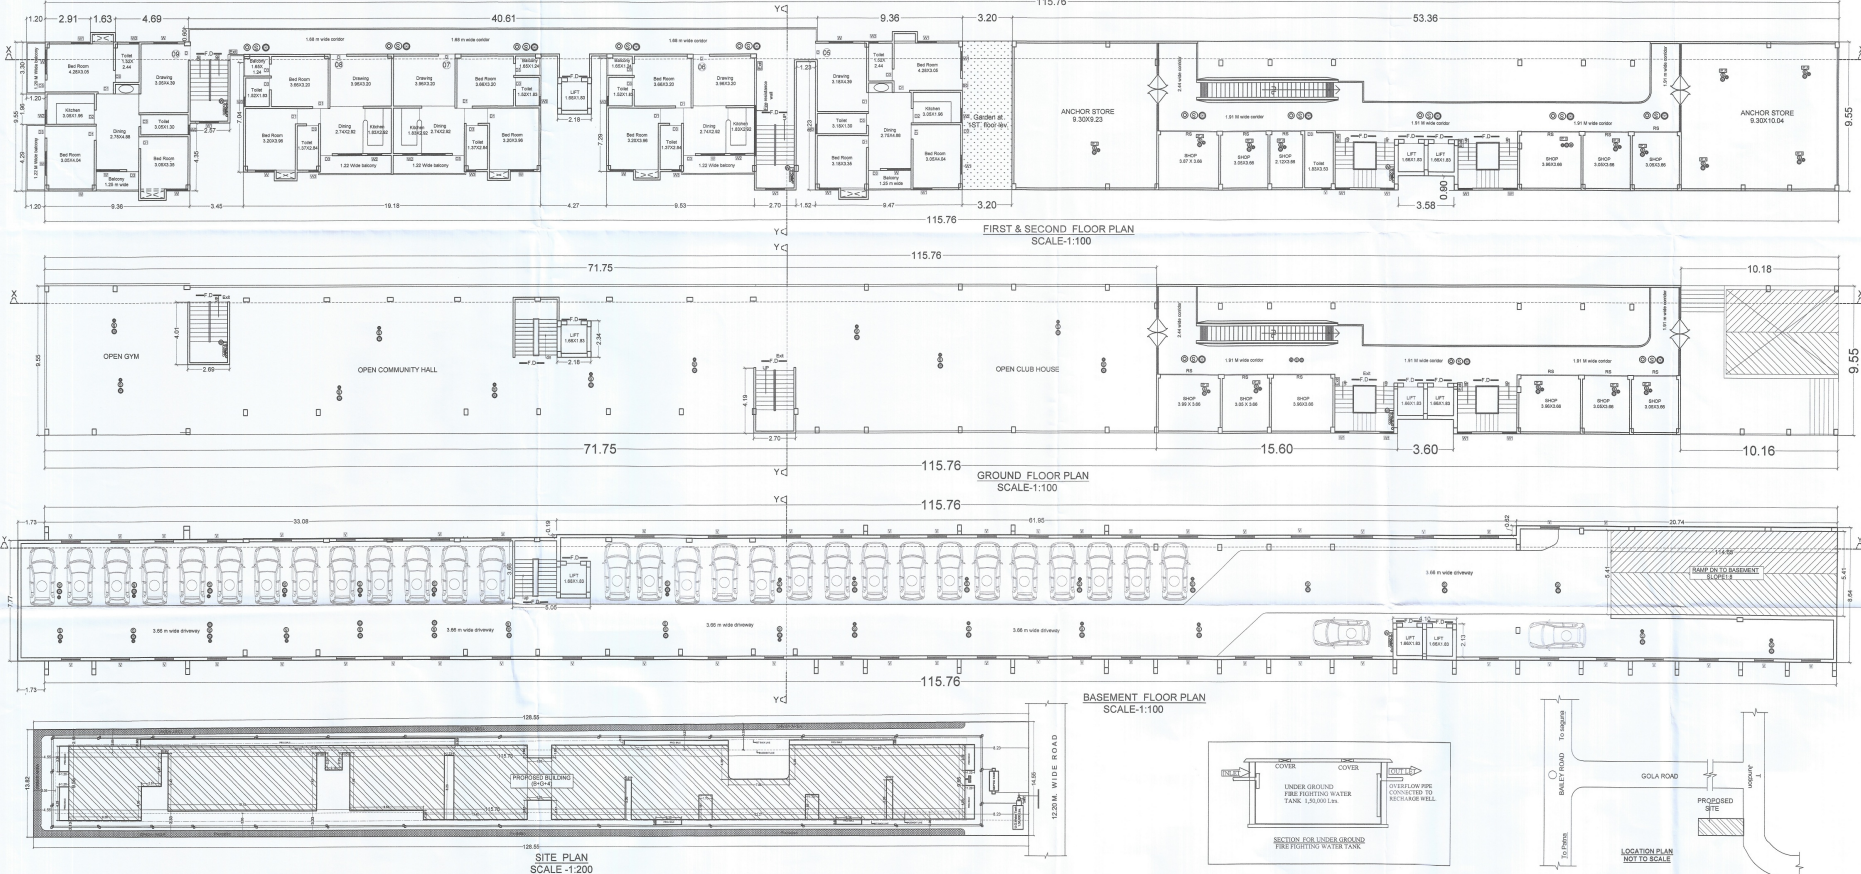

PROPOSED COMMERCIAL CUM

RESIDENTIAL BUILDING FOR

(1) SRI BAMESHWAR PRASAD SINHA,

S/O LATE BASUDEB SINGH,

(2) SRI ASHOK KUMAR SINHA,

S/O LATE BASUDEB SINGH,

SURVEY PLOT NO.-1076(P),

KHATA NO.- 545,

THANA - DANAPUR,

THANA NO.-21,

MAUZA-DANAPUR, DIST. PATNA.

SCALE

1 : 100








