

| NO | TYPE | CARPET AREA | BAL CONY AREA | B/U AREA |
|---|---|---|---|---|
| 01 | 02 | 615.98 sqft | 80.02 sqft | 696 sqft |
| 02 | 02 | 599.38 sqft | 84.62 sqft | 684 sqft |

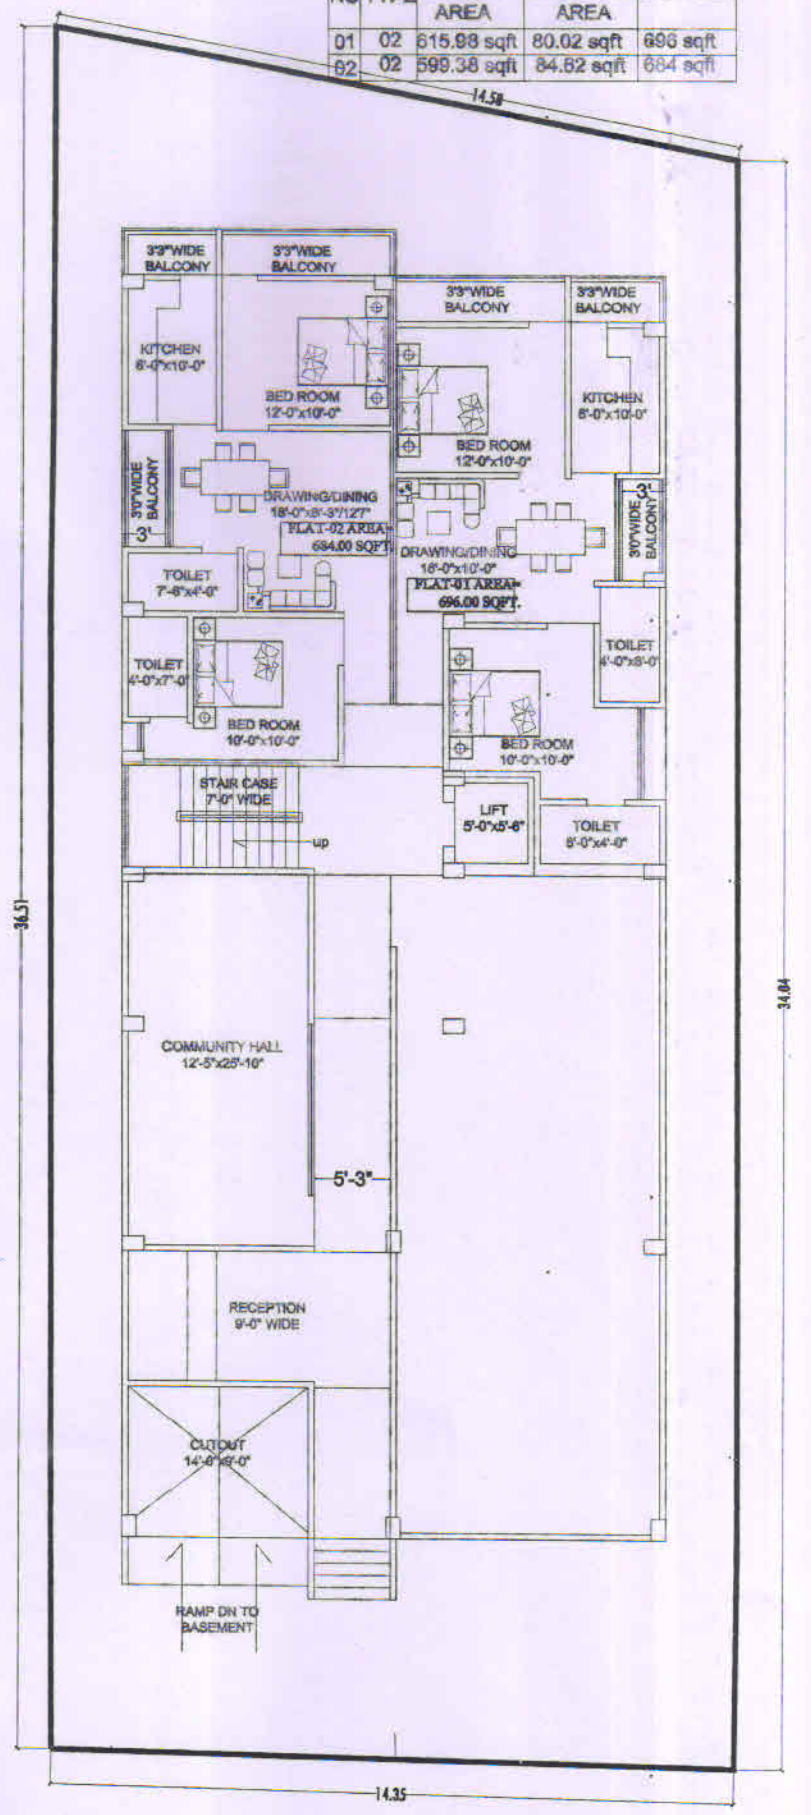


## GROUND FLOOR PLAN

PROJECT: **Ram Jyoti Enclave**
**Om Balajee Homes Private Limited**


| NO | TYPE | CARPET AREA | BAL CONY AREA | B/U AREA |
|---|---|---|---|---|
| 01 | 03 | 878.55 sqft | 83.45 sqft | 962 sqft |
| 02 | 03 | 878.55 sqft | 83.45 sqft | 962 sqft |
| 03 | 02 | 628.98 sqft | 110.02 sqft | 739 sqft |
| 04 | 02 | 632.52 sqft | 88.48 sqft | 721 sqft |

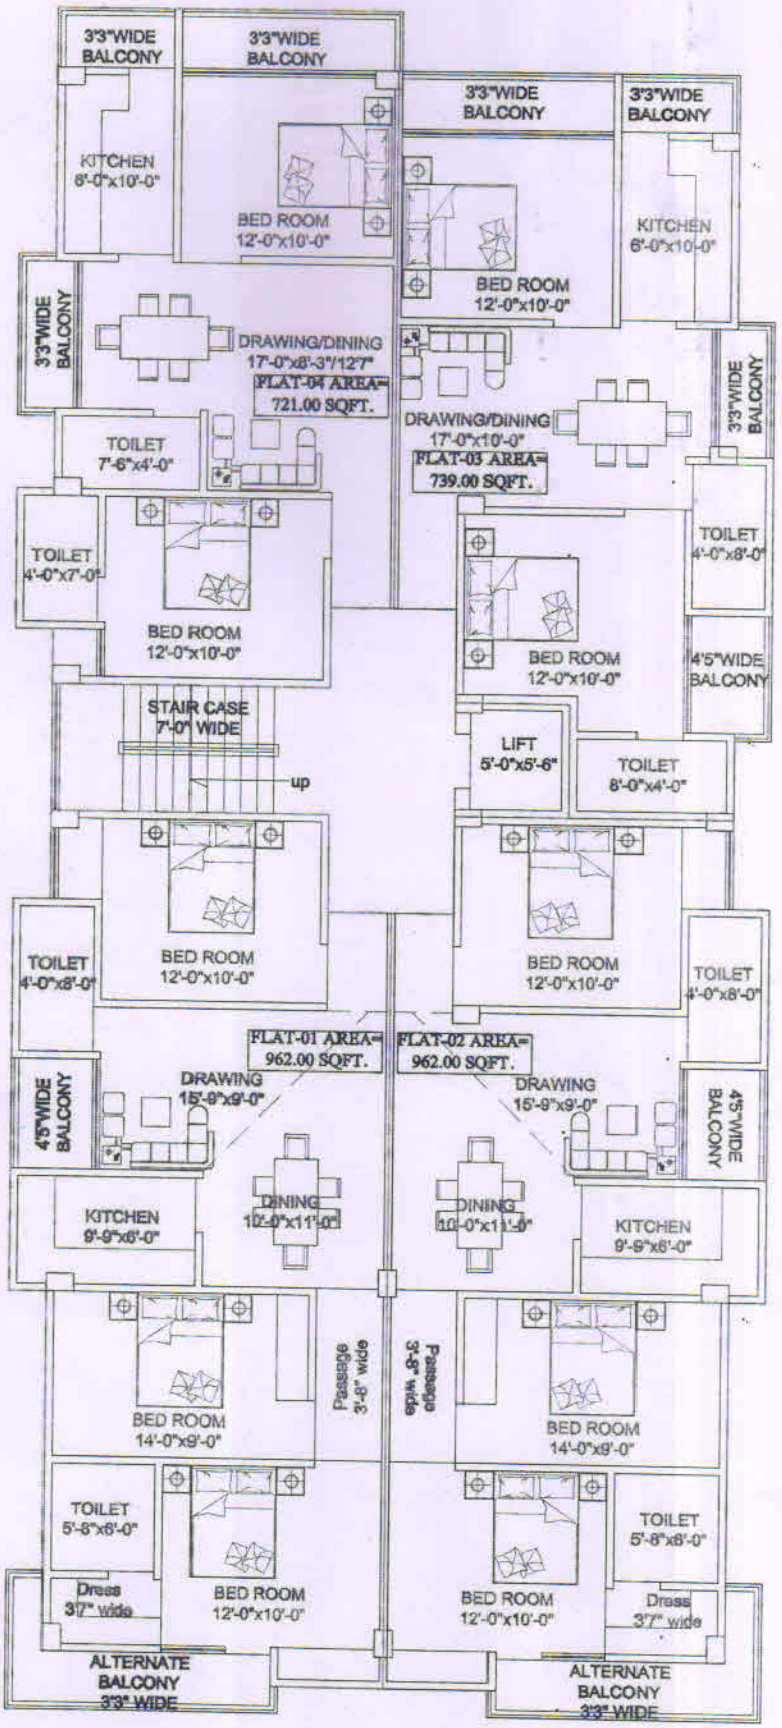


1st & 3rd FLOOR PLAN

PROJECT: Ram Jyoti Enclave
Om Balajee Homes Private Limited

| NO | TYPE | CARPET AREA | BAL CONY AREA | B/U AREA |
|---|---|---|---|---|
| 01 | 03 | 668.78 sqft | 67.22 sqft | 936 sqft |
| 02 | 03 | 668.78 sqft | 67.22 sqft | 936 sqft |
| 03 | 02 | 628.98 sqft | 110.02 sqft | 739 sqft |
| 04 | 02 | 632.52 sqft | 88.48 sqft | 721 sqft |

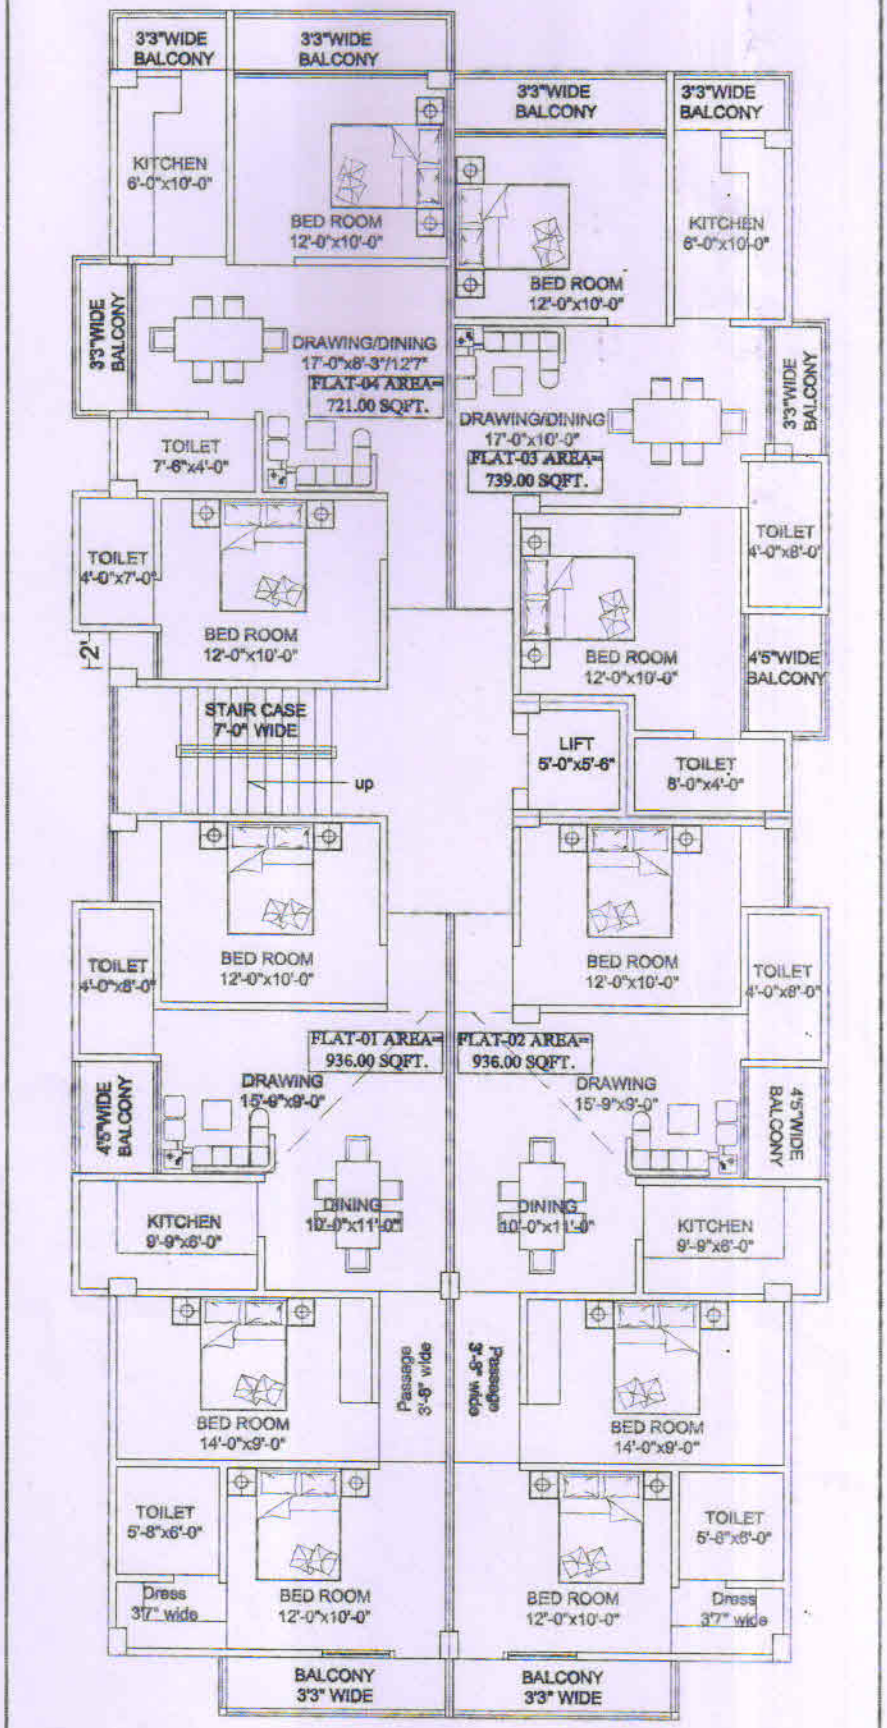


## 2nd FLOOR PLAN

Project: Ram Jyoti Enclave
Om Balajee Homes Private Limited