

From:- Umashankar Kumar
Certified Architect
Empanelment No.- CA / 2011 / 54023
Hartali More, Boring Canal Road,
Patna-01

To,
The Mukhiya
Gram Panchayat Kanuji, Kachhura

Sub:- Sanctioning of building plan by Certified Architect under Section-314 of
Bihar Municipal Act 2007,

Sir,

I, Ar. Umashankar Kumar hereby submitting 2 copies of sanctioned map bearing plan case no GREEN CITY – S.CHACK/01/G.P/PATNA, Dated 25.02.2014, BLOCK A & B – NO. 03/RESI/G+7/ELH/PATNA, Dated 25.02.2016 DUPLEX NO. 1 TO 14 NO. 04/RESI.+1/ELH/PATNA, Dated 25.02.2016. BLOCK 02 - No. 11/RESI/G+7/ELH/PATNA Dated 17.08.2016, BLOCK 03- 15/RESI/G+7/ELH/PATNA Dated 17.08.2016, BLOCK - E No. 10/RESI/G+7/RESI/G+7/ELH/PATNA Dated 17.08.2016, BLOCK K- 08/RESI/G+7/ELH/PATNA Dated 17.08.2016, BLOCK H-09/Rrsi/G+7/ELH/PATNA Dated 17.08.2016, BLOCK - J No.07/Rrsi/G+7/ELH/PATNA Dated 17.08.2016, Along with document and building fees of amount vide bank cheque

Details given below.

1) AXIS Bank Chq. No. 605998 Amount 1,23,500/-Rs only.

Kindly do the needful

Thanking You

Ar. Umashankar Kumar
Empanelment No:- CA / 2011 / 54023

AR. Umashankar Kumar
Registered Architect
Reg. No.-CA/2011/54023

Enclosure:- 2 Copies of sanctioned map with documents

ने सेट नमूना स्टेशन 6 05998
से प्राप्त किया


विजय राय

मुद्रिका


ग्राम पंचायत कनुजी कचहुरा
पटना-01



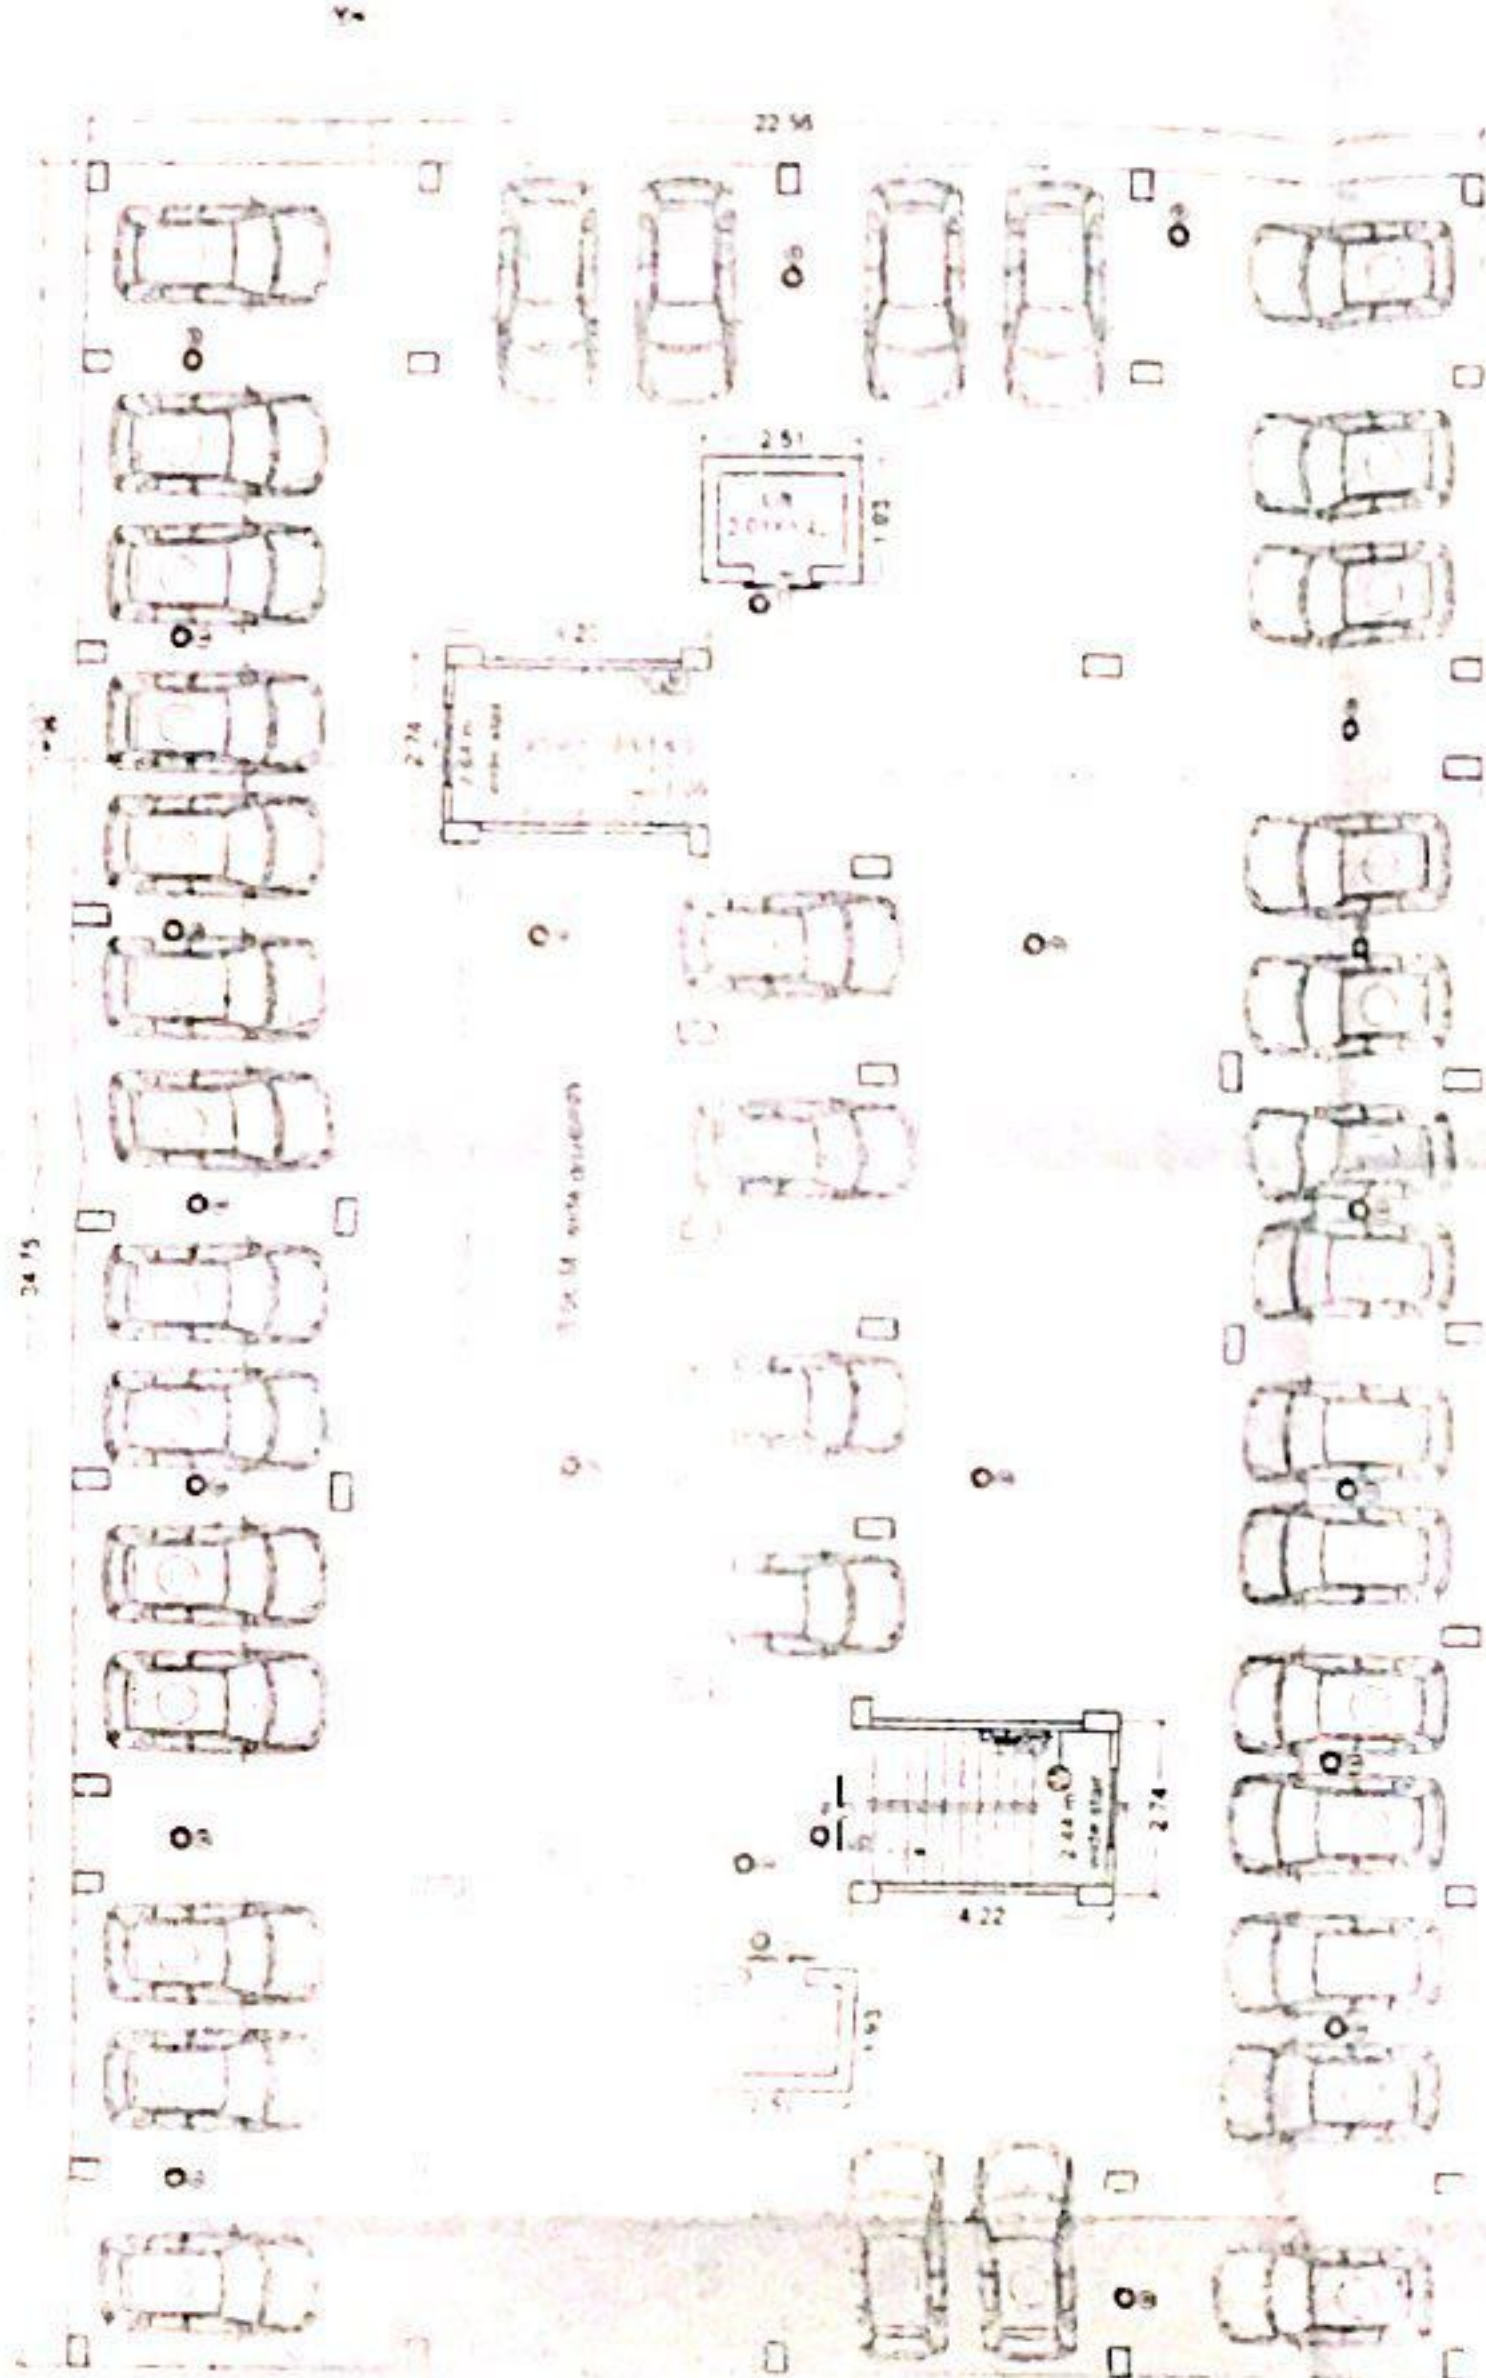

GROUND FLOOR PLAN (BLOCK-03)
SCALE : 1=100

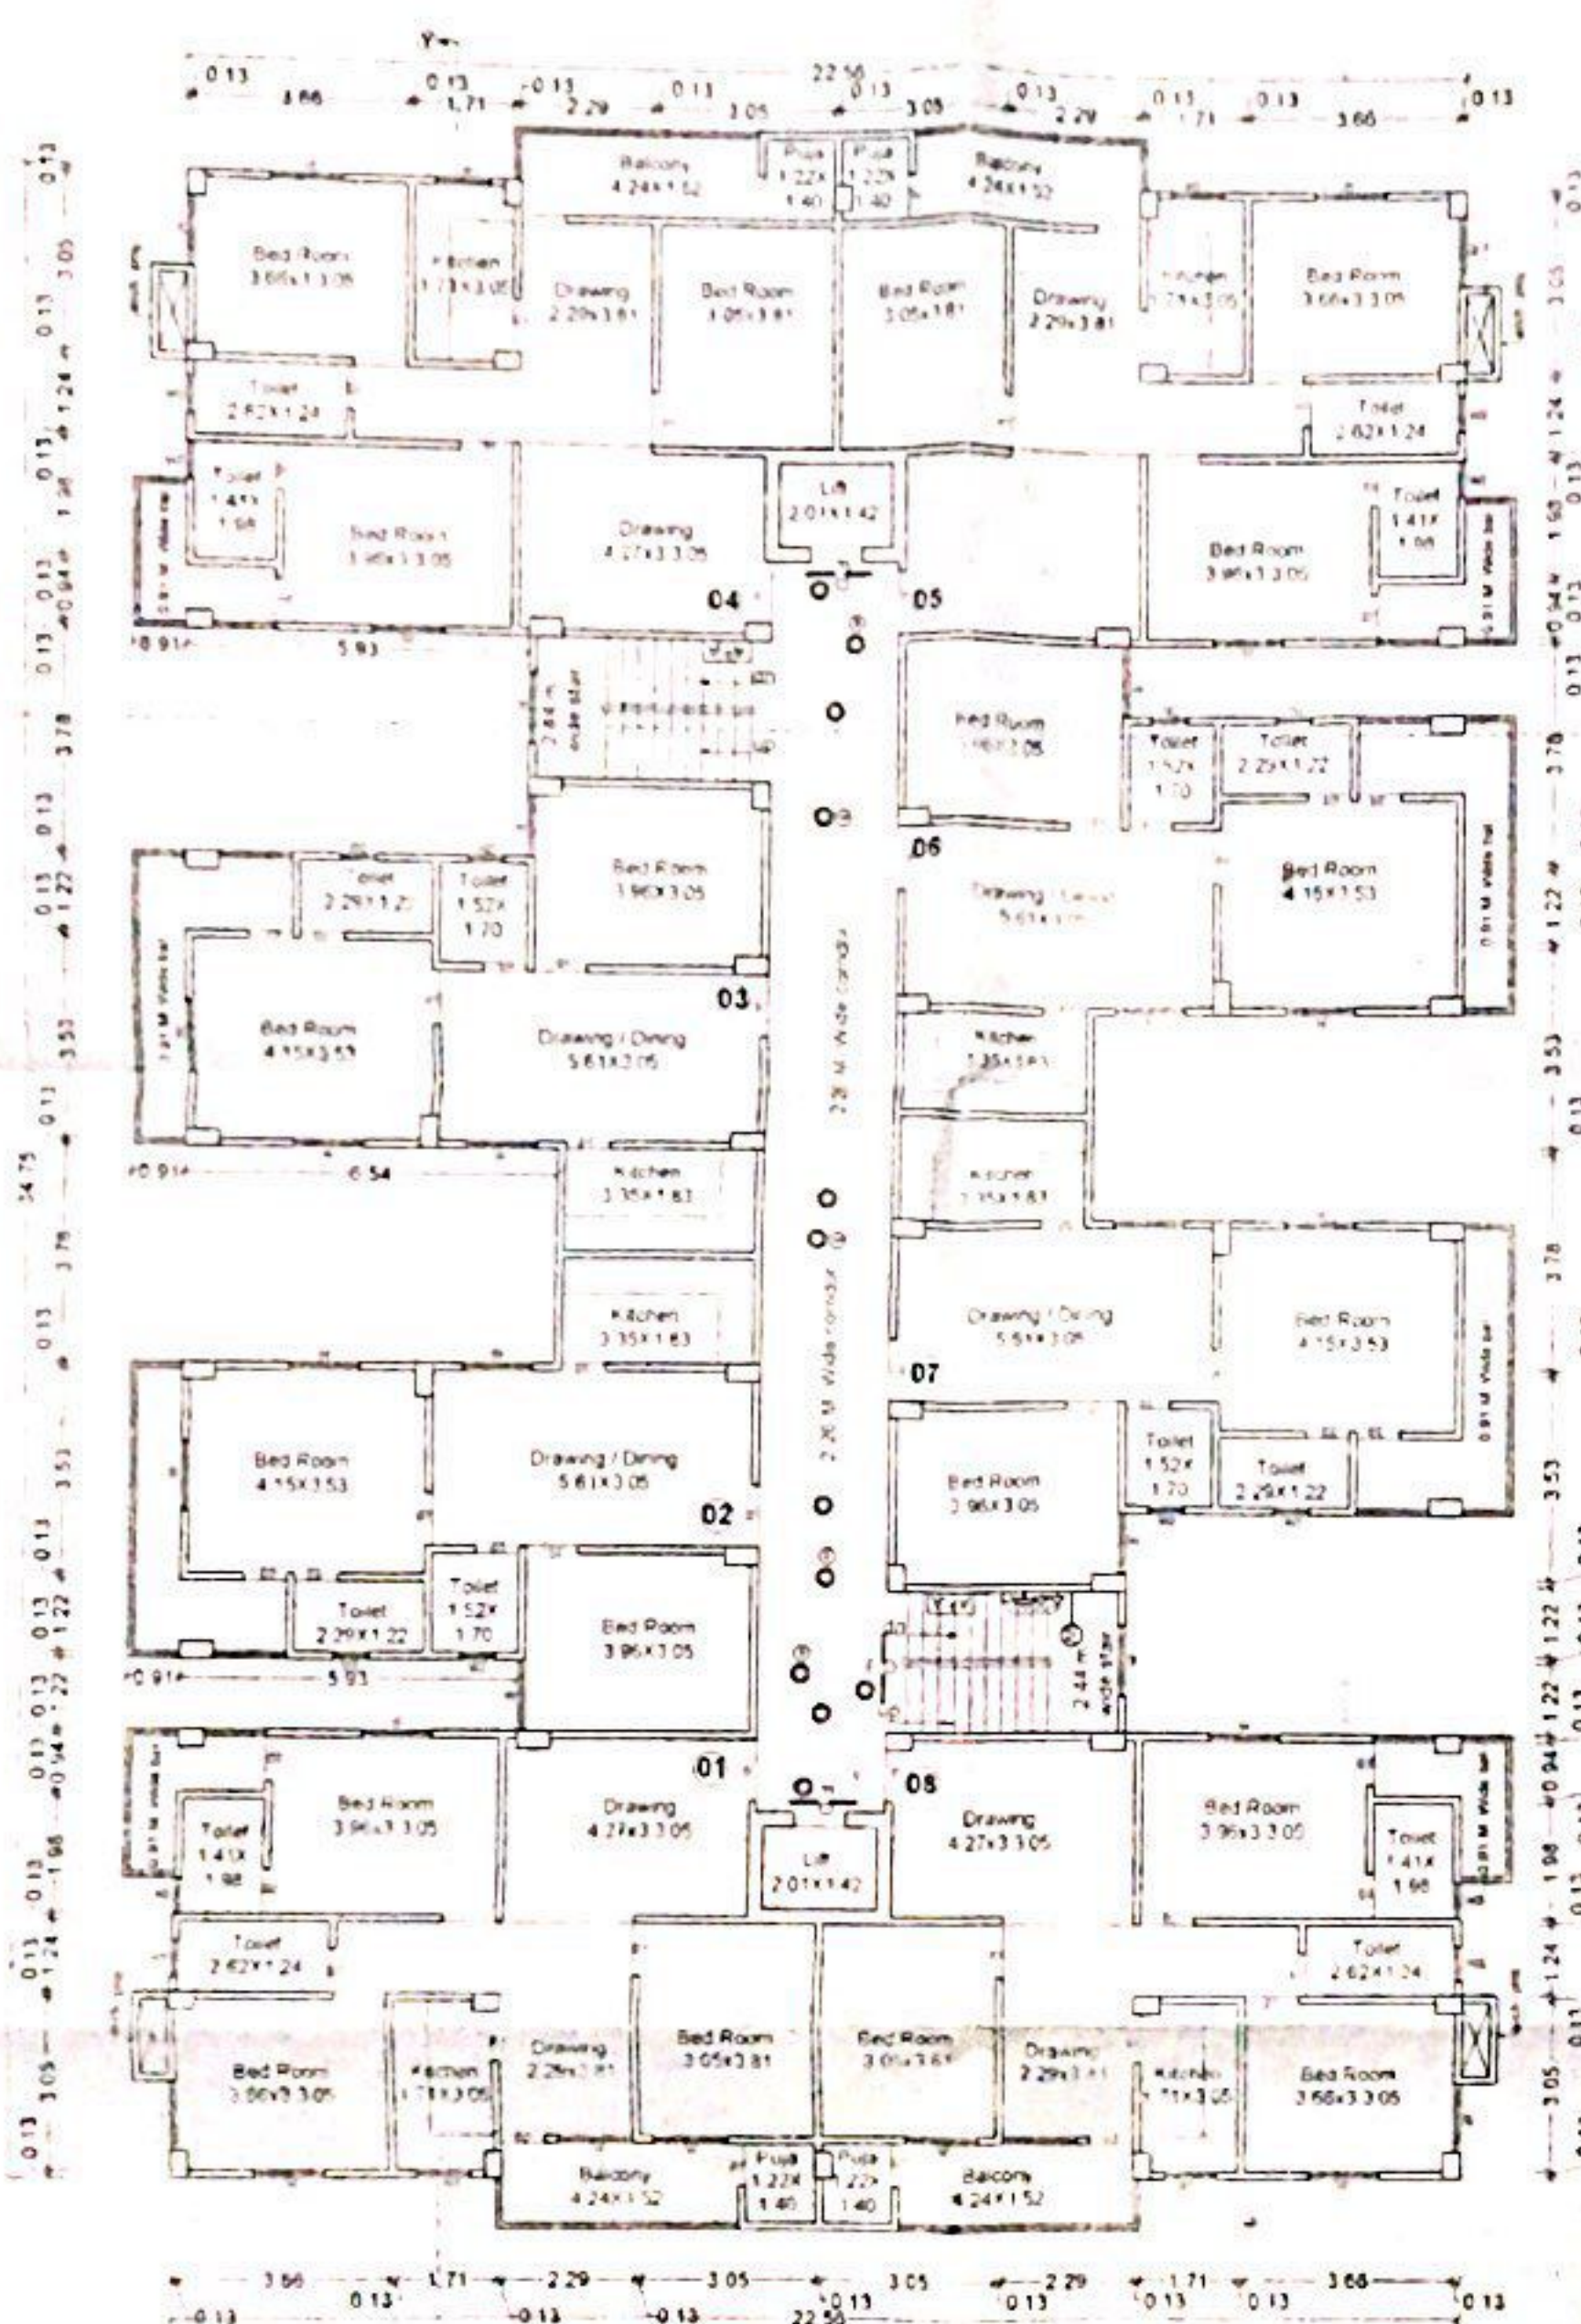

TYPICAL (1st. TO 7th.) FLOOR PLAN (BLOCK-03)
SCALE : 1=100

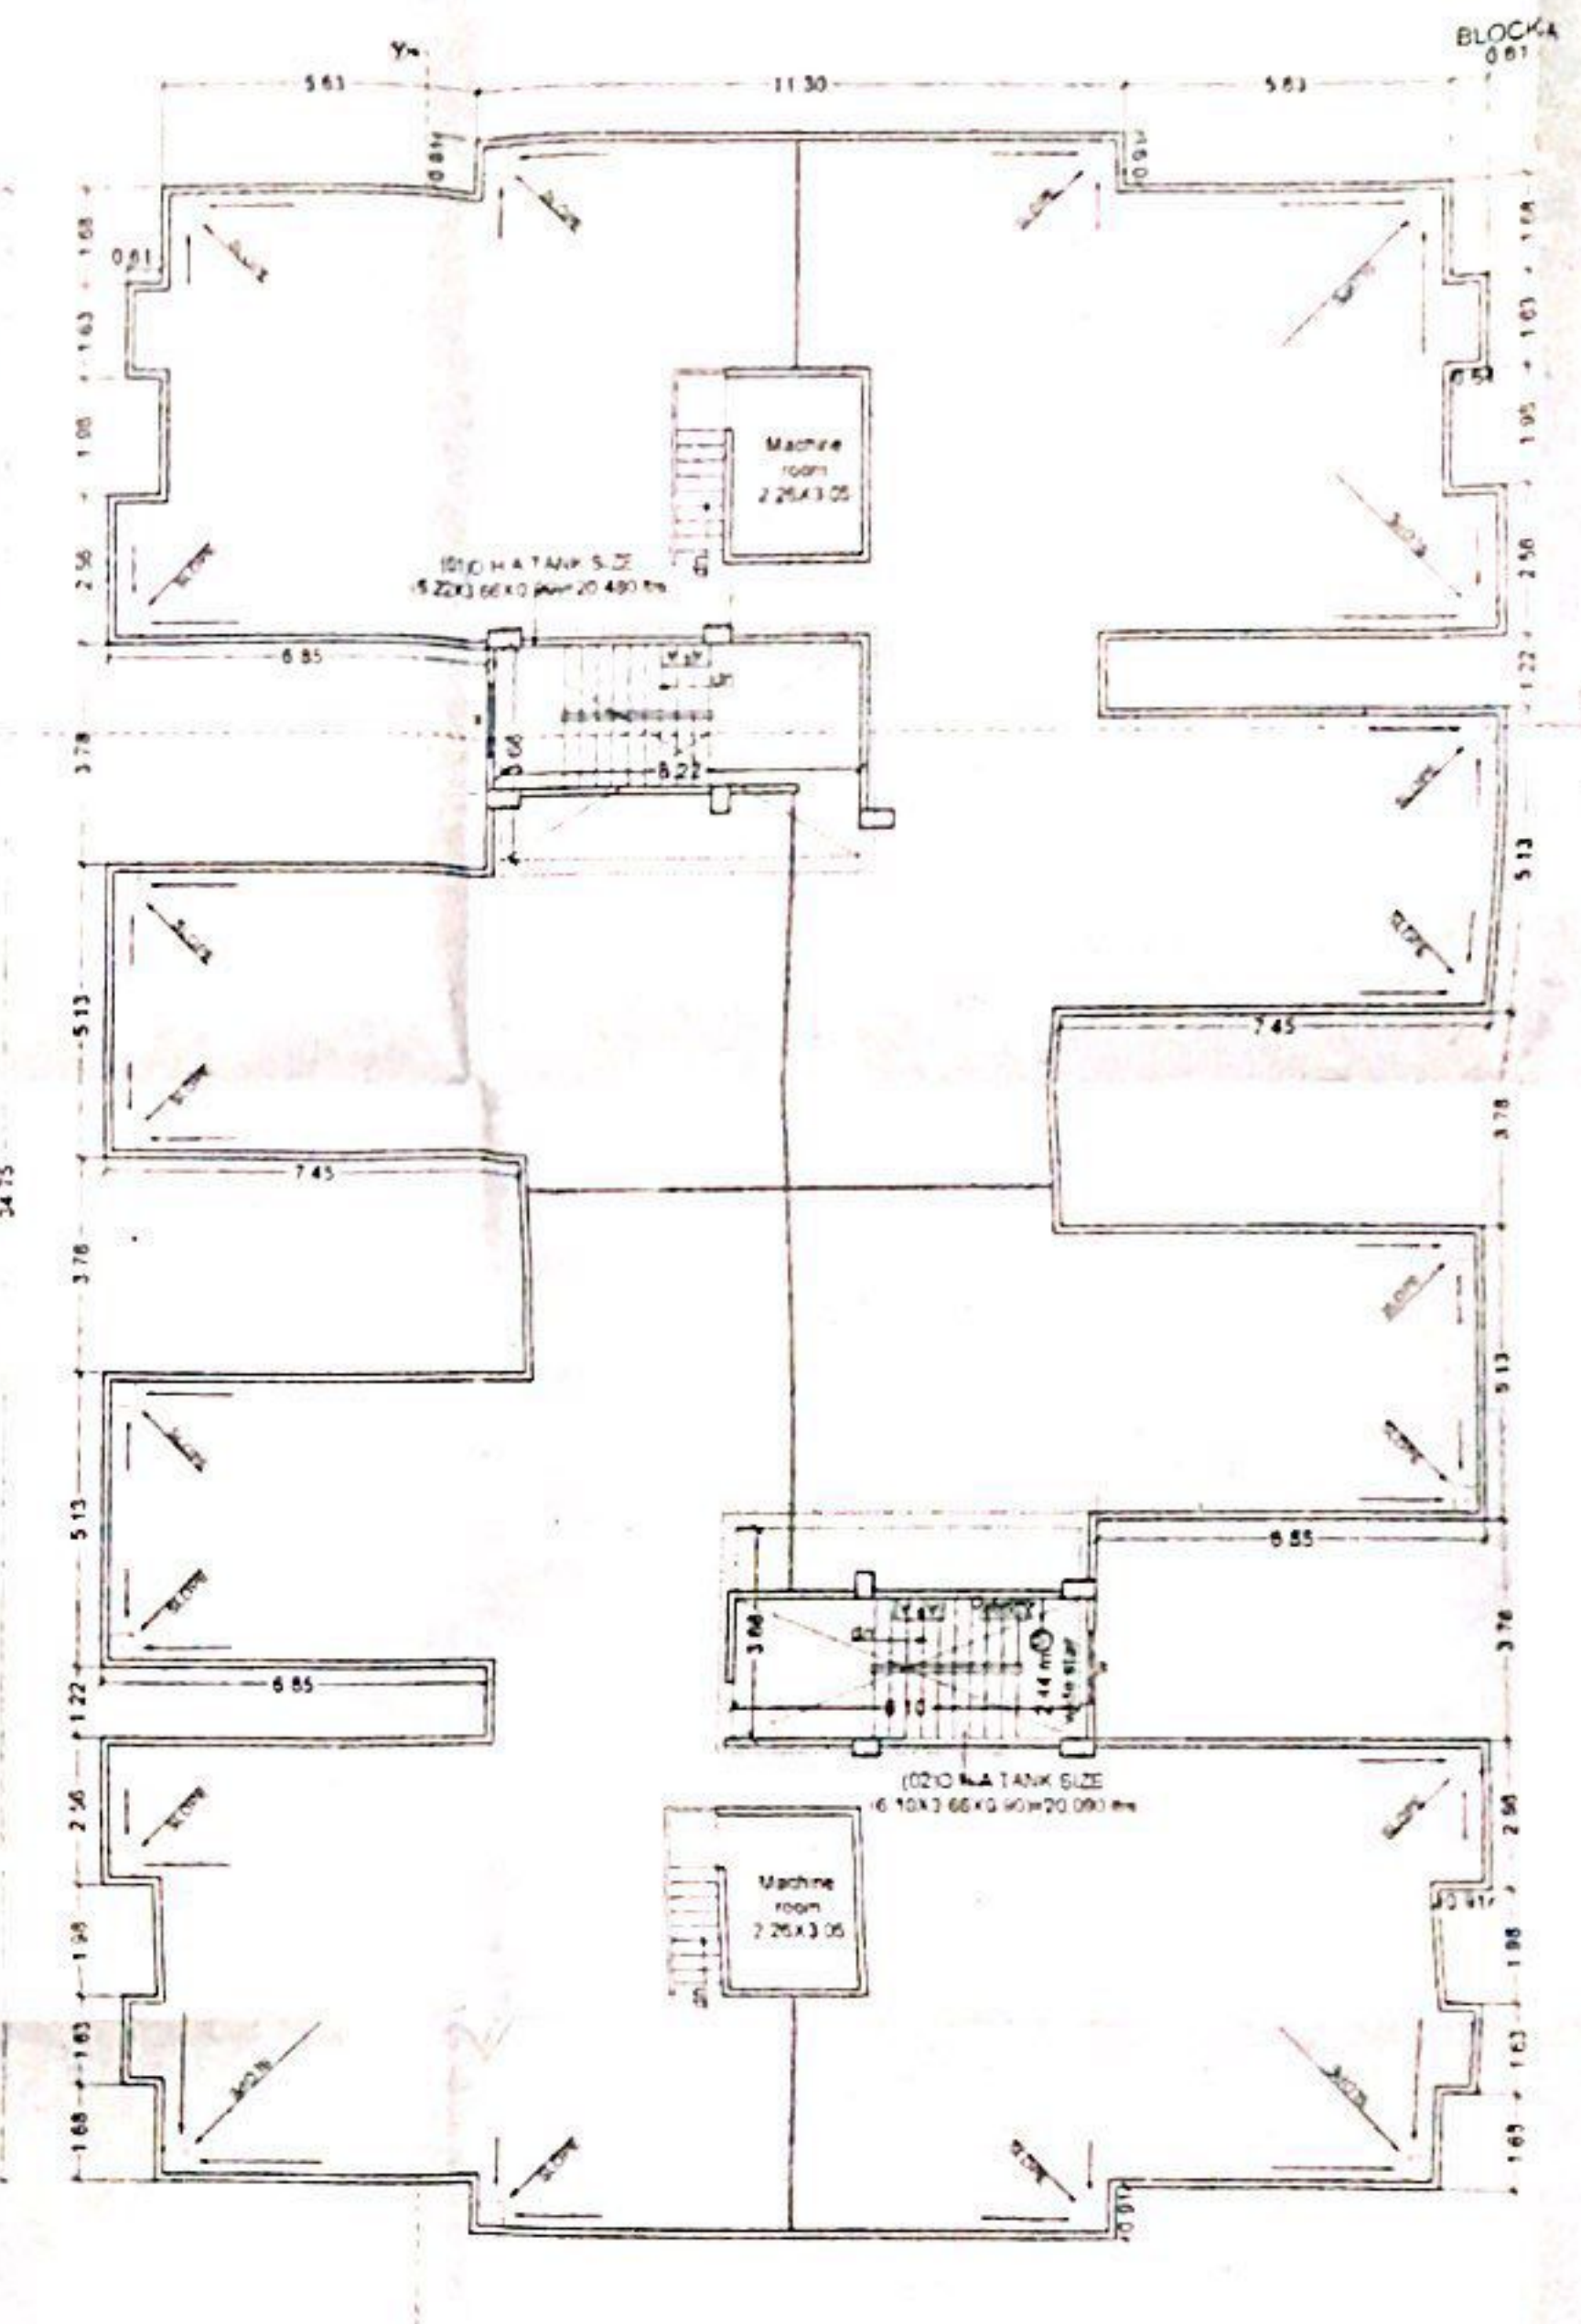

TYPICAL (1st. TO 7th.) FLOOR PLAN (BLOCK-03.L.M.N.O)
SCALE : 1=100

BLOCK-03
BLOCK-03 NO. 15/PRES/G-7/ILM/PATNA DATED 17.08.2016

PLOT DETAIL:-

PROPOSED RESIDENTIAL BUILDING OF
GEETANJALI VATIKA PVT. LTD
DIRECTOR : SRI SANTOSH KUMAR
S/O SRI FULENA KUMAR
ON S PLOT NO -06.35.48.33.30.31
KHATA NO - 02.05.08.04.18
THANA NO - 119
MAUZA - ILAHIBAGH DIST - PATNA

SCALE
1 = 100

NORTH





SIGN OF STR. ENGINEER

GEETANJALI VATIKA PVT LTD
Santosh Kumar
17/8/2016 DIRECTOR

ART. Umashankar Kumar
Registered Architect
Reg. No. CA-2011-00223



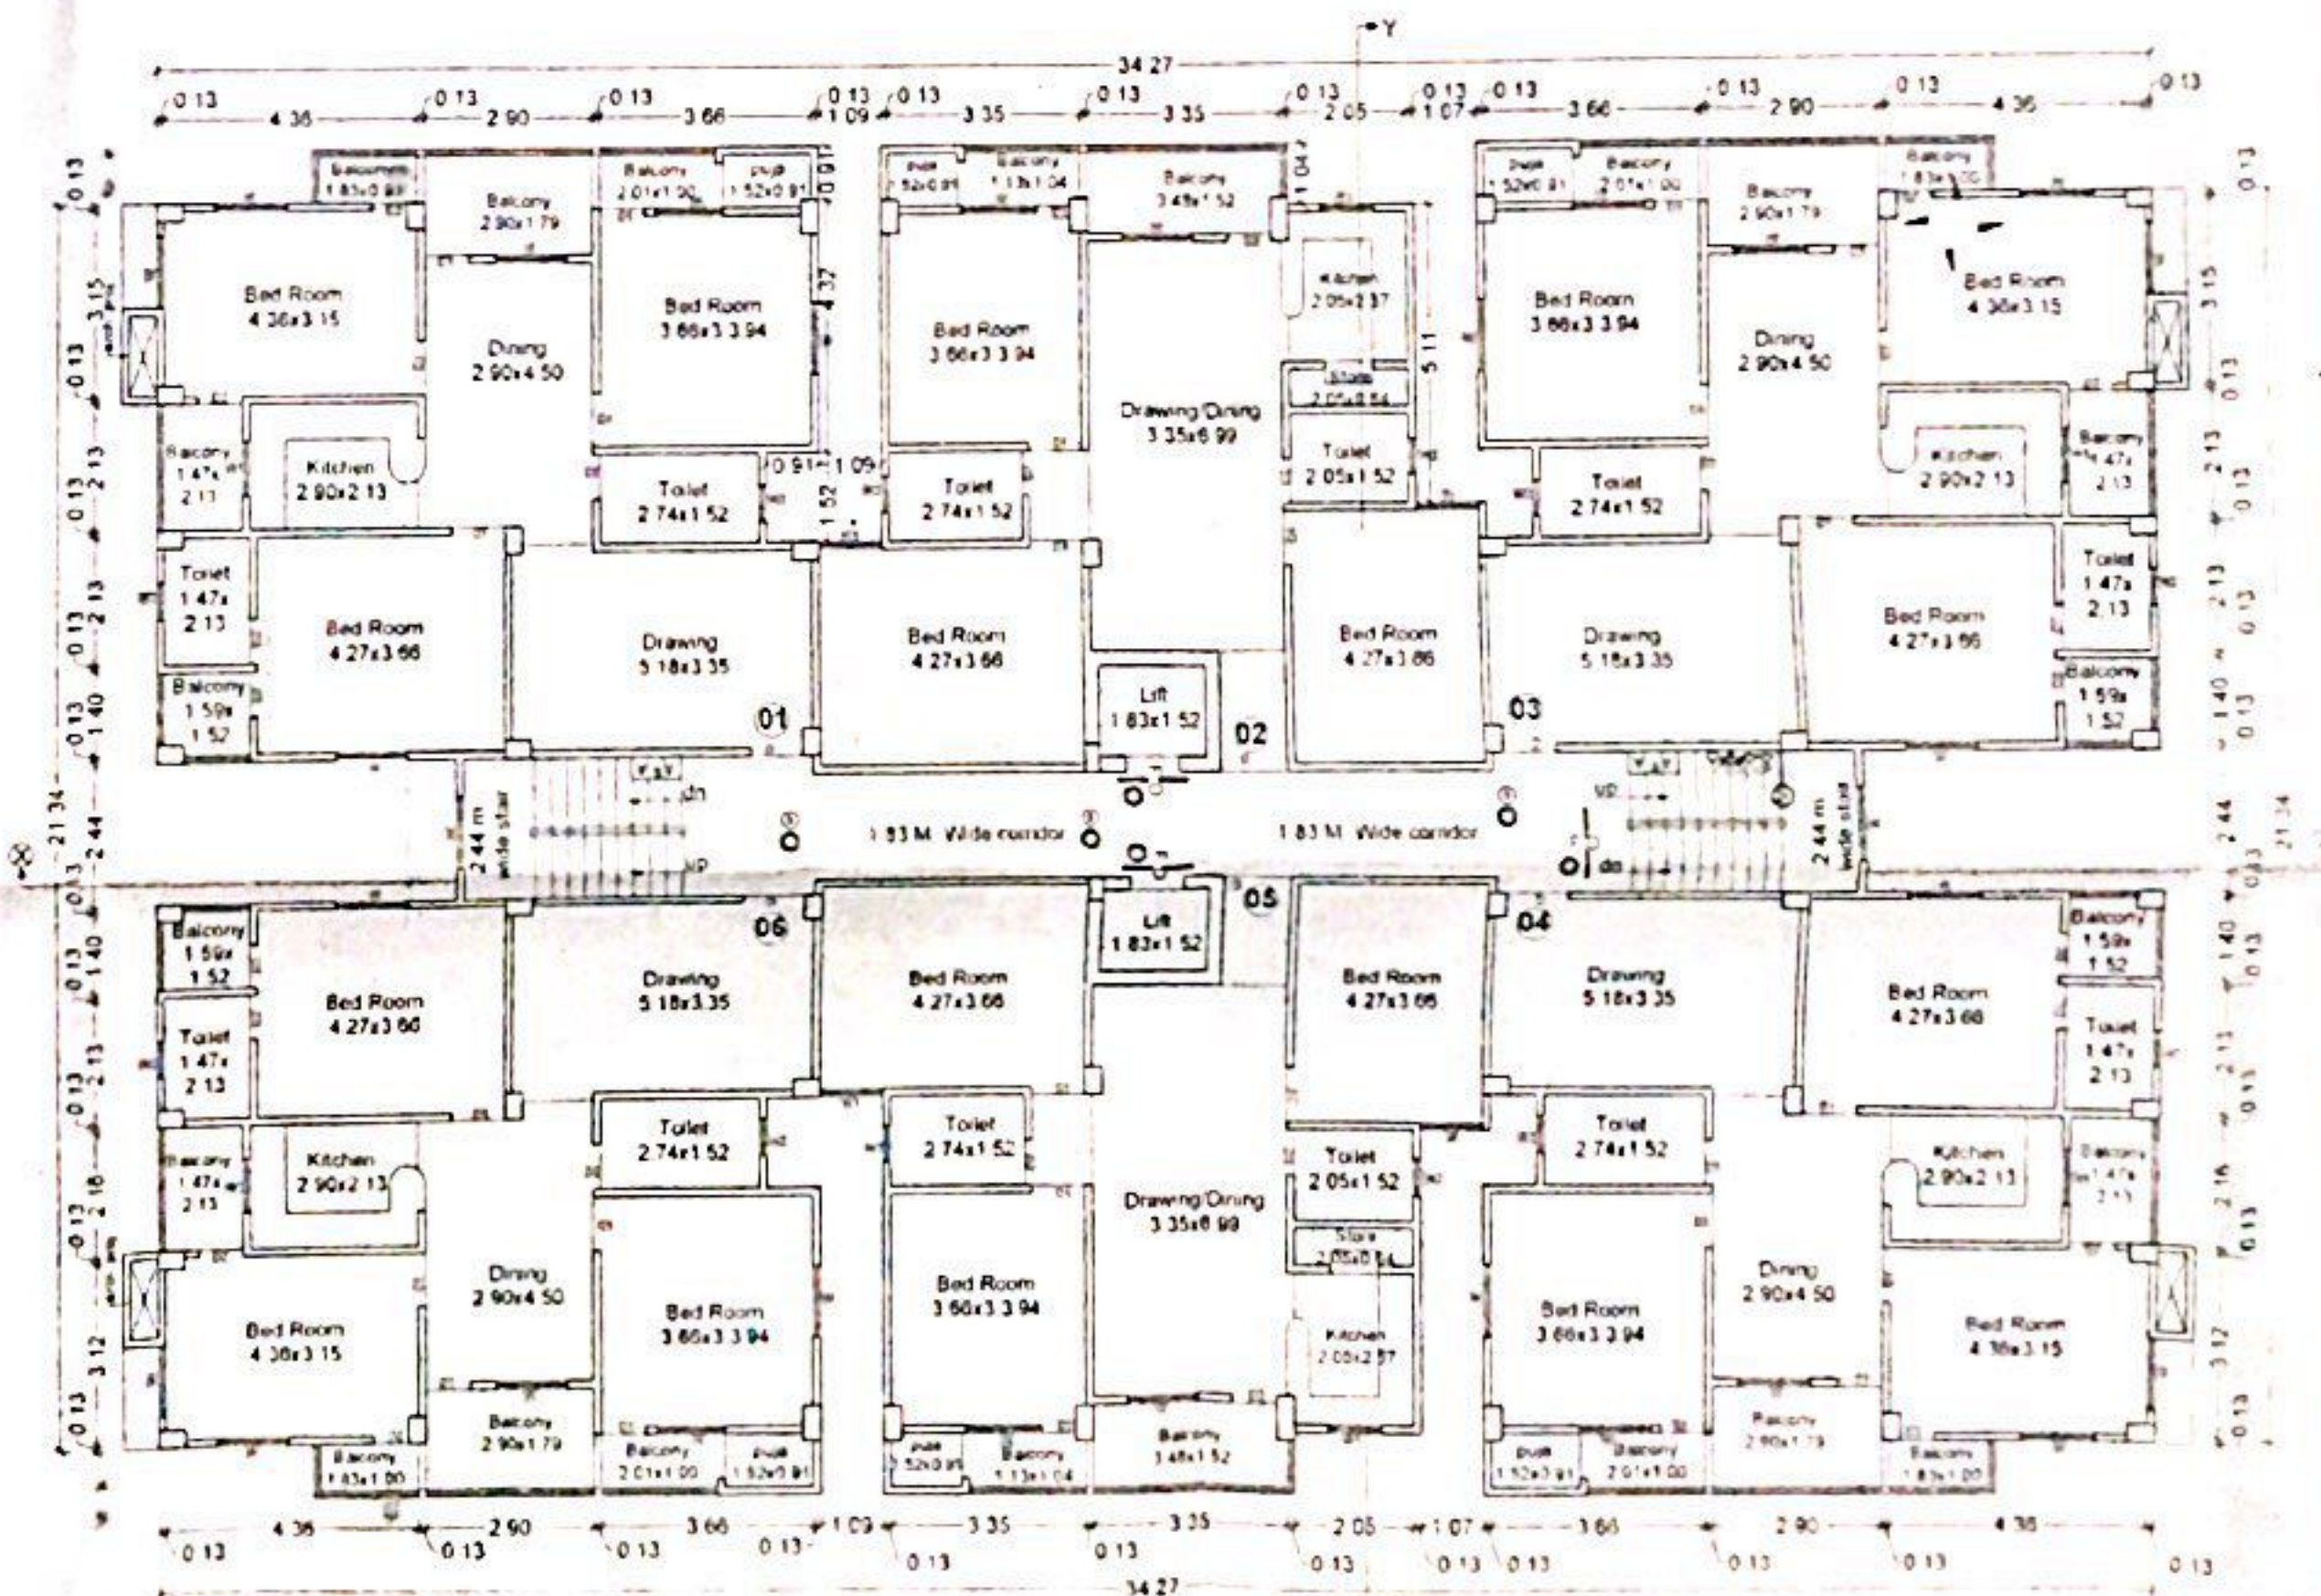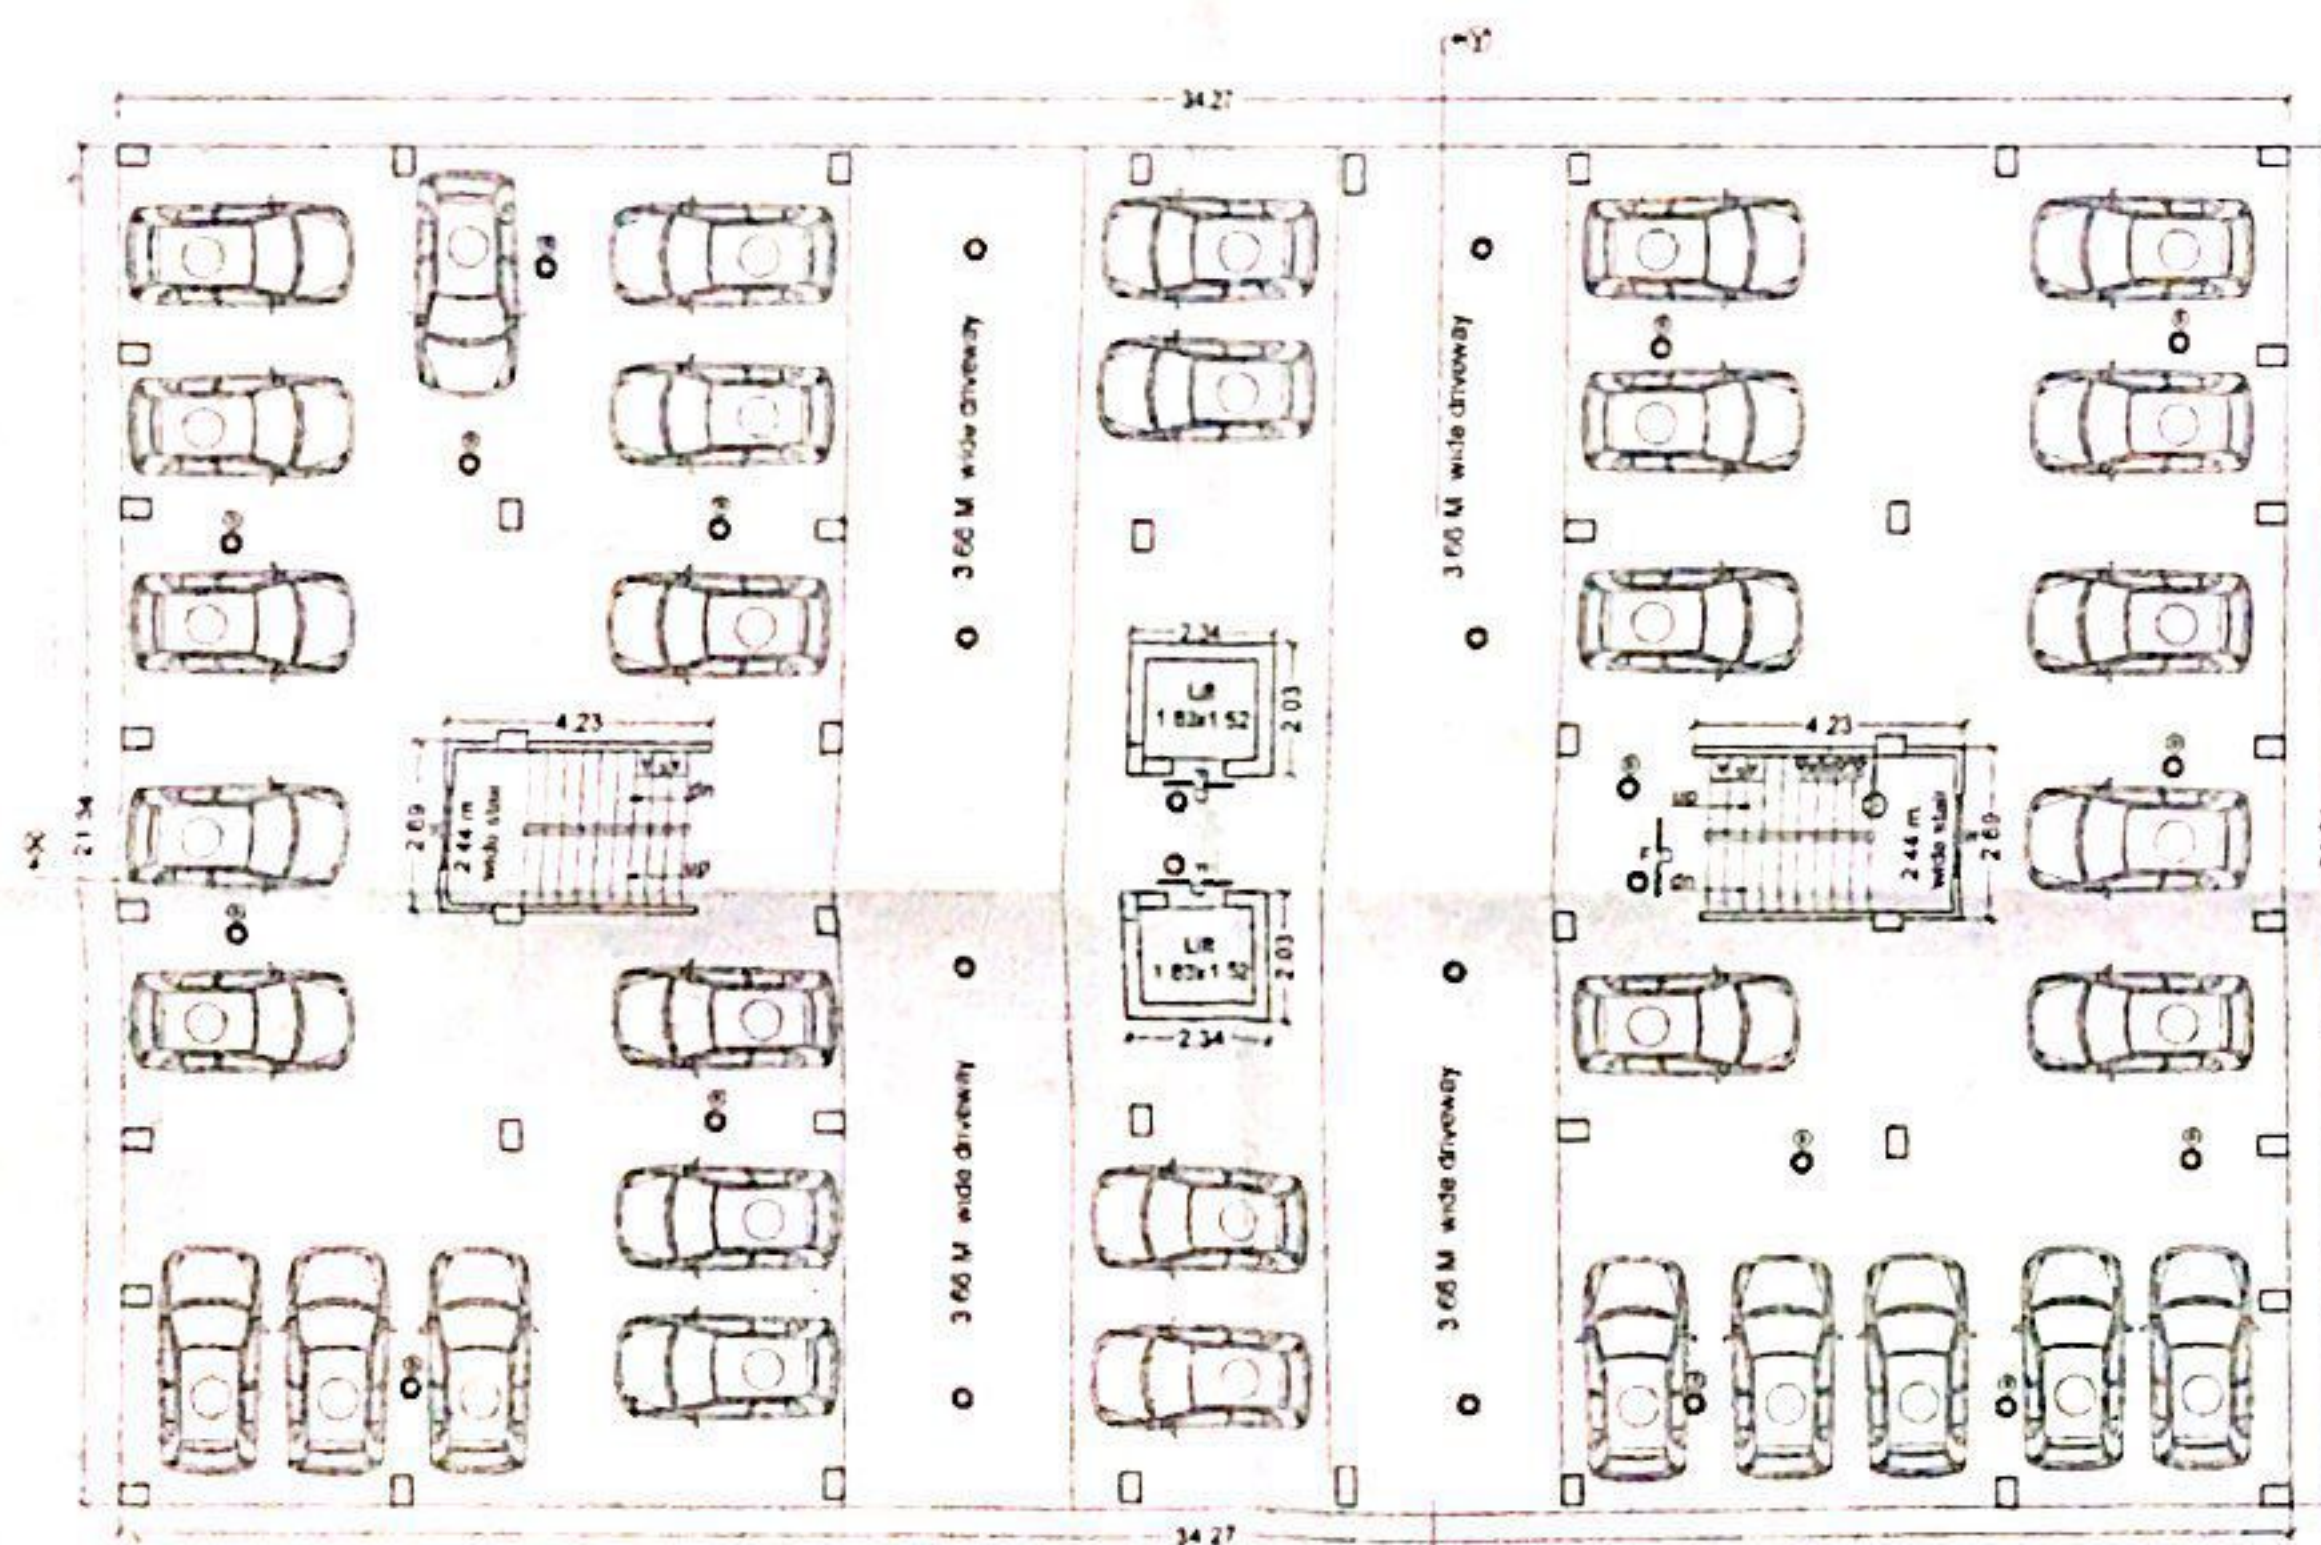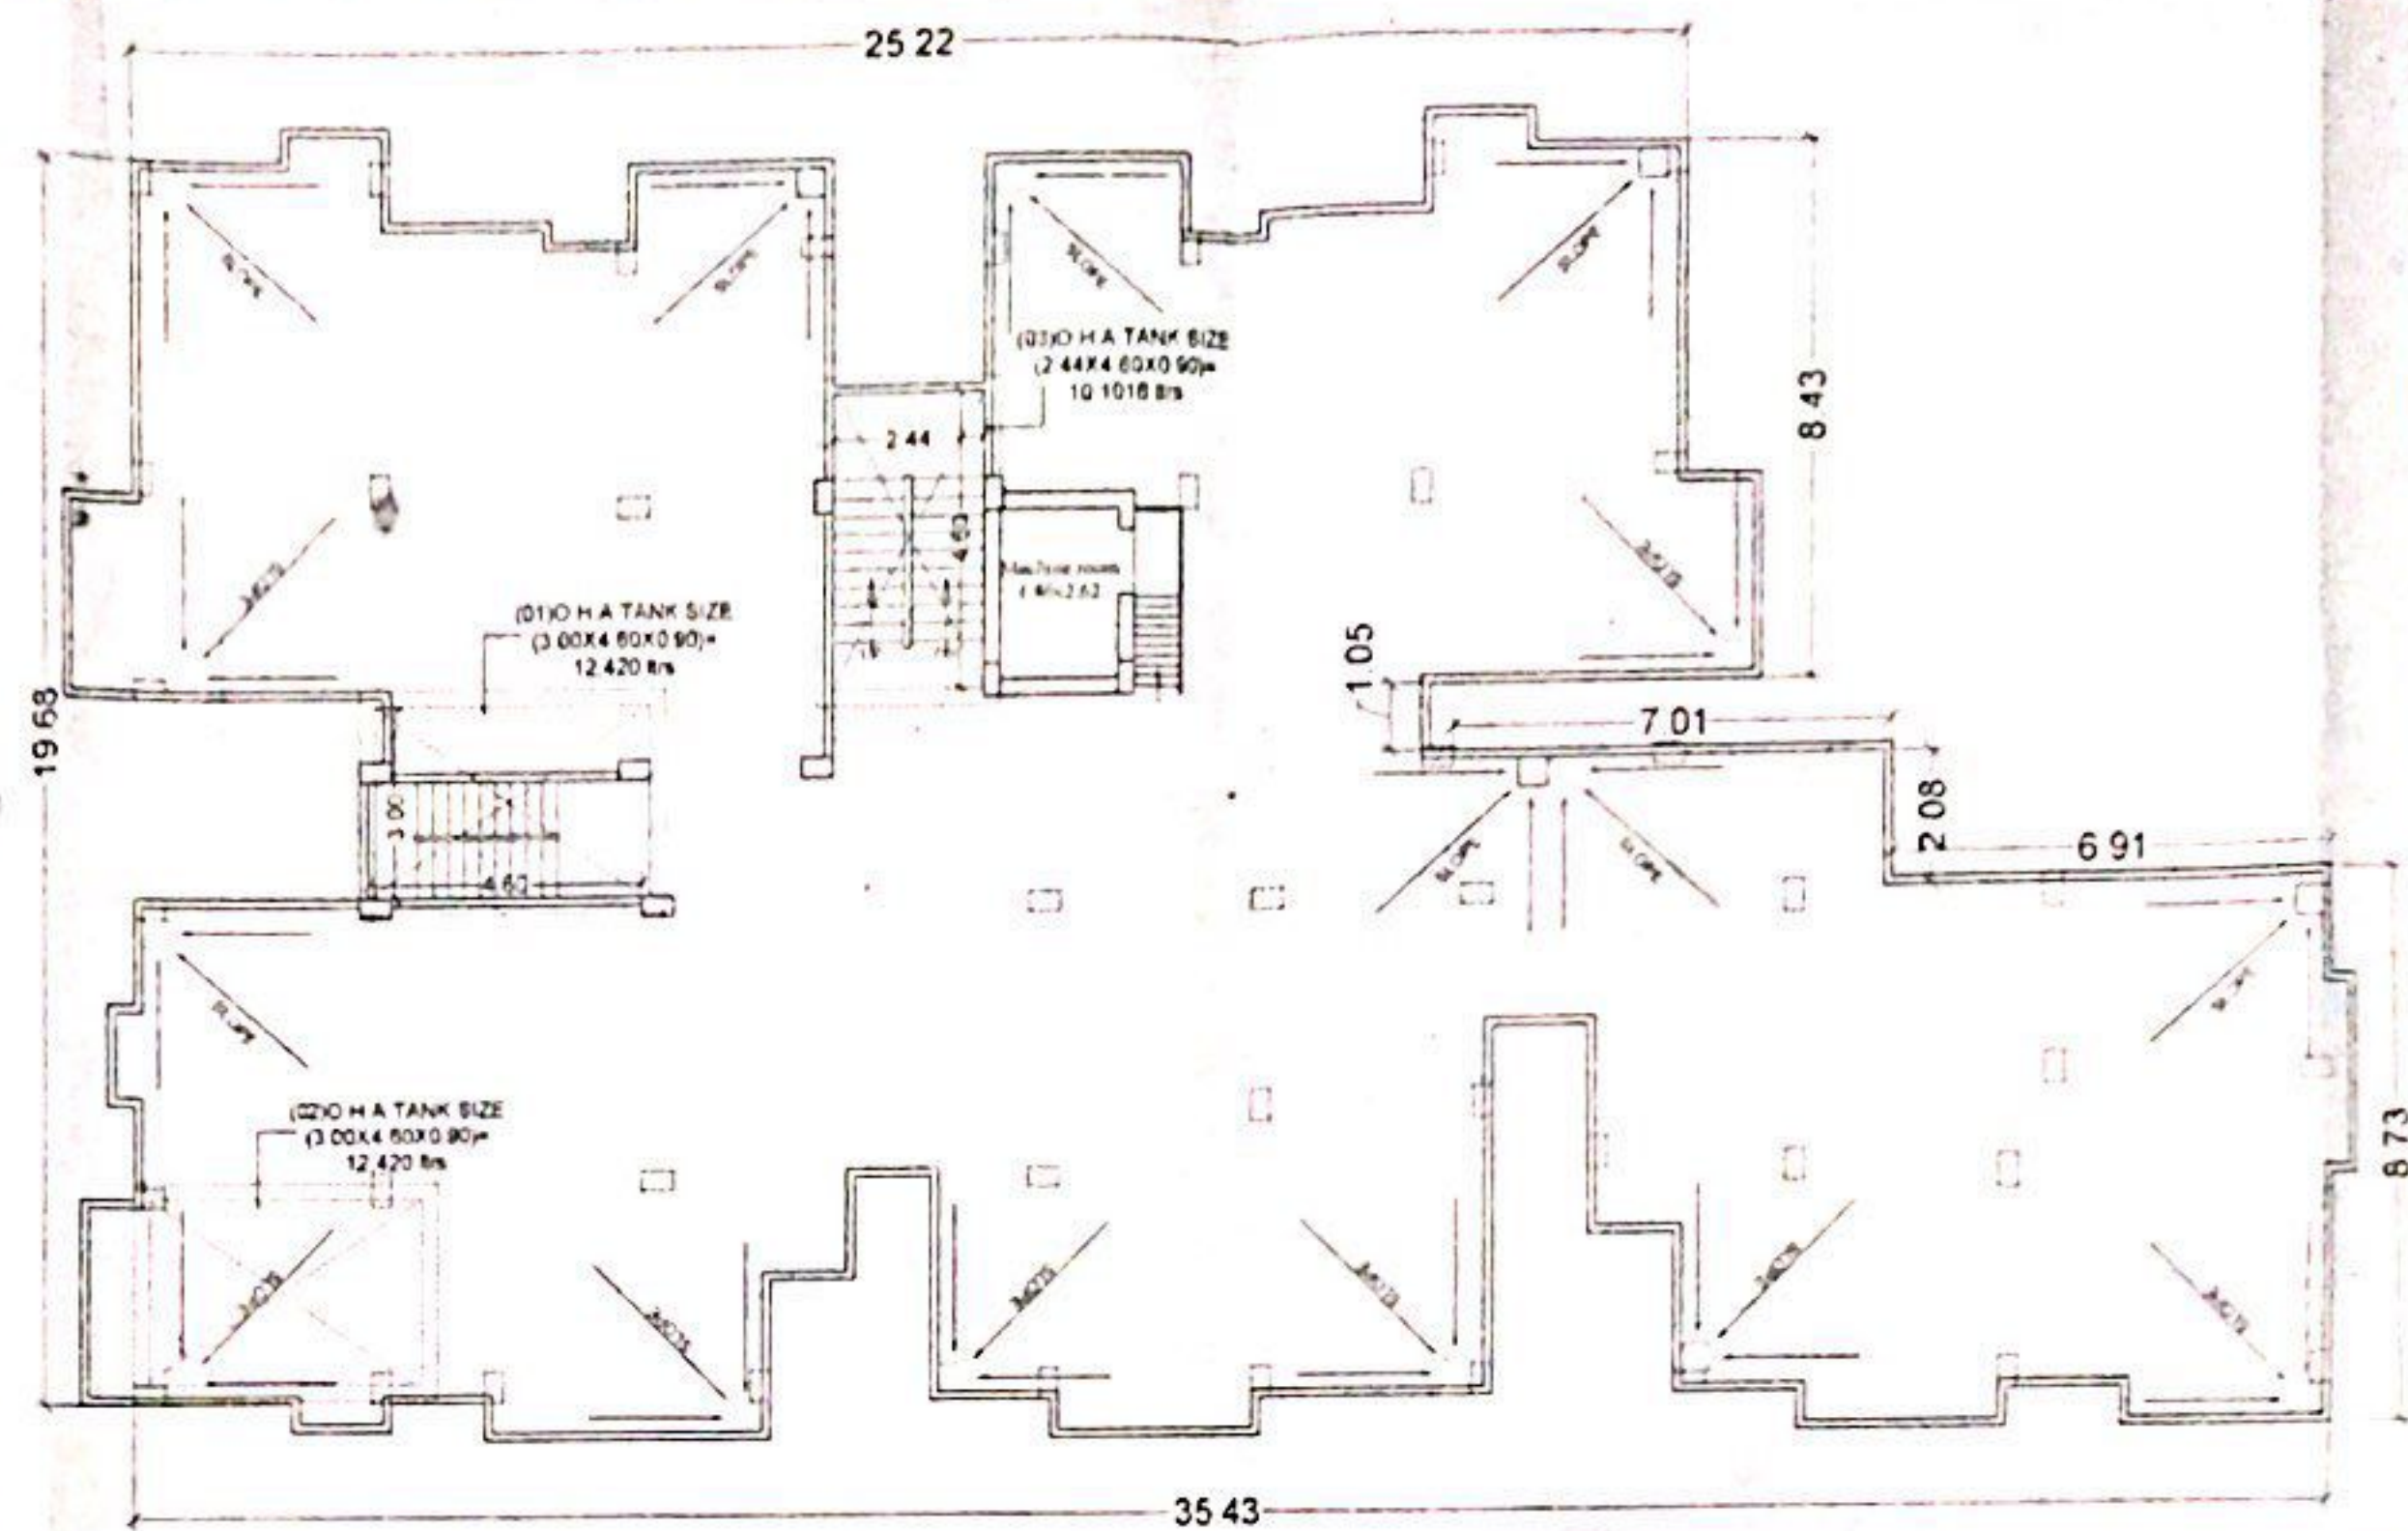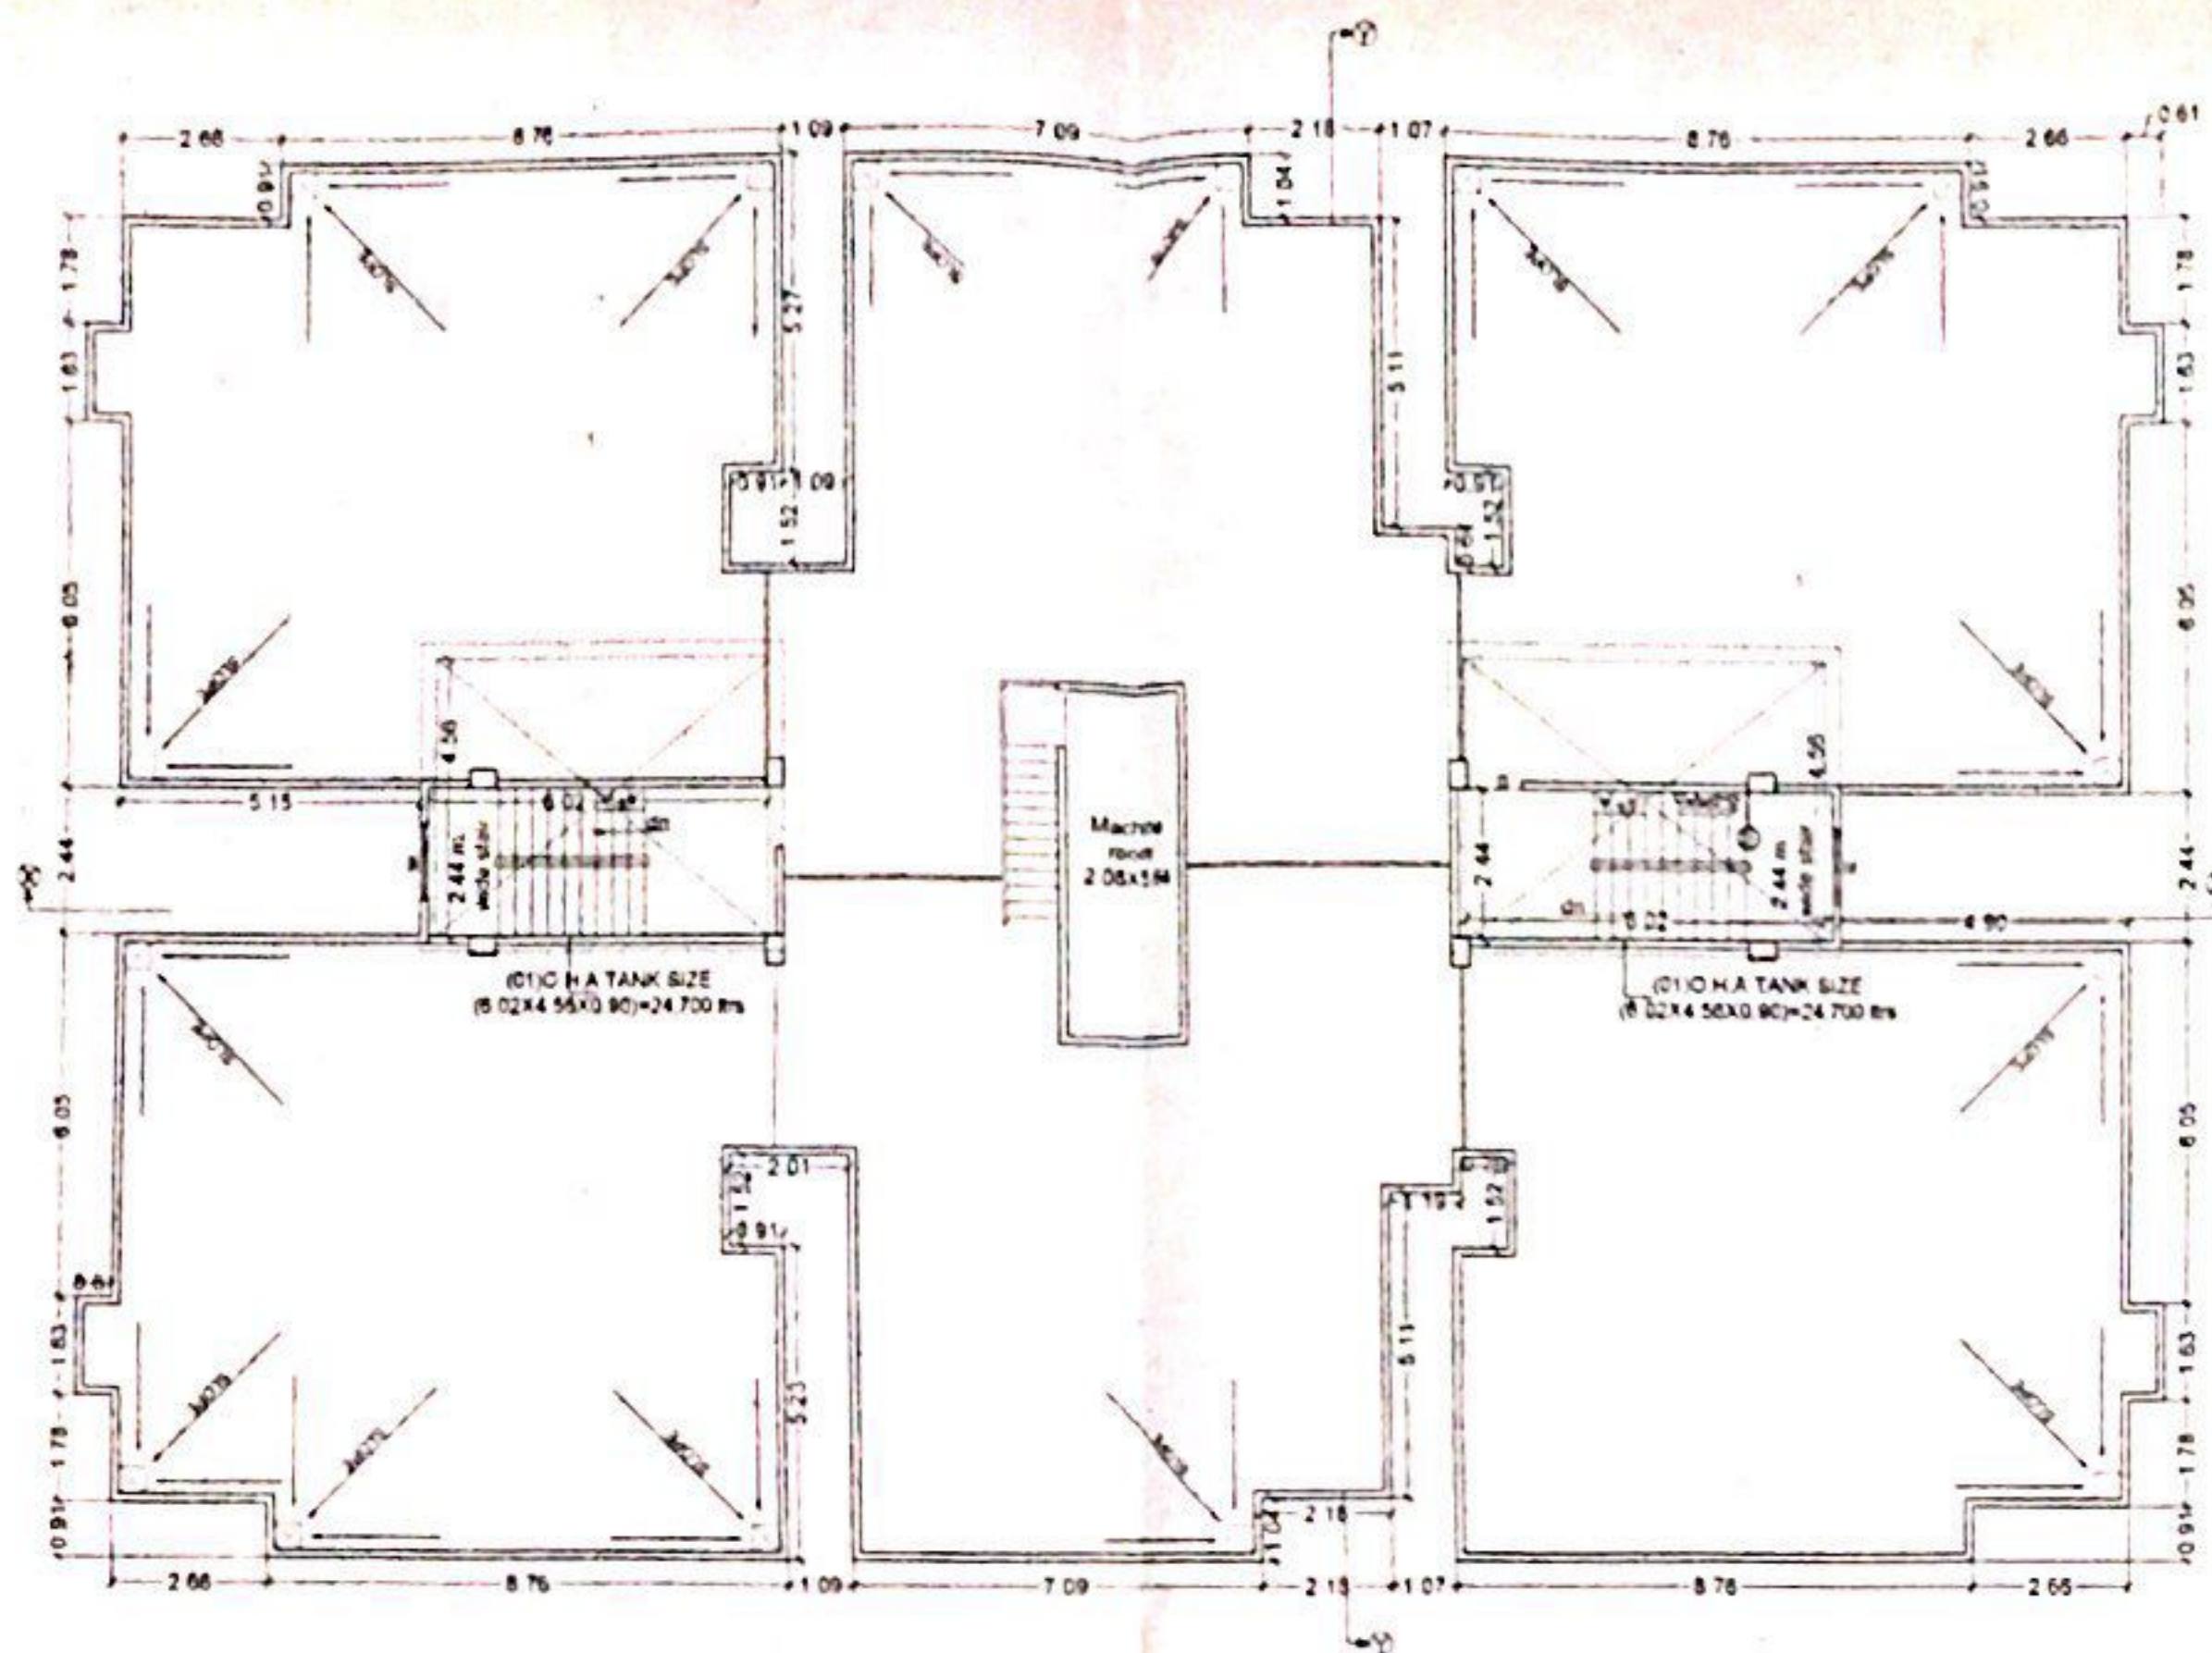

BLOCK E, H, J, K
BLOCK E: NO 10/RES/G-7/ELU/PATNA DATED 17.08.2016
BLOCK F: NO 07/RES/G-7/ELU/PATNA DATED 17.08.2016
BLOCK G: 06/RES/G-7/ELU/PATNA DATED 17.08.16
BLOCK H: 09/RES/G-7/ELU/PATNA DATED 17.08.16

PLOT DETAIL:-

PROPOSED RESIDENTIAL BUILDING OF
GEETANJALI VATIKA PVT LTD
DIRECTOR SRI SANTOSH KUMAR
S/O SRI FULENA KUMAR
ON S PLOT NO -06 35 46 33 30 31
KHATA NO - 02 05 08 04 18
THANA NO - 119
MAUZA - ILAHIBAGH DIST - PATNA





SCALE
1 = 100

NORTH

GEETANJALI WATTA PVT LTD
17/09/2016 DIRECTOR

[illegible]

LEFT SIDE ELEVATION

 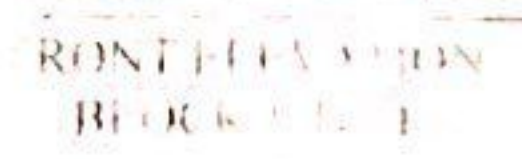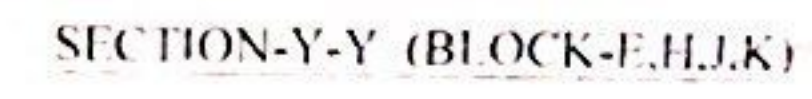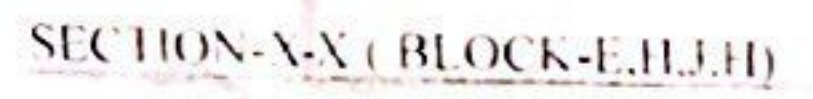

 Smt. H. H. H.
 11/10/2016 DIRECTOR
 11/10/2016
 11/10/2016

विजय राम
17-08-2016
मुद्रित 1736
पान- 16