



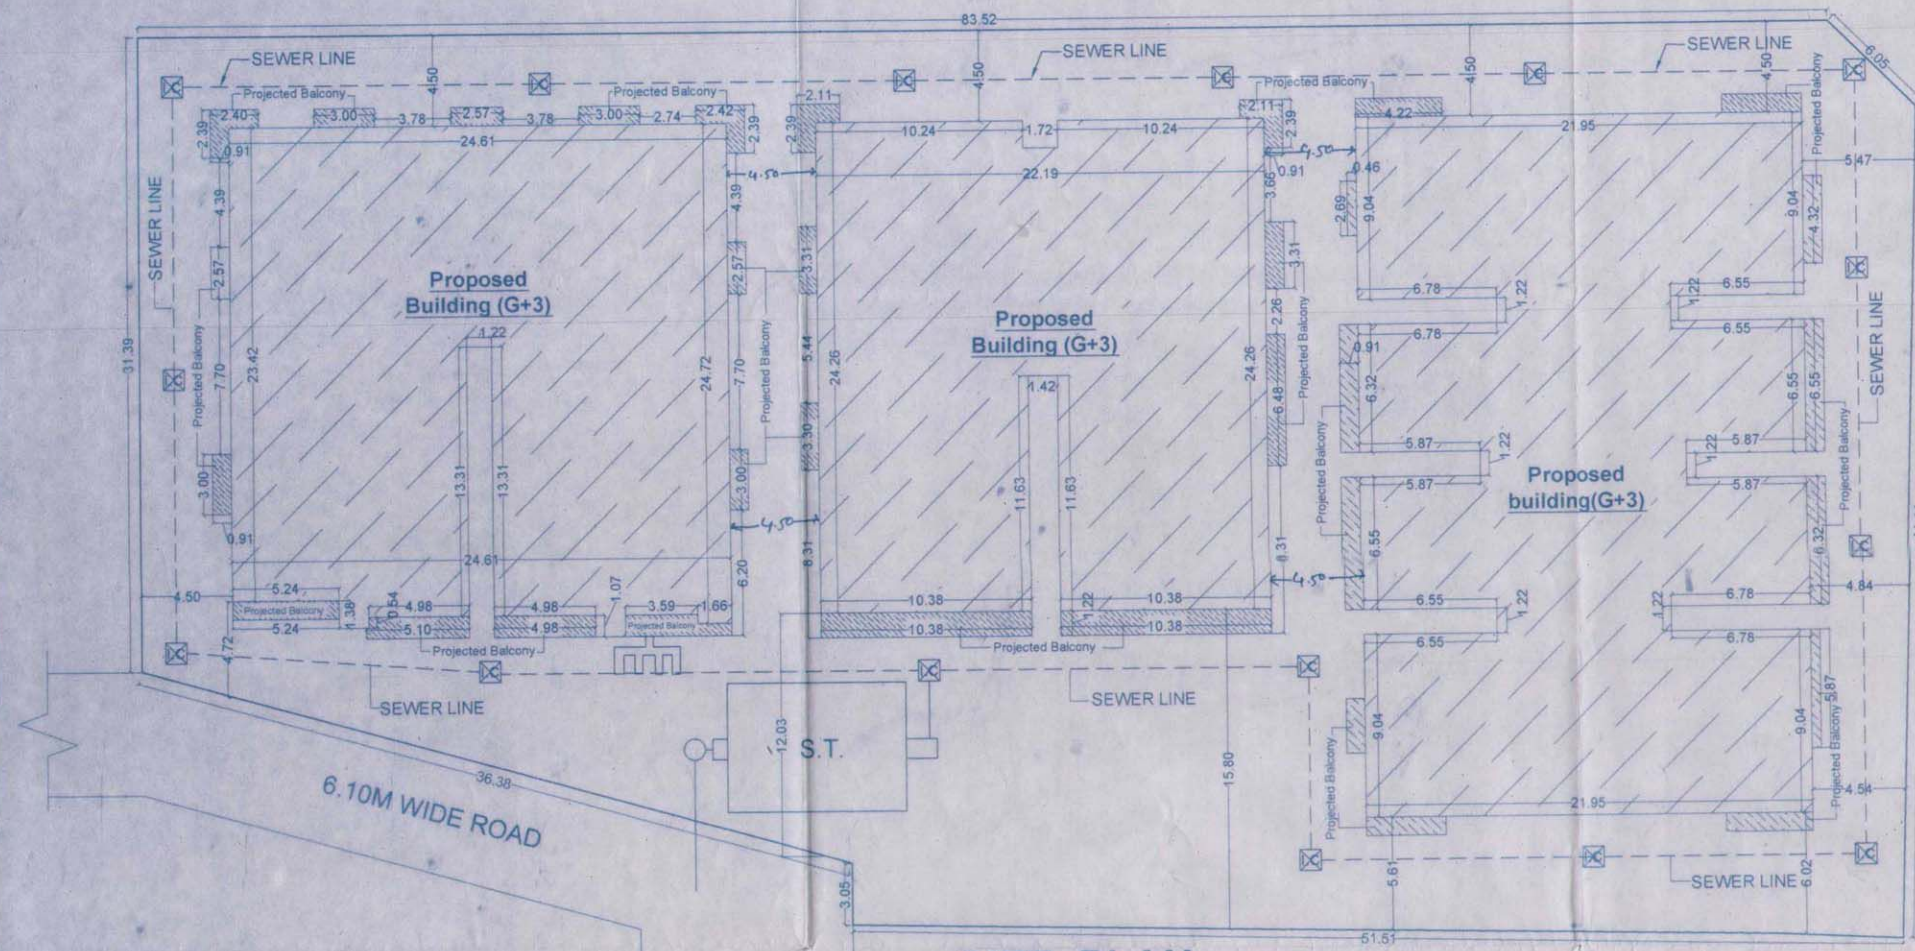


SITE PLAN

(SCALE:1:1000)

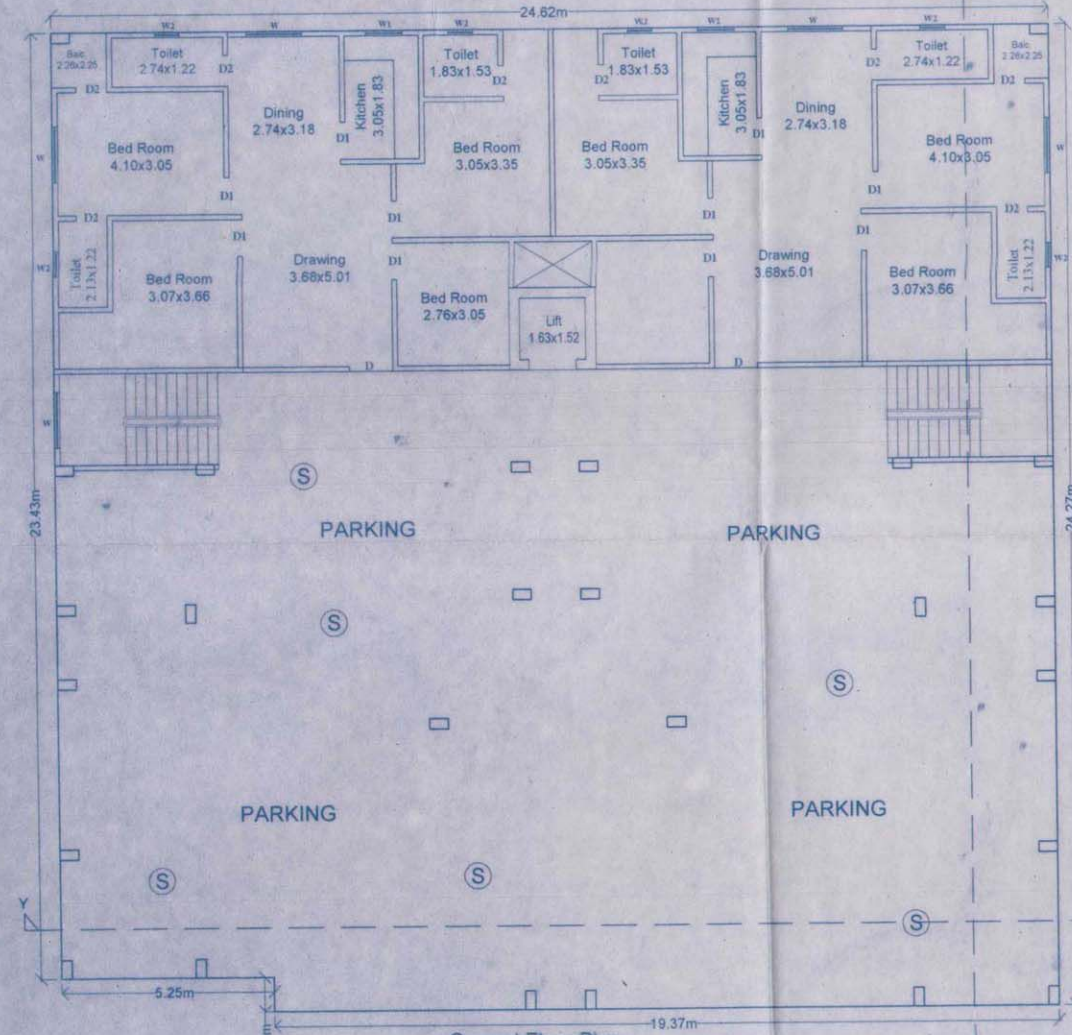

**Ground Floor Plan
BLOCK (A)**


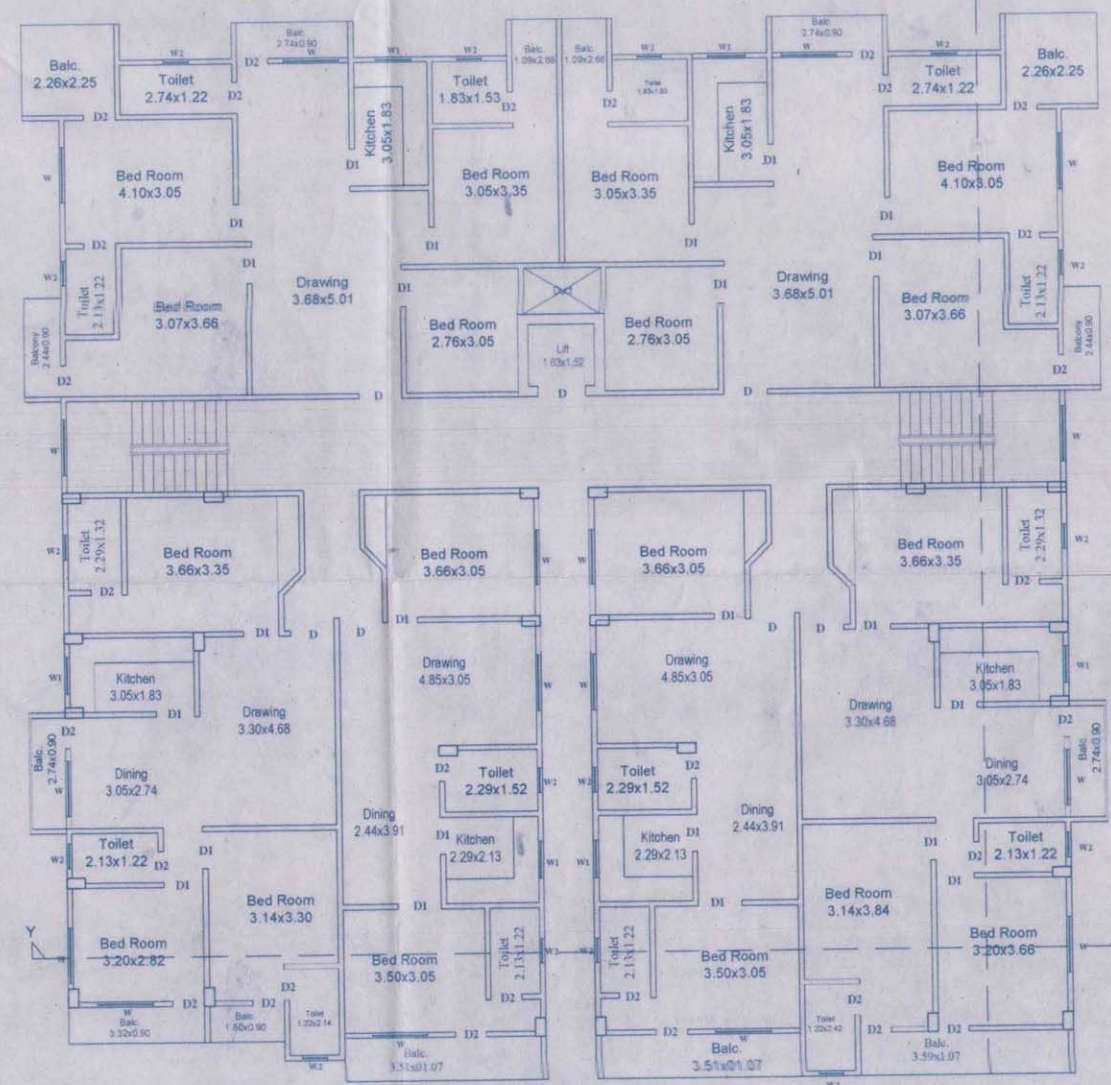


**1st To 3rd Floor Plan
BLOCK (A)**

SCHEDULE OF DOORS AND WINDOWS

SL NO.	TYPE	WIDTH	HEIGHT	S.LVL	LINTEL LEV	REMARKS
1	D	1.07	2.54	0.00	2.39	PANNELED
2	D1	0.91	2.54	0.00	2.39	PANNELED
3	D2	0.76	2.54	0.00	2.39	PANNELED
4	W	1.37	1.47	0.91	2.39	PANNELED
5	W1	0.91	1.37	1.22	2.39	PANNELED
6	W2	0.61	1.22	1.47	2.39	GLAZED

LOCATION PLAN
NOT TO SCALE

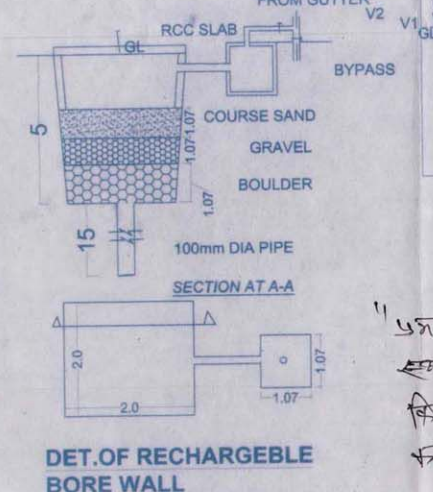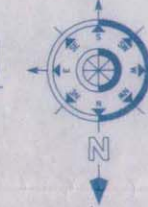

**DET. OF RECHARGEABLE
BORE WALL**

**WATER HARVESTING
CALCULATION -**
6100 X 610.97 = 36.65 CUM
PROVIDED - 3.0X3.0X5
= 45.0 CUM

**{BLOCK-A}
OCCUPANT LOAD**

TOTAL NO OF FLATS = 19
5 PERSON /FLATS
TOTAL NO OF PERSON 19X5 = 98 PERSON

WATER TANK CALCULATION

TOTAL NO OF PERSON 95 PERSON
100 L PERSON/ DAY REQUIRED WATER
95X135 = 12825.00 LITER {12.82CUM}
SIZE OF WATER TANK
{(4.00X2.50X1.00)+(4.00X2.50X1.00)} = 20.00 CUM

SEPTIC TANK CALCULATION

TOTAL NO OF PERSON 95 PERSON
0.087 CUM/PERSON/DAY 95X0.087 = 8.26 CUM
SIZE OF SEPTIC TANK
4.00X3.00X1.50 = 18.00 CUM

"उद्घाटित किया जाना है कि कबन आनंदित हूँगे
हमल निधीयन फंडेशन उद्घाटित 2014 में
किर और उद्घाटन का उद्घाटन: पालन
करने हुए बनाया गया है।"

AR. SUDHENDU NANJAN
AR. SUDHENDU NANJAN
Empanelment No.-08/Arch/2015/NPDN
NAGAR PARISHAD DANAPUR

LEGEND FOR FIRE FIGHTING

1) FIRE RESISTANT DOOR	—FD—
2) FIRE HYDRANT SYSTEM	—H—
3) HOSE REEL	—H—
4) UNDER GROUND WATER SEPTIC TANK OF 20000 LTRS. CAP.	[Symbol] 25000
5) FIRE EXTINGUISHER CO2 TYPE	—CO2—
6) MANUAL CALL POINT	[Symbol]
7) ILLUMINATED EXIT DIRECTIONAL SIGN	—EXIT—
8) SIAMESE CONNECTION	[Symbol]
9) EMERGENCY LIGHTING SYSTEM	[Symbol]
10) SPRINKLER	[Symbol]

SPECIFICATION
1. R.C.C. UNDER REAMED GROUP OF PILE FOUNDATION
2. 16T GLASS BRICK WORK IN SUPER STRUCTURE WITH
3. 150 TH. LINTEL BEAM PROVIDED ALL OVER DOOR & WINDOWS OPENING
4. HEIGHT OF PLINTH & FLOOR INDICATED IN SECTION
5. 0.025 TH MOSAIC FLOORING OVER 0.15 TH. DRY REAMED KHOA OVER
6. 0.125 TH. AVG. LIME TERRACING OVER 0.100 TH. R.C.C. SLAB
7. 12 MM TH. CEMENT PLASTER ON BOTH SIDES OF WALL
8. ALL DOORS WILL BE SAL WOOD FRAME & ALL WINDOW WILL GLAZED WITH STEEL FRAMES
9. SNOWCEMENT CEMENT PAINT ON THE EXTERNAL WALL & WHITE WASH IN SIDE

TOTAL PLOT AREA = 3599.69 SQ.MT.

AREA CALCULATION (BLOCK - A)
TOTAL GROUND FLOOR BUILT UP AREA = 225.35 SQMT
TOTAL FIRST FLOOR BUILT UP AREA = 610.97 SQMT
TOTAL SECOND FLOOR BUILT UP AREA = 610.97 SQMT
TOTAL THIRD FLOOR BUILT UP AREA = 610.97 SQMT
TOTAL BUILT UP AREA = 2058.26 SQMT

AREA CALCULATION (BLOCK - B)
TOTAL GROUND FLOOR BUILT UP AREA = 202.18 SQMT
TOTAL FIRST FLOOR BUILT UP AREA = 552.72 SQMT
TOTAL SECOND FLOOR BUILT UP AREA = 552.72 SQMT
TOTAL THIRD FLOOR BUILT UP AREA = 552.72 SQMT
TOTAL BUILT UP AREA = 1860.34 SQMT

AREA CALCULATION (BLOCK - C)
TOTAL GROUND FLOOR BUILT UP AREA = 154.63 SQMT
TOTAL FIRST FLOOR BUILT UP AREA = 743.77 SQMT
TOTAL SECOND FLOOR BUILT UP AREA = 743.77 SQMT
TOTAL THIRD FLOOR BUILT UP AREA = 743.77 SQMT
TOTAL BUILT UP AREA = 2385.94 SQMT

TOTAL (A+B+C) BUILT UP AREA = 6304.54 SQMT
F.A.R. = 1.75

TOTAL NO. OF FLATS BLOCK (B+C+D) = 66

PARKING CALCULATION:-
TOTAL BUILT UP AREA = 6304.54 SQ. FM.
TOTAL REQUIRED PARKING AREA 25% OF TOTAL BU AREA
REQUIRED CAR PARKING AREA (25%) = 1575.13 SQMT
TOTAL PROVIDED PARKING AREA = 1580.00 SQMT

PROPOSED RESIDENTIAL BUILDING FOR SRI KAMLA PRASAD SINGH/S/O-LATE RAM DEWAN SINGH, MAUZA - AASHOPUR, THANA - DANAPUR, THANA NO.- 34, KHATA NO.-129, KHESRA NO.-268, TAUZI NO.-57/5606, DIST. - PATNA.

SIGNATURE OF OWNER SIGNATURE OF ENGINEER


Kamla Prasad Singh
2-5-17

AR. SUDHENDU NANJAN
AR. SUDHENDU NANJAN
Empanelment No.-08/Arch/2015/NPDN
NAGAR PARISHAD DANAPUR



Building Plan No. 22/12-18
निम्नलिखित शर्तों के साथ भवन मानचित्र की स्वीकृति दी जाती है।
रा.करी या किसी दूसरे के जमीन का अधिकार नहीं बना होगा, बल्कि प्लॉट एवं गड्ढे के लिए विचार भवन के विधि 2014 के अनुसार अपनी जमीन छोड़ना होगा। भवन भू-कंपाक्री बनाया होगा तथा अपने न न से संरक्षण प्राप्त तक जब निवारी हो जाने से नहीं निर्माण करना होगा।
इसी प्लॉट में ही के लिए मूल पर व्यवस्था करना है। भवन भू-कंपाक्री निर्माण करने की दिशा में न न मानचित्र के अनुसार बनाया जाएगा एवं उसके ऊपर कोई भी भवन नहीं बनाया जाएगा। भवन मानचित्र की स्वीकृति के लिए तीन वर्ष के लिए मान्य होगा। भवन में रहने के लिए NOD प्राप्त किया होगा। तब-तब पर भवन/निर्माण को अनुमति से आकार पर करिस।

Ranali
23/5/17
Nagar Parishad, Danapur Nizamat



AR. SUDHENDU NANJAN
Nagar Parishad, Danapur Nizamat

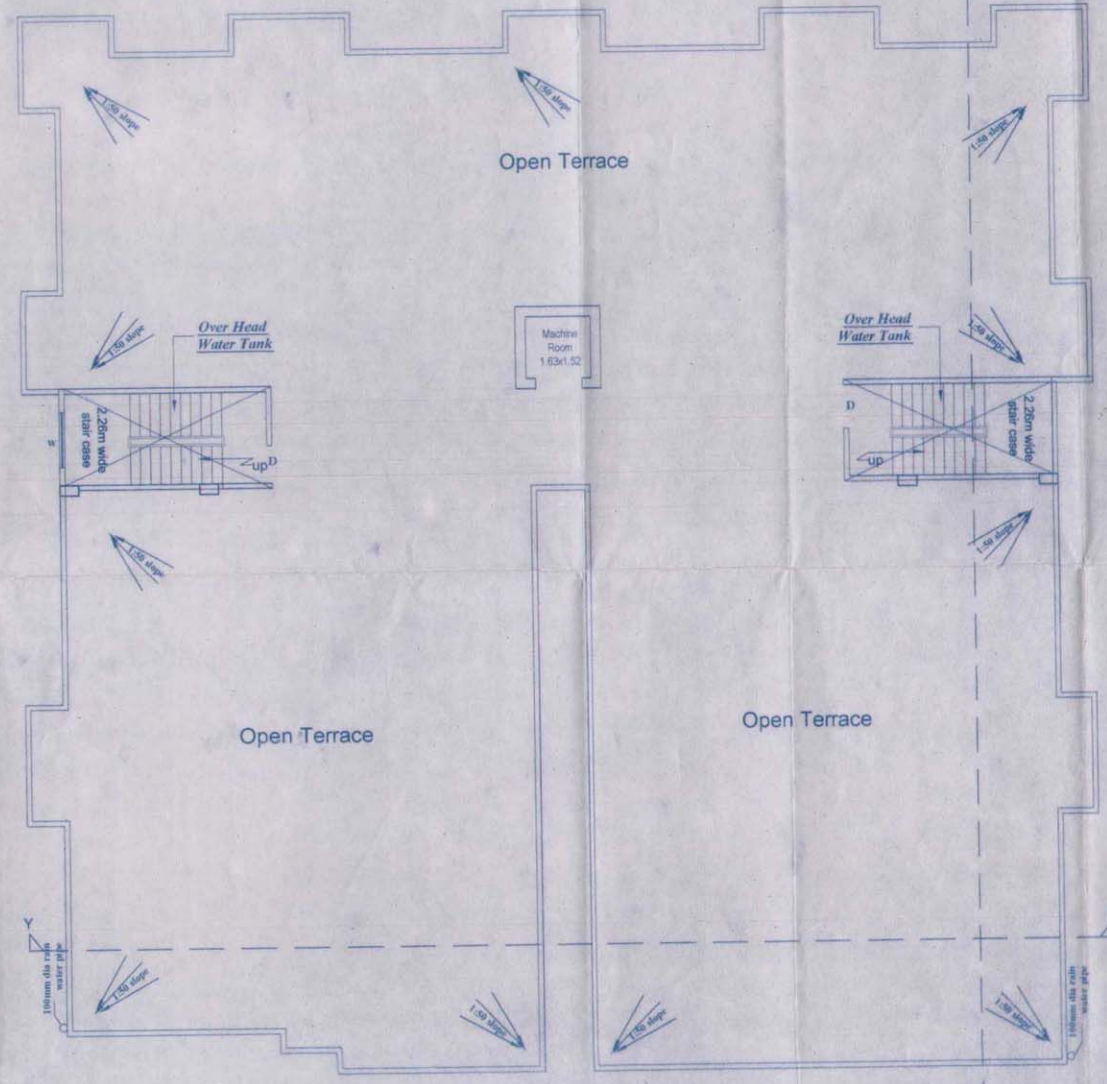

**Terrace Plan
Block - A**

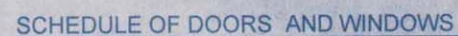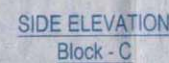




SL NO.	TYPE	WIDTH	HEIGHT	S.LVL	LINTEL LEV.	REMARKS
1	D	1.07	2.54	0.00	2.39	PANNELED
2	D1	0.91	2.54	0.00	2.39	PANNELED
3	D2	0.76	2.54	0.00	2.39	PANNELED
4	W	1.37	1.47	0.91	2.39	PANNELED
5	W1	0.91	1.47	1.22	2.39	PANNELED
6	W2	0.61	1.22	1.47	2.39	GLAZED

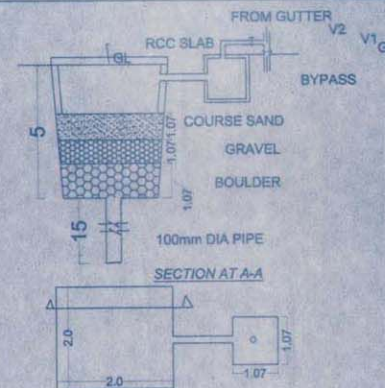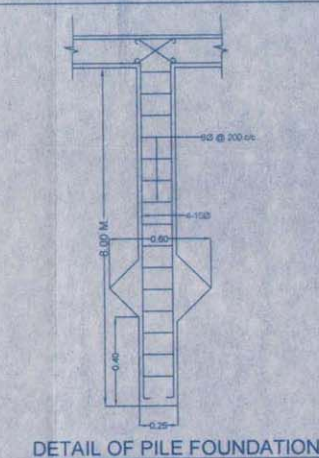

DET.OF RECHARGEBLE
BORE WALL

**WATER HARVESTING
CALCULATION -**
6/100 X 552.72 = 33.16 CUM
PROVIDED - 3.0X3.0X5
= 45.0 CUM

प्रमाणित किया जाता है कि गणन गारान्टि
स्वयं स्थल प्रीक्षण पर गणन उपविधि
2014 में किए गए प्रत्यक्षीय डा. अश्विनी
पालन कर्त 20 वर्षाग्न उत्था है।

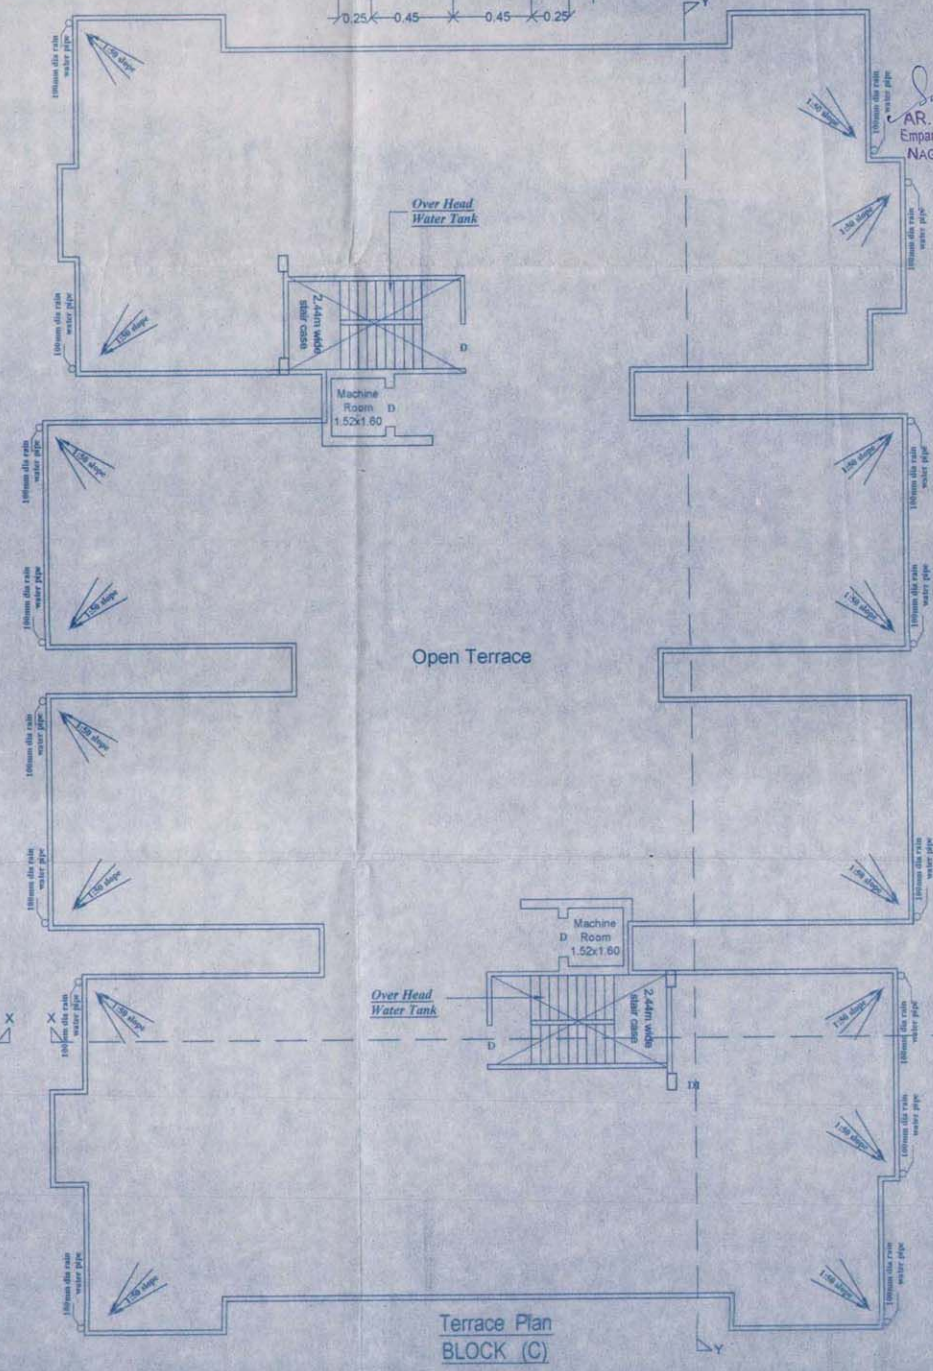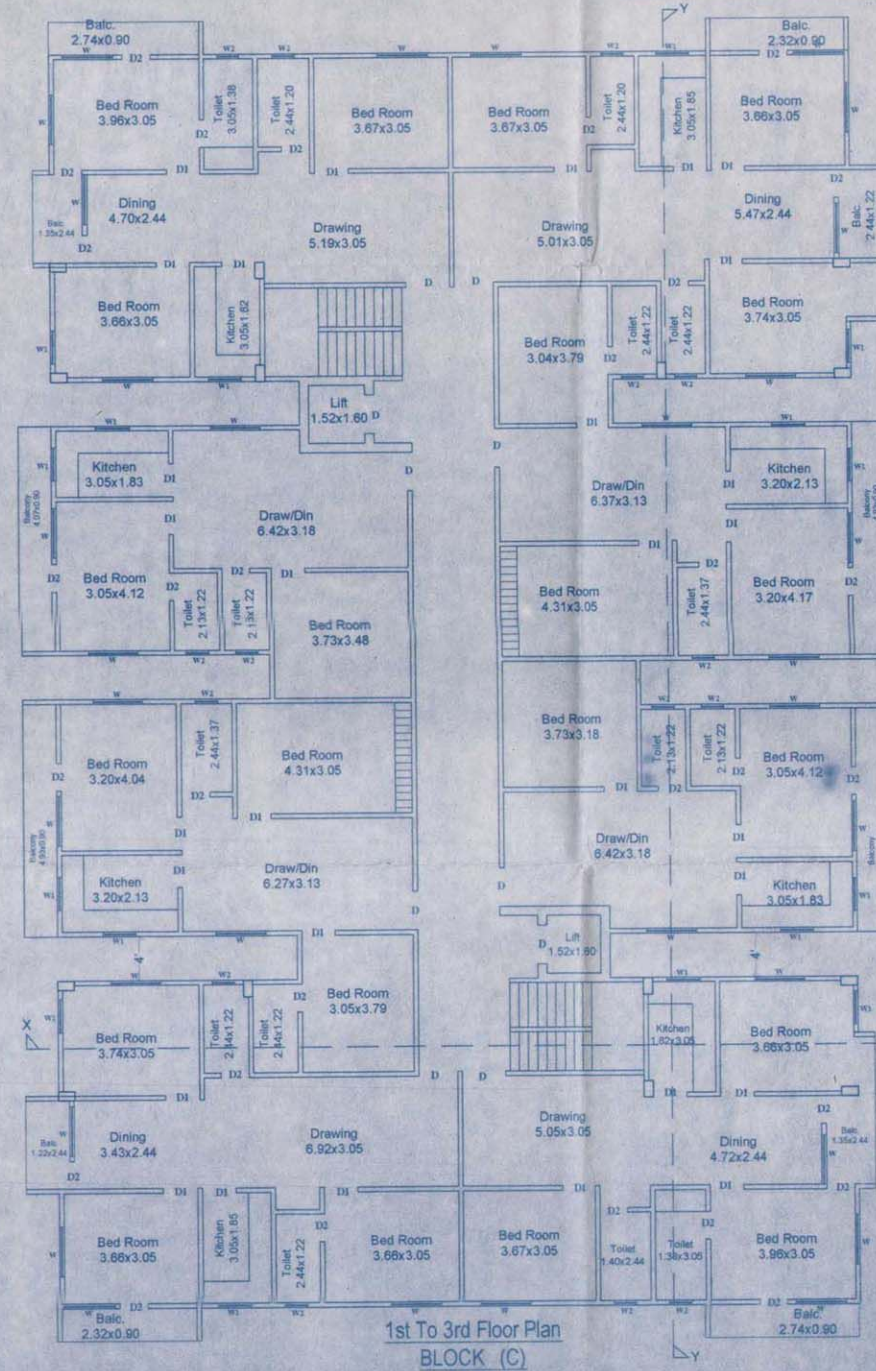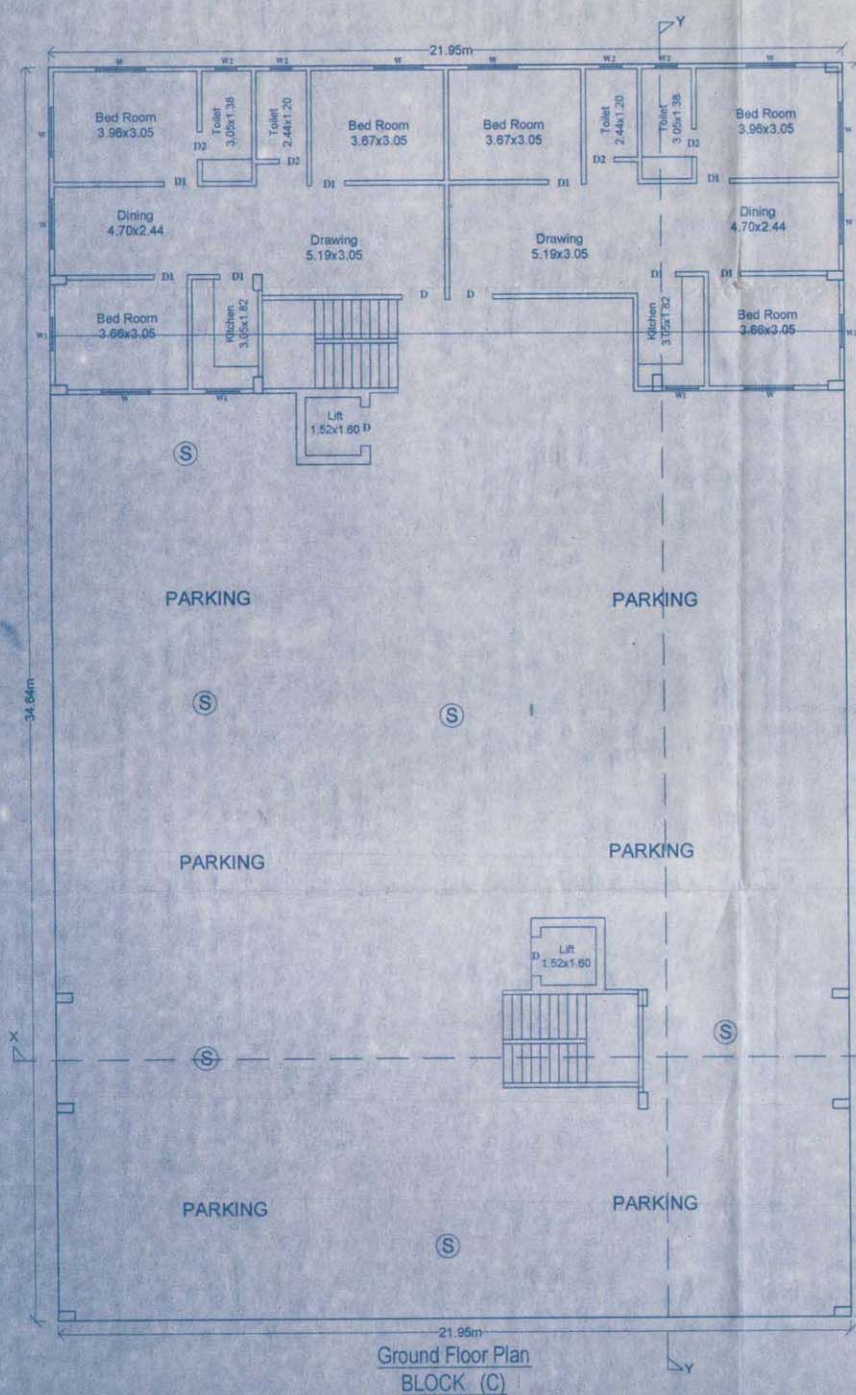

{BLOCK-C}
OCCUPAINT LOAD

TOTAL NO OF FLATS = 25
5 PERSON /FLATS
TOTAL NO OF PERSON $25 \times 5 = 125$ PERSON

WATER TANK CALCULATION

TOTAL NO OF PERSON 125 PERSON
100 L PERSON/ DAY REQUIRED WATER
 $125 \times 135 = 16875.00$ LITER {16.87 CUM}
SIZE OF WATER TANK
 $\{(4.0 \times 2.5 \times 1.00) + (4.0 \times 2.5 \times 1.00)\} = 20.00$ CUM

SEPTIC TANK CALCULATION

TOTAL NO OF PERSON 125 PERSON
0.087 CUM/PERSON/DAY $125 \times 0.087 = 10.87$ CUM
SIZE OF SEPTIC TANK
 $4.00 \times 3.00 \times 1.50 = 18.00$ CUM

PROPOSED RESIDENTIAL BUILDING FOR SRI
KAMLA PRASAD SINGH, S/O-LATE RAM DEWAN
SINGH, MAUZA - AASHOPUR, THANA - DANAPUR,
THANA NO.- 34, KHATA NO.-129, KHEBRA NO.-268,
TAUZI NO.-57/5606, DIST. - PATNA.

SIGNATURE OF OWNER




SIGNATURE OF ENGINEER


AR. SUDHENDU RANJAN
Empanelment No.-08/Arch/2015/NPDN
NAGAR PARISHAD DANAPUR

Building Plan No. 27/17-18

[illegible]


Ramu
23/5/17
J. E.
Nagar Parishad Danapur Nizamat

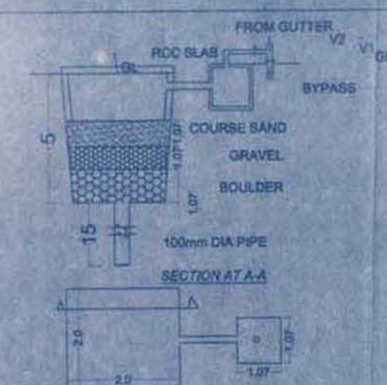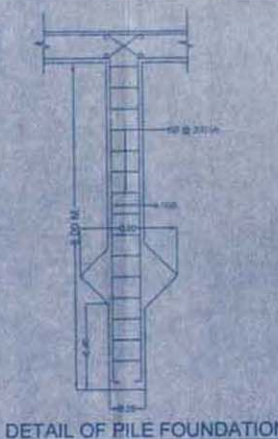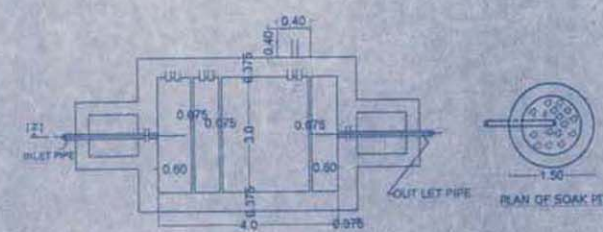

WATER HARVESTING
CALCULATION -
6100 X 743.77 = 44.62 CUM
PROVIDED - 3.0 X 3.0 X 5
= 45.0 CUM

PROPOSED RESIDENTIAL BUILDING FOR SRI
KAMLA PRASAD SINGH, S/O-LATE. RAM DEWAN
SINGH, MAUZA - AASHOPUR, THANA - DANAPUR,
THANA NO.- 34, KHATA NO.-129, KHESRA NO.-268,
TAUZI NO.-57/5666, DIST. - PATNA.

SIGNATURE OF ENGINEER

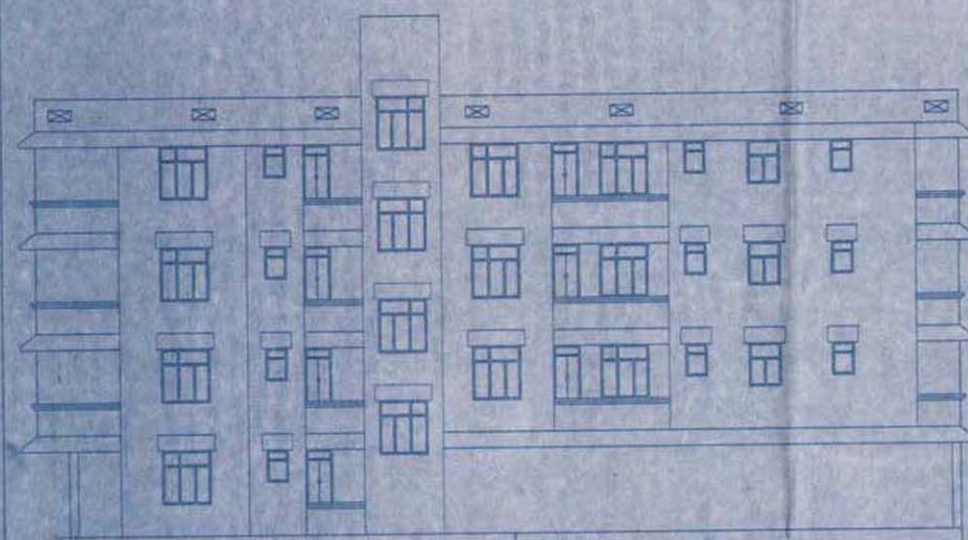


An architectural line drawing of a building facade. The drawing shows two symmetrical wings of a building, each with three floors of windows. The windows are arranged in a grid pattern, with three windows per floor. The roof is flat and features three small square openings, one on each wing. The drawing is a technical sketch, likely for a design or construction purpose.

SL NO.	TYPE	WIDTH	HEIGHT	S.LVL	LINTEL LEV	REMARK
1	D	1.07	2.54	0.00	2.39	PANNELED
2	D1	0.91	2.54	0.00	2.39	PANNELED
3	D2	0.76	2.54	0.00	2.39	PANNELED
4	W	1.37	1.47	0.91	2.39	PANNELED
5	W1	0.91	1.37	1.22	2.39	PANNELED
6	W2	0.61	1.22	1.47	2.39	GLAZED

"प्रमाणित किया जाता है कि ज्ञान मानसिक
स्वस्थता प्रीतिमान के माध्यम से
2014 में कि 20 प्रश्नों के
अनुप्रेषण प्रमाणित है।"

John H. Lewis
JOHN H. LEWIS
Executive Director, American Red Cross
Washington, D.C. 20005

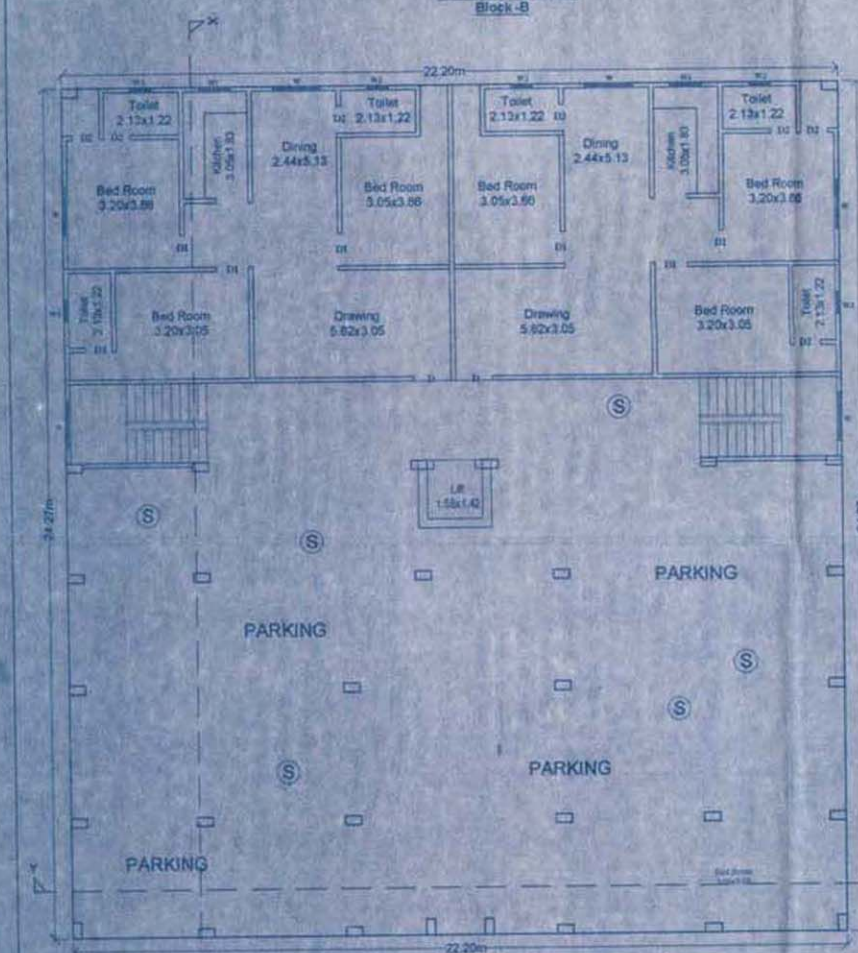

Block-B

The floor plan for Block-B shows a symmetrical arrangement of residential units. The central corridor runs vertically, providing access to the units on both sides. The units are labeled with room names and dimensions.

Top Row:

- Unit 1: Toilet 2.13x1.22, Dining 2.44x5.13, Bed Room 3.05x3.66, Kitchen 2.05x1.53, Balc. 1.98x2.26.
- Unit 2: Toilet 2.13x1.22, Dining 2.44x5.13, Bed Room 3.05x3.66, Kitchen 2.05x1.53, Balc. 1.98x2.26.

Second Row:

- Unit 3: Toilet 2.13x1.37, Bed Room 3.81x3.05, Drawing 5.62x3.05, Balc. 2.29x1.69.
- Unit 4: Toilet 2.13x1.37, Bed Room 3.81x3.05, Drawing 5.62x3.05, Balc. 2.29x1.69.

Third Row:

- Unit 5: Bed Room 3.81x3.05, Drawing 5.03x3.05, Kitchen 2.29x1.52, Dining 2.59x3.79, Balc. 3.66x3.05.
- Unit 6: Bed Room 3.81x3.05, Drawing 5.03x3.05, Kitchen 2.29x1.52, Dining 2.59x3.79, Balc. 3.66x3.05.

Bottom Row:

- Unit 7: Bed Room 3.81x3.05, Drawing 5.03x3.05, Kitchen 2.29x1.52, Dining 2.59x3.79, Balc. 3.66x3.05.
- Unit 8: Bed Room 3.81x3.05, Drawing 5.03x3.05, Kitchen 2.29x1.52, Dining 2.59x3.79, Balc. 3.66x3.05.

[illegible]




Terrace Plan
BLOCK (B)

Building Plan No. 27/13-18

[illegible]

Raw
23/5/17
J.E.

J. E.
Neger Parishad Dandouk Nizamat

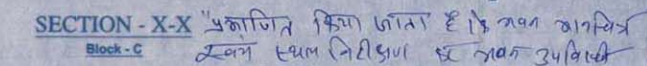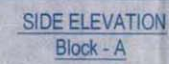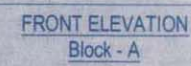

SIGNATURE OF OWNER	SIGNATURE OF ENGINEER
--------------------	-----------------------

