




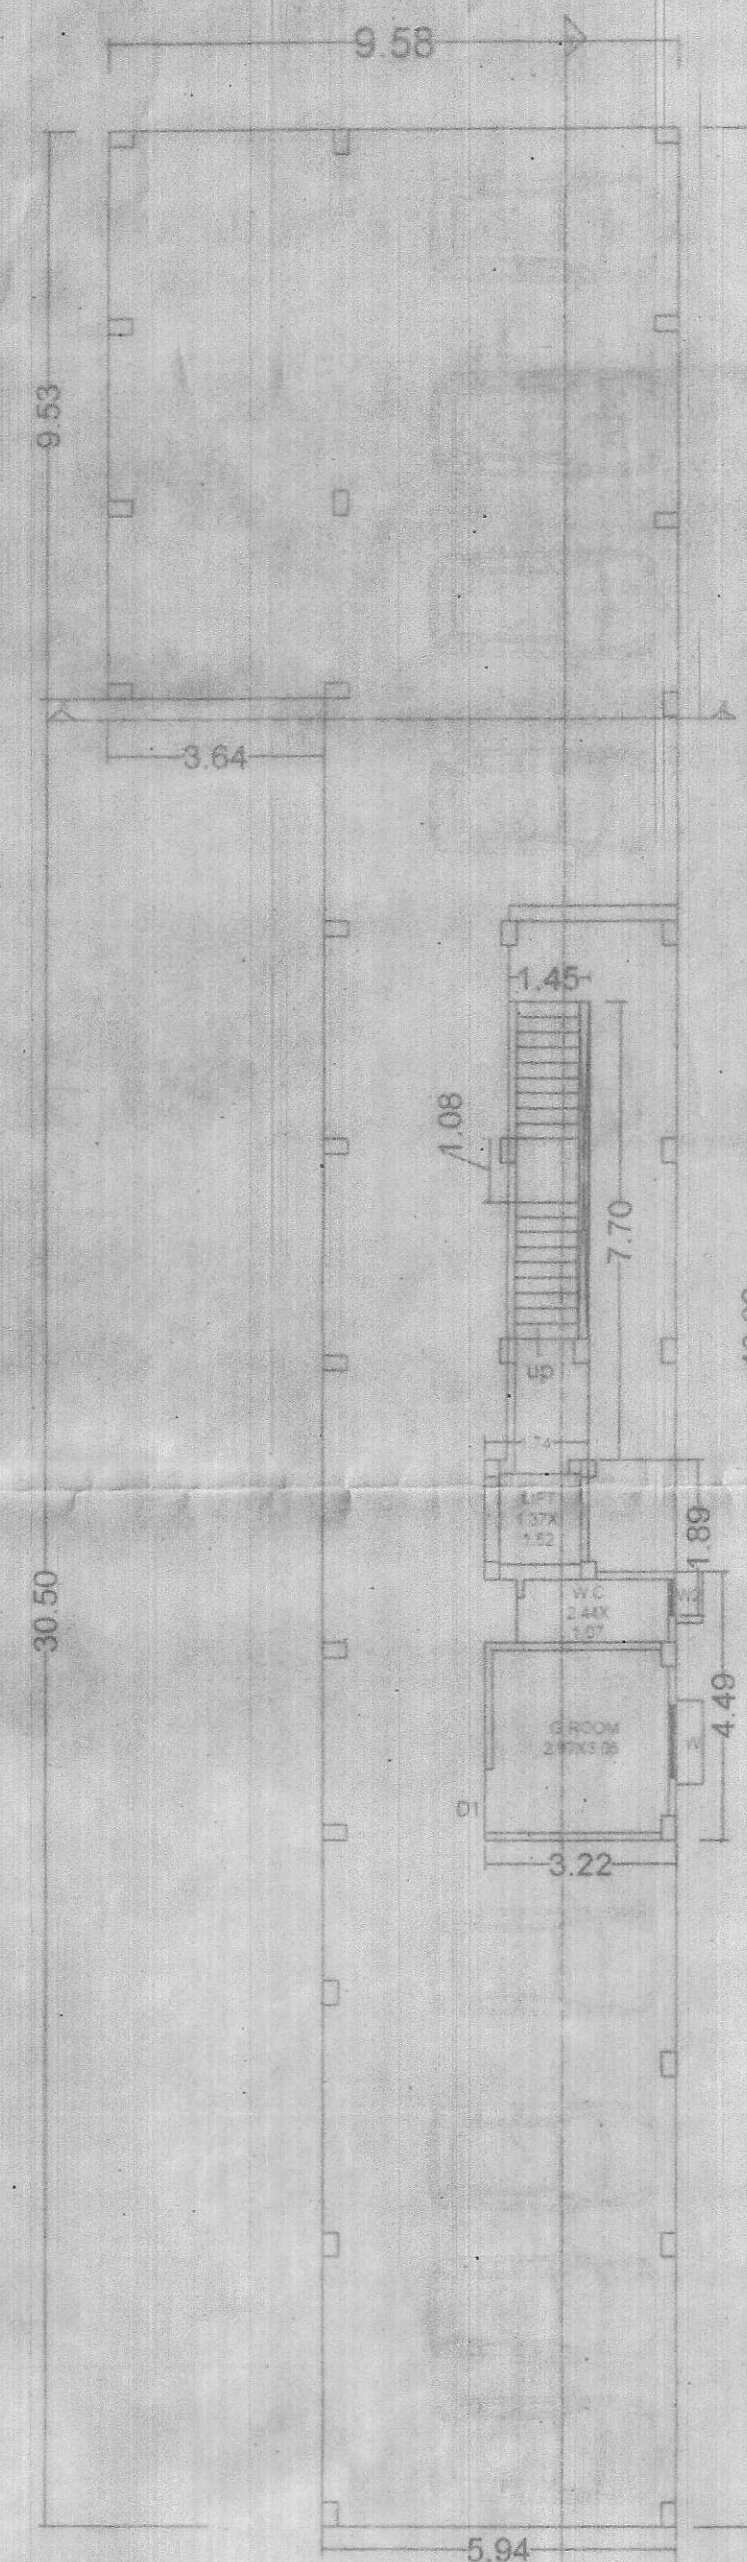


GROUND FLOOR PLAN
SCALE - 1:100

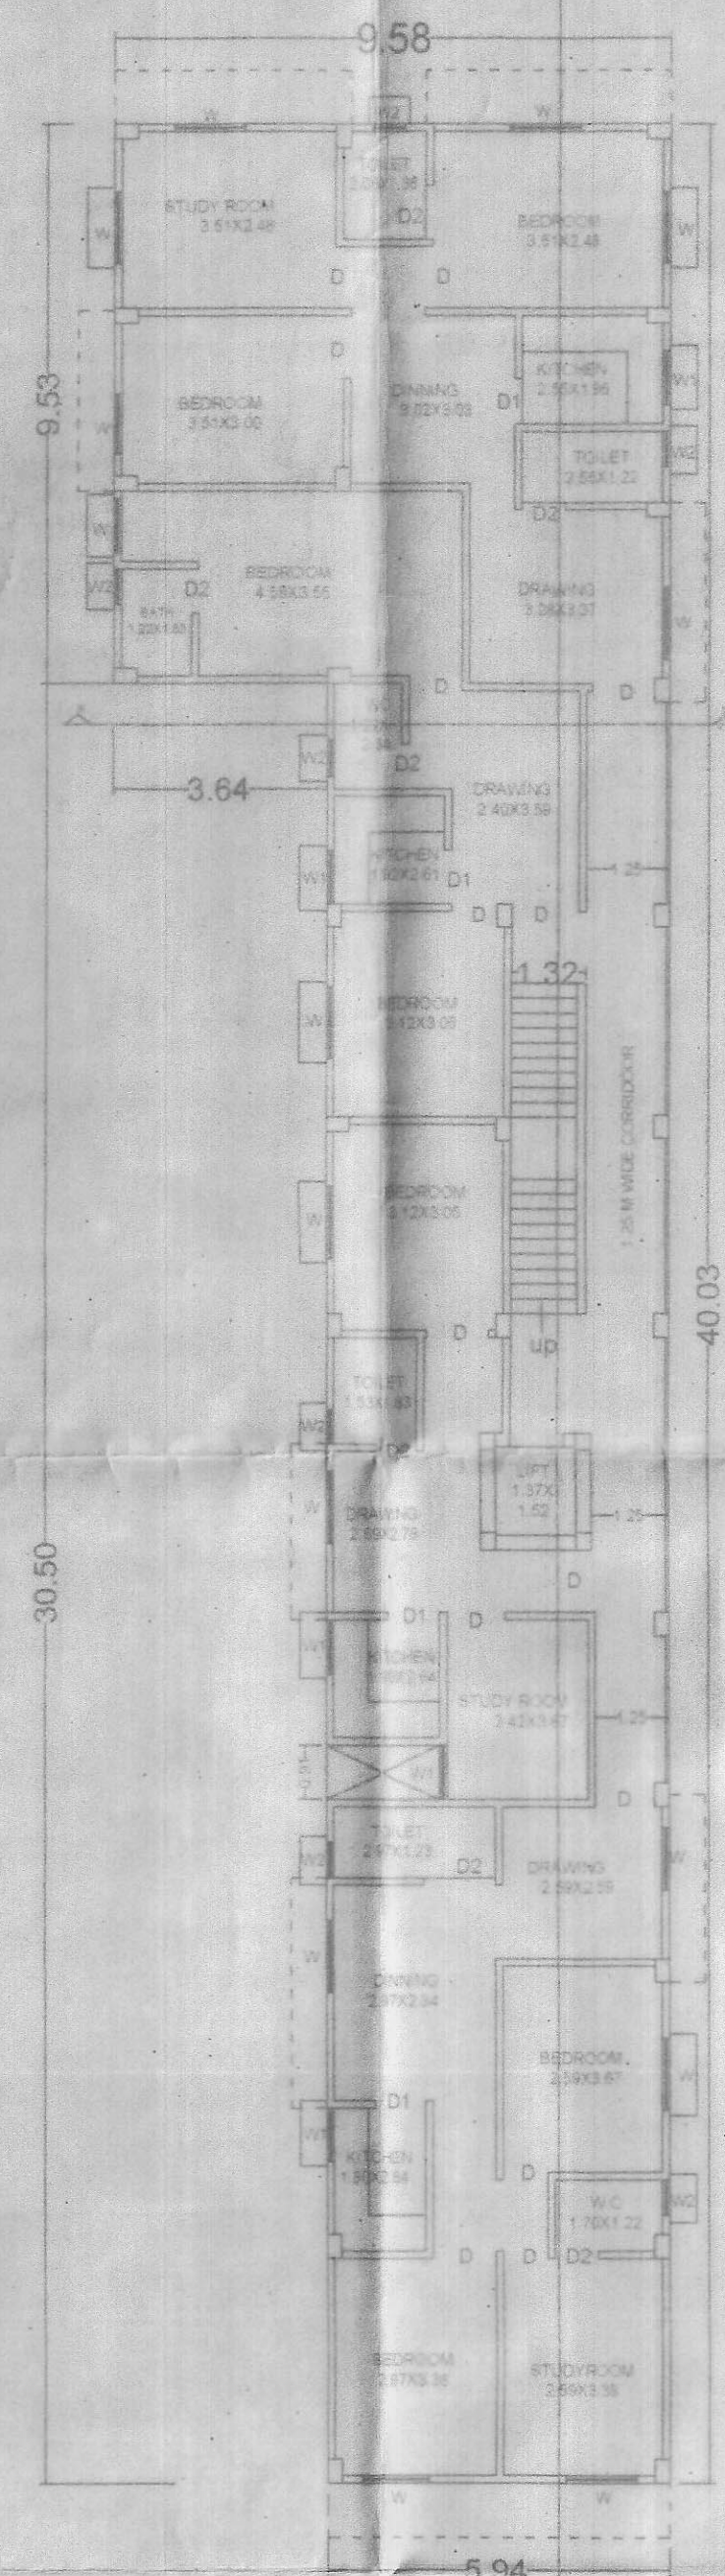


FIRST FLOOR PLAN
SCALE - 1:100

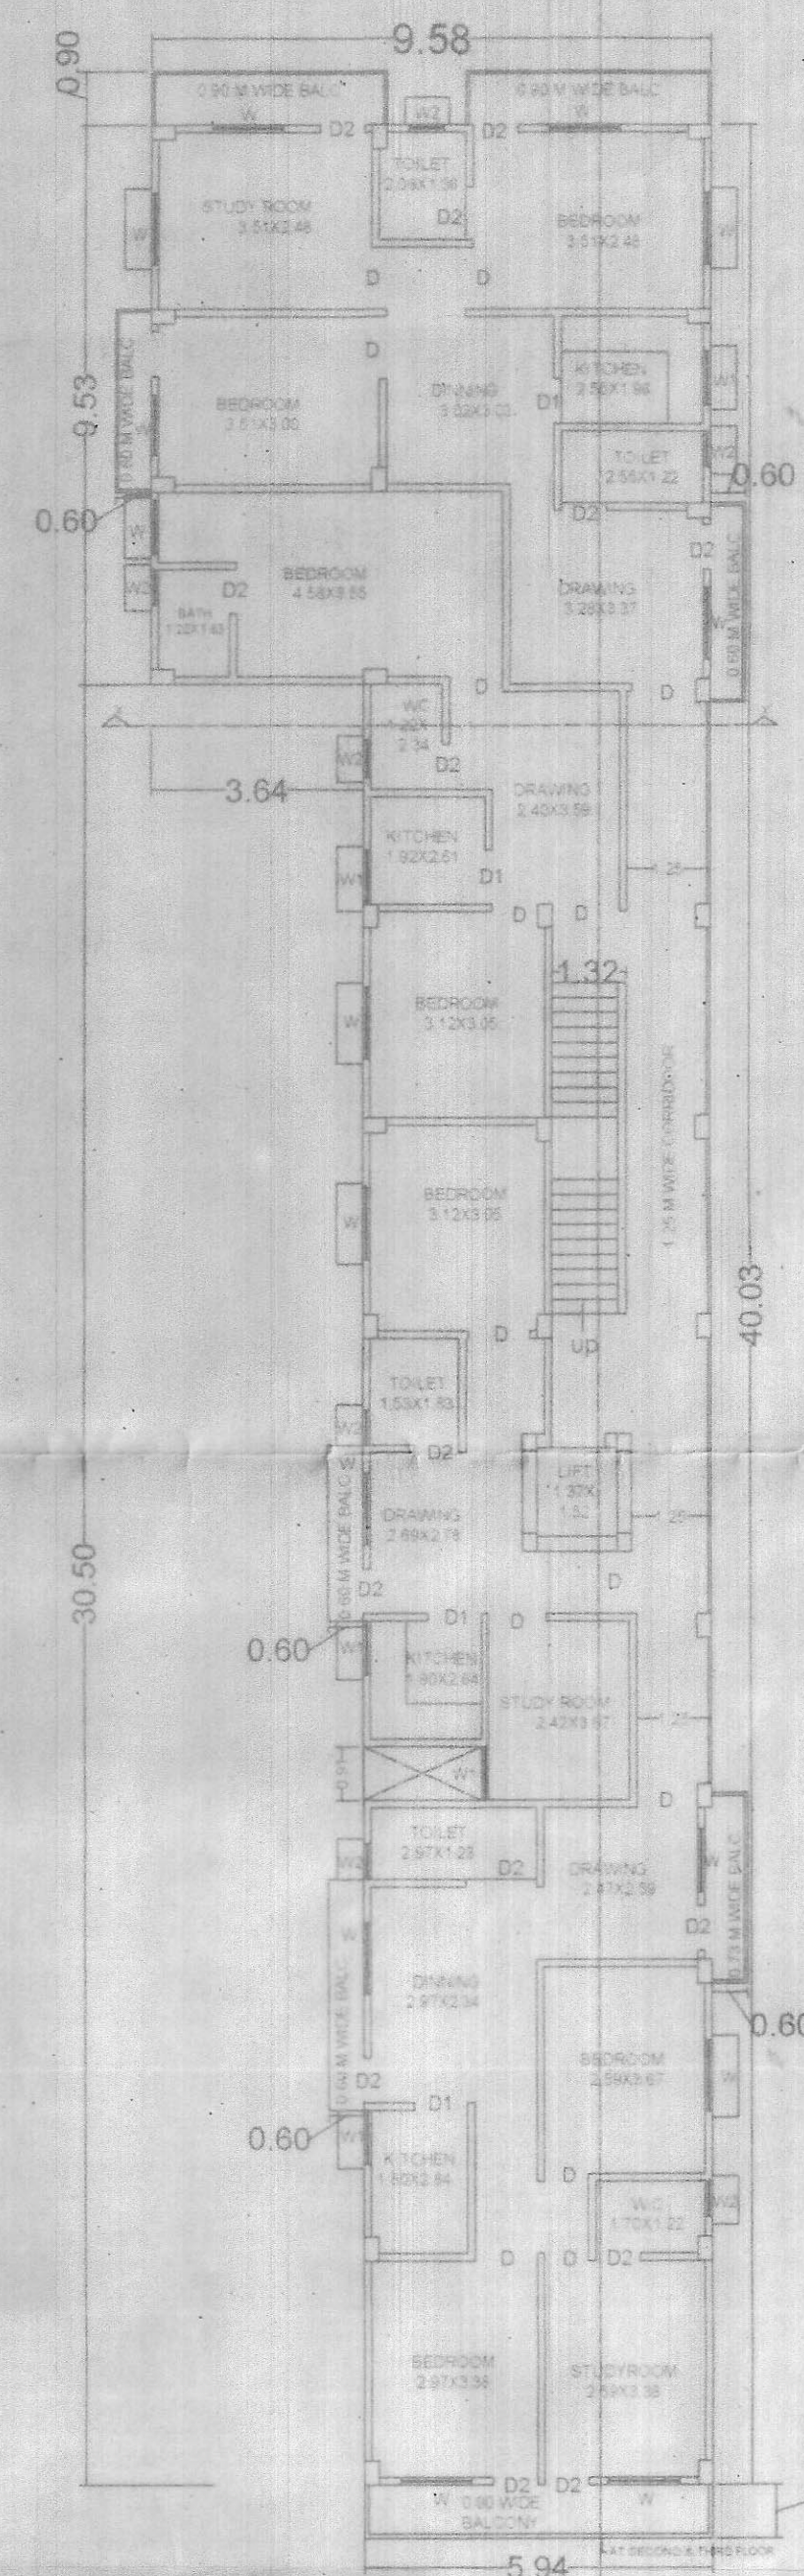



SECOND & THIRD FLOOR PLAN
SCALE - 1:100

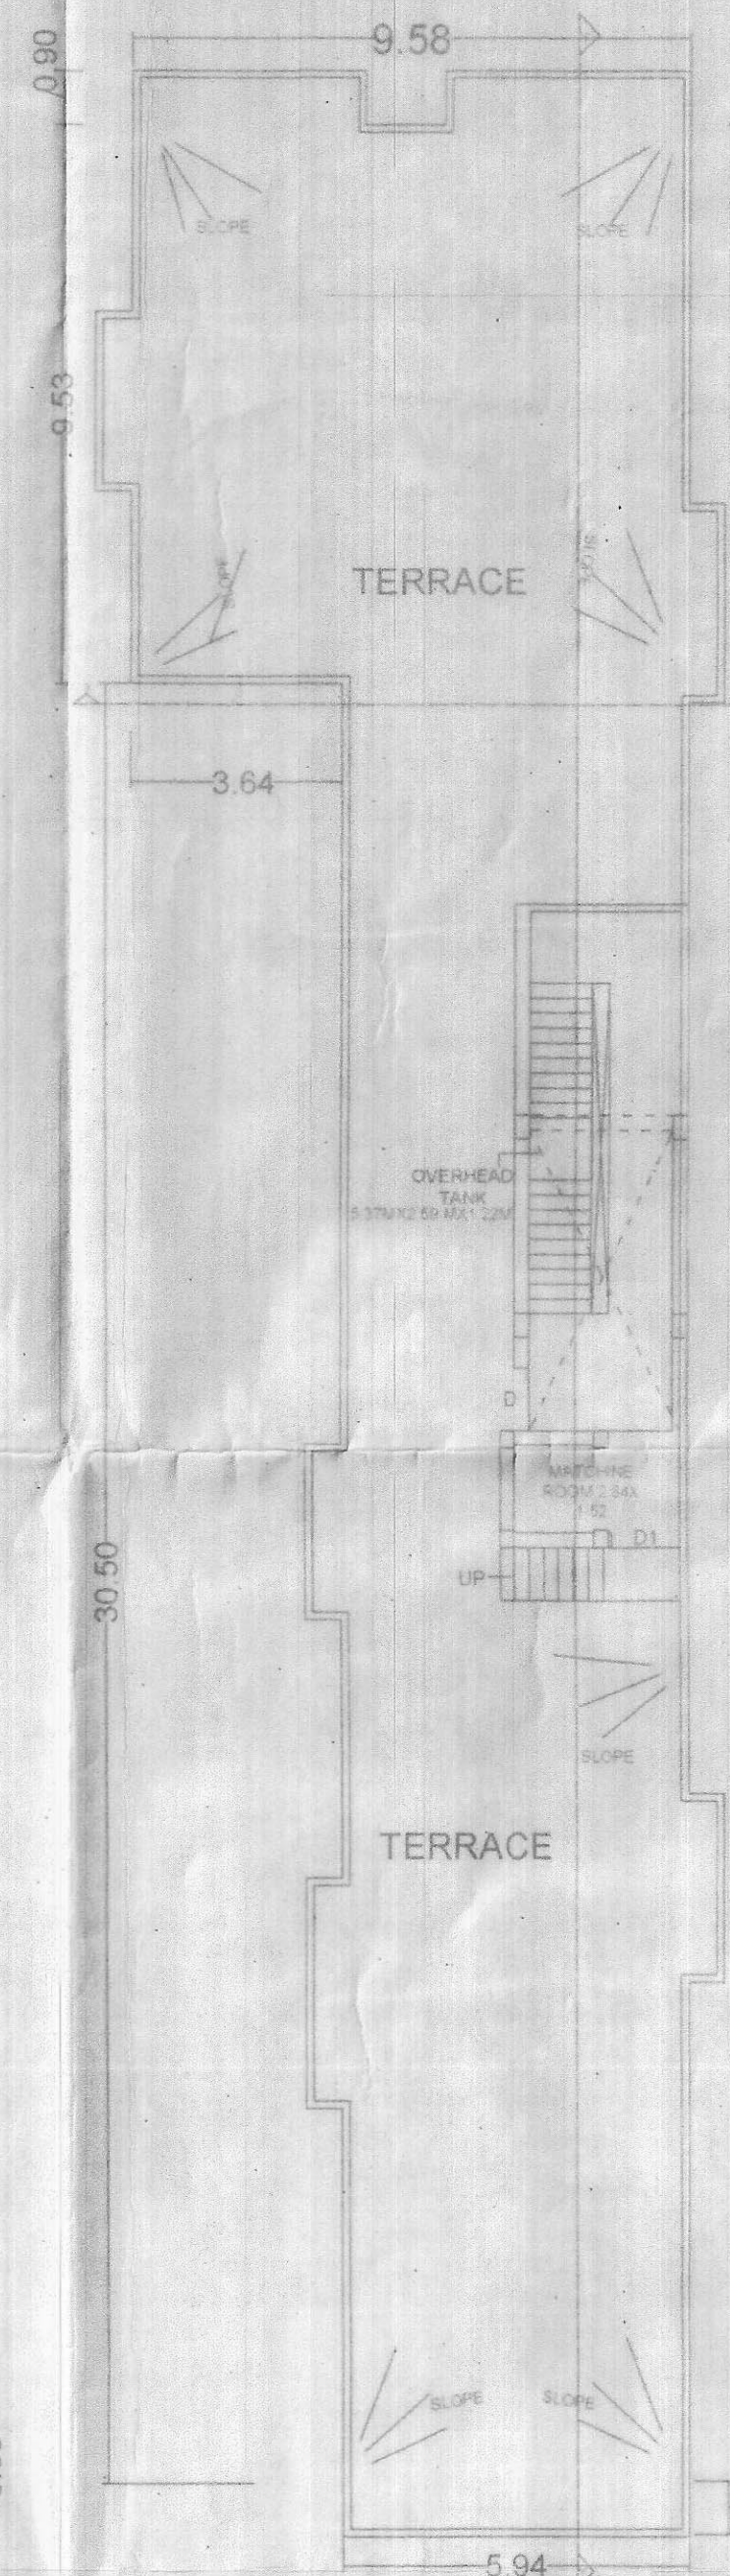

TERRACE FLOOR PLAN
SCALE - 1:100

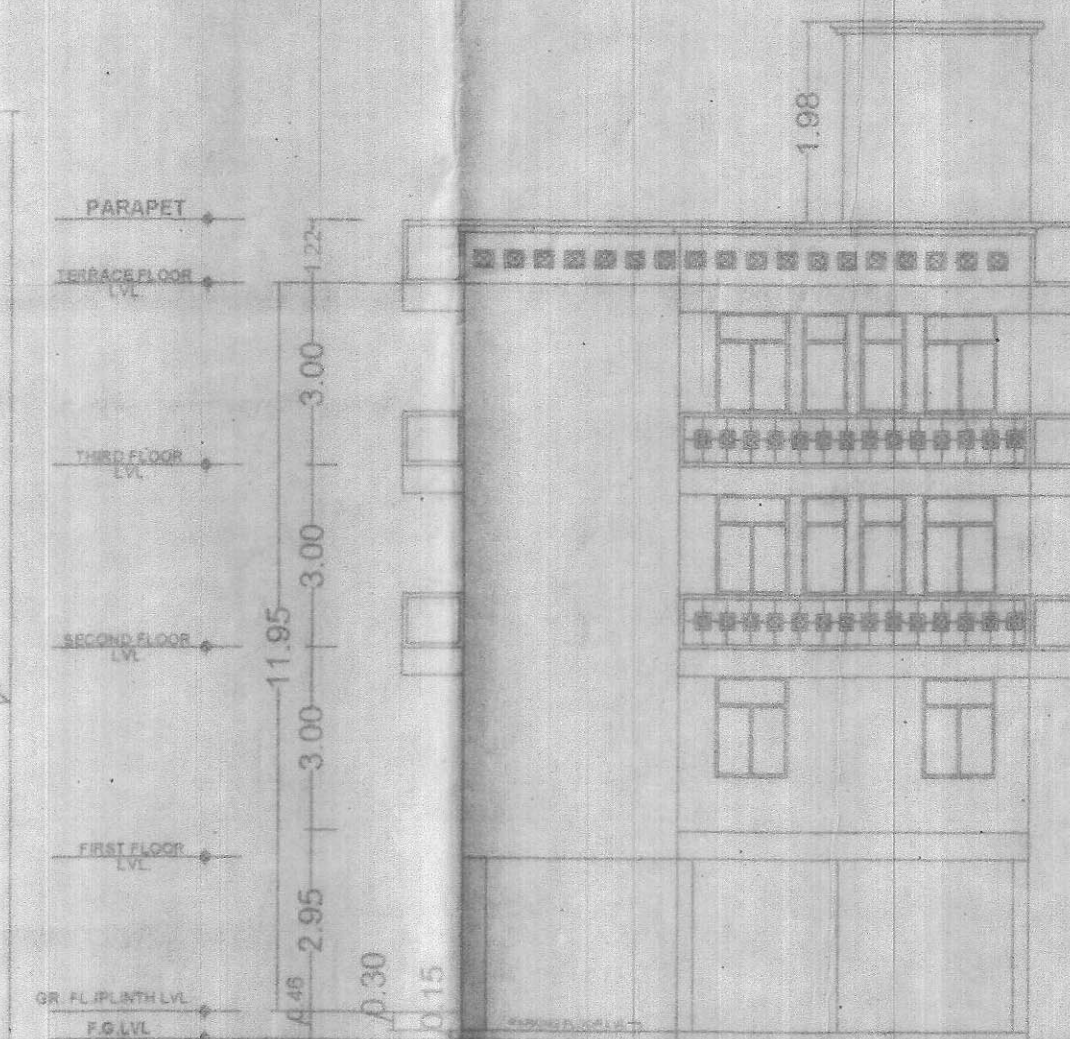

FRONT ELEVATION

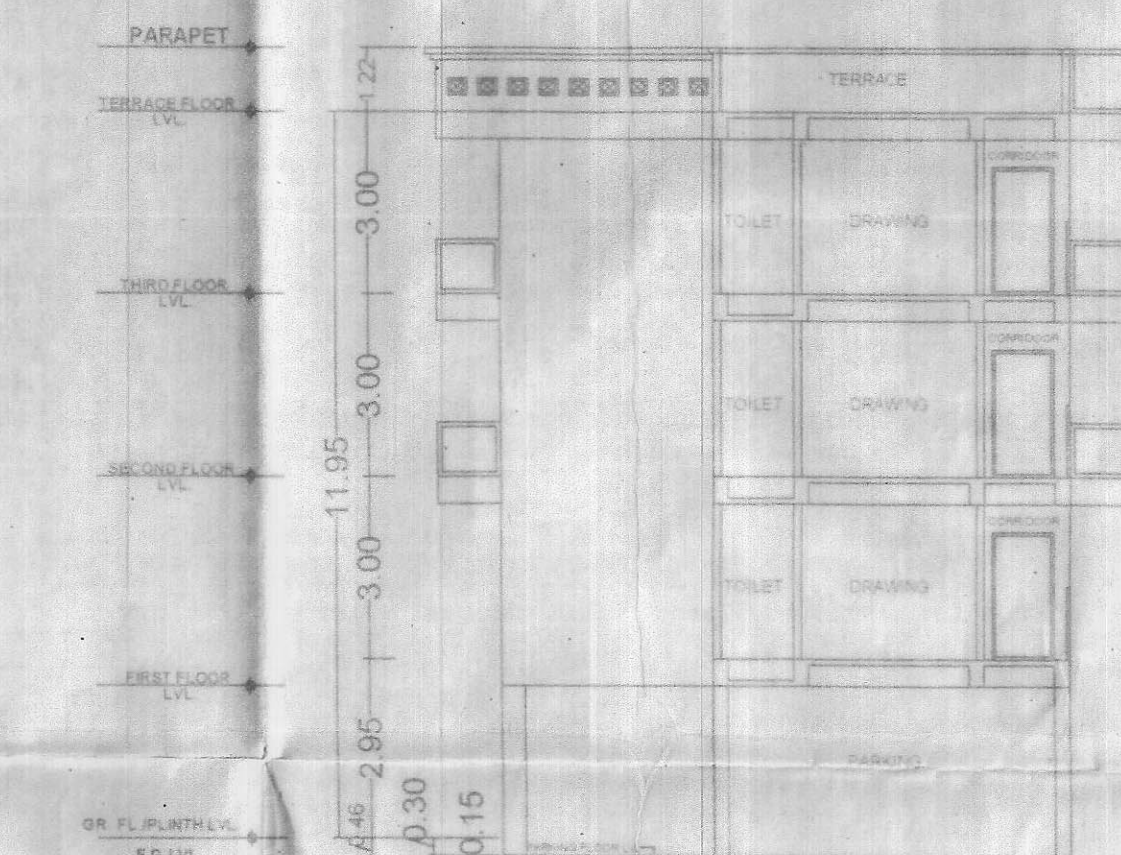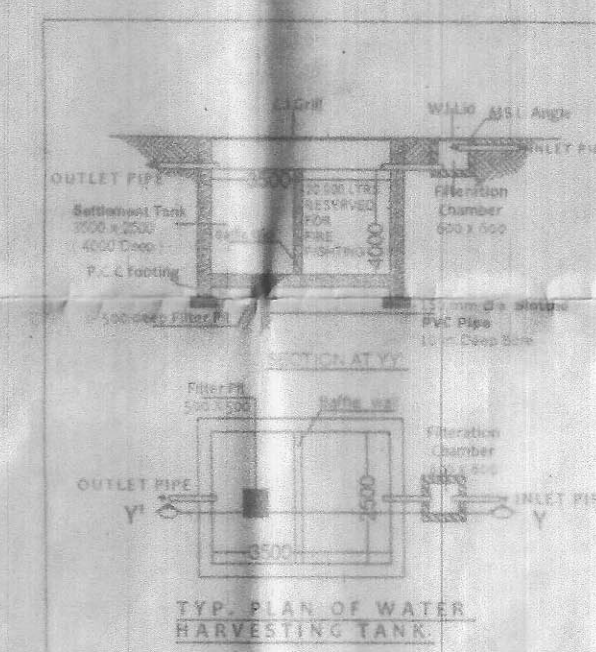

SECTION XX

SCHEDULE OF DOORS & WINDOWS						SPECIFICATION	
TYPE	WIDTH	HEIGHT	NO. OF DOORS	NO. OF WINDOWS	DESCRIPTION	1) R.C.C. ISOLATED FOOTING FOUNDATION 2) 14 CLASS BRICK WORK IN SUPER STR. WITH 1:4 CEMENT MORTAR 3) 1 CM TH. LIME TERRACING OVER R.C.C. ROOF 4) 75 MM TH. P.P. FLOORING OVER DRY RAMMED 5) 12 MM TH. CEMENT PLASTER ON 6) CHOUKHAT OF DOOR TO BE APPROPRIATE CLASS OF SALWOOD OR R.C.C. WITH FLUSH DOOR SHUTTER 7) FULLY GLAZED WINDOW IN STEEL FRAME 8) P.L. & G.L. AS SHOWN IN SECTION 9) WHITE OR COLOR WASH AS CHOICE	PROPOSED RESIDENTIAL BUILDING PLAN OF 1) SMT IVA SINHA W/O SRI BIPIN KUMAR SINHA 2) SRI VIJAY KUMAR TIWARI S/O SRI SHAMSHU NATH TIWARI 3) SRI DWARKA NATH TIWARI S/O SRI PARAMHANS TIWARI 4) SMT MANJULATA DEVI W/O SRI DWARKA NATH TIWARI MAHA KATA NO. - 127 TAUKI NO. - 5271 SURVEY PLOT NO. - 533(P) THANA NO. - 14 WARD NO. - 10 CIRCLE NO. - 289 DIST. - PATNA
DEVELOPER DWARKA DWELLINGS PVT. LTD. DIRECTOR - SRI AMIT KUMAR
SEPTIC TANK REQUIREMENT							
AREA STATEMENT							
OCCUPANT LOAD (RESIDENTIAL)							
PARKING CALCULATION							
REQUIRED GREEN AREA							
TOTAL BUILT UP AREA							
TOTAL FLOOR AREA							
TOTAL PLANT AREA							
TOTAL TERRACE AREA							

PATNA MUNICIPAL CORPORATION
 P.P. No. 100-PRN-1113/20-18
 Specimen of Plan Approved under Section 314,
 315, 316 & 317 of the Bihar Municipal Act 2007
 by the Municipal Commissioner, Patna on.....
 17/07/17
 SANCTION OF PLAN ACCORDED

निदेशक
 शहरी योजना
 पटना नगर निगम, पटना
 Dwarka Dwellings Pvt. Ltd.
 Amit Kumar
 Director