

SCHEDULE OF DOORS & WINDOWS					
TYPE	WIDTH	HEIGHT	SILL LEV.	JAN. LEV.	REMARKS
D	1.52	2.13	0.00	2.13	FULLY PAINTED DOORS
D1	1.00	2.13	0.00	2.13	DO
D2	0.76	2.13	0.00	2.13	DO
W					
		N	D	W	S
W	1.52	1.37	0.76	2.13	FULLY GLAZED WINDOW
W1	0.81	1.22	1.07	2.13	DO
W2	0.61	1.22	0.61	2.13	DO

TOTAL B/U AREA = 4053.605sqm.
PARKING AREA REQUIRED (AS/TABLE NO-19,
S.No-3) @ 25% = 4053.60 X 25% = 1013.40ASqm.
CAR PARKING AREA PROVIDED AT COVERED
BASEMENT FLR.
= (26.62 X 49.07) - [(Basmt. flr. B/U Area + Ramp)]
= (1306.245sqm) - (16.86 + 53.52) = 1235.865sqm
TOTAL PARKING AREA PROVIDED
1215.635sqm.


PROJECT :-
PROPOSED RESD. BUILDING SRI JAI KISHOR SINGH
S/O LATE DEVASINGH SINGH, KHANNA-168, KHESRA NO.-97,
MAUZA - KOTHWI, THANA NO.- 37, THANA-DANAPUR,
PATNA
DEVELOPER :- MADHUSHA INFRASTRUCTURE PVT LTD

[illegible]


SIGNATURE OF OWNER	SIGNATURE OF STR. ENG.
"THIS IS TO CERTIFY THAT THE SOBBISHAN DRAWING HAS BEEN PREPARED AFTER VISITING THE SITE AND ACCORDING TO THE PROVISION OF EXISTING BYE LAWS."	

[illegible]


मर कार्यपत्रक पदाधिकारी
मर बरिषद, दोमपुर विजाम
20/11/2013

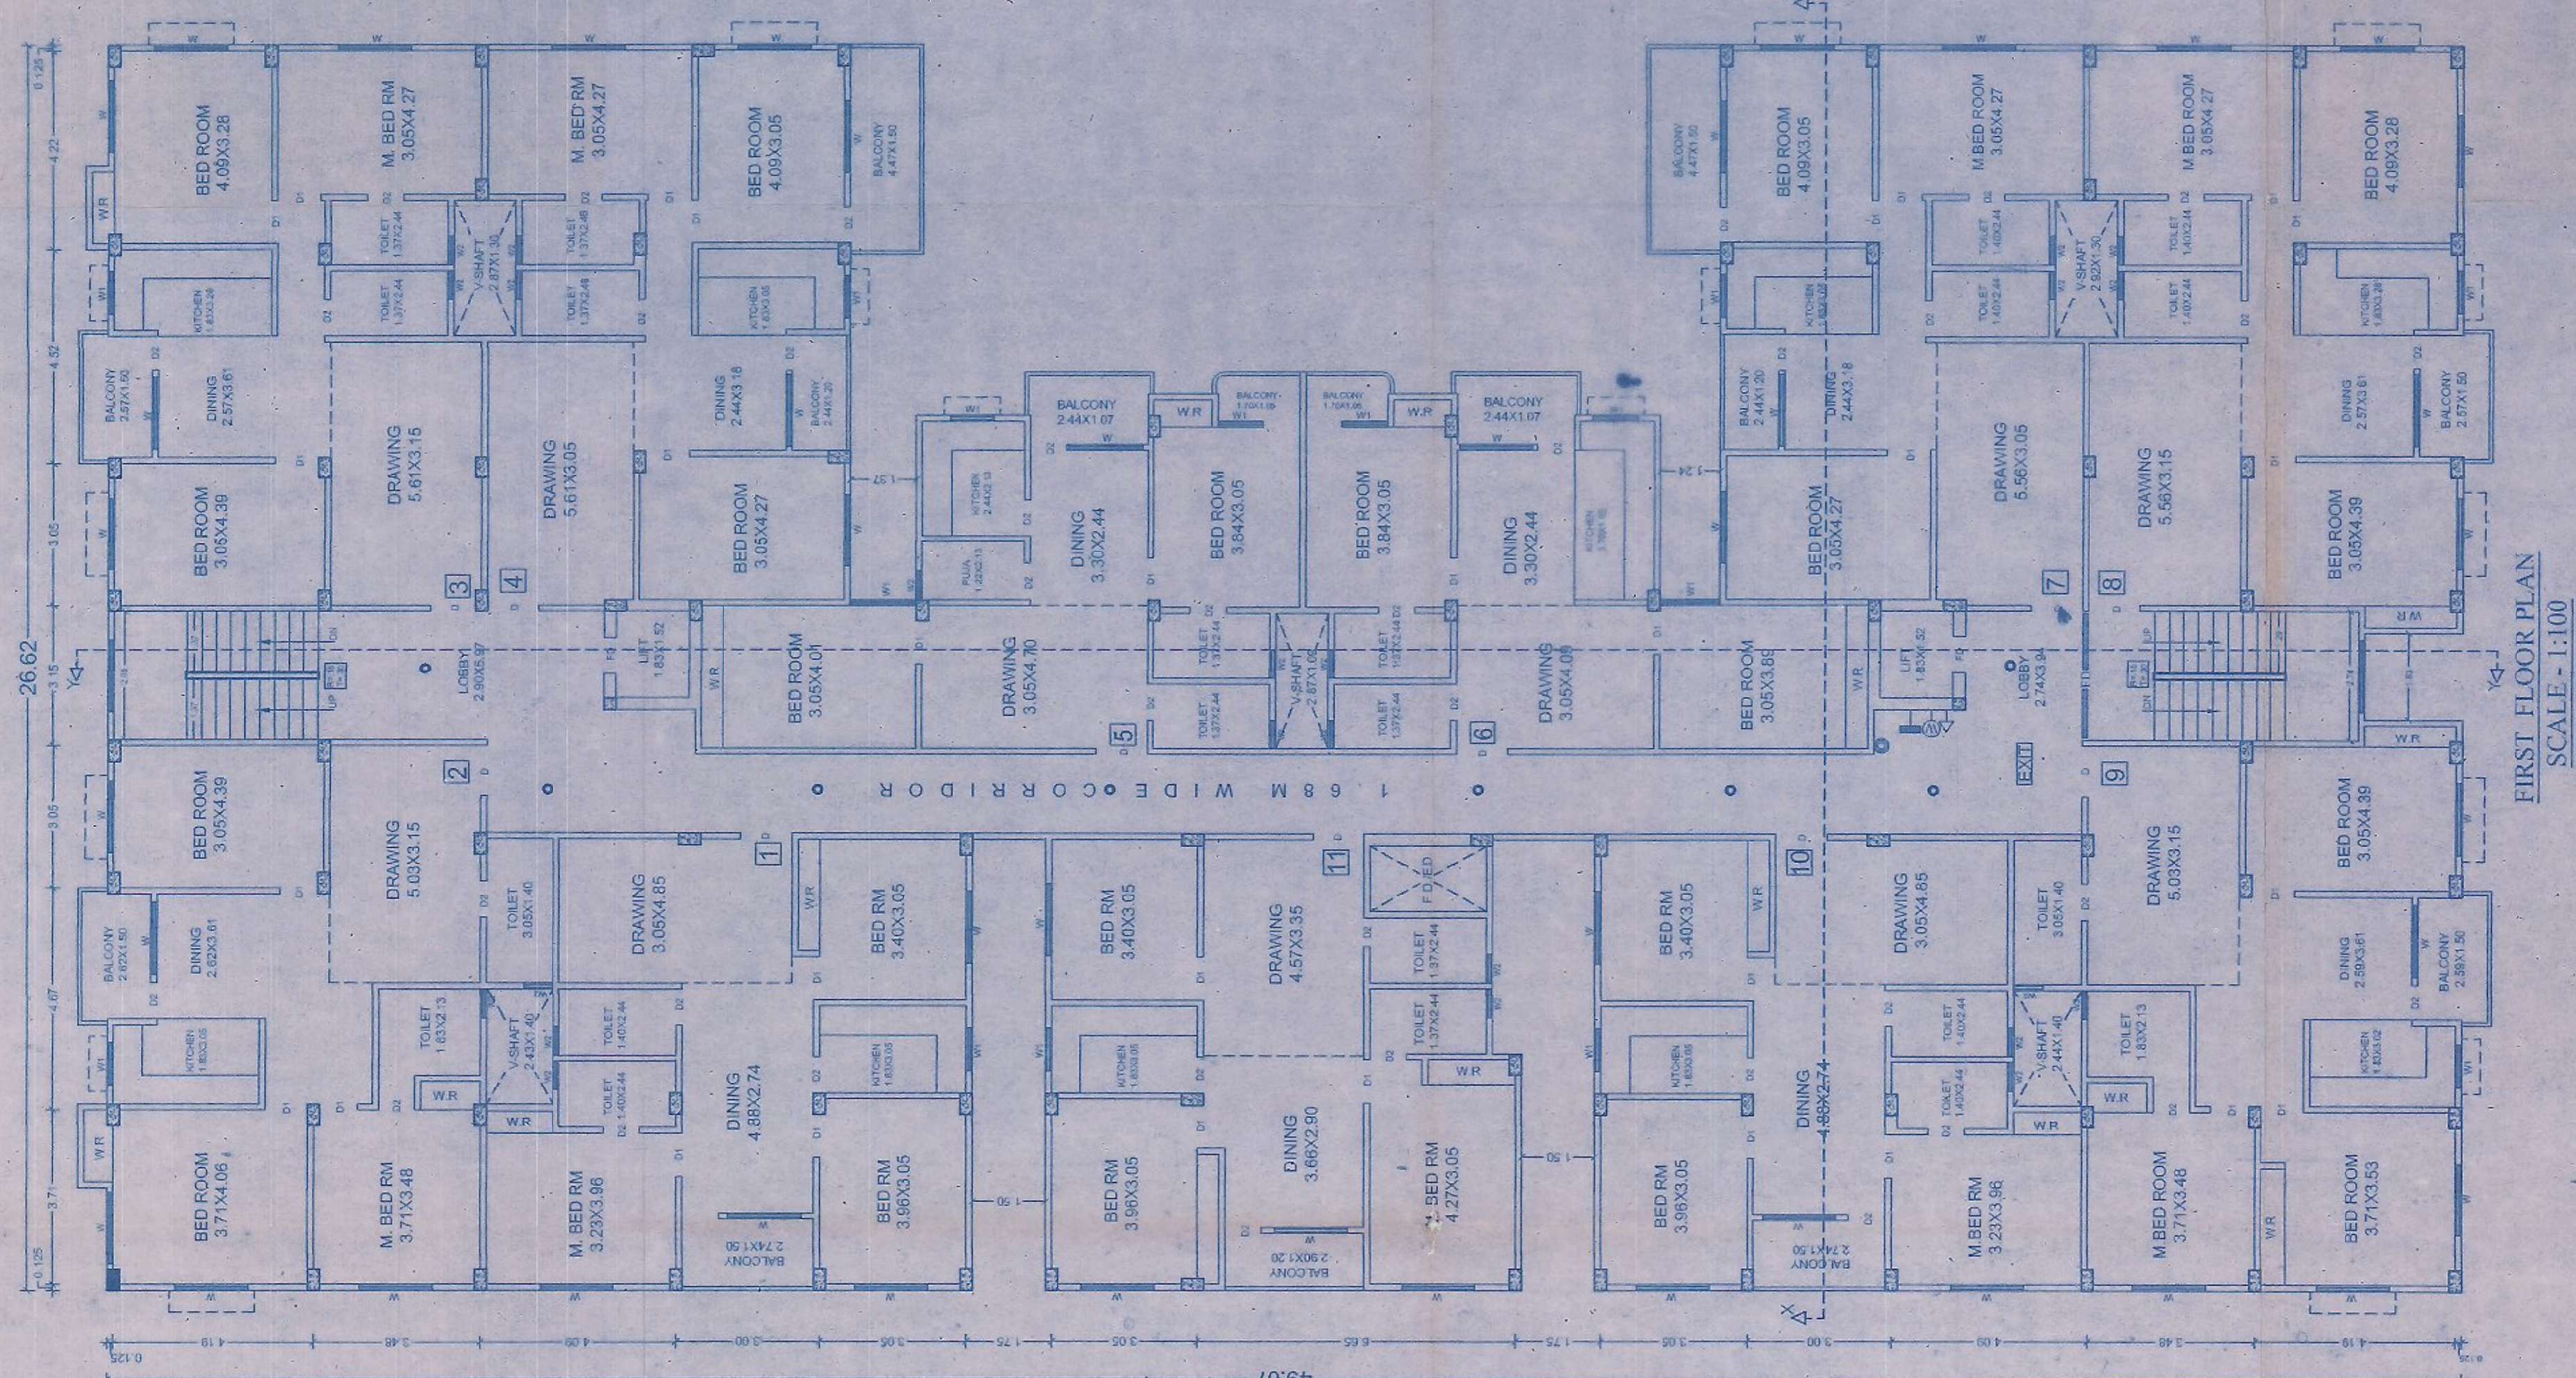

FIRST FLOOR PLAN
SCALE - 1:100

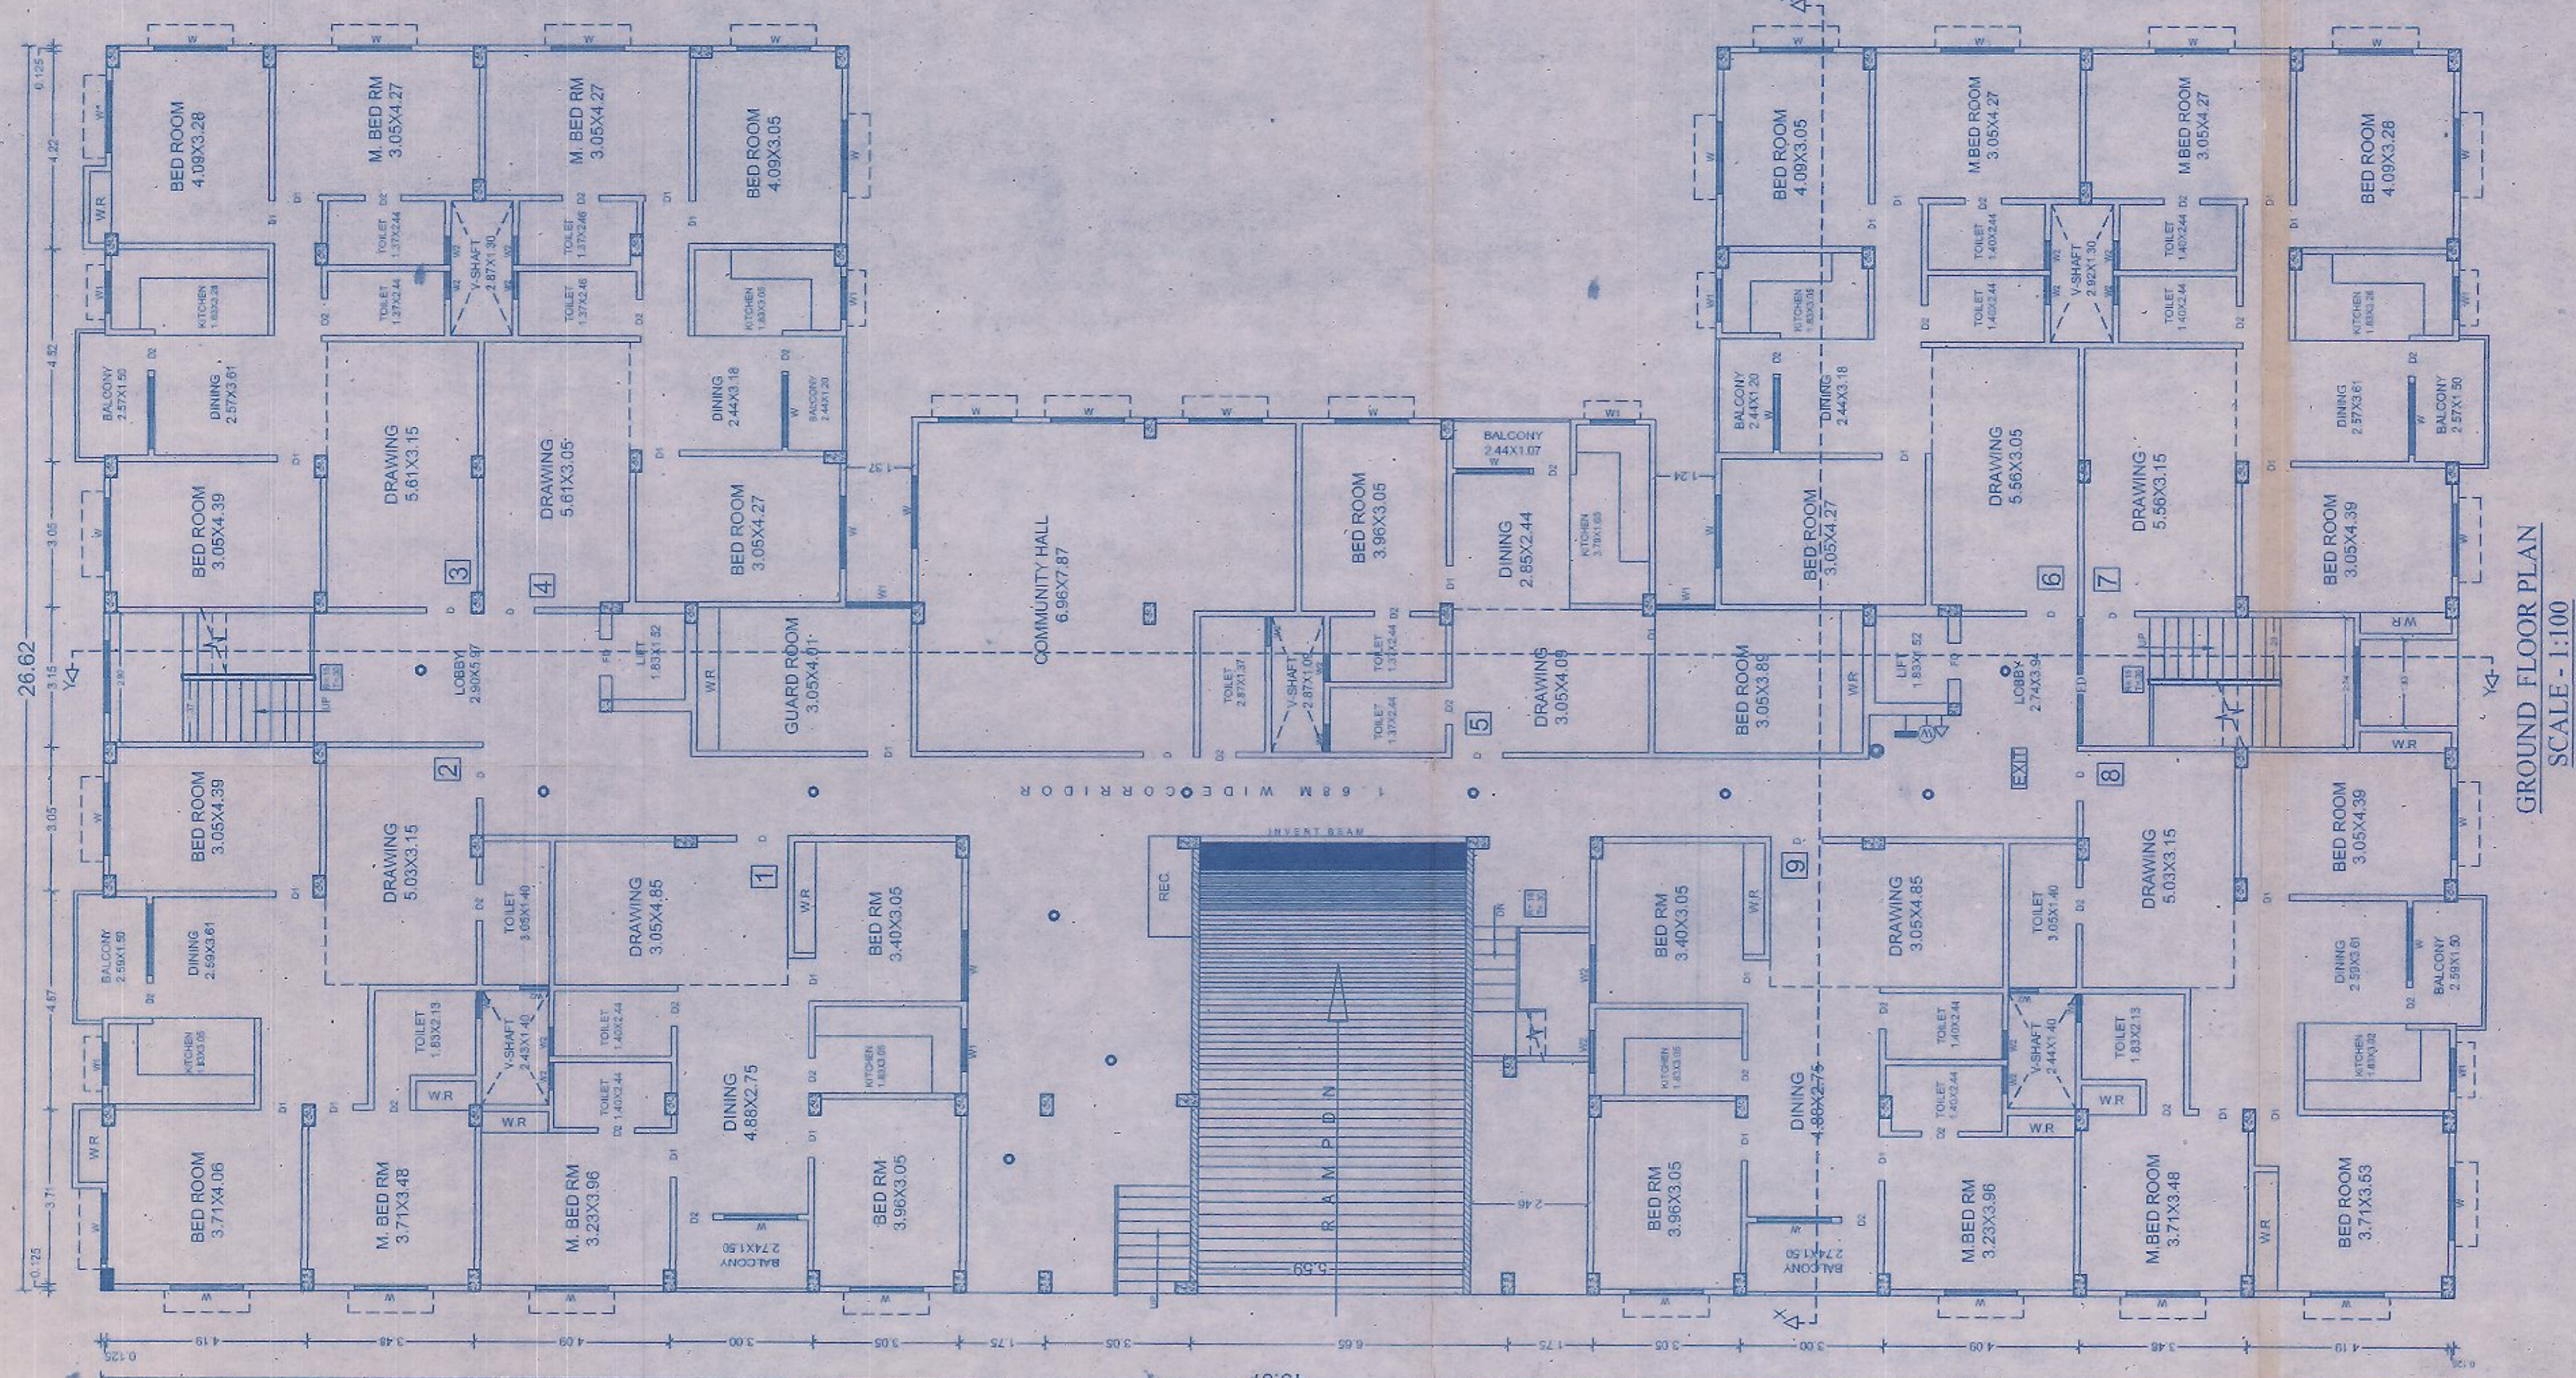

ROUND FLOOR PLAN
SCALE - 1:100

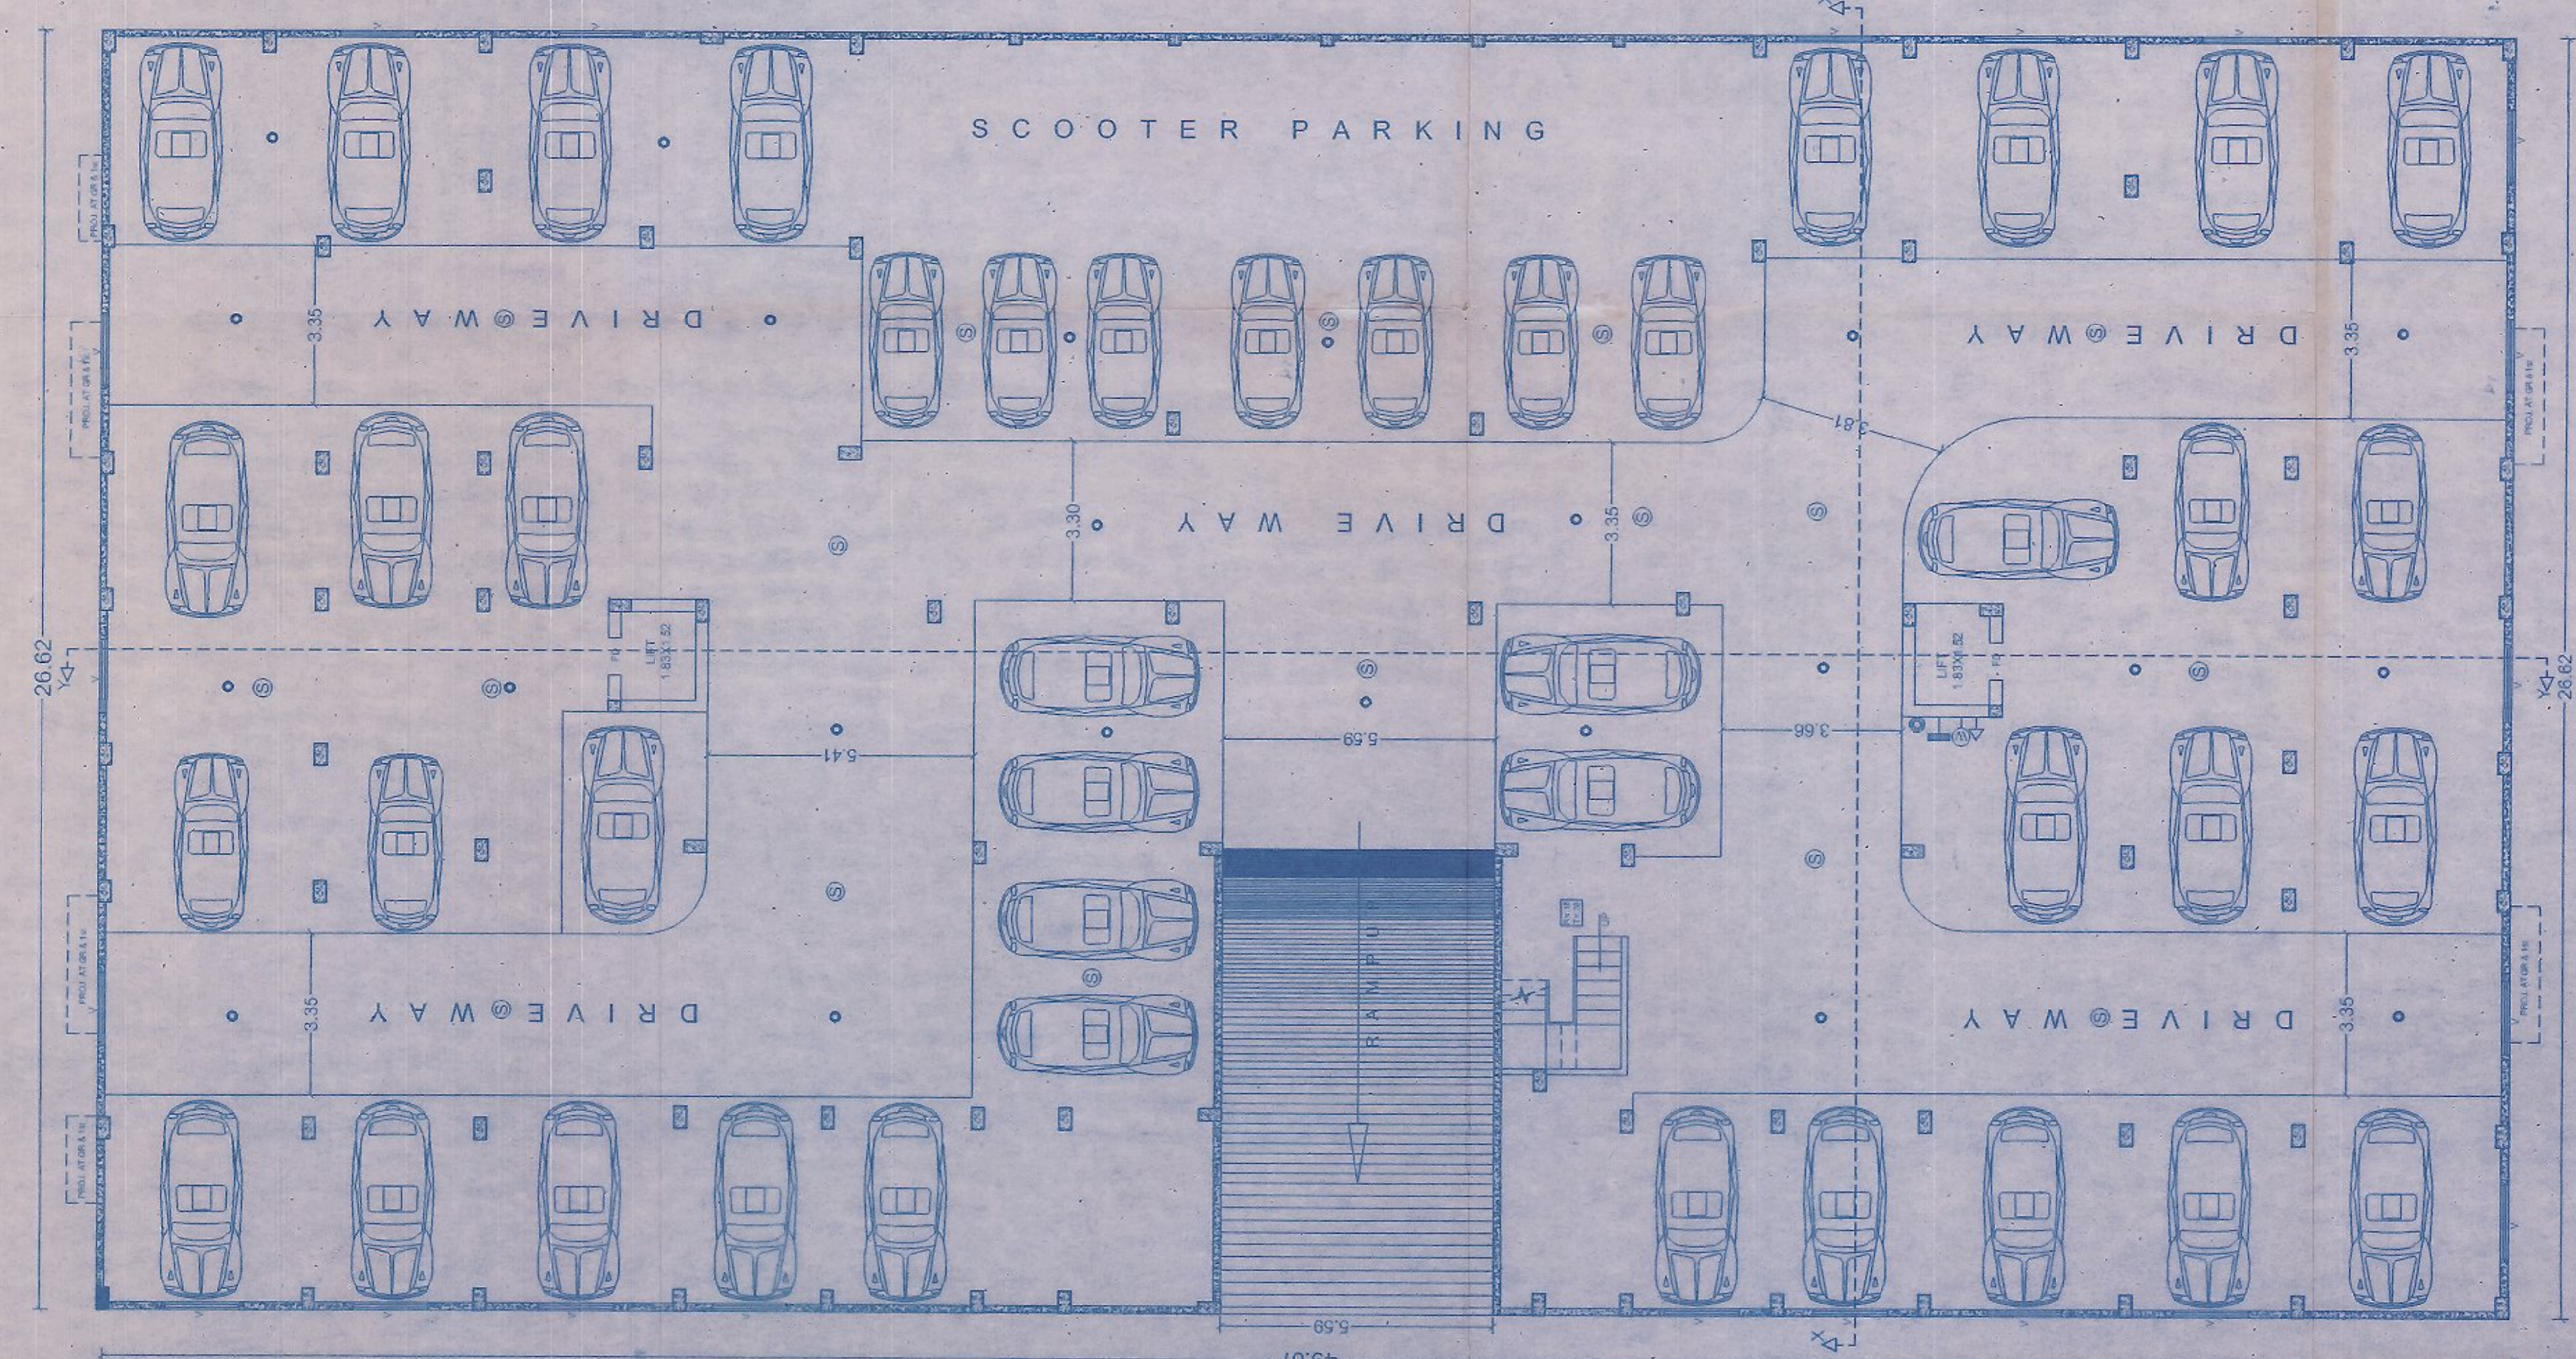

BASEMENT FLOOR
PARKING PLAN
SCALE - 1/100

J. E.
tagar Parishad Dānapur Nizamāt