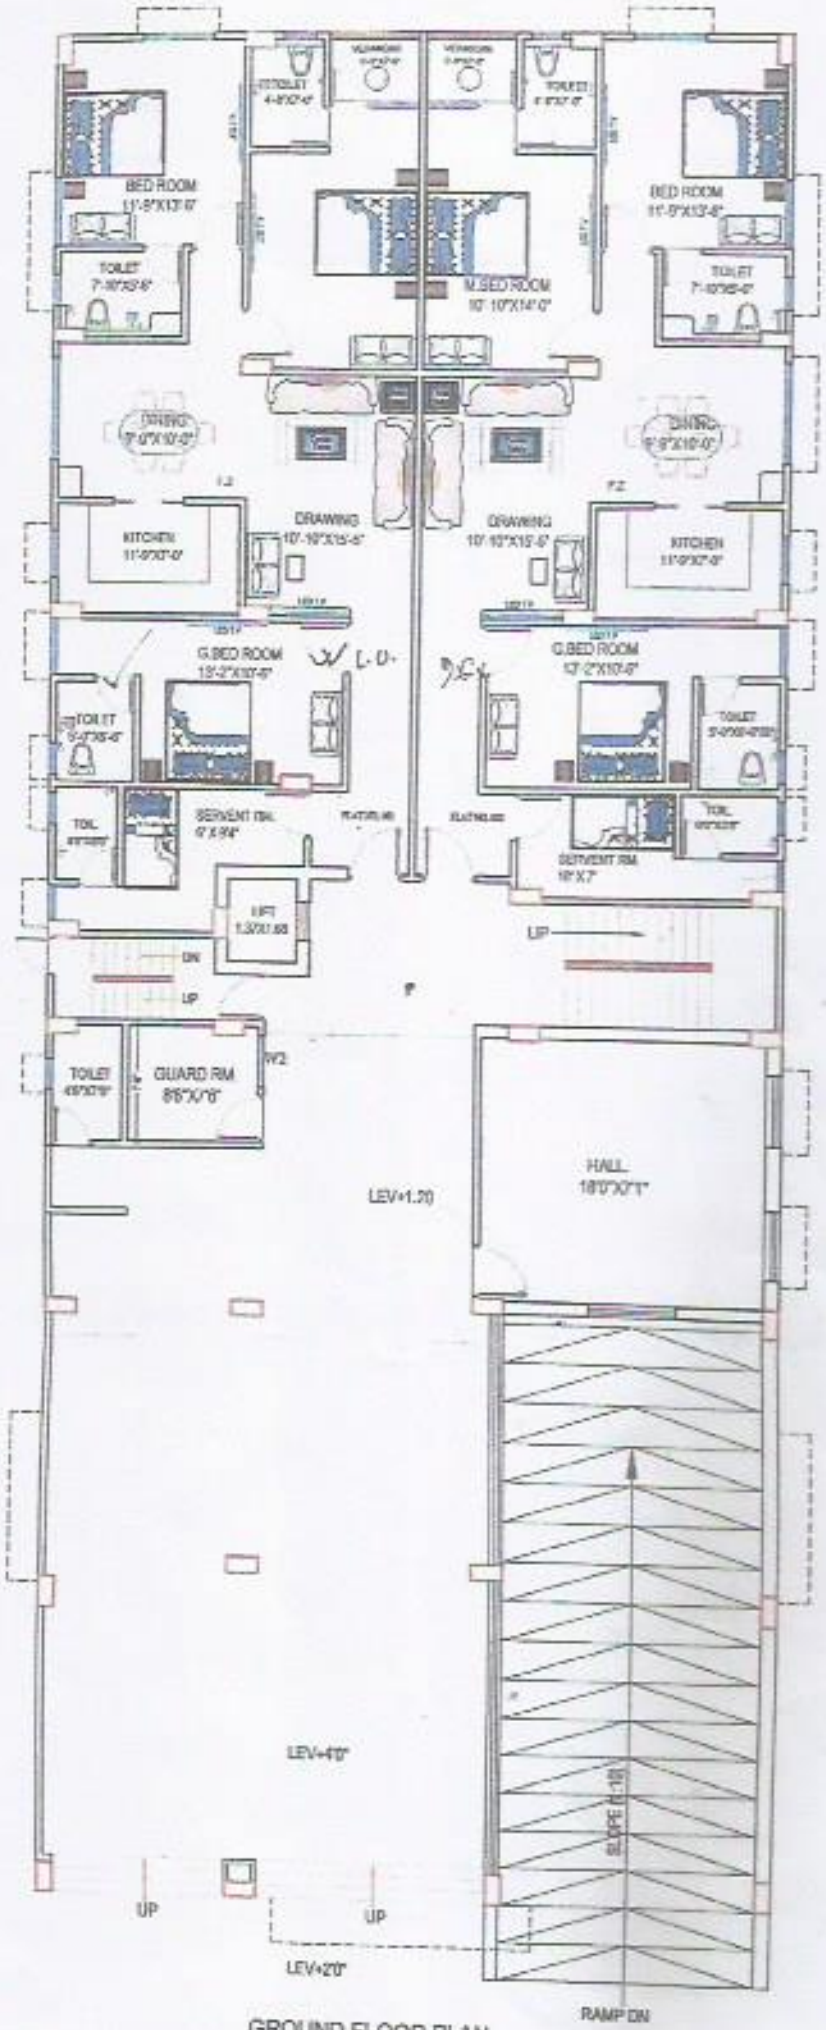


GROUND FLOOR PLAN

Scanned by CamScanner