

PROJECT

NEW PROJECT
C/O VAMIKAT
PAMNAGARI


SHEET TITLE
SITE CUM BLOCK LAYOUT PLAN
BLOCK - A & B

DRAWN BY
MD. MUSHTAQUE

DATE
06-09-16



Scale and Revision
1" = 10'-0"

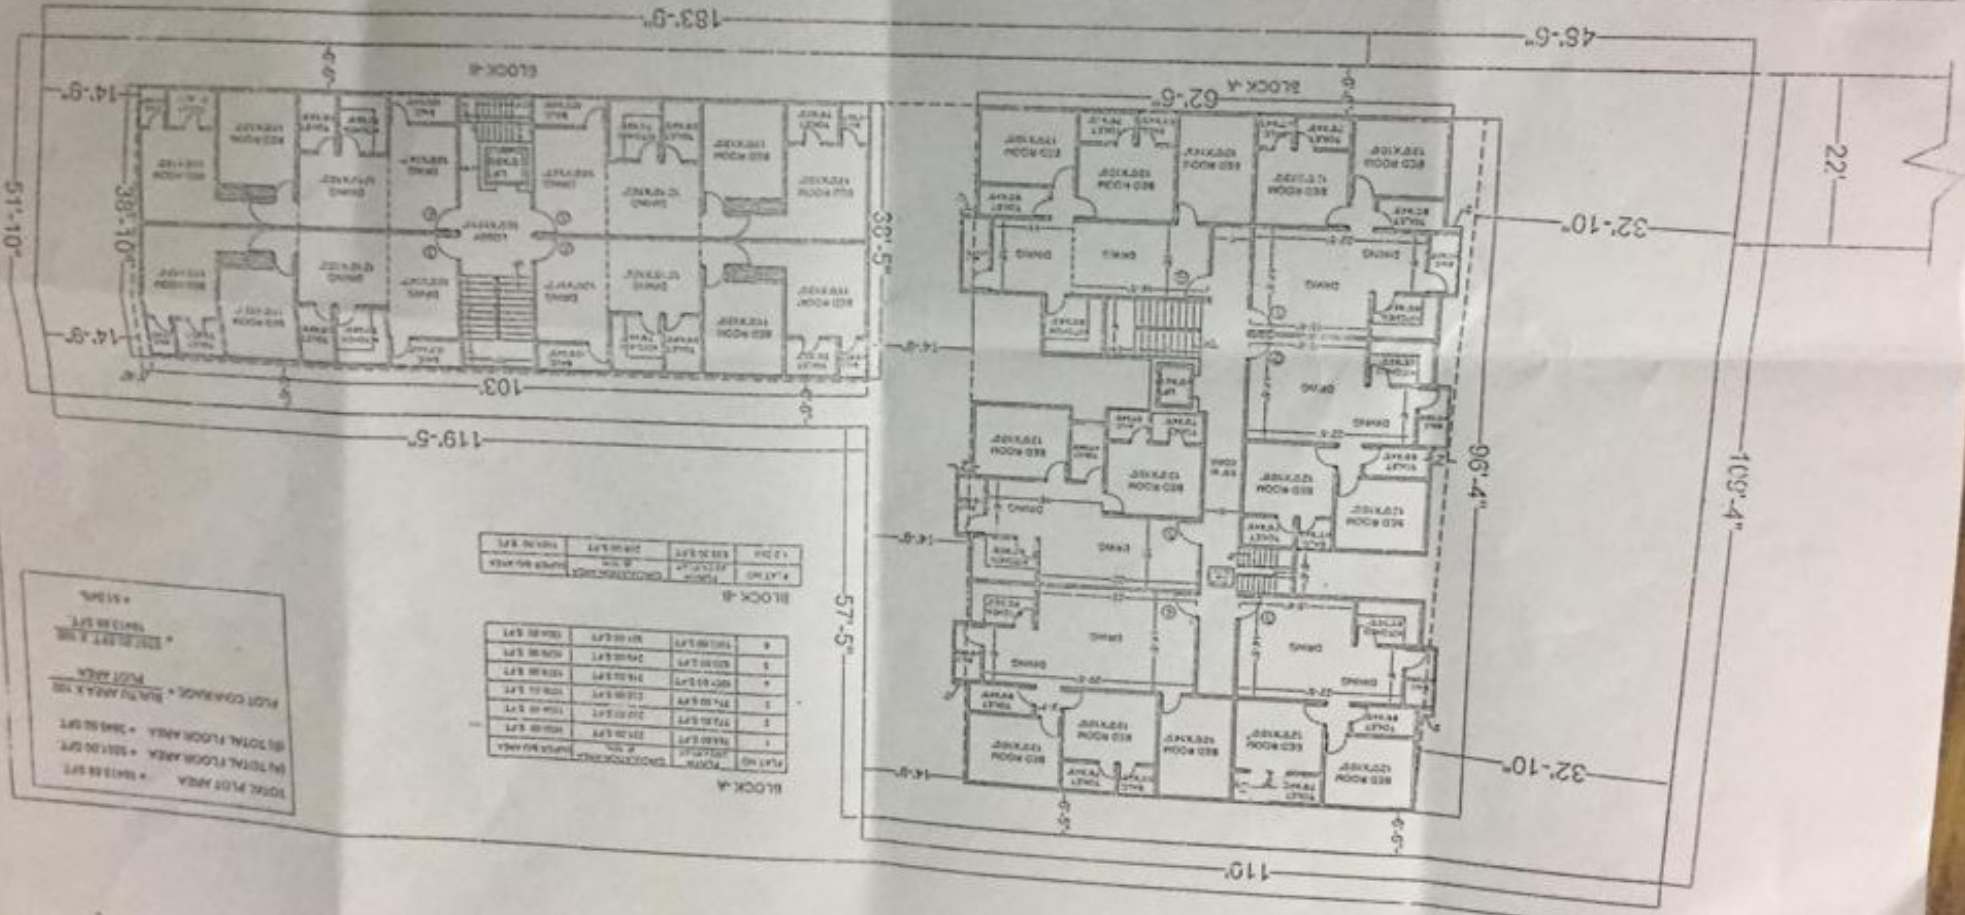

