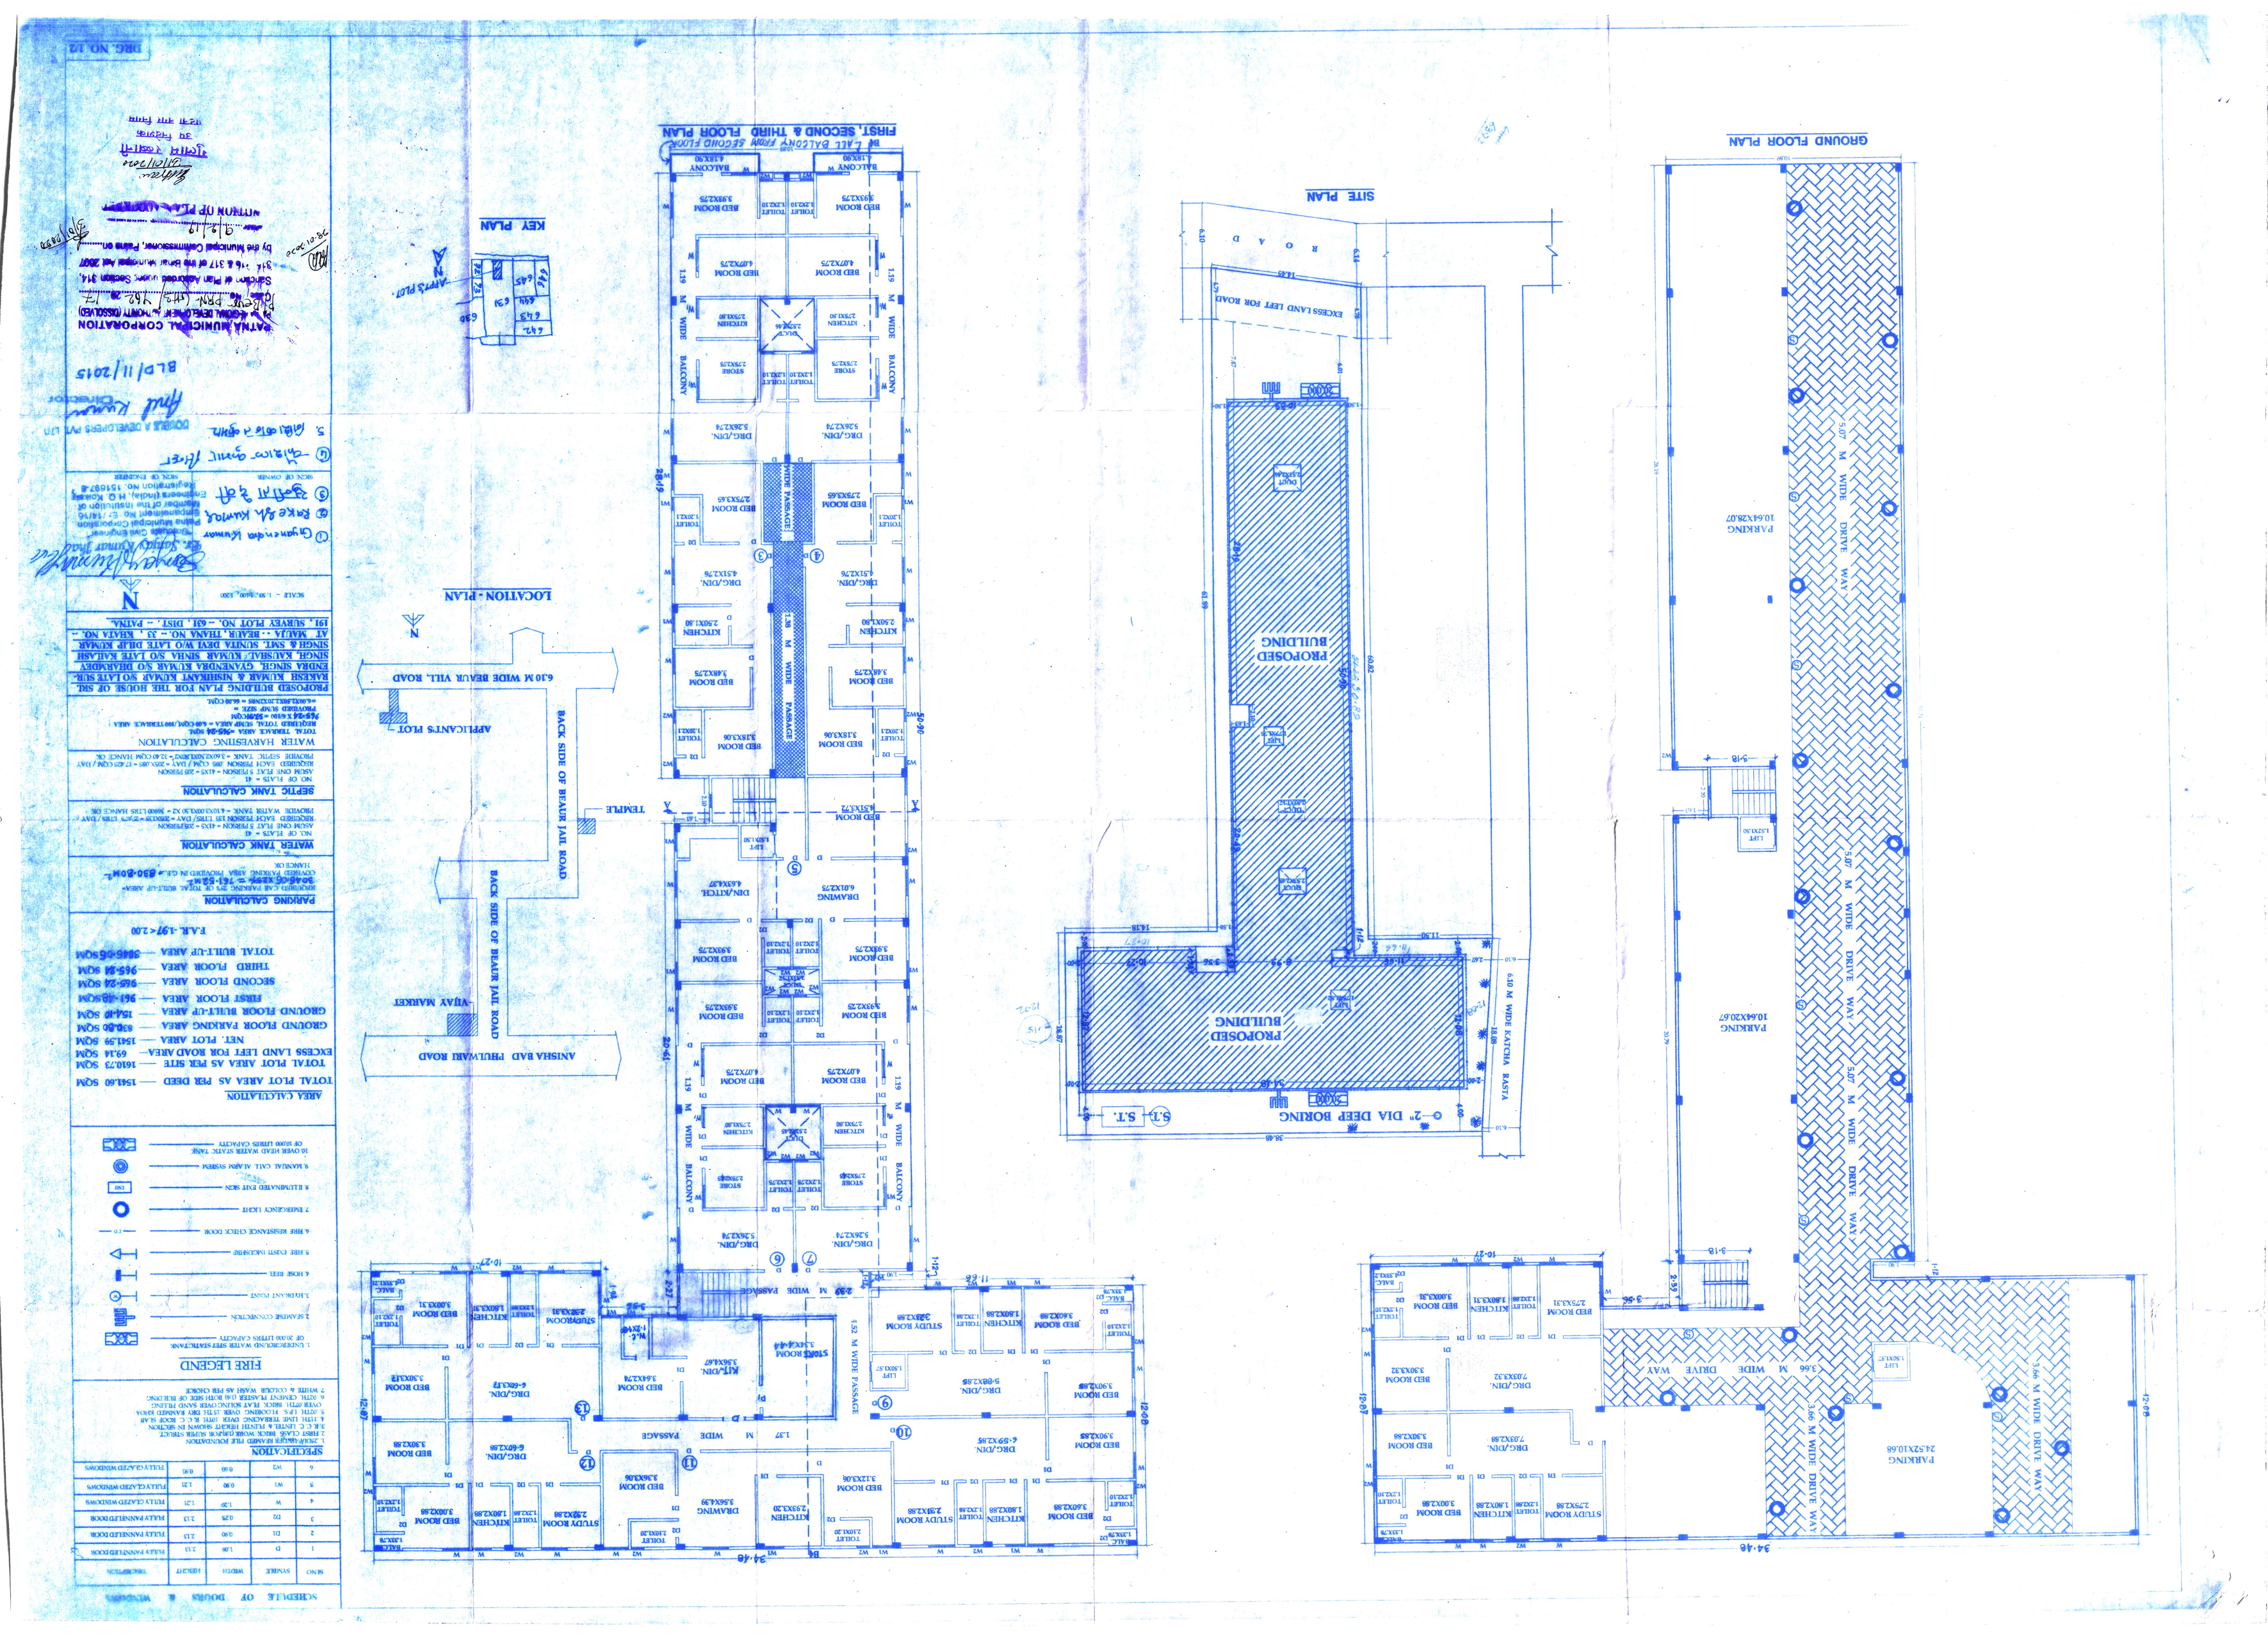
GROUND FLOOR PLAN
SITE PLAN
FIRST, SECOND & THIRD FLOOR PLAN
LOCATION - PLAN
KEY PLAN
PROPOSED BUILDING
PARKING
5.07 M WIDE DRIVE WAY
6.10 M WIDE KATCHA RASTA
6.10 M WIDE BEAUR VILL. ROAD
ANISHA BAD PHULWARI ROAD
BACK SIDE OF BEAUR JAIL ROAD
APPLICANT'S PLOT
TEMPLE
VIJAY MARKET
1.37 M WIDE PASSAGE
3.66 M WIDE DRIVE WAY
SCHEDULE OF DOORS & WINDOWS
FIRE LEGEND
AREA CALCULATION
PARKING CALCULATION
WATER TANK CALCULATION
SEPTIC TANK CALCULATION
SPECIFICATION
PROPOSED PUBLISHING PLAN FOR THE HOUSE OF SRI. RAKESH KUMAR & NISHIKANT KUMAR S/O LATE SUR-ENDRA SINGH, GYANENDRA KUMAR S/O DHANDHEY SINGH, KAUSHAL KUMAR SINHA S/O LATE KALASH SINGH & SMT. SUNITA DEVI W/O LATE DILIP KUMAR AT MAUZA - BEAUR, THANA NO. - 33, KHATA NO. - 191, SURVEY PLOT NO. - 631, DIST. - PATNA.
DRG. NO. 12
PATNA MUNICIPAL CORPORATION
Patna Municipal Corporation
Building Plan (Ph3) Y82 20 17
Section of Plan Approval under Section 314, 316 & 317 of the Bihar Municipal Act 2007 by the Municipal Commissioner, Patna on 9/9/19
SIGNATURE OF PLAN APPROVER
Sanjay Kumar Jha
Director
BLD/11/2015
DOBULA DEVELOPERS PVT LTD
Sanjay Kumar Jha
Director