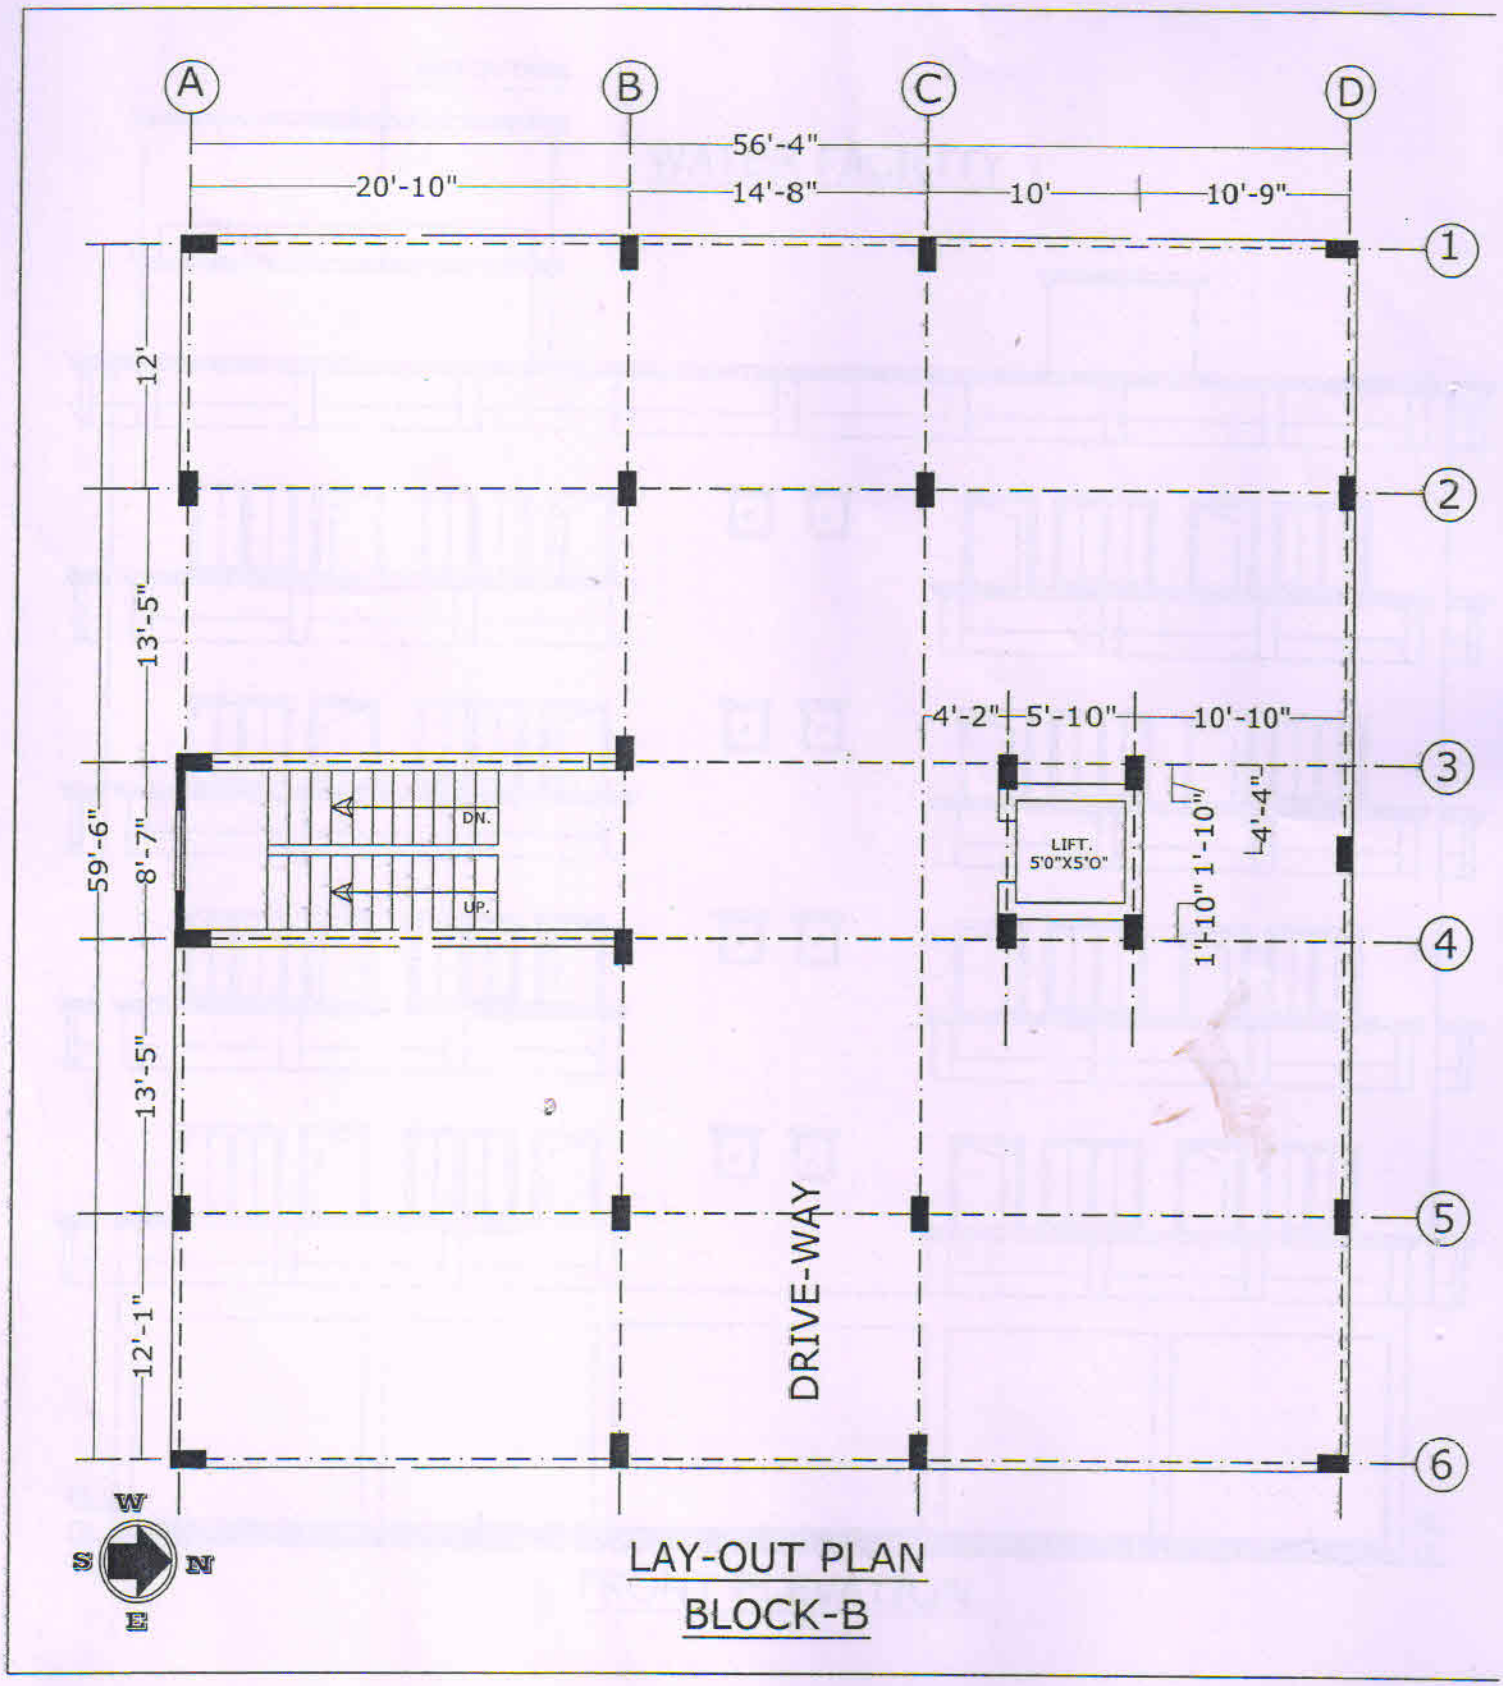


LAY-OUT PLAN
BLOCK-B