


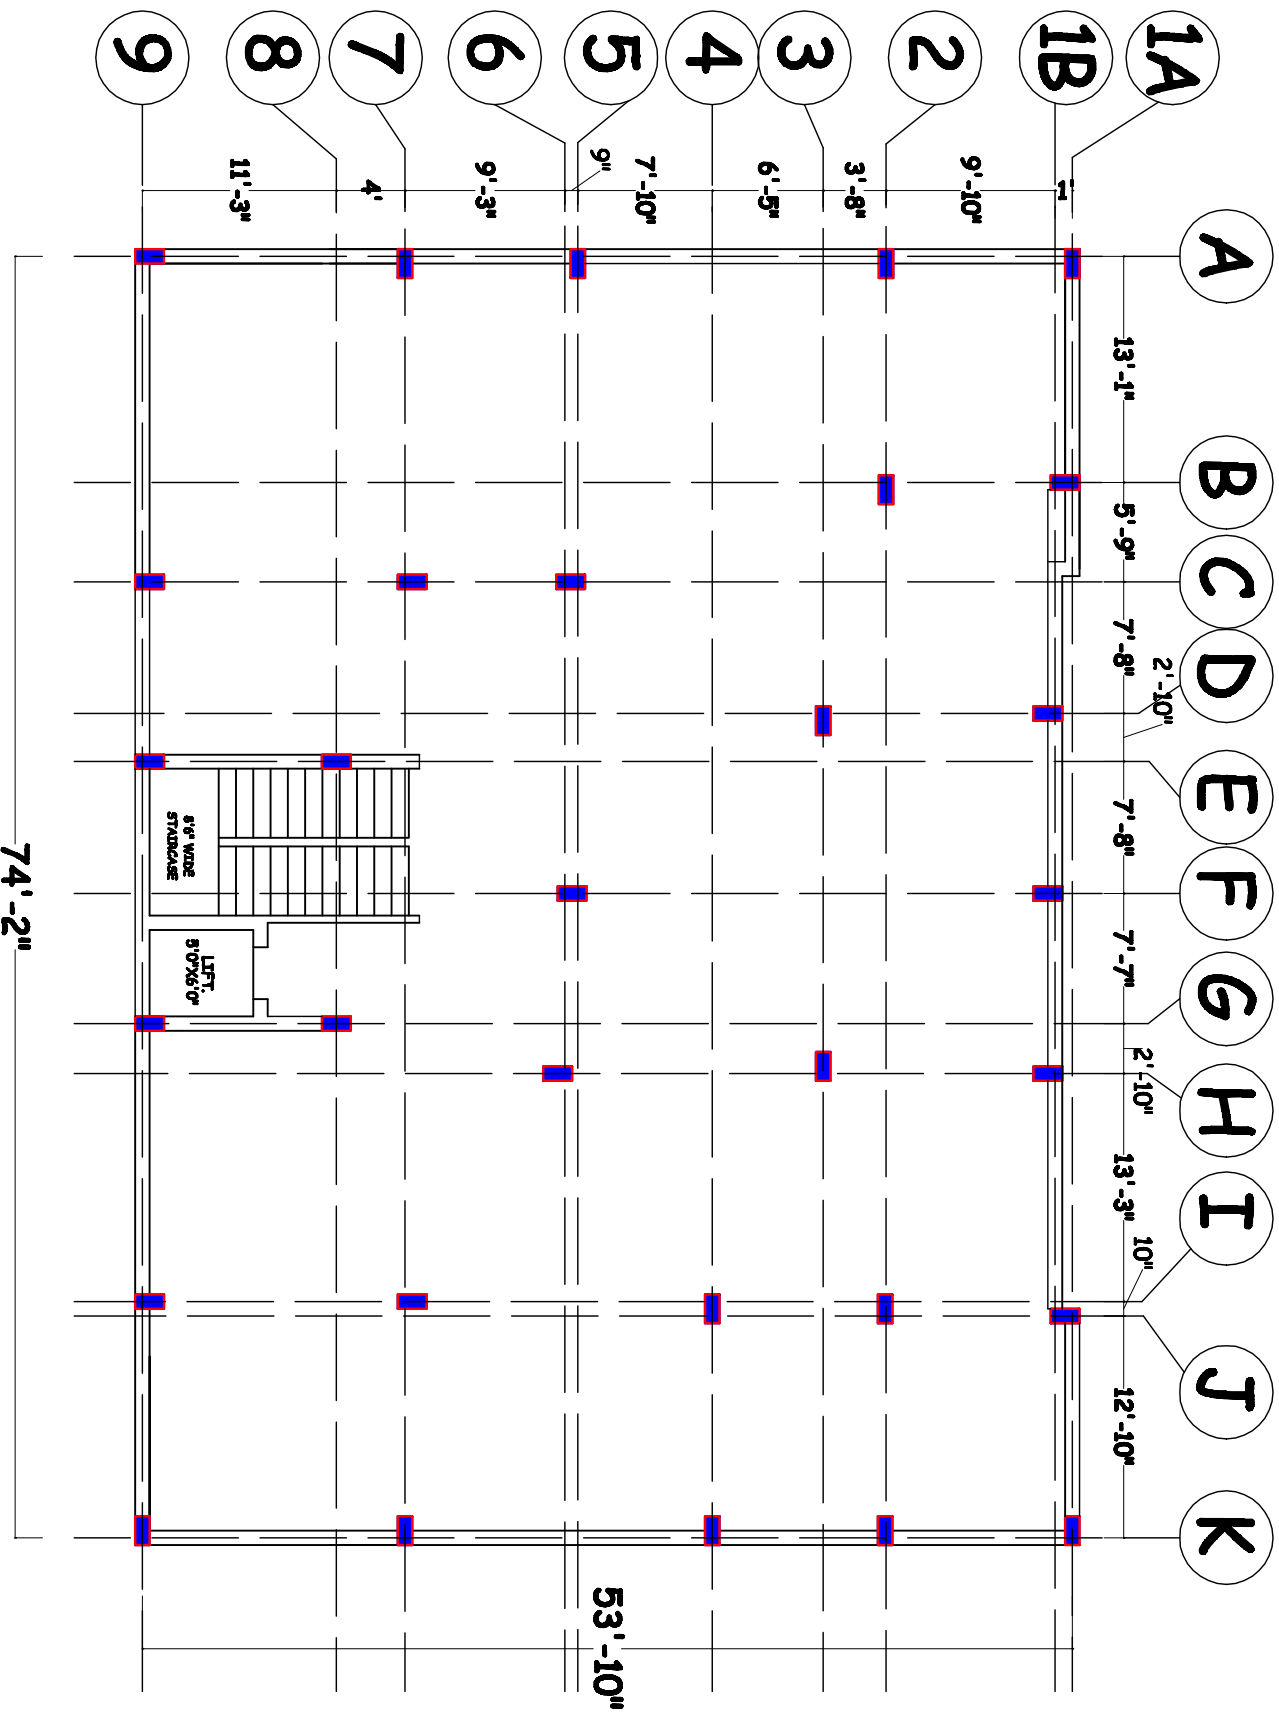

LAY-OUT PLAN