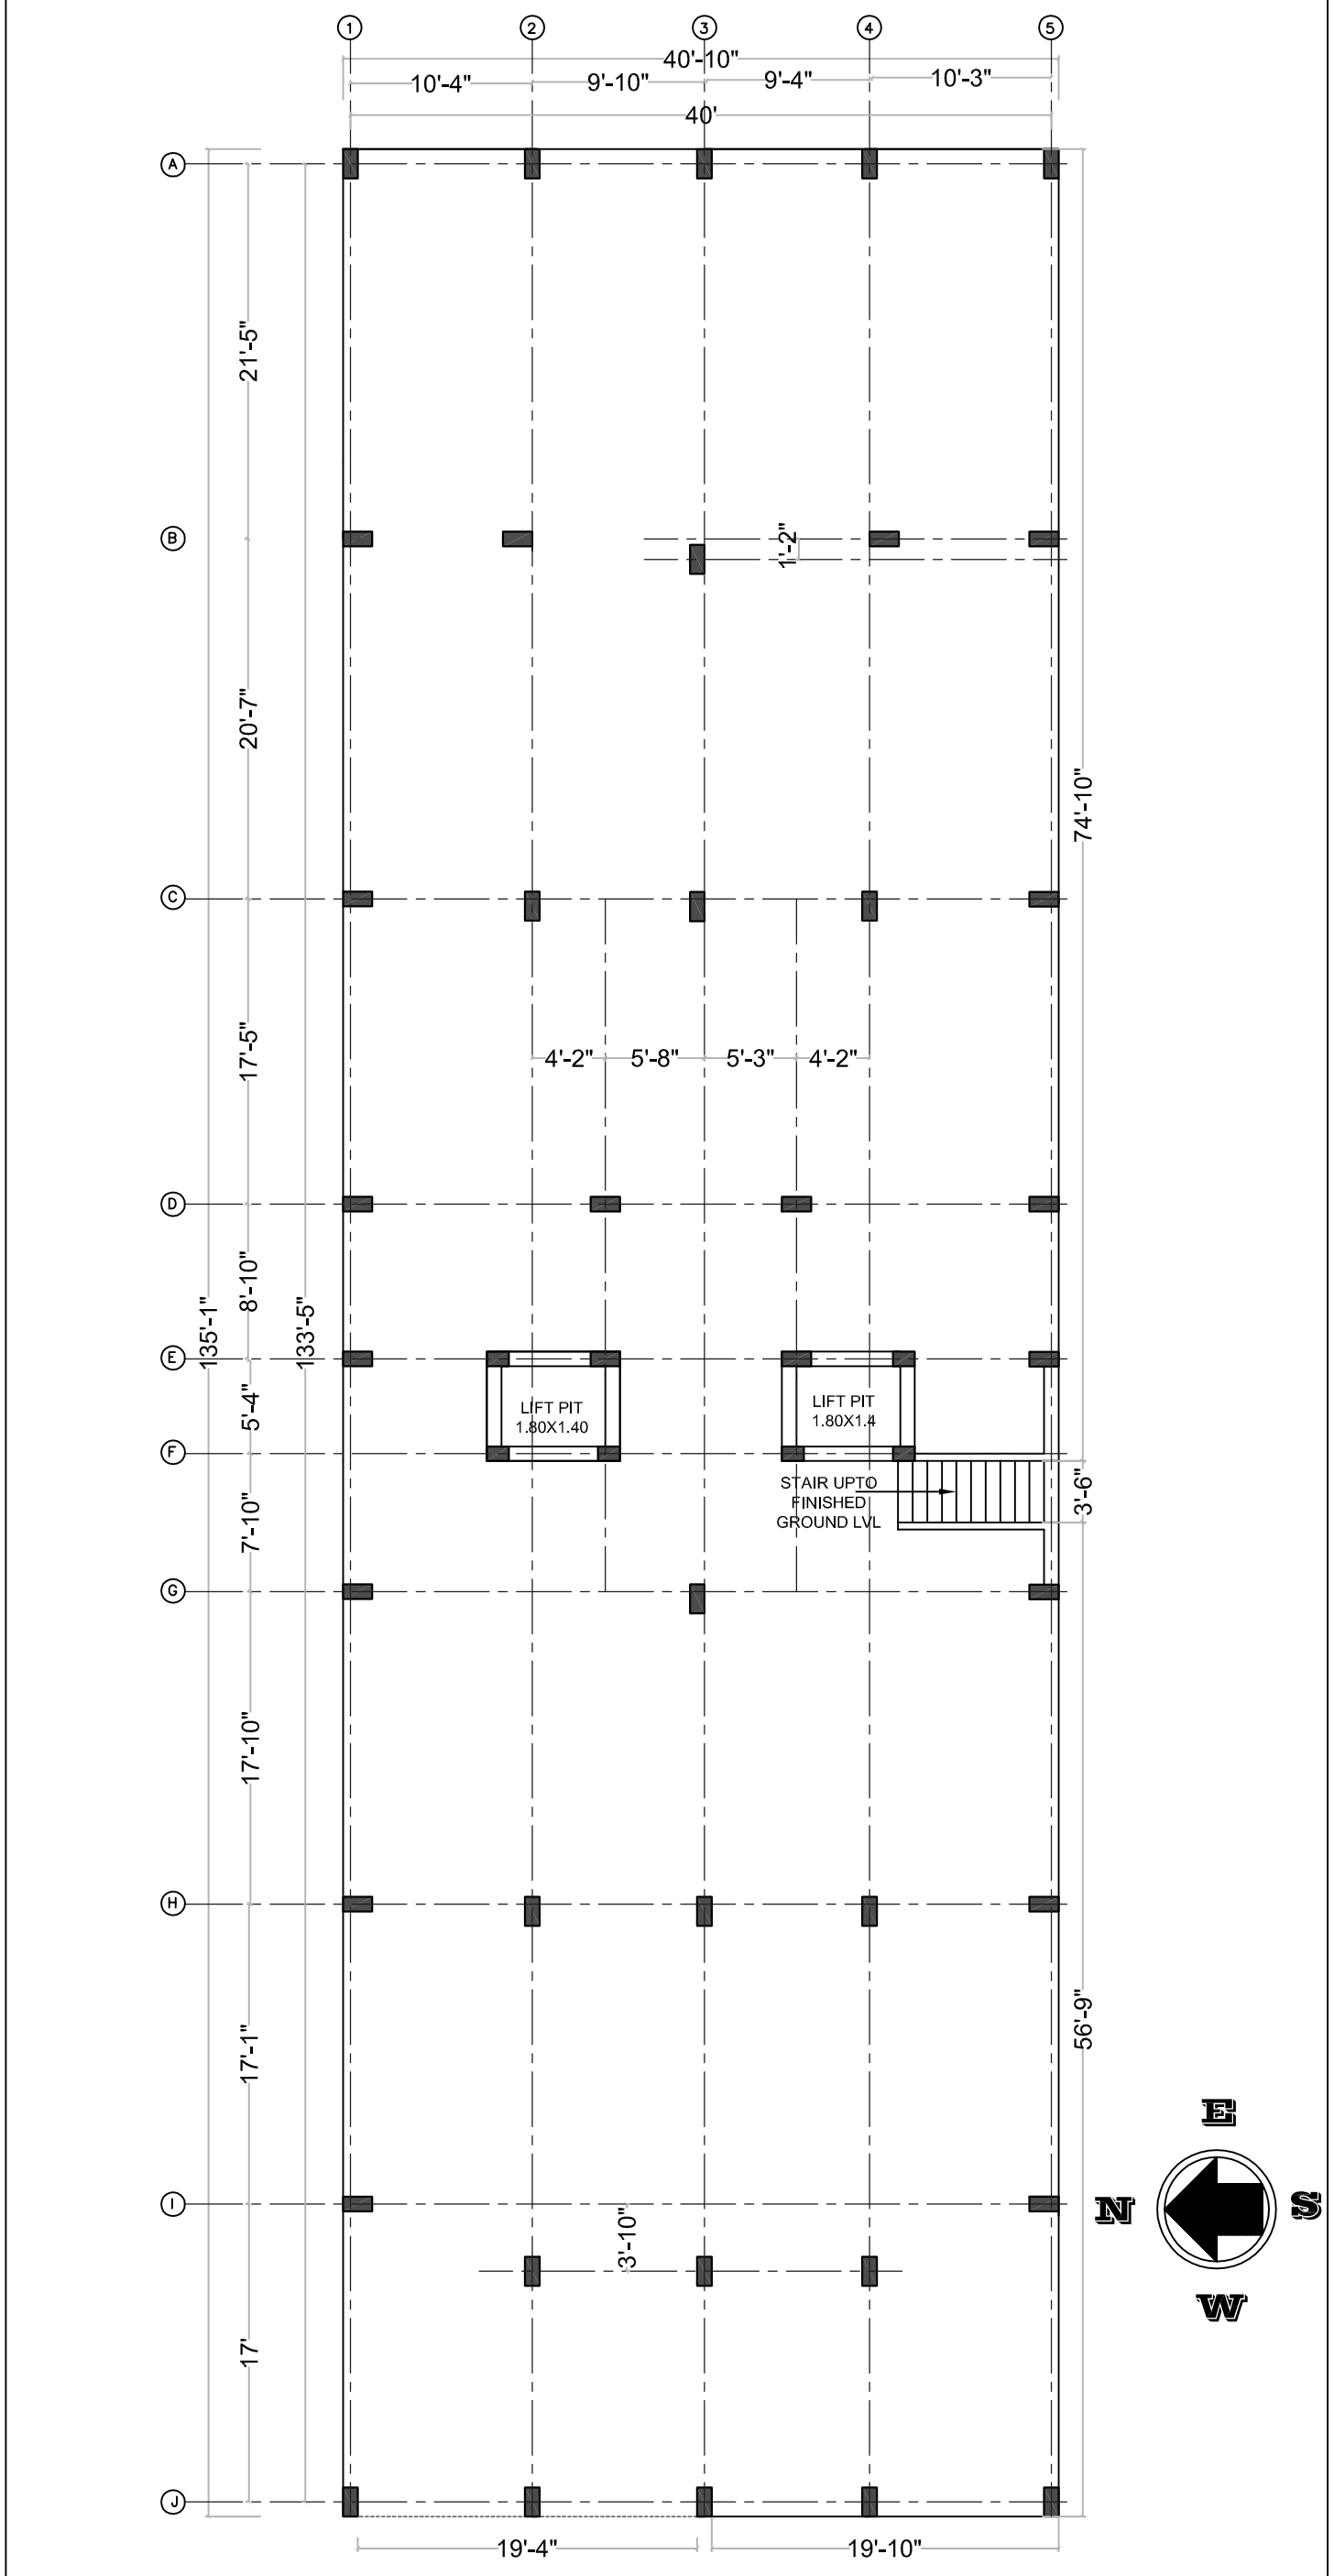

LAYOUT PLAN

TATHARAJ GHARANA