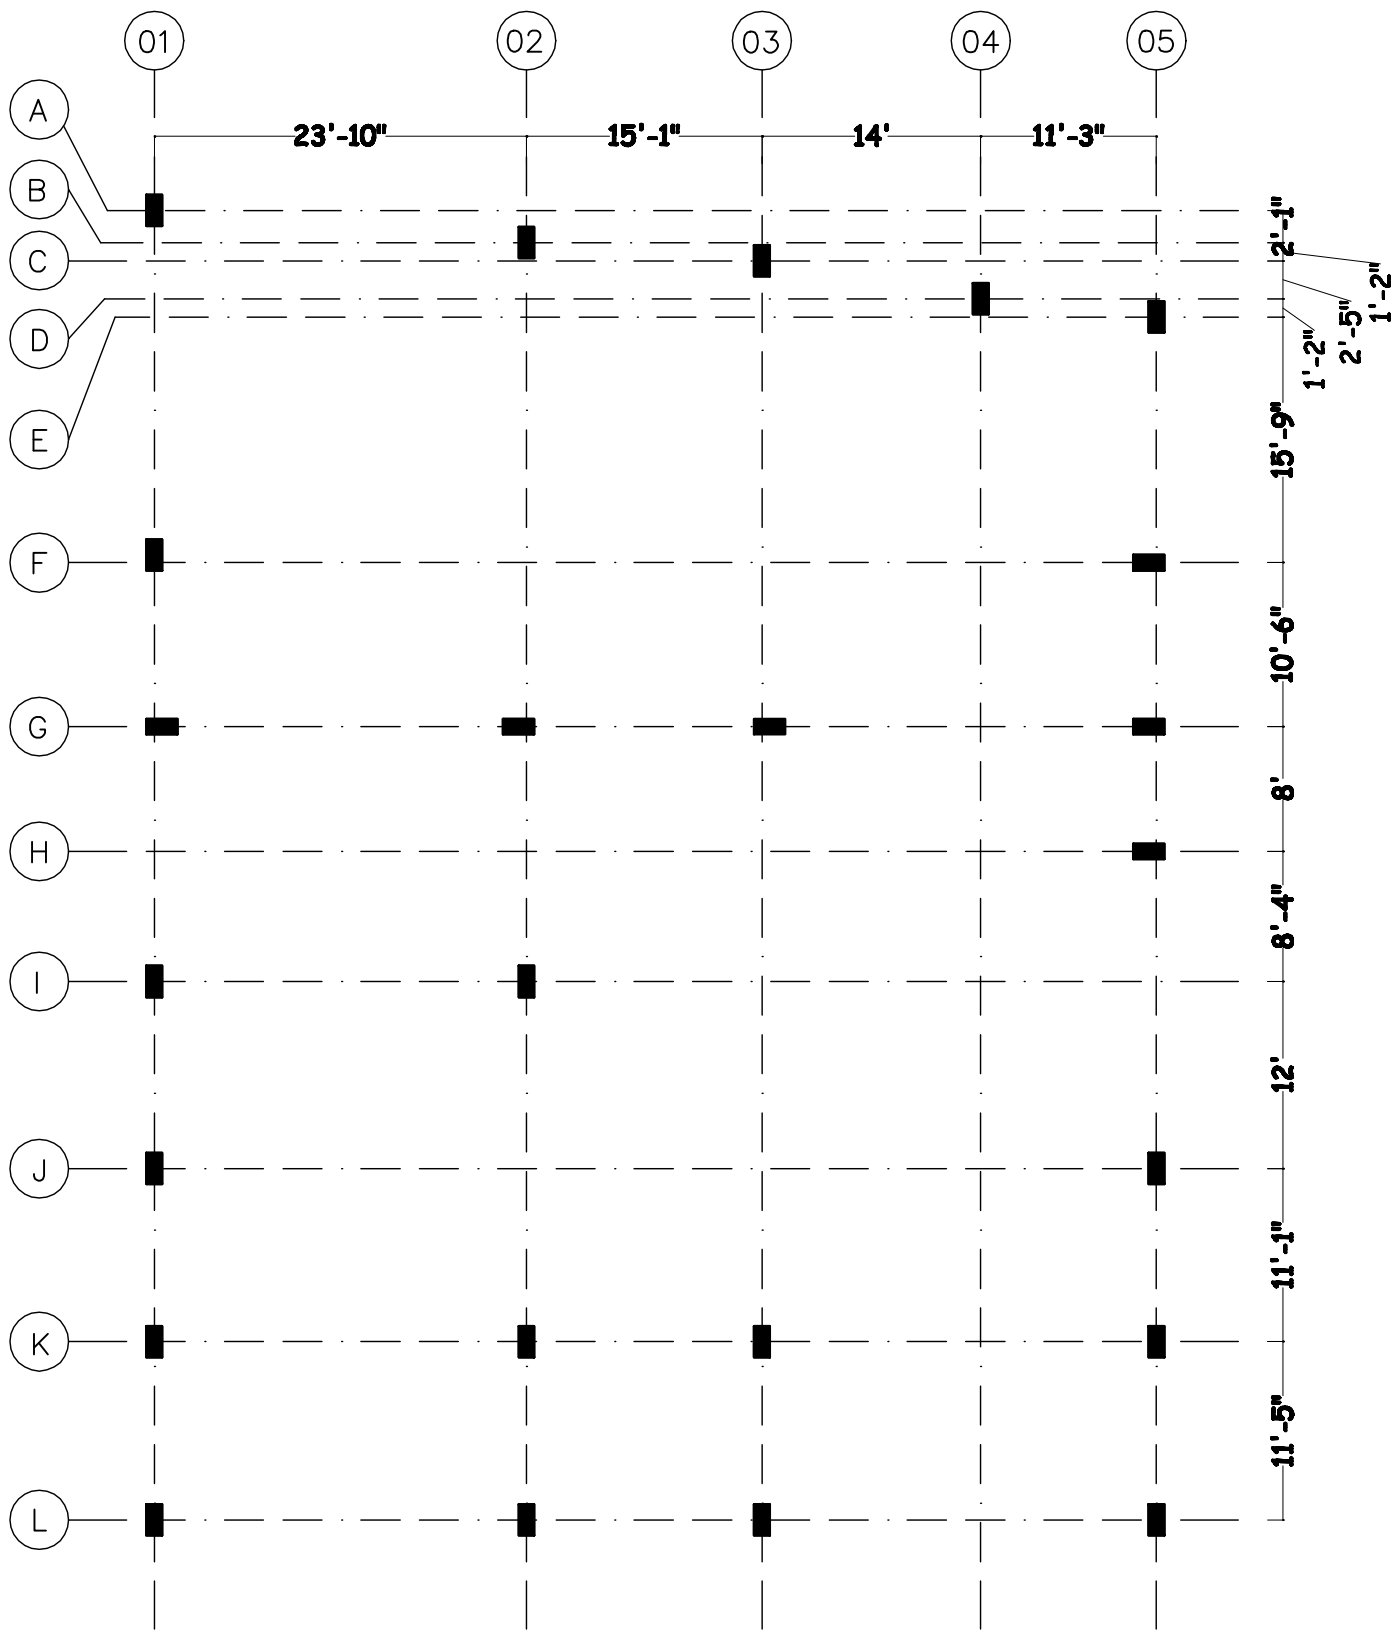


LAY-OUT PLAN