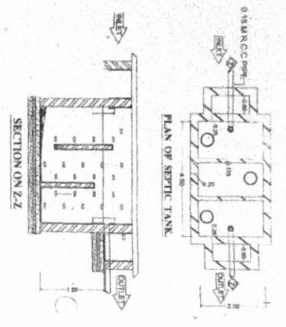
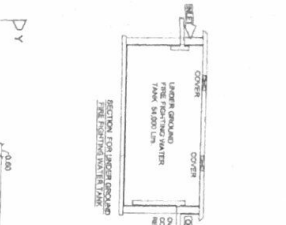
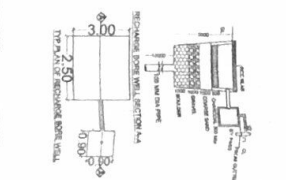
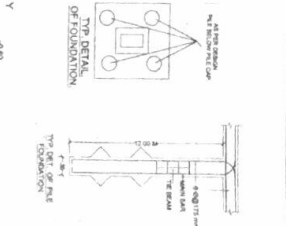
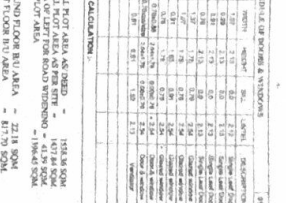
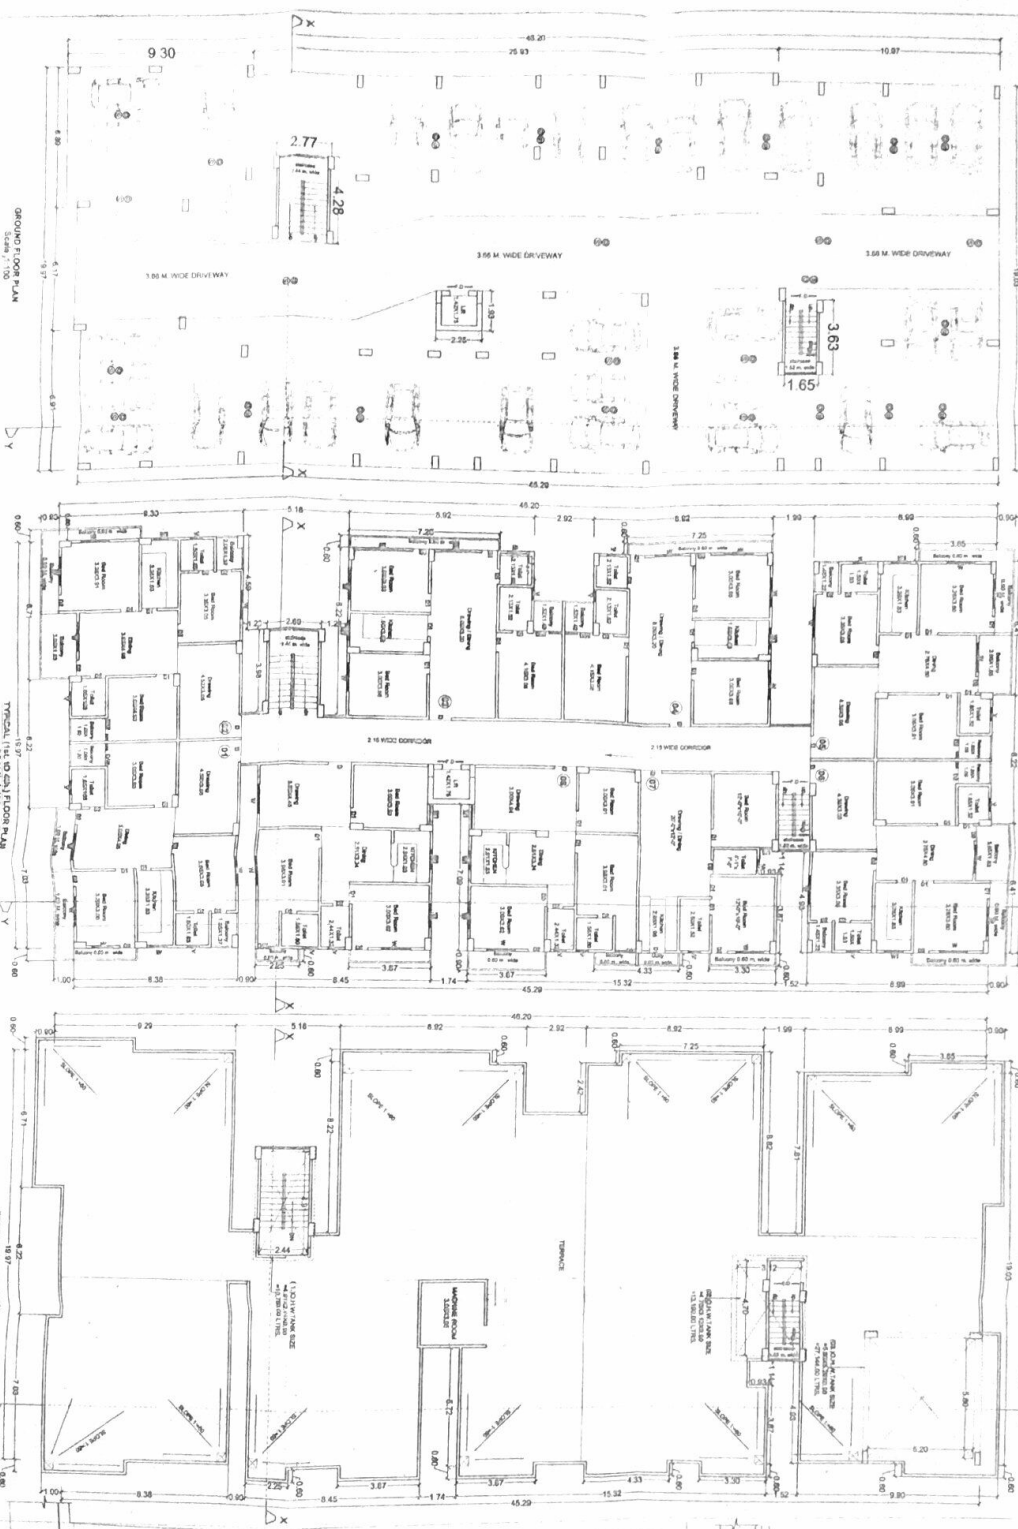
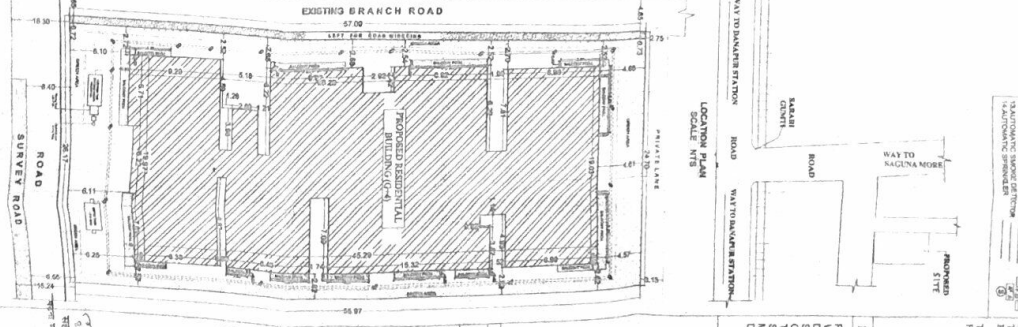










PROPOSED RESIDENTIAL BUILDING FOR


[illegible]