
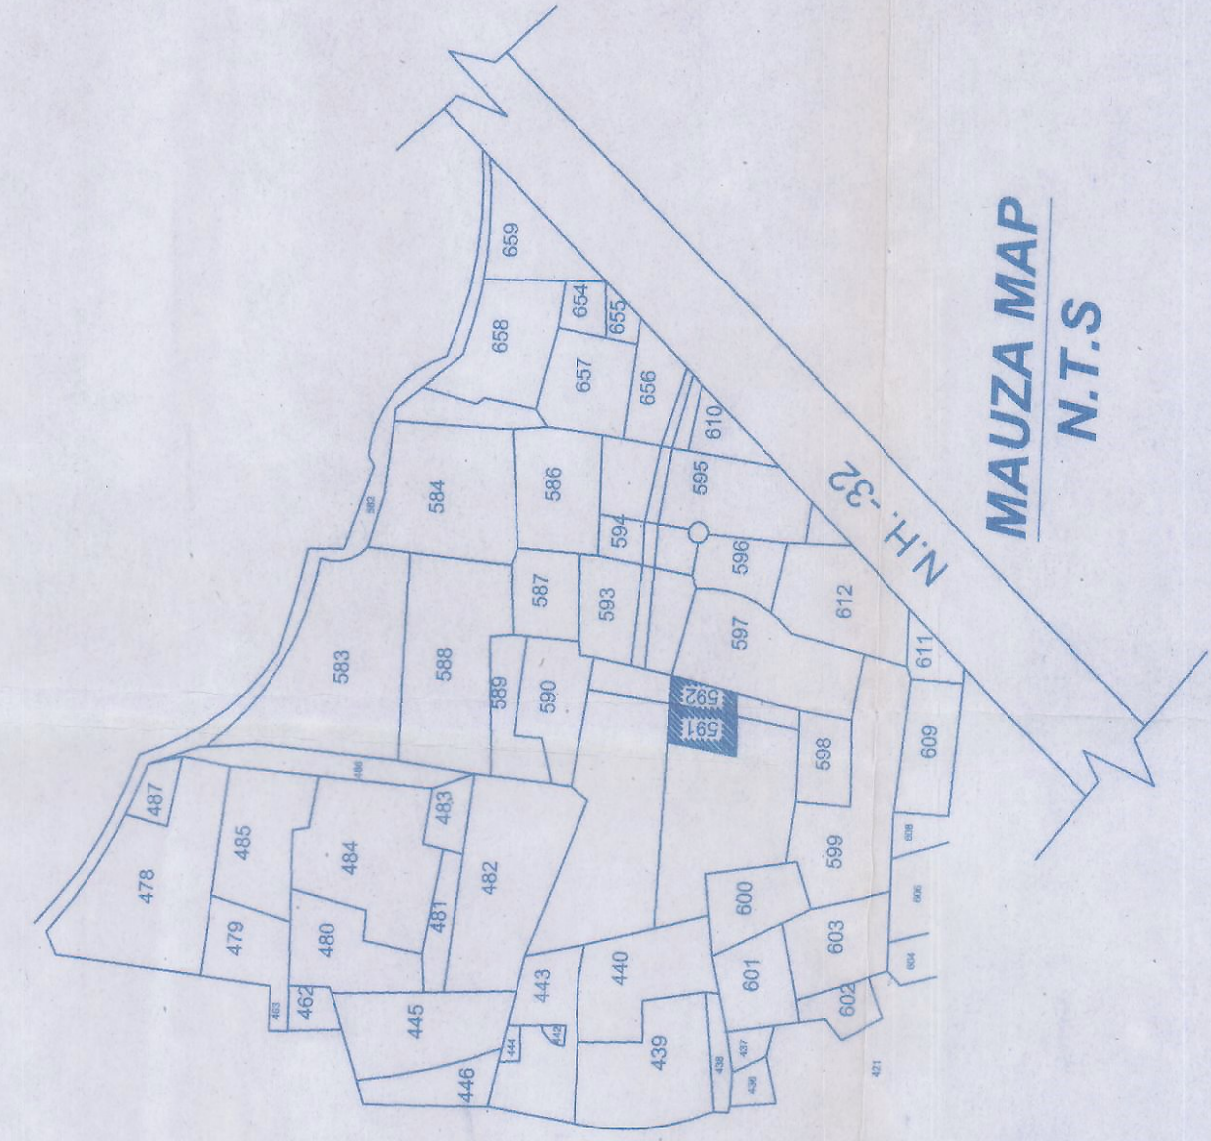
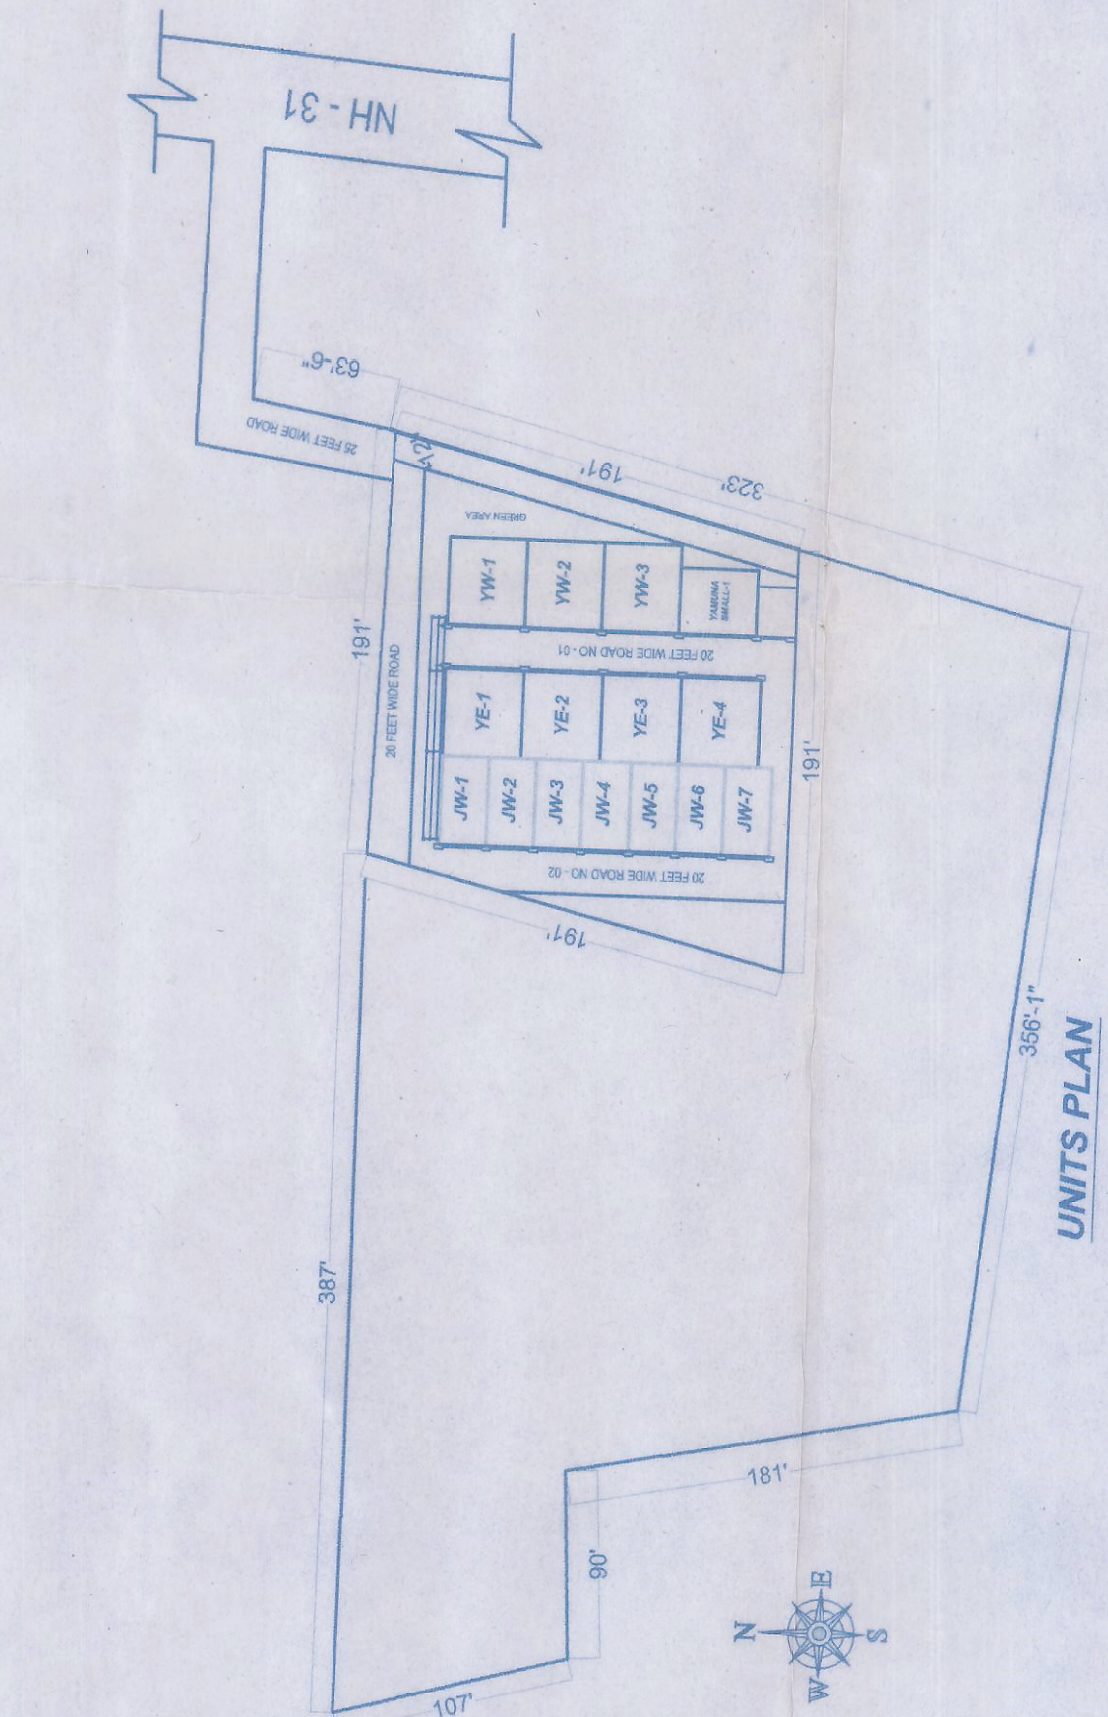
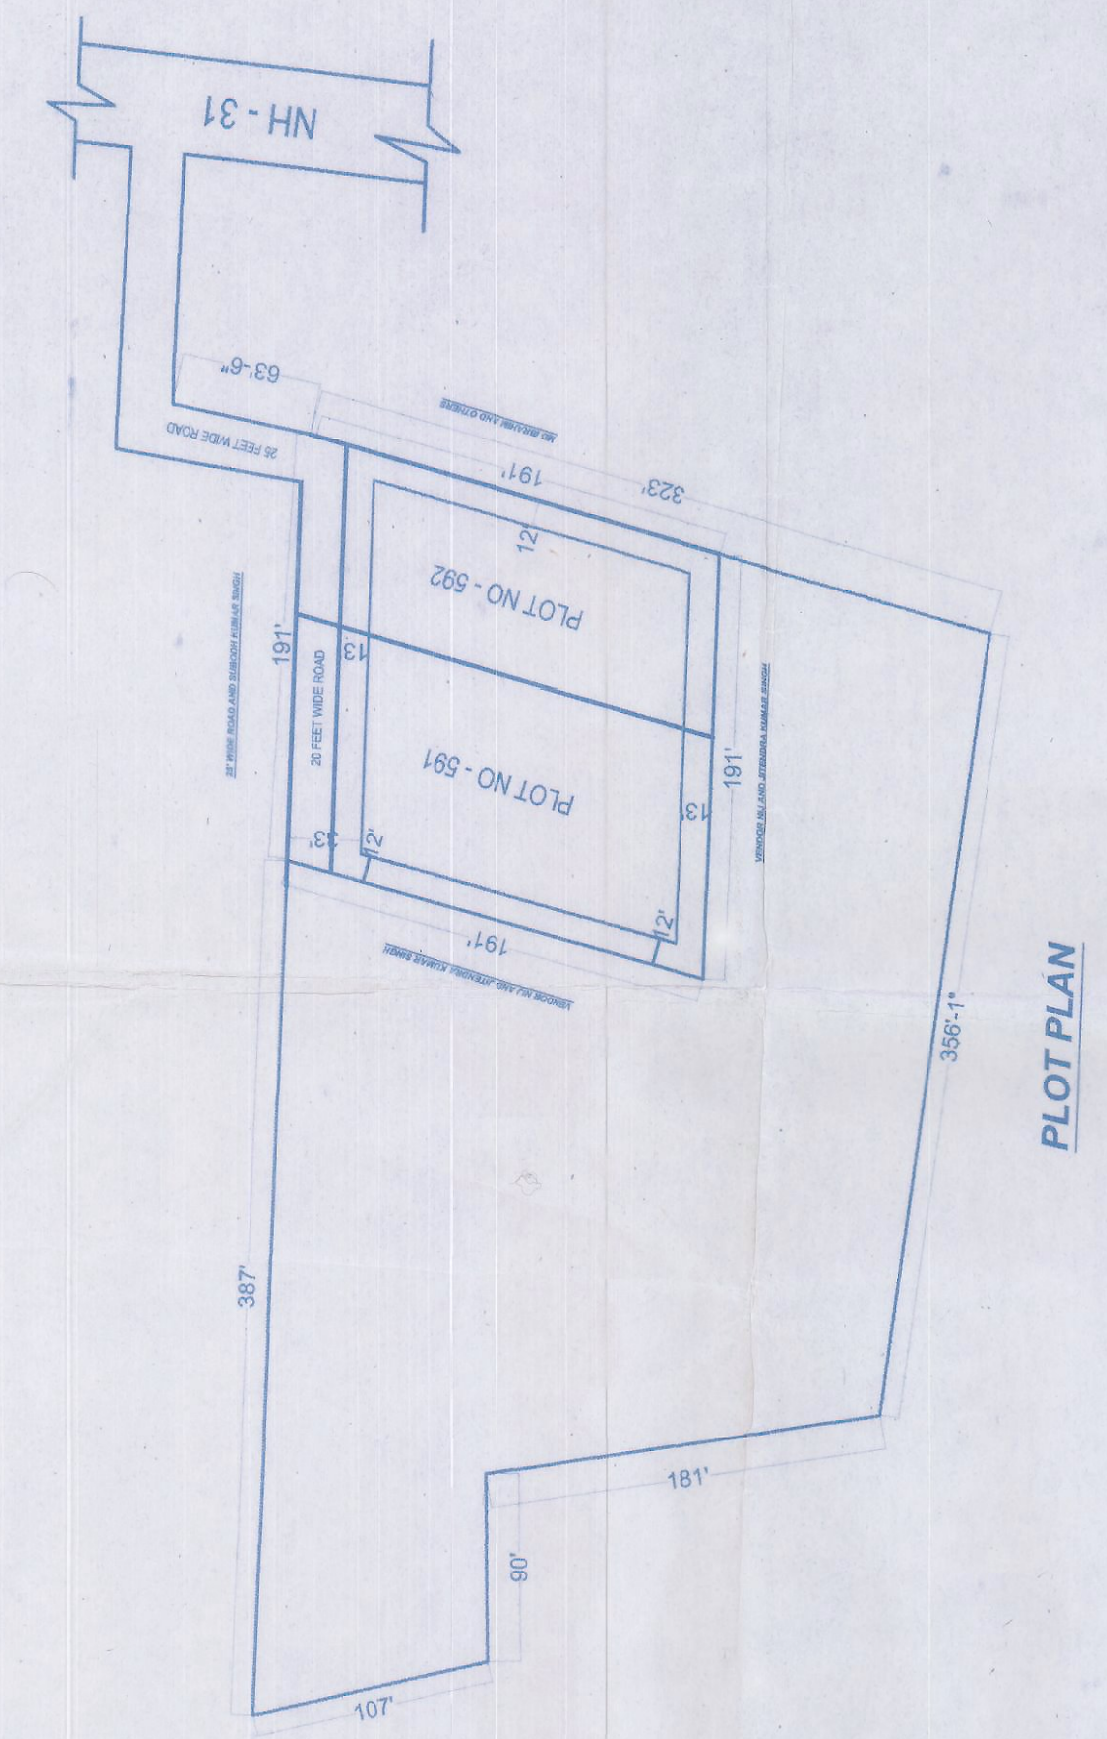


C.N. 423
17-18

Master plan of Vastu Vihar PURNEA Phase - II

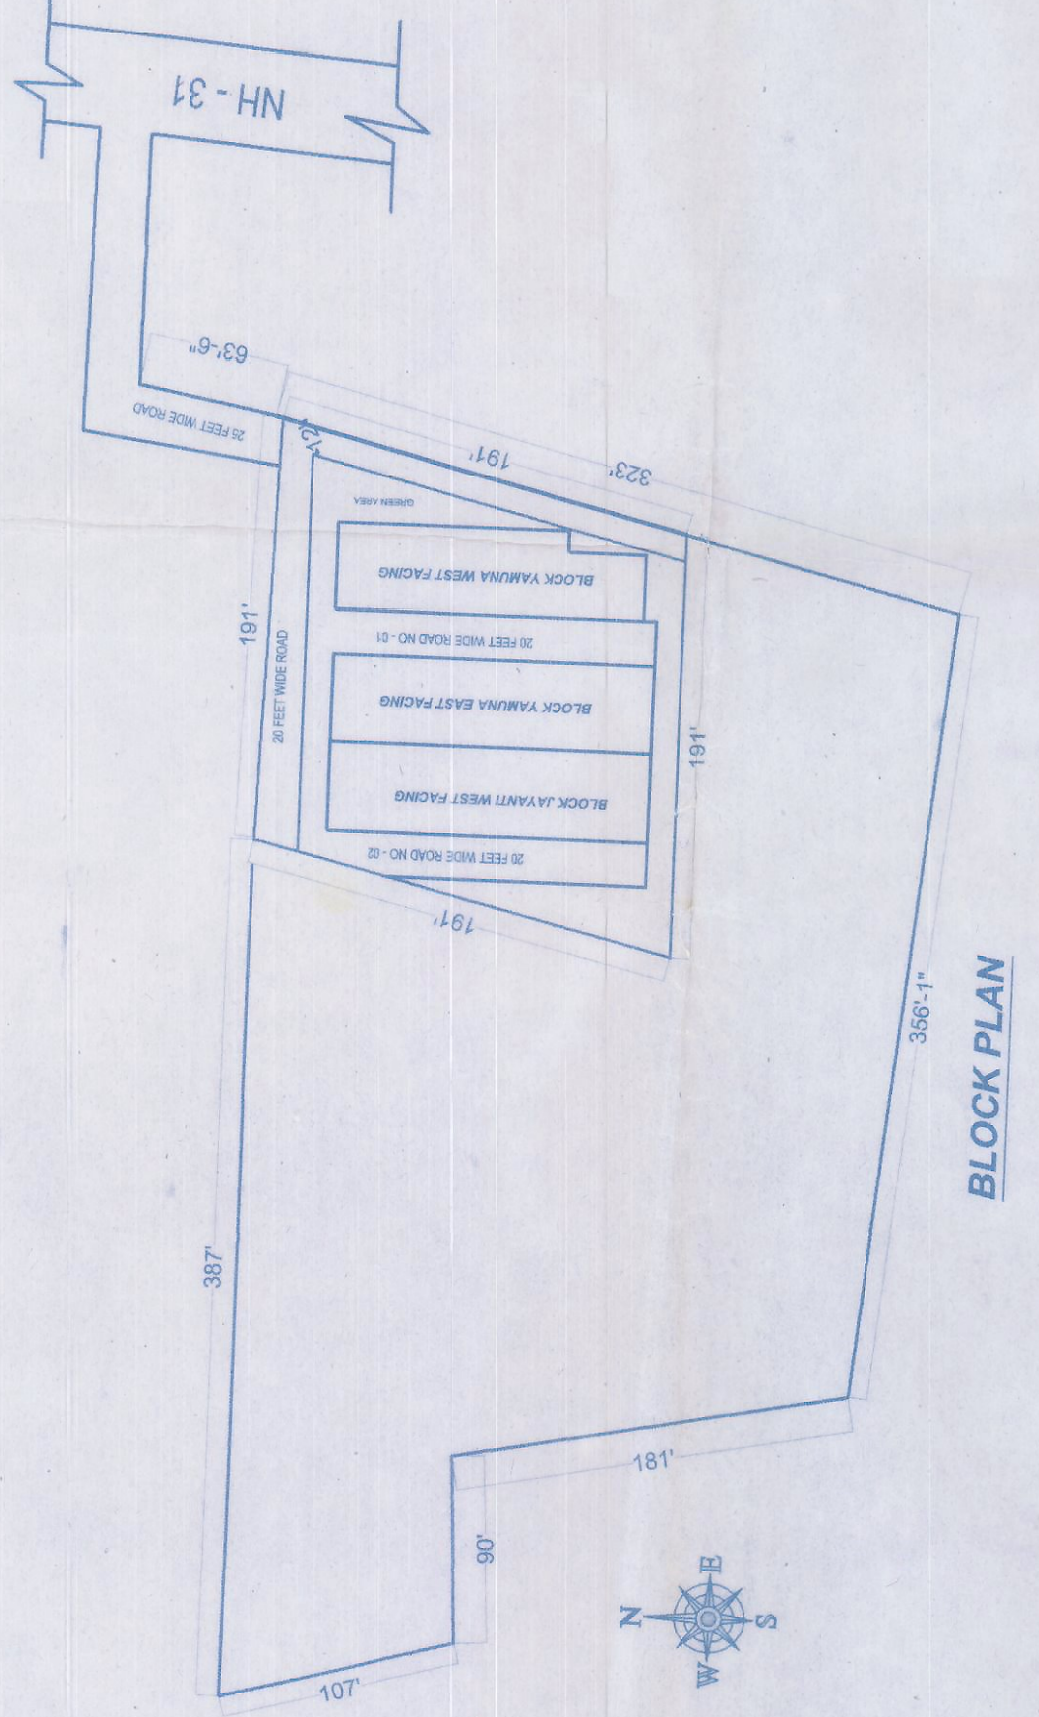

PROPOSED RESIDENTIAL BUILDING, MASTER PLAN OF
TECHNOCULTURE, BUILDING CENTER PVT. LTD.
NH-31, BHARAT TOWER, JAIL CHOWK.
ABOVE HDFC BANK, PIN- 854301 .
P.S.-K HART, DIST-PURNEA, BIHAR.

REPRESENTED BY:-
Mr. HEMILAL MAHTO.
S/O-MOTILAL MAHTO.

Schedule of Plot			
Mauza	Plot No.	Area (acre)	
ABDULLANAGAR	478	0.59	
ABDULLANAGAR	592	0.25	
Total Area = 0.84 Acre			

PLOT DETAILS :-591, 592.

KHATA NO:- 478. WARD NO:- 45.
KHESRA NO:- 591, 592. HOLDIN NO:- 454.
THANA NO:- 100/1.
MOUZA:- ABDULLANAGAR.
DIST:- PURNEA.
AREA OF LAND:- 0.84 ACRE

Sing.of Owner Sing of Engg.

Total plot Area Proposed for Submission of 0.84 Acre / 36590 sqft / 3399.36 sqm.

Area Statement

Used Area Statement				Total Plot area
UNIT NAME	PLOT AREA	NO. OF UNITS	TOT. UNIT AREA	
YAMUNA BIG BUNGALOW- (G+1)	1500 sqft.	07	10,500 sqft.	(0.84 Acre) 36,590 sq.ft.
YAMUNA SMALL BUNGALOW (G+1)	1400 sqft.	01	1,400 sqft.	
JAYANTI BUNGALOW- (G+1)	900 sqft.	07	6,300 sqft.	
Total Used Area			18,200 sqft.	

Handwritten signature: Hemil Mahto

RAJEEV KUMAR
Certified Architect
Purnea Nagar Nigam
Regd. No-517/5

Sing. of Special Officer

Municipal Commissioner
Municipal Corporation
Purnea

Handwritten signature: Rajeev Kumar