

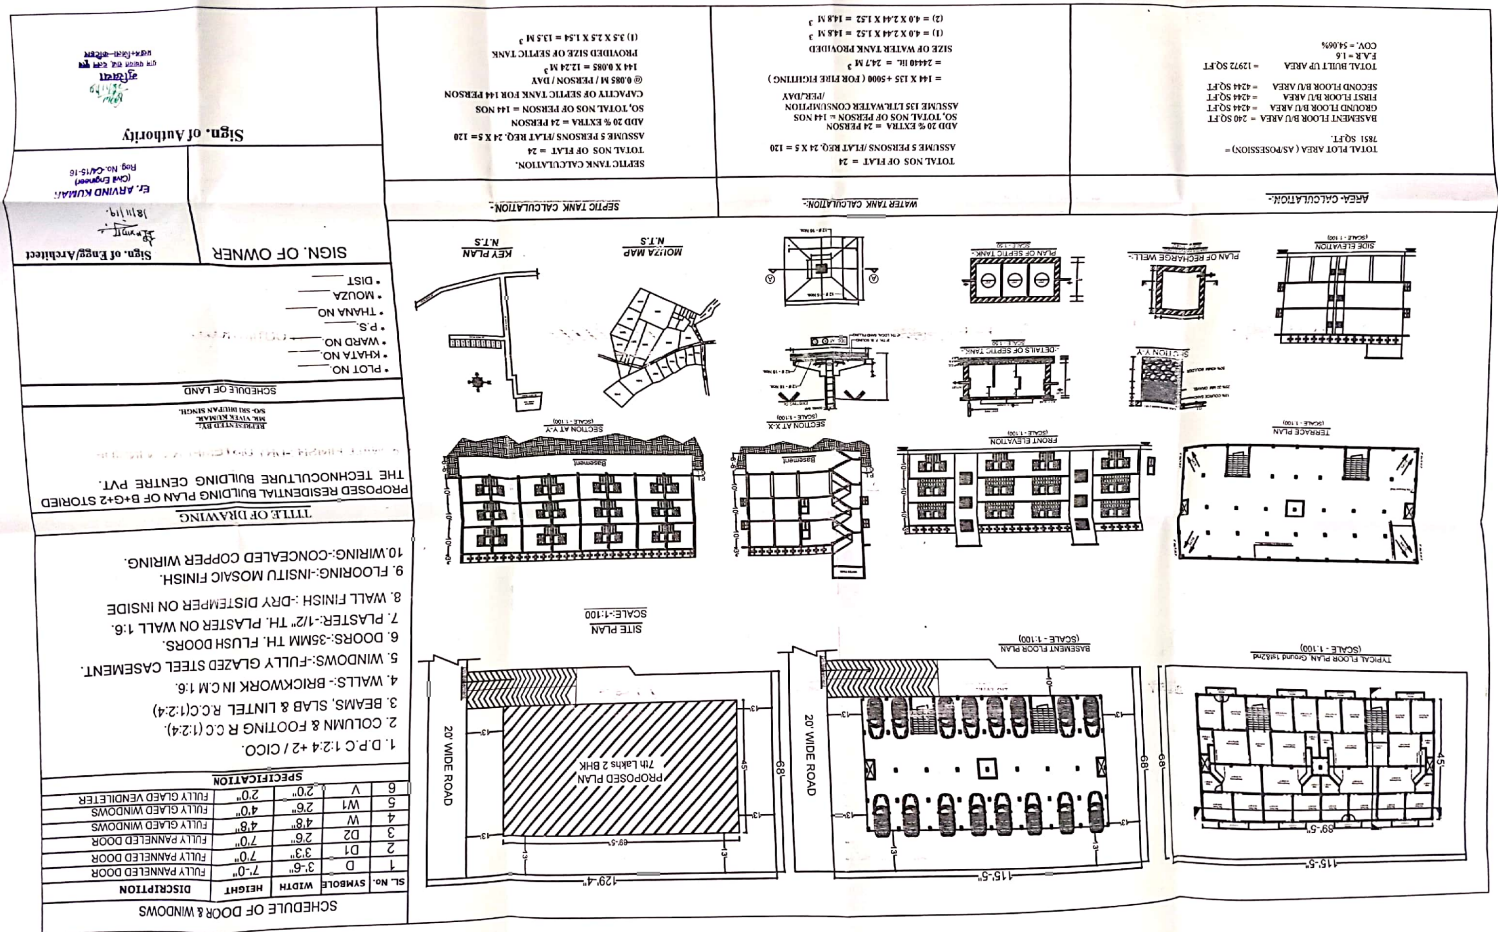
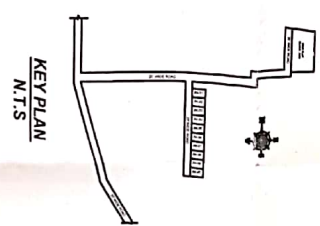
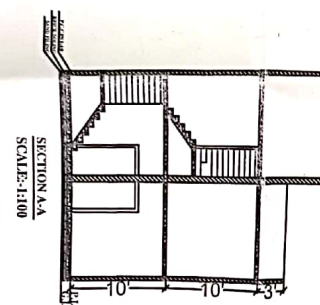
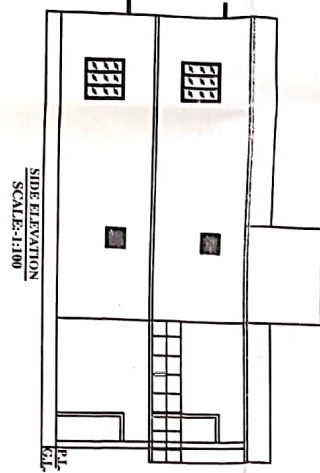
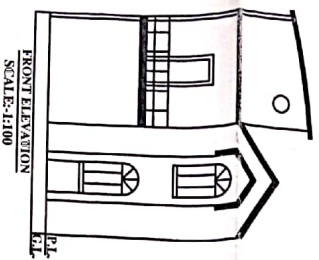
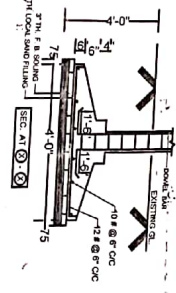
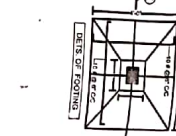
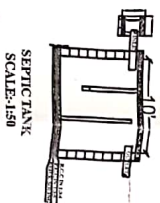
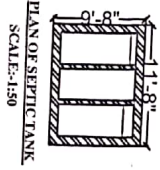
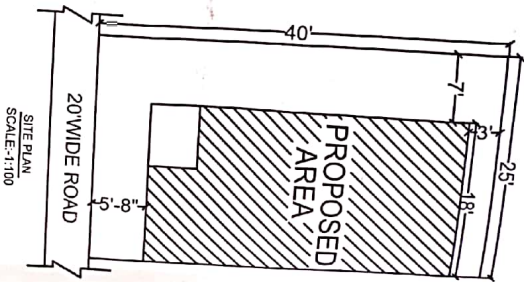
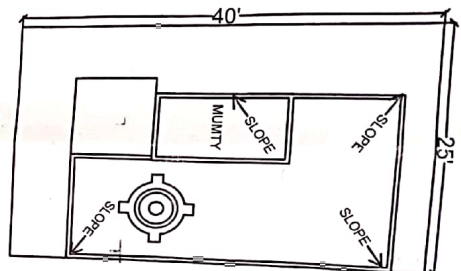


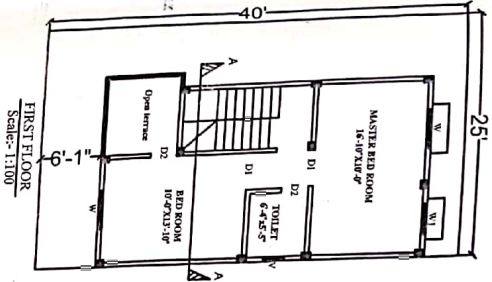

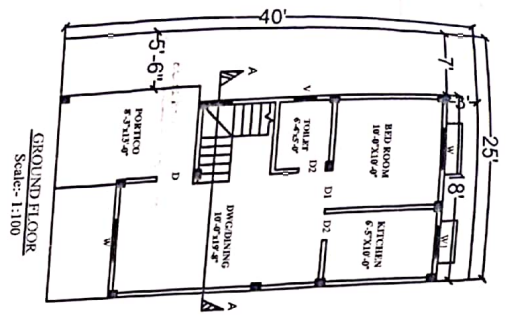


TITLE: RESIDENTIAL BUILDING
PROPOSED RESIDENTIAL BUILDING PLAN OF THE TECHNO-CULTURE BUILDING CENTRE PVT.


SCHEDULE OF LAND
* PLOT NO.
* WARD NO.
* P.S.
* THANA NO.
* MOUZA
* DIST.


SIGN OF OWNER
Sign of Engineer/Architect

Sign of Authority
18/11/17
E. ARVIND KUMAR
(C.E. & S.E.)
Reg. No. C-15-16

