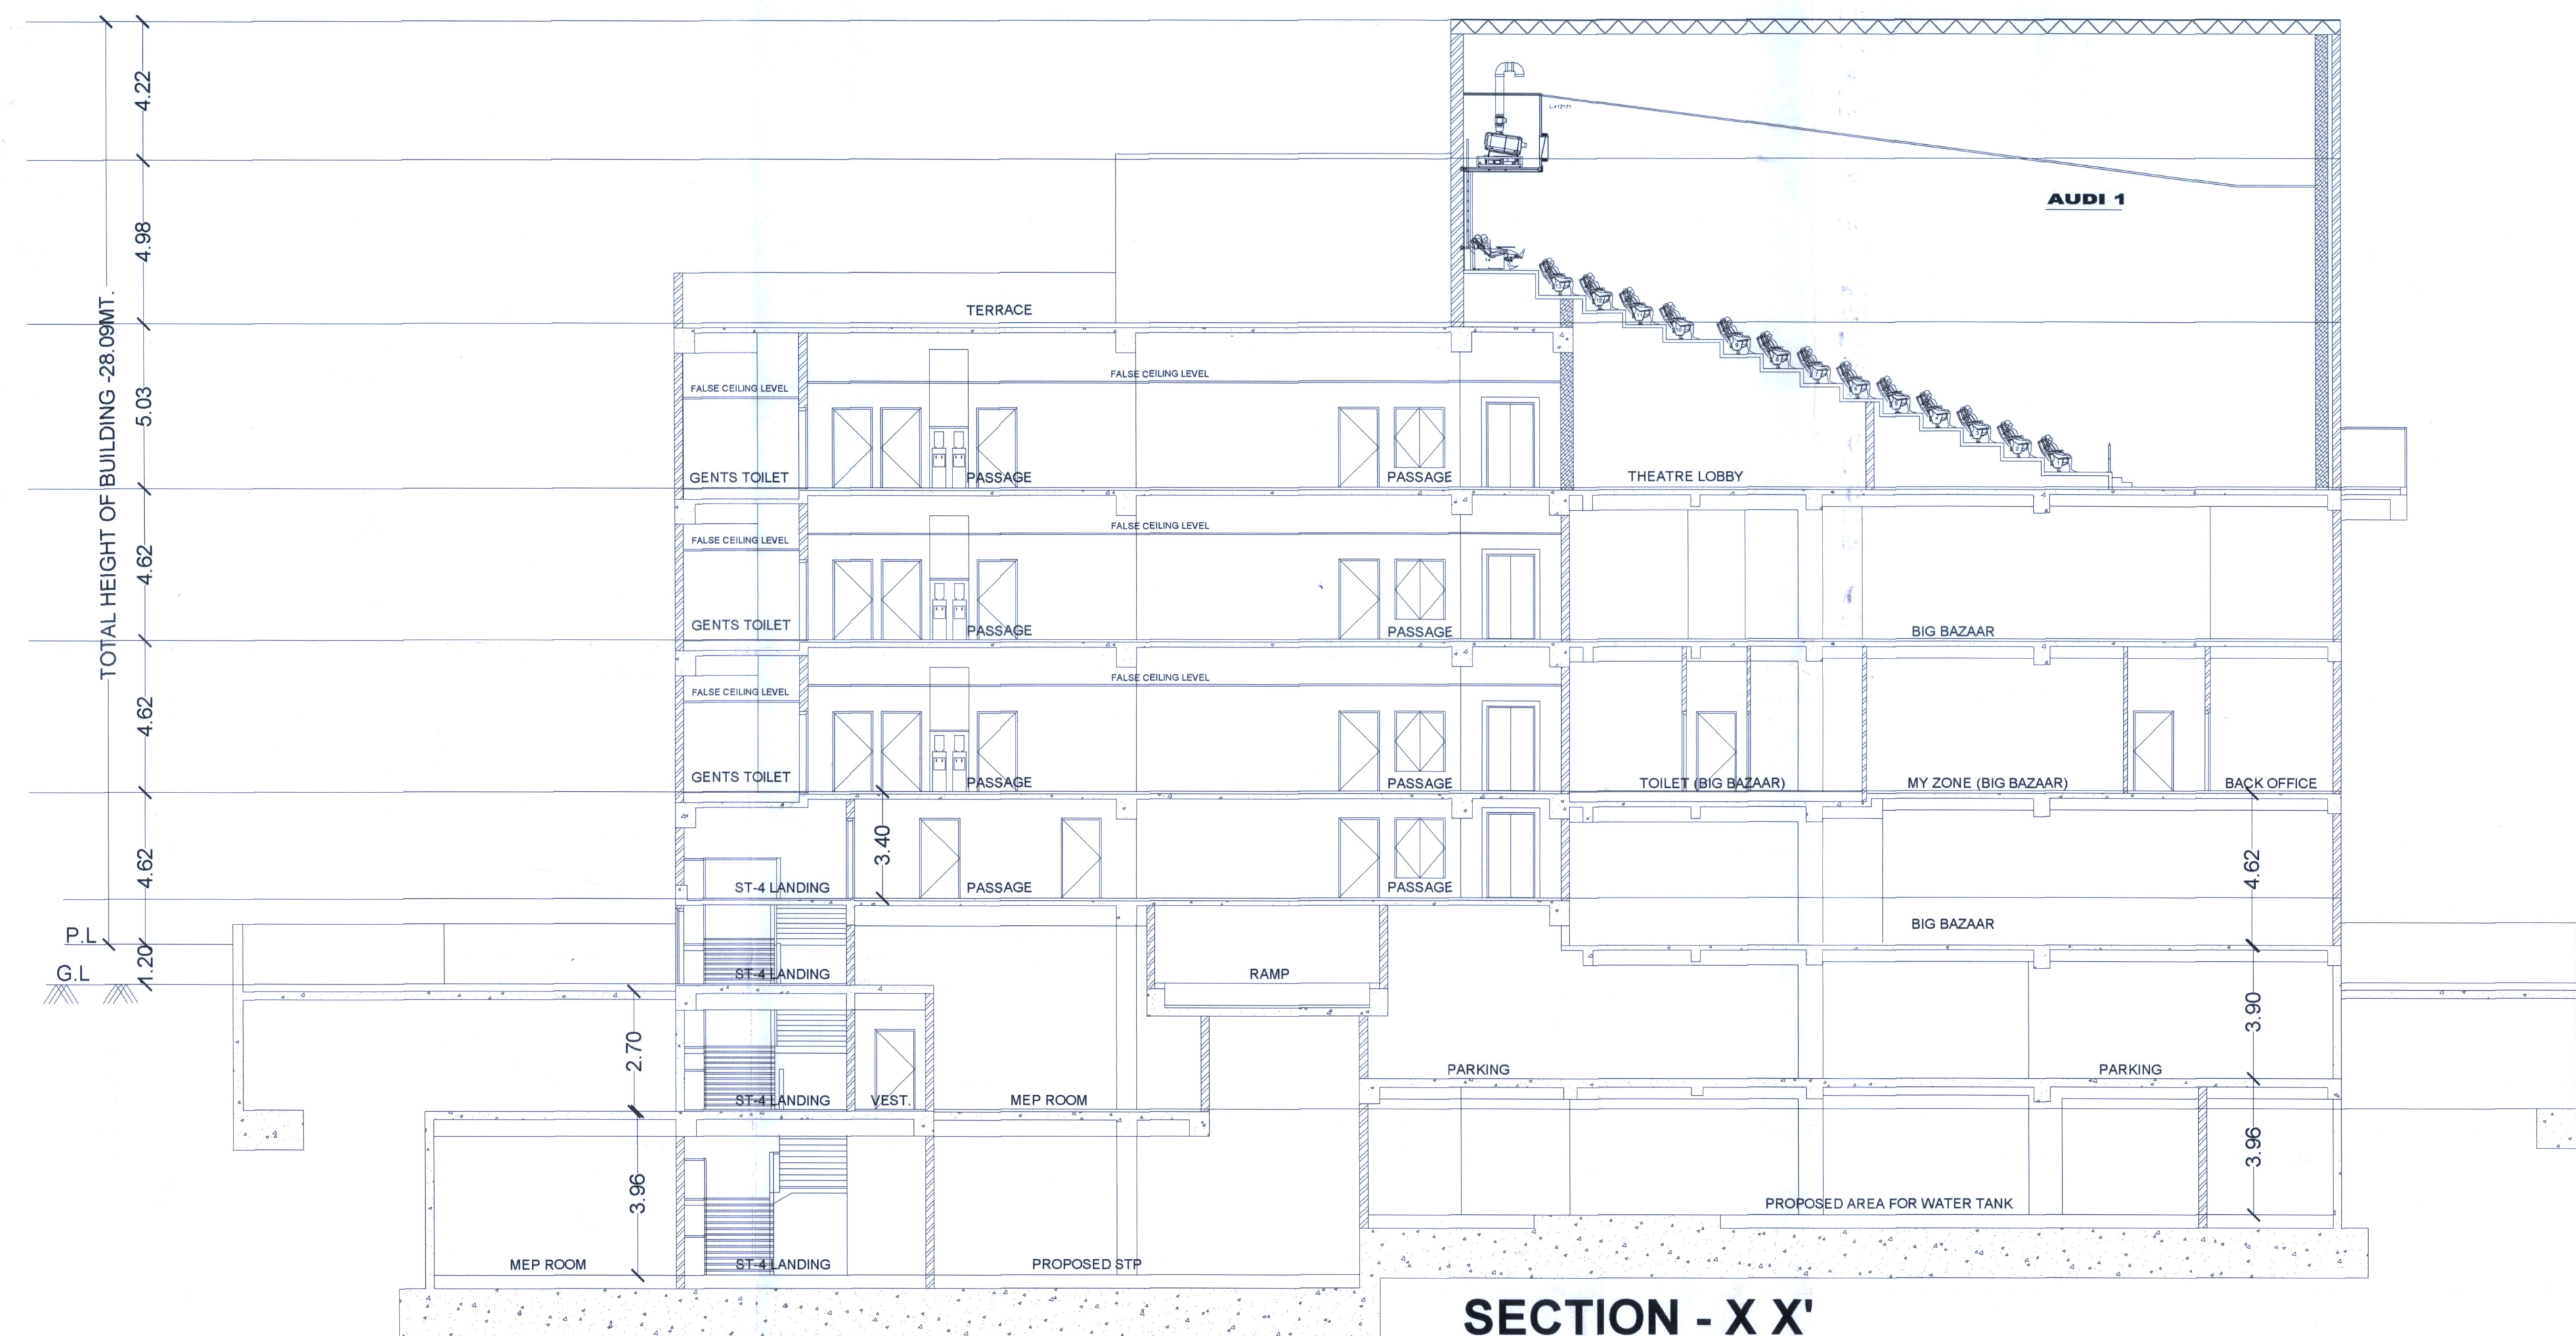
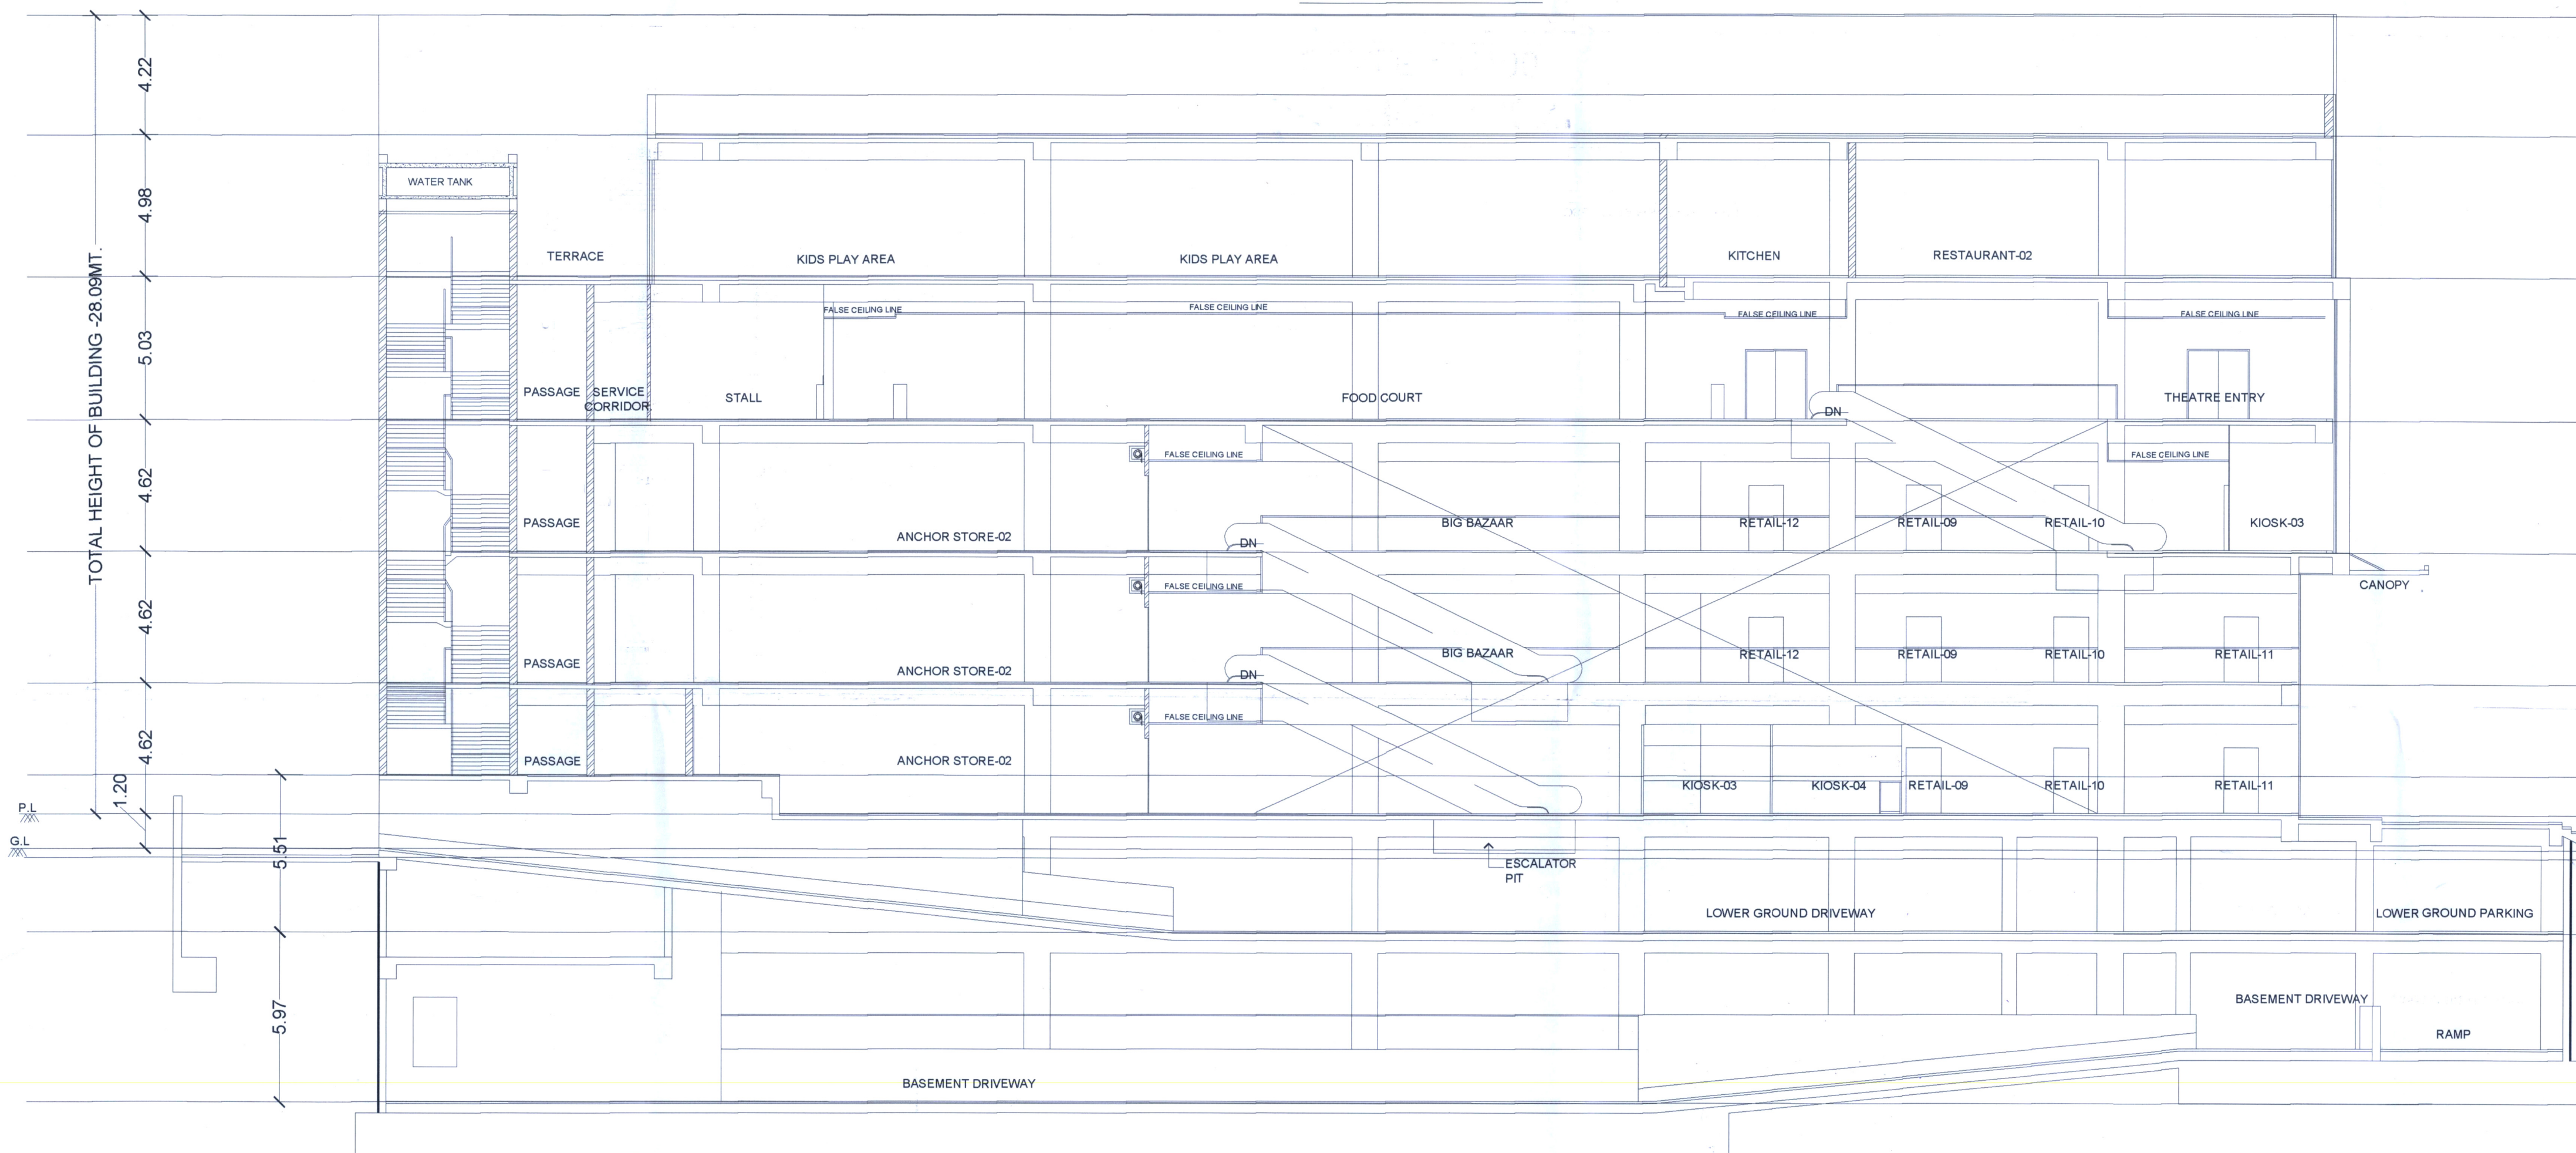




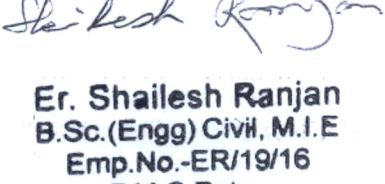
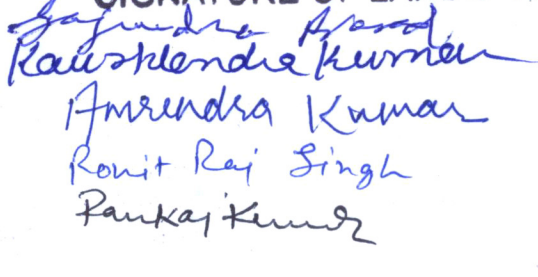
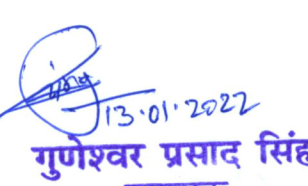
SECTION - X X'
SCALE - 1:100



SECTION - Y Y'
SCALE - 1:100

1) Site of requisite authority is to be installed in the campus by the Builder/Owner.
2) Water Harvesting and Green area is to be maintained in the campus.
3) Solar power is to be installed in the campus.

विद्युत/मोटर/पम्प/स्वामी/संवर्धित यापुर्व/अभिलेखित को निर्देश दिया जाता है कि भवन के निर्माण तथा उपयोग में होने के पूर्व आवश्यक/व्यवसायिक कम्प्लेक्स में सूखा की दृष्टि से, प्रवेश द्वार विकास द्वार, सीढ़ी, लिफ्ट, पाकिंग इलेक्ट्रिक फ्लोर, गेट के बाहर की ओर लोकेशन के साथ तथा अन्य बाह्य महत्वपूर्ण स्थानों पर जहाँ मानक के C.C.T.V. कैमरा का अनिवार्यपन करेंगे अन्यथा संबंधित एजेंट एवं कार्टेलीज के सुझाव धारकों के सहित आवश्यक किया जाएगा।

SPECIFICATION	
(1) FOUNDATION :- R.C.C. PILE FOUNDATION.	
(2) SUPER STRUCTURE :- 1st CLASS BRICK WORK IN CEMENT MORTAR 1:8.	
(3) FLOORING :- 025 TH I. P. S FLOORING OVER 15 DRY RAMMED KHOA OVER. ONE LAYER BRICK FLAT SOLING. OVER LOCAL SAND FILLING.	
(4) R.C.C. WORK :- SLAB, LINTEL, STAIR, BEAM & CHAJJA IN 1:1:1/2 : 3 WITH PROPER REIN FOR CEMENT.	
(5) TERRACING :- 10TH AVERAGE LIME TERRACING OVER 10TH R.C.C. ROOF SLAB	
(6) PLASTER :- 012 TH CEMENT PLASTER ON BOTH SIDE WALL &	
(7) DRAIN :- 18 CM WIDE & 30 CM DEEP PUCCA DRAIN ROUND IN THE BUILDING.	
PROPOSED COMMERCIAL BUILDING AT BMG MALL.	
1) Late MAHENDRA PRASAD SINGH Alias MAHENDRA PRASAD	Both S/O- Late VIMAL PRASAD Alias BIMOLA PRASAD SINGH
2) SRI GAJENDRA PRASAD	
3) SRI AMRENDRA KUMAR Alias BABLU	Both S/O- Late MAHENDRA PRASAD SINGH
4) SRI SATYENDRA KUMAR Alias RONIT RAJ SINGH, Alias DABLU	
5) SRI GYANENDRA KUMAR Alias PANKAJ KUMAR	Both S/O- SRI GAJENDRA PRASAD
6) SRI KAUSHLENDRA KUMAR Alias NEERAJ KUMAR	
S.PLOT NO - 1197(P),1201(P) AND 1202 (P) THANA NO - 26 TAUZI NO- 131 P.S - RAM KRISNA NAGAR KHATA NO - 65 AND 130 MAUZA - JAGANPURA BYE PASS DISTT.- PATNA	
NAME OF BUILDER Mr. SANJAY KUMAR SINHA (DIRECTOR) NEELGEET CONSTRUCTION PVT.LTD OFFICE AT FLAT NO. 112, HARIOM COMMERCIAL COMPLEX NEW DAK BUNGLOW ROAD PATNA, P.S. - GANDHI MAIDAN, PATNA	
SIGNATURE OF BUILDER 	
SIGNATURE OF ENGINEER 	SIGNATURE OF ARC/ENG. 
SIGNATURE OF LANDOWNER'S 	
PATNA MUNICIPAL CORPORATION PATNA REGIONAL DEVELOPMENT AUTHORITY (DISSOLVED) Case No. 20/2022 (REVISED) Sanction of Plan Accorded under Section 315, 316 & 317 of the Bihar Municipal Act 2007 by the Municipal Commissioner, Patna on 13/01/2022 Date 13/01/2022 SANCTION OF PLAN ACCORDED निदेशक राष्ट्रीय योजना पटना नगर निगम, पटना	
 गुणेश्वर प्रसाद सिंह प्राचार्य राष्ट्रीय योजना पटना नगर निगम	