

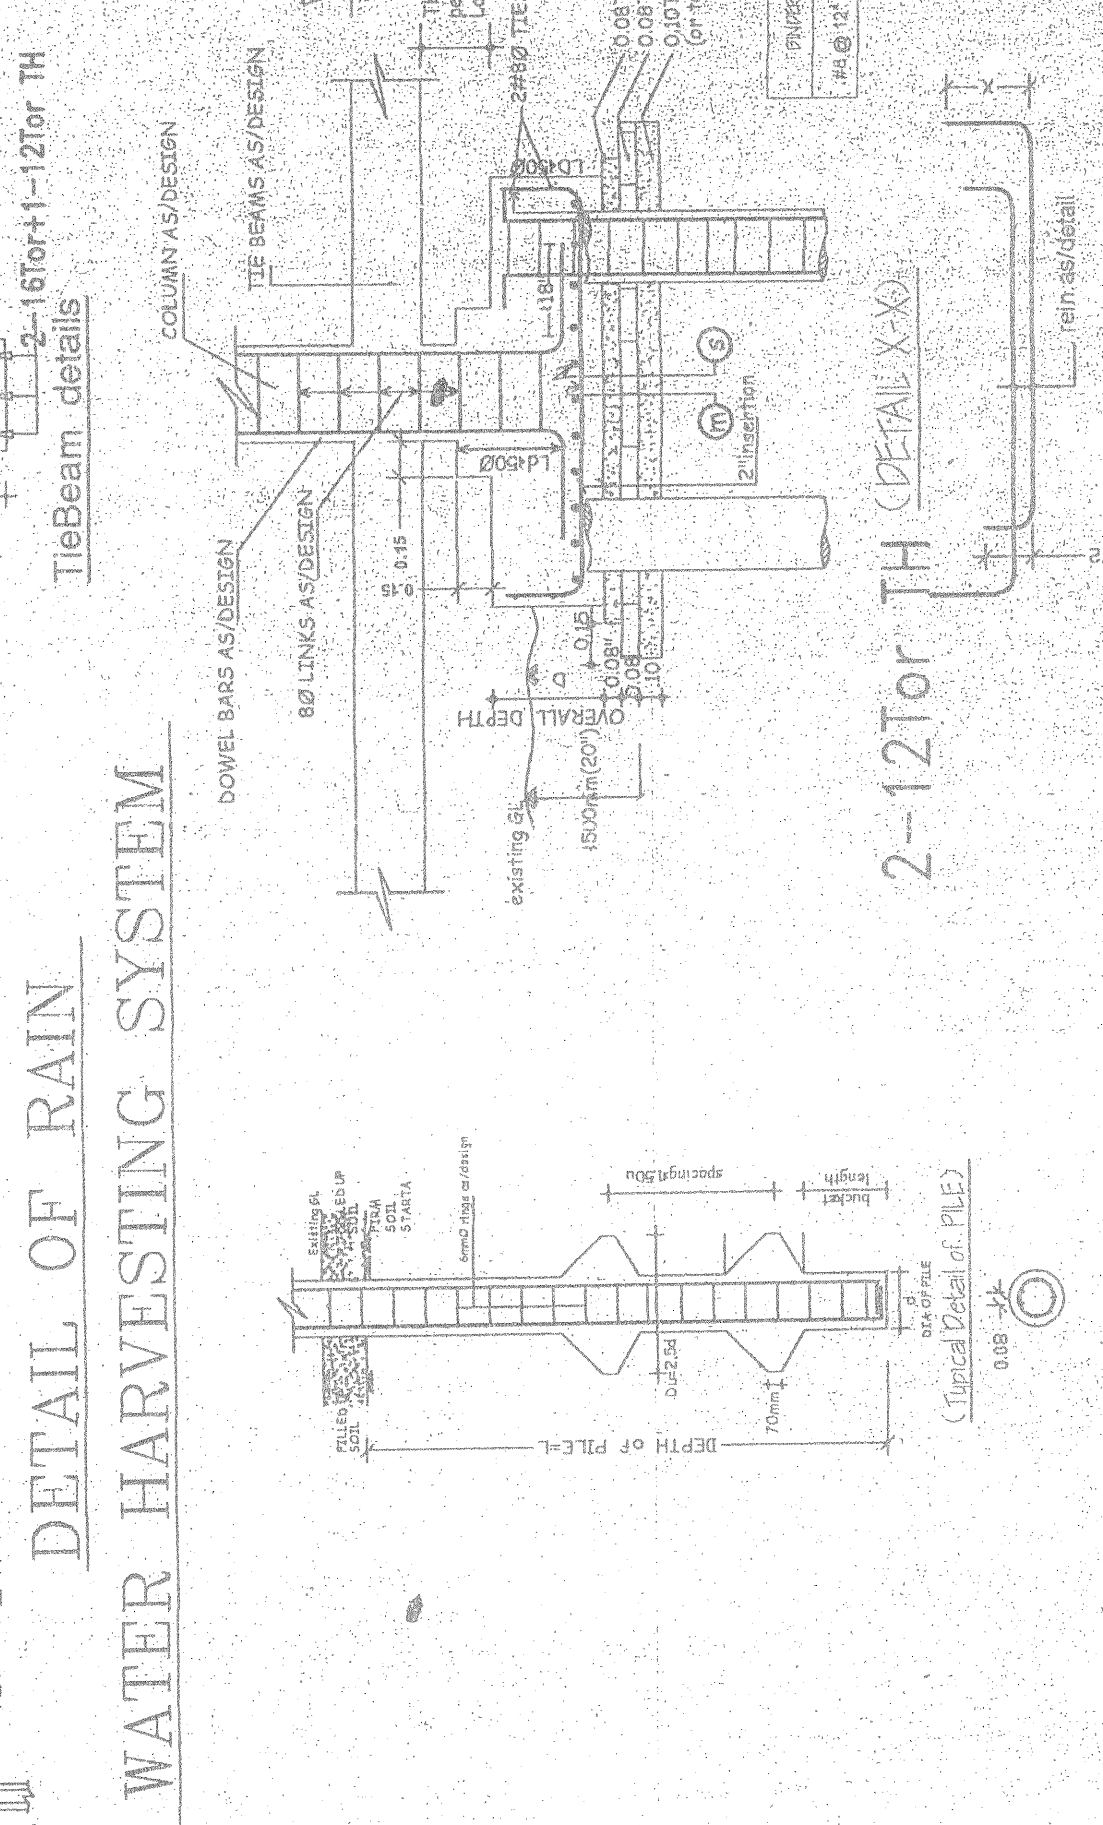
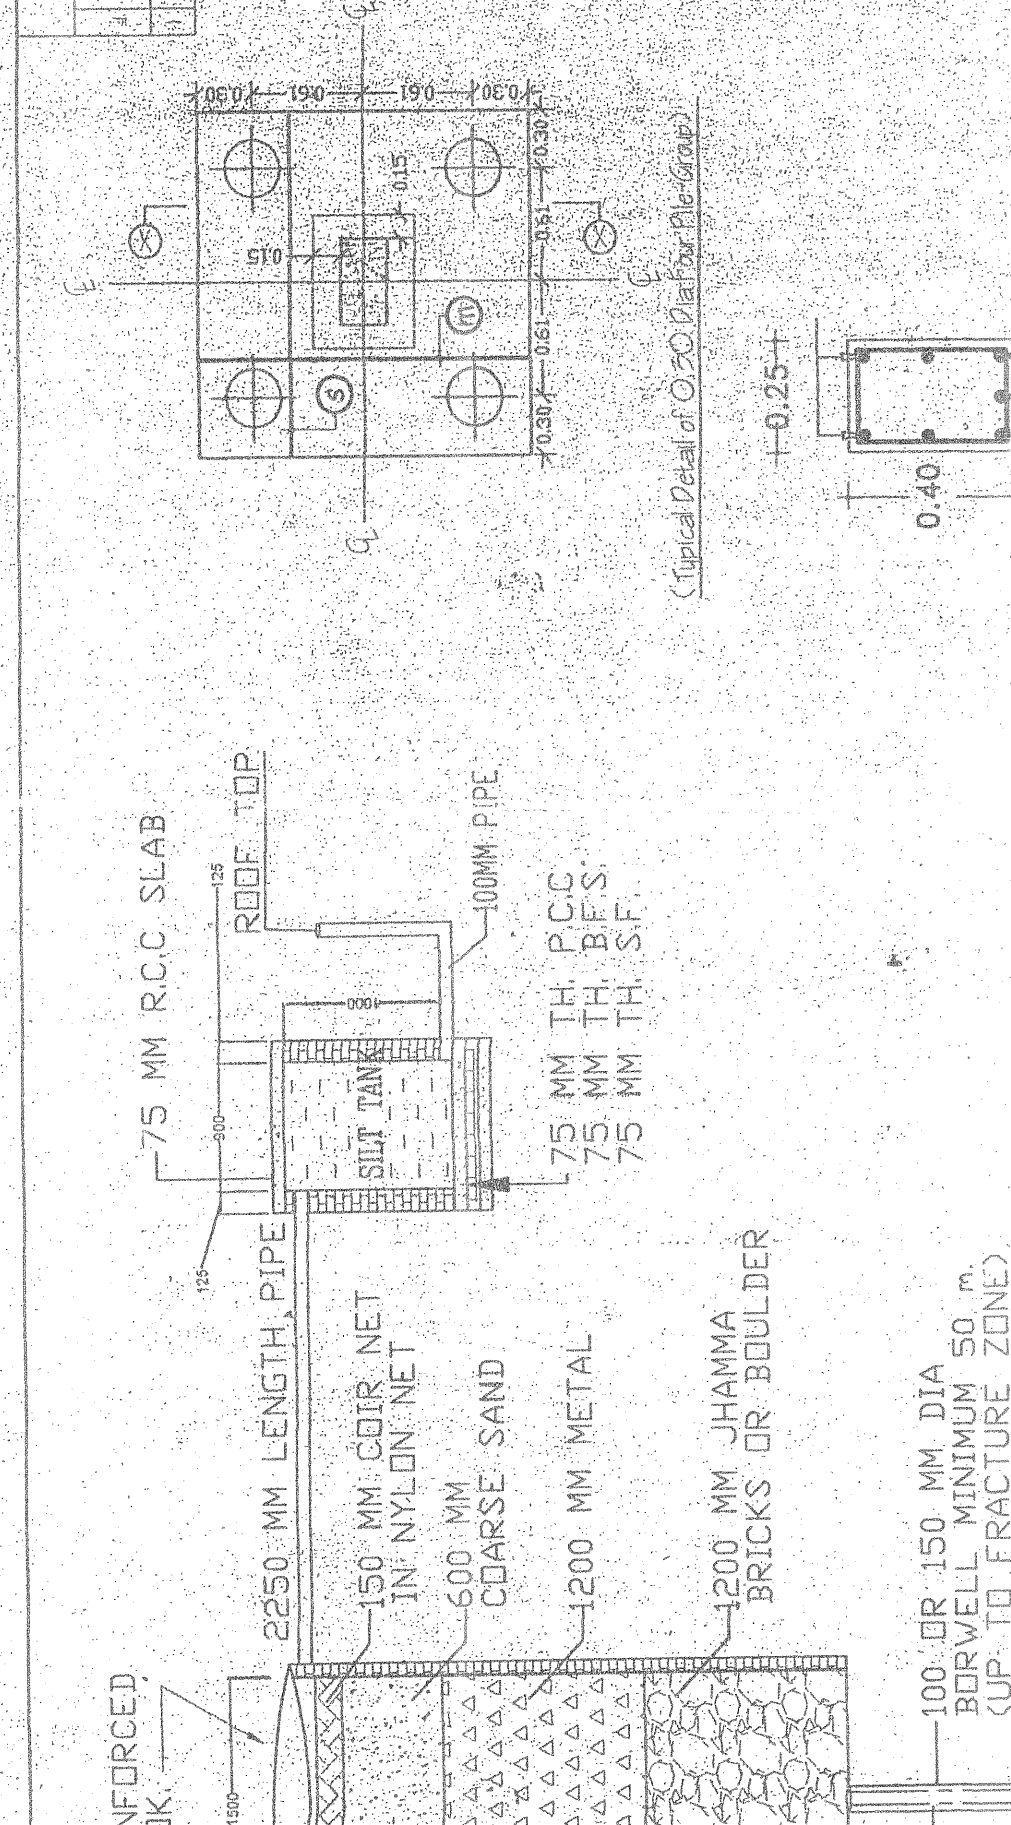


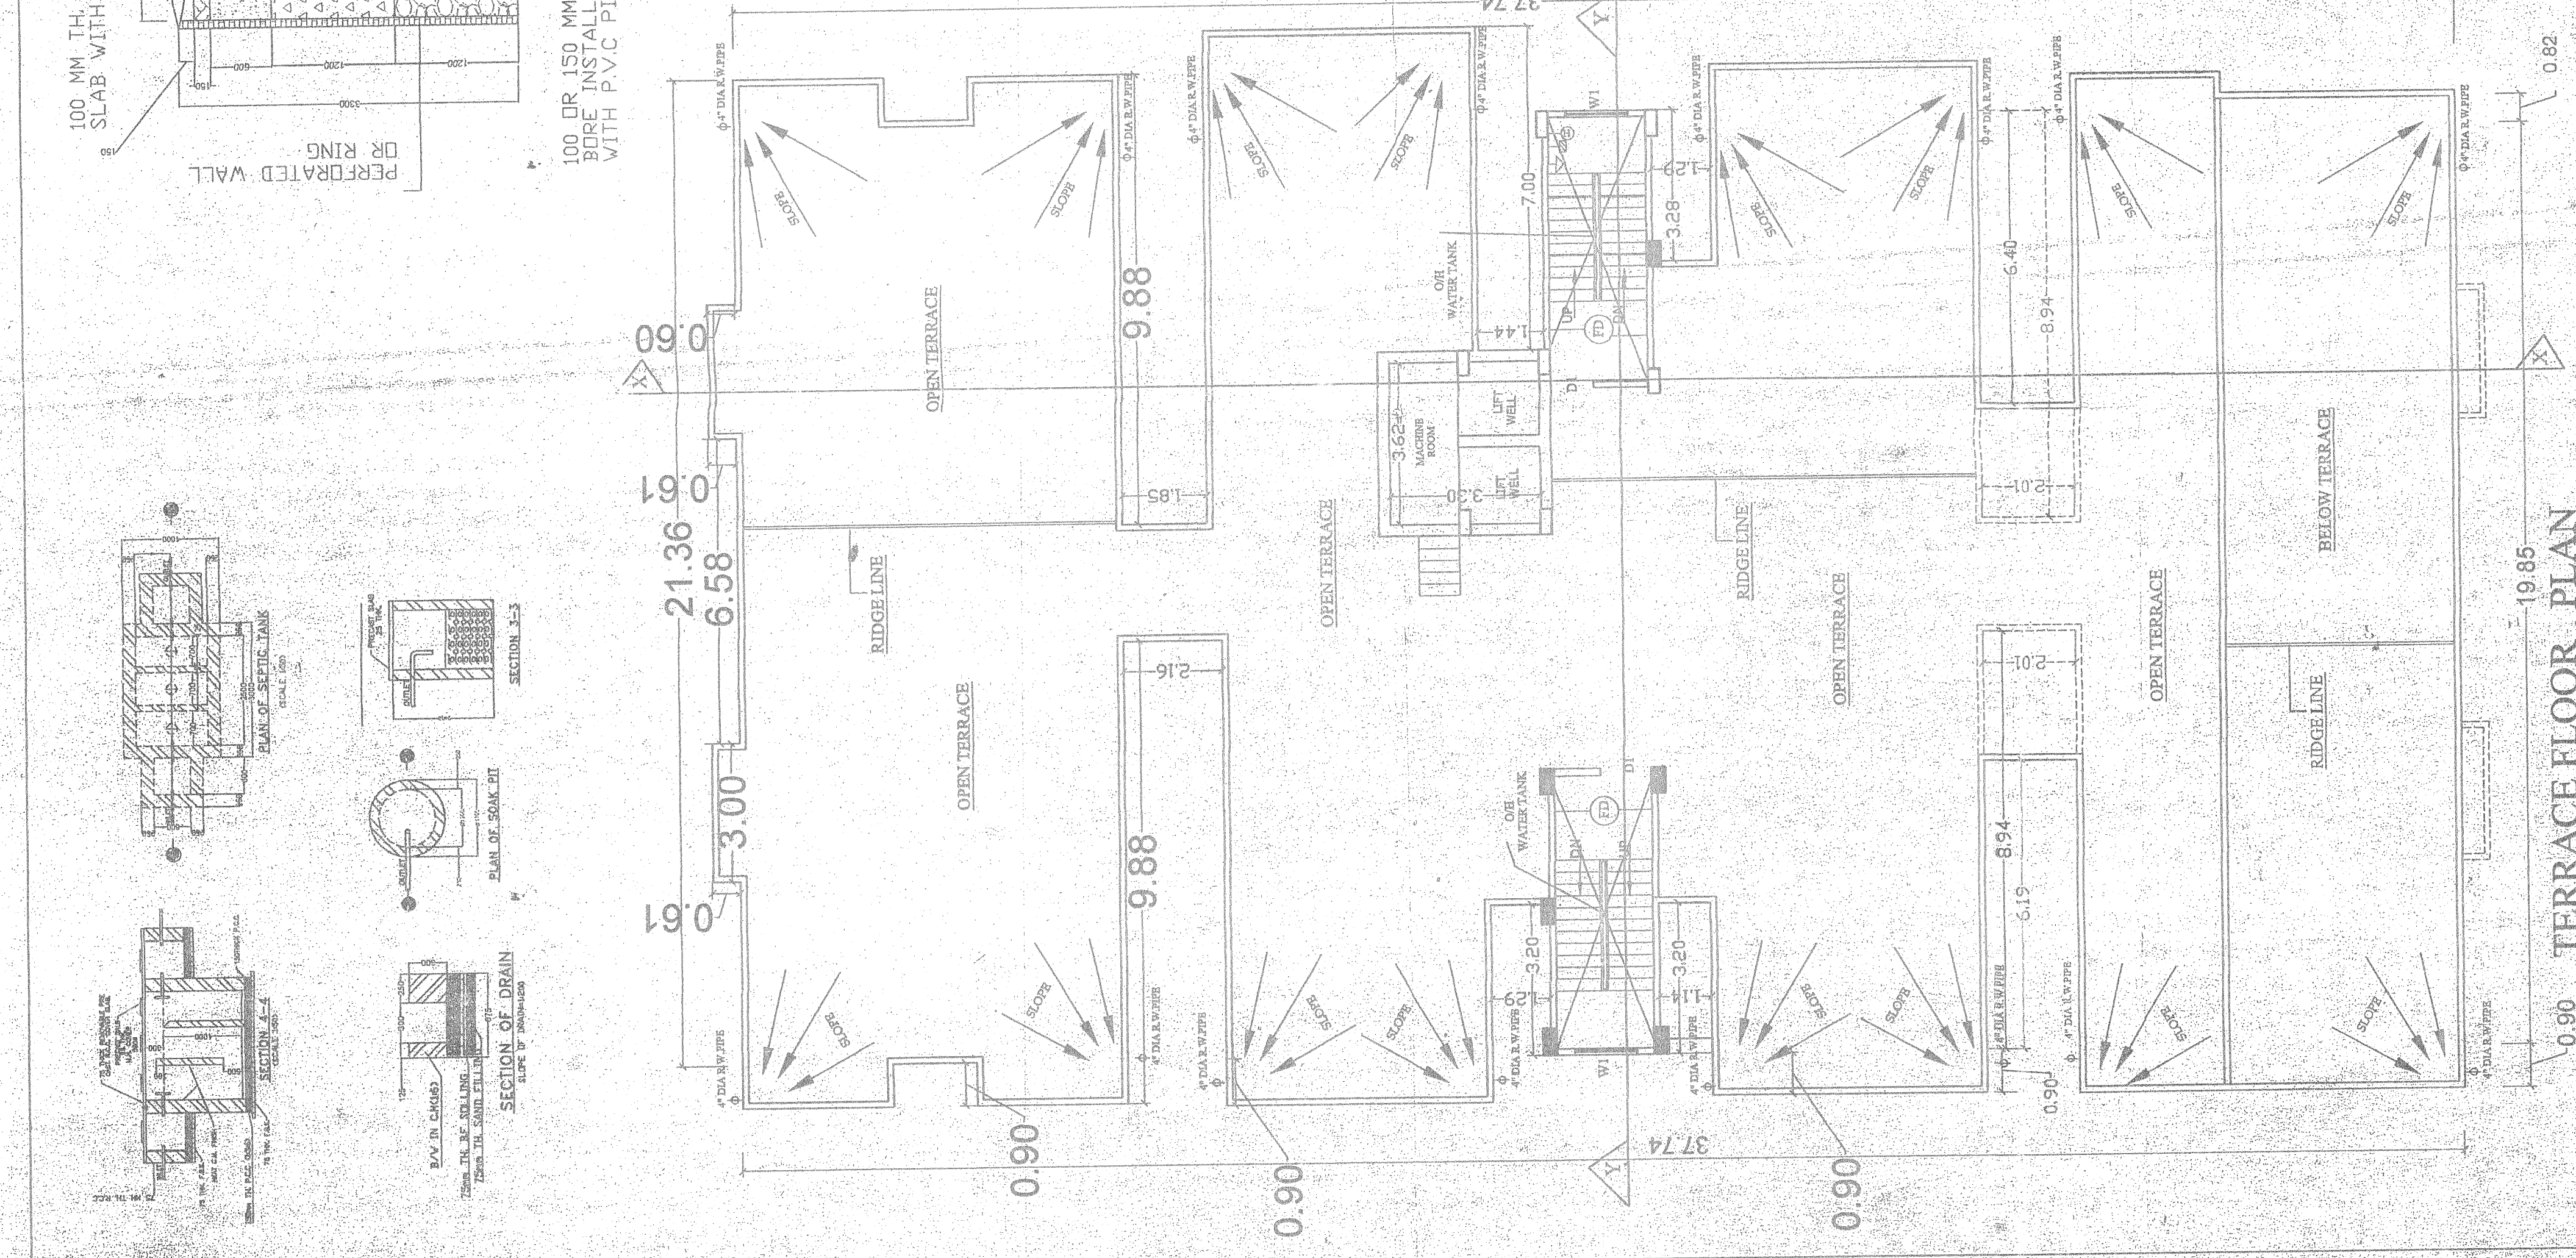



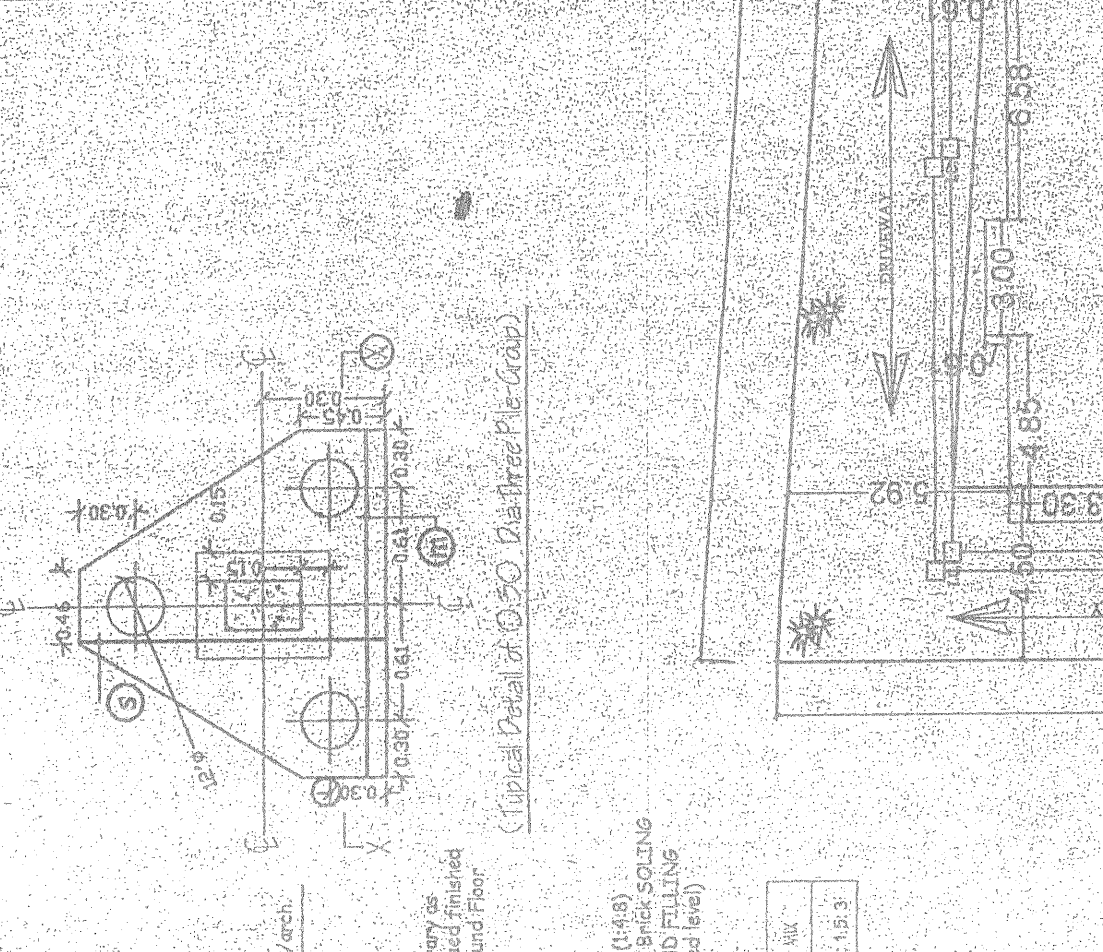

TOTAL NO. OF FLAT = 46
ONE FLAT REQU. ONE CAR PARKING.
TOTAL REQU. CAR PARKING = 46 NOS.
TOTAL BUILT UP AREA = 4026.17 SQM.
(1ST TO 6TH FLOOR)
REQUIRED 25% OF PARKING AREA
= 1006.54 SQM.
COVER PARKING AREA = 761.16 SQM.
OPEN PARKING AREA = 255.63 SQM.
TOTAL PROVIDE PARKING AREA = 1016.79 SQM.

WATER TANK CALCULATION
TOTAL NO. OF FLAT = 46 NOS
ONE FLAT 6 PERSON
TOTAL NO. OF PERSON = 46 X 6 = 276
ONE PERSON REQU. WATER = 135 LTR/DAY
TOTAL REQU. WATER = 276 X 135 = 37260.00 LTR/DAY
TOTAL REQU. AREA OF WATER TANK = 37.26 QUM
PROVIDE AREA OF WATER TANK
(SIZE) = 4.0 X 3.5 X 3.0 FB = 42.00 QUM
TOTAL AREA OF WATER TANK = 42.00 QUM

SEPTIC TANK CALCULATION
TOTAL NO. OF FLAT = 46
ONE FLAT 6 PERSON
TOTAL NO. OF PERSON = 46 X 6 = 276
ONE PERSON REQU. AREA = 0.085 QUM/DAY
TOTAL REQU. AREA = 276 X 0.085 = 23.46 QUM/DAY
PROVIDE AREA OF SEPTIC TANK
(SIZE) = 4.0 X 3.5 X 2.52 = 30.24 QUM
TOTAL AREA OF SEPTIC TANK = 30.24 QUM

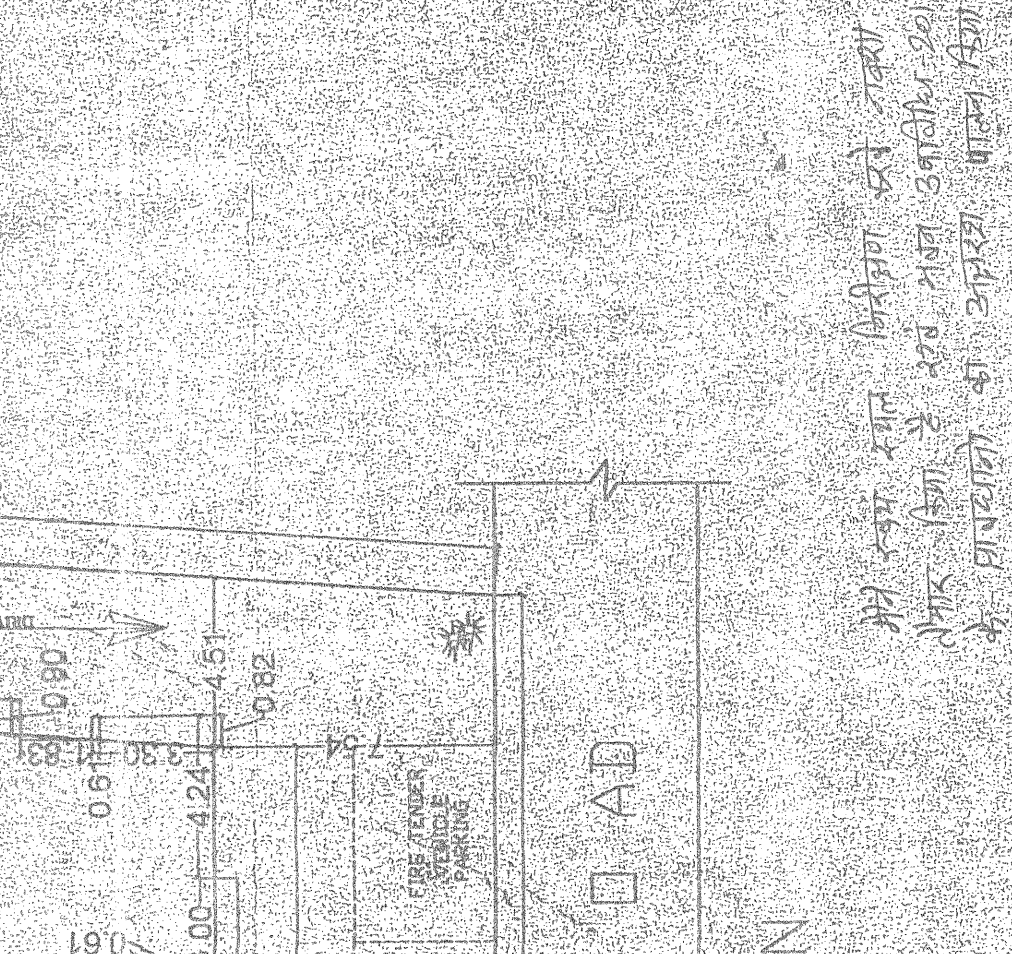

SPECIFICATION
1. RCC WORKER SHALL BE QUALIFIED AS PER
2. ALL WORK SHALL BE DONE IN ACCORDANCE

AREA STATEMENT
TOTAL FLOOR AREA AS PER DEED = 1657.76 SQM
TOTAL FLOOR AREA AS PER SITE = 1619.69 SQM
PROPOSED RESIDENTIAL BUILDING FOR
SMT. BEBI DEVI / SANGITA DEVI
W/O SHRI PINTU KUMAR SATYENDRA
KUMAR SINGH
AT SURVEY PLOT NO. 2156
KHATA NO. 70
THANA NO. 30, TAUZI NO. 5171
MAUZA - JAMSAUT
DHANA - SHAHPUR (DANAPUR)
DIST. - PATNA
SCALE: SHEET NO. 1:100
SIGN OF OWNER
SIGN OF ARCH

BRANCH KUMAR SINGH
Structural Engineer
NAGAR PARISHAD DANAPUR
SIGNATURE OF STRUTTER
SIGNATURE OF ARCH