


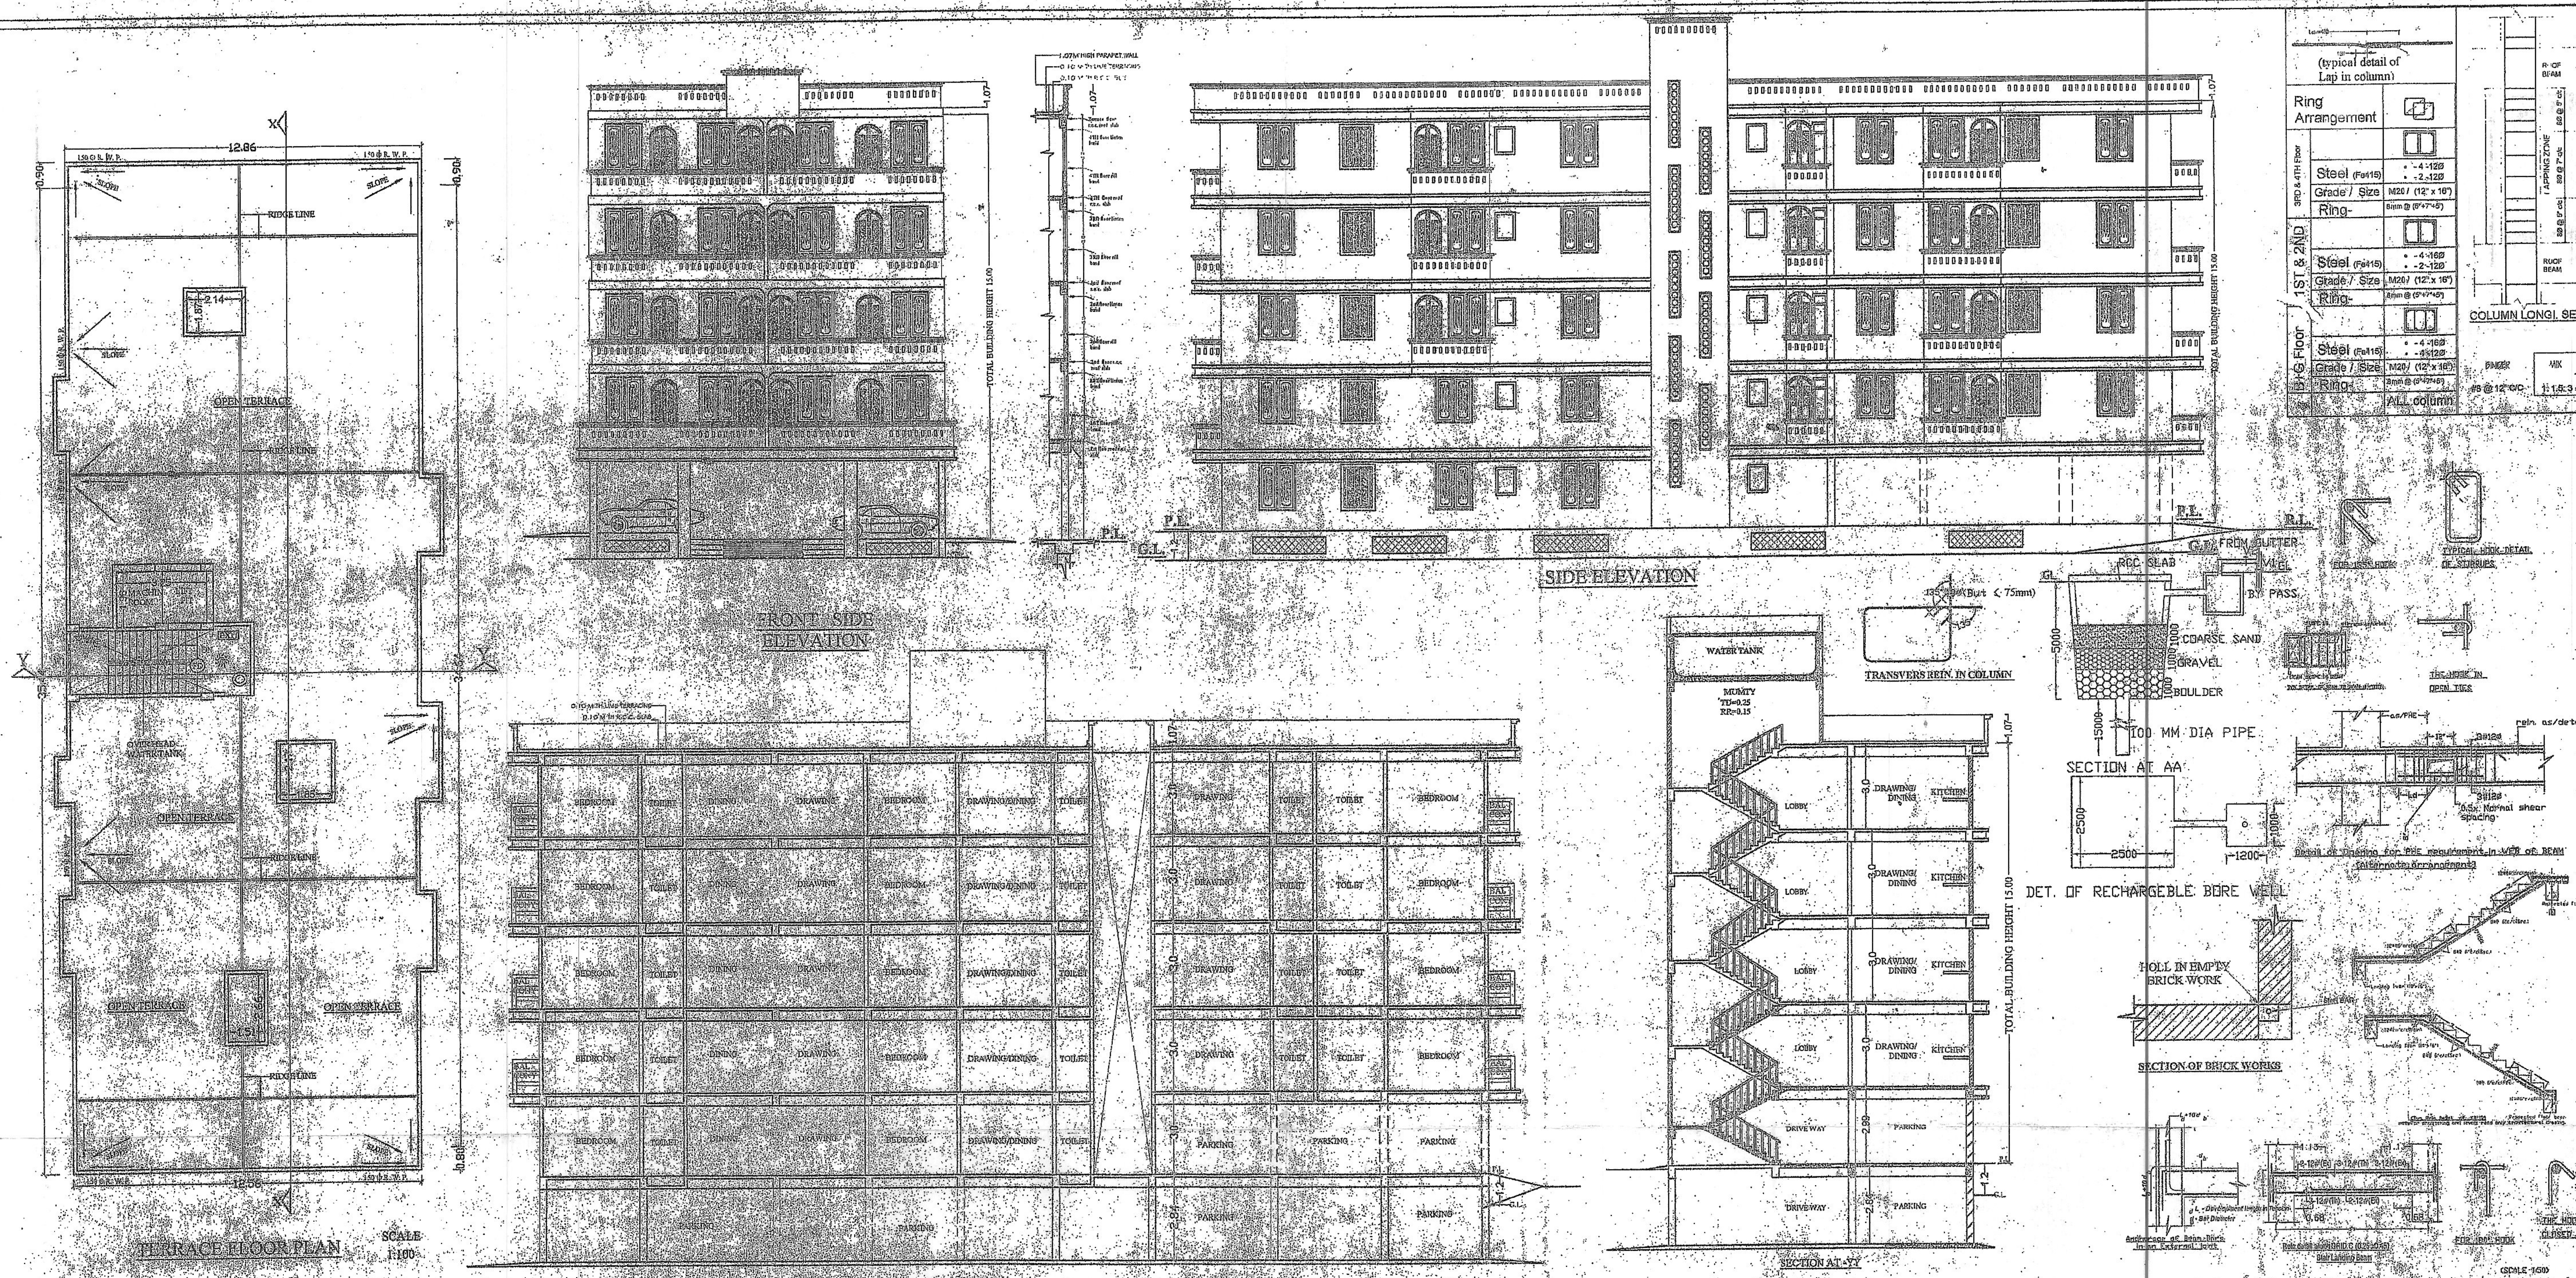

SPECIFICATION

1. R.C.C UNDER REINFORCED PILE FOUNDATION AS PER DETAIL GIVEN IN THIS DRAWING.
2. 1ST CLASS BRICK WORK IN CEMENT MORTAR IN SUPER STRUCTURE.
3. HEIGHT OF PLINTH FLOOR AREA SHOWN IN SECTION.
4. 0.03 I.P.S. FLOORING OVER 0.75 DRY REMEMD KIDNEY OVER FLAT BRICK SOLING OVER 100 MM SAND FILL.
5. 0.050 TH D.P.C. ON P.L. ALL ROUND THE BUILDING.
6. 0.110 TH LIME CONCRETE OVER 0.100TH R.C.C. SLAB.
7. 0.15TH R.C.C. BAND AT DOORS & WINDOWS OPENINGS.
8. 0.12 CEMENT PLASTER ON BOTH SIDE OF WALL.
9. WHITE & COLOUR WASH AS PER CHOICE.

SCHEDULE OF DOORS & WINDOWS

SL.NO.	TYPE	WIDTH	SILL	HEIGHT
1.	D	1.06	0.00	2.13
2.	D1	0.91	0.00	2.13
3.	D2	0.76	0.00	2.13
4.	W1	1.37	0.76	1.53
5.	W2	0.90	0.90	1.53
6.	W3	0.65	1.35	1.22

PROPOSED RESIDENTIAL BUILDING FOR
M/S KANTYAN DEVELOPERS
PARTNER: SRI SANJAY KANTYAN
SRI SANJAY KANTYAN & SONS
AT SURVEY NO. 100, KHATA NO. 748,
THANA NO. 35, TAUNZI NO. 5190,
MUNDA, PHULWARI SHARH,
MOHALLA KARORI CHAK,
THANA: PHULWARI DIST: PATNA.

NOTE:-
CERTIFICATE:-
THIS IS TO CERTIFY THAT STRUCTURAL DESIGN
OF THIS BUILDING WILL BE AS PER IS 1893-1984 &
IS 4326-1993 TO MAKE THE SAME EARTH QUAK
RESISTANT.

NORTH
SCALE
1:100
1:200
SHEET NO. 1

For KANTYAN DEVELOPERS
Sanjay Ranjan Kush
PARTNER
Sanjay Ranjan Kush
For KANTYAN DEVELOPERS

Dr. Vijay Kumar
Structure Engineer
ENR-01/STR/17
MCA 2016/17
Manoj (Architect)
Phulwari Sharh Regd. No.
NPPARCH/10/2016
SIGN: OF ARCH

FOR DEVELOPER SIGNATURE
REALTY AND CREDIT SIGNATURE
NAME:- SRI SANJAY KANTYAN
Partner of M/S KANTYAN DEVELOPERS

Building Plan No. 17/2016-17
Date 17/10/2016
नमस्कार, मैं आपको यह पत्र लिख रहा हूँ कि मैंने आपके द्वारा
निर्धारित सभी नियमों का पालन करते हुए इस योजना को तैयार किया है।
(1) इस योजना को तैयार करने में मैंने सभी प्रासंगिक नियमों का
अनुपालन किया है।
(2) यह योजना सभी नियमों के तहत तैयार की गई है।
(3) सरकारी या किसी दूसरे का अधिकार इस योजना पर लागू नहीं
करा जा सकता।
(4) इस योजना को सरकारी नाला तक जल निकासी हेतु अपने
खर्च से तैयार किया जाएगा।
(5) इस योजना को तैयार करने में मैंने अपने अधिकार का उपयोग नहीं किया।
आपका विश्वसनीय
27.10/16 नमस्कार, मैंने आपके द्वारा
नमस्कार, मैंने आपके द्वारा