

To , Whome it May Concern

Sub :- Saction of Building Plan

Plan case no. Ar/Prn/B+G+4/03/2016 by certified Architech.

Builder :- KOSUT BUILDERS AND DEVELOPERS PVT.LTD

Project :- KAILASH ENCLAVE

Mauza – Pakari, Tauzi no-5342, khata no-105,106

Plot no-322,325,327,326,329,330,332, thana

no-31, Rev Thana- Phulwarisharif, Present

Thana- beur, Block- Phulwarisharif, dist- Ptana

Certificate:-

With reference to the above , I certify that plan case No, Ar/Prn/B+G+4/03/2016 has been approved by me Khata No, 105,106, Tauzi No-5342, situated by our gram pachayat , my Is not available, so the above plan case No- Ar/Prn/B+G+4/03/2016 by certified in approved architech Rajeev Kumar defend to architechter, I approve by only for situated area, above Khata No-105,10 ,Plot No. 322,325,327,326,329,330,332

So, related sir this project full fill by according to the law, and forwarded to you.

With Regards

गीता देवी
26/12/2016













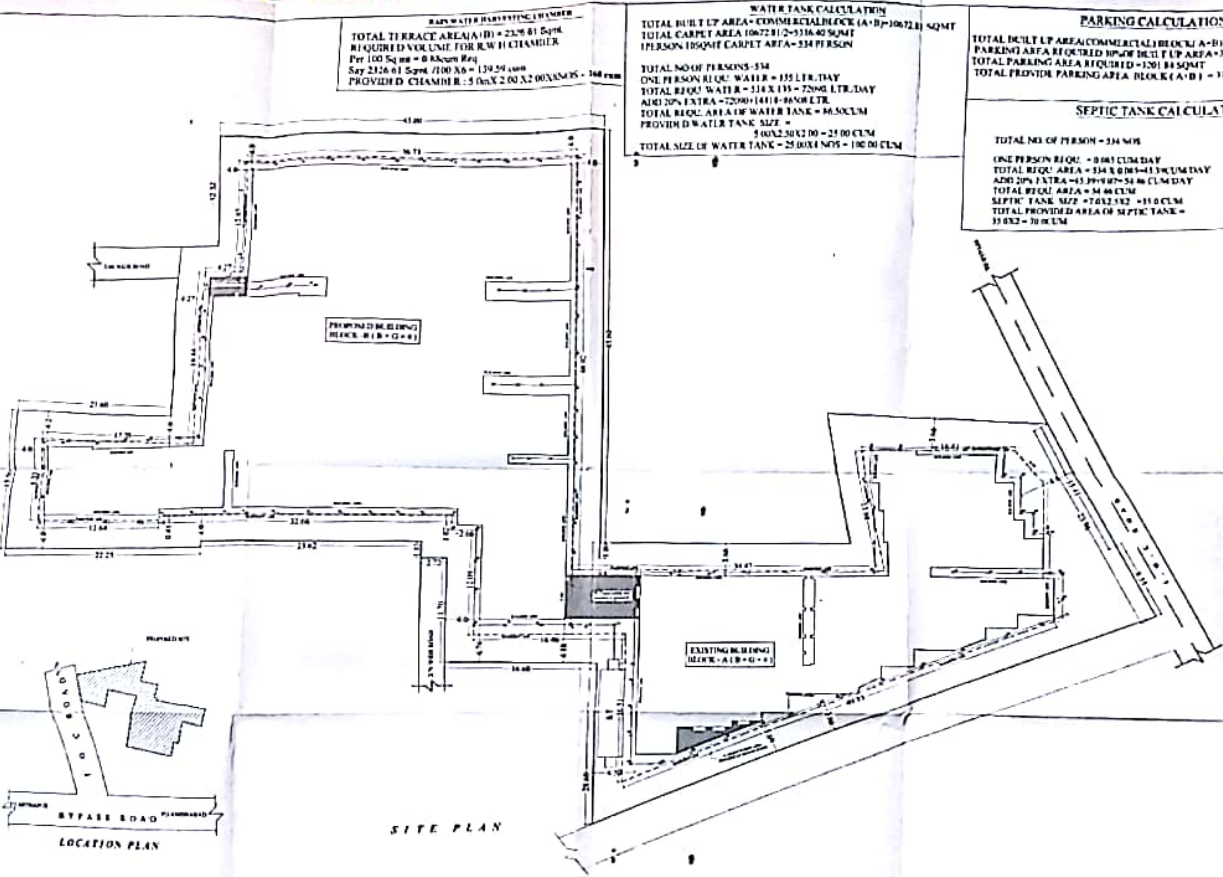

135 LTR/DAY
135 = 72000 LTR/DAY
= 86508 LTR.
R TANK = 86.50 CUM
5 =
2.50 X 2.00 = 25.00 CUM
= 25.00 X 4 NOS = 100.00 CUM

TOTAL BUILT UP AREA (COMMERCIAL) BLOCK (A+B) 10672.81 SQMT
PARKING AREA REQUIRED 30% OF BUILT UP AREA - 3201.84 SQMT
TOTAL PARKING AREA REQUIRED - 3201.84 SQMT
TOTAL PROVIDE PARKING AREA BLOCK (A+B) - 3810.09 SQM

TOTAL NO. OF PERSON - 334 NOS

ONE PERSON REQU. = 0.085 CUM/DAY
TOTAL REQU. AREA = 534 X 0.085 = 45.39 CUM/DAY
ADD 20% EXTRA = 45.39 X 1.07 = 54.46 CUM/DAY
TOTAL REQU. AREA = 54.46 CUM
SEPTIC TANK SIZE = 7.0 X 2.5 X 2 = 35.0 CUM
TOTAL PROVIDED AREA OF SEPTIC TANK =
35.0 X 2 = 70.0 CUM

AREA AS PER DEDD = 4016.70 SQMT
AREA AS PER SITE = 4016.00 SQMT

BASEMENT FLOOR ILLU AREA - 18.34 SQMT.
 GROUND FLOOR ILLU AREA - 719.94 SQMT.
 FIRST FLOOR ILLU AREA - 744.41 SQMT.
 SECOND FLOOR ILLU AREA - 744.41 SQMT.
 THIRD FLOOR ILLU AREA - 744.41 SQMT.
 FOURTH FLOOR ILLU AREA - 744.41 SQMT.
 TOTAL ILLU AREA - 3716.12 SQMT

<u>BASEMENT FLOOR I/U AREA</u>	=	23.40 SQMT.
<u>GROUND FLOOR I/U AREA</u>	=	604.49 SQMT.
<u>FIRST FLOOR I/U AREA</u>	=	1582.20 SQMT.
<u>SECOND FLOOR I/U AREA</u>	=	1582.20 SQMT.
<u>THIRD FLOOR I/U AREA</u>	=	1582.20 SQMT.
<u>FOURTH FLOOR I/U AREA</u>	=	1582.20 SQMT.
<u>TOTAL I/U AREA</u>	=	6956.696 SQMT.

$$\begin{aligned}\text{TOTAL BU AREA} &= (\text{BLOCK-A} + \text{BLOCK-B}) \\ &= (3716.12 + 6956.69) \text{ SQMT} \\ &= 10672.81 \text{ SQMT}\end{aligned}$$
$$\text{F.A.R.} = 10672.81 / 4036.00 = 2.64$$

PROPOSED COMMERCIAL CUM RESIDENTIAL
BUILDING OF VINOD KUMAR AND OTHERS SOWLEY
PLOT NO - 322(P), 325(P), 327(P), 326(P), 329(P), 330(P),
332(P) MAUZA - PAKARI, THANA NO - 34 KHIRTAPUR
DISTT-PAUNSA

S/ICE TITLE

SITE PLAN AND LOCATION PLAN


SCALE

1100

TABLE 10.2

1

NORTH

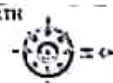

विनोद कुमार सिंह

MR. NAVRATNA RAGHUVANSHI
DIP. No. CA/1017/1996.


SIGNATURE OF OWNER

SIGNATURE OF ARCHITECT

जीति विधी

LOCATION PLAN

SITE PLAN

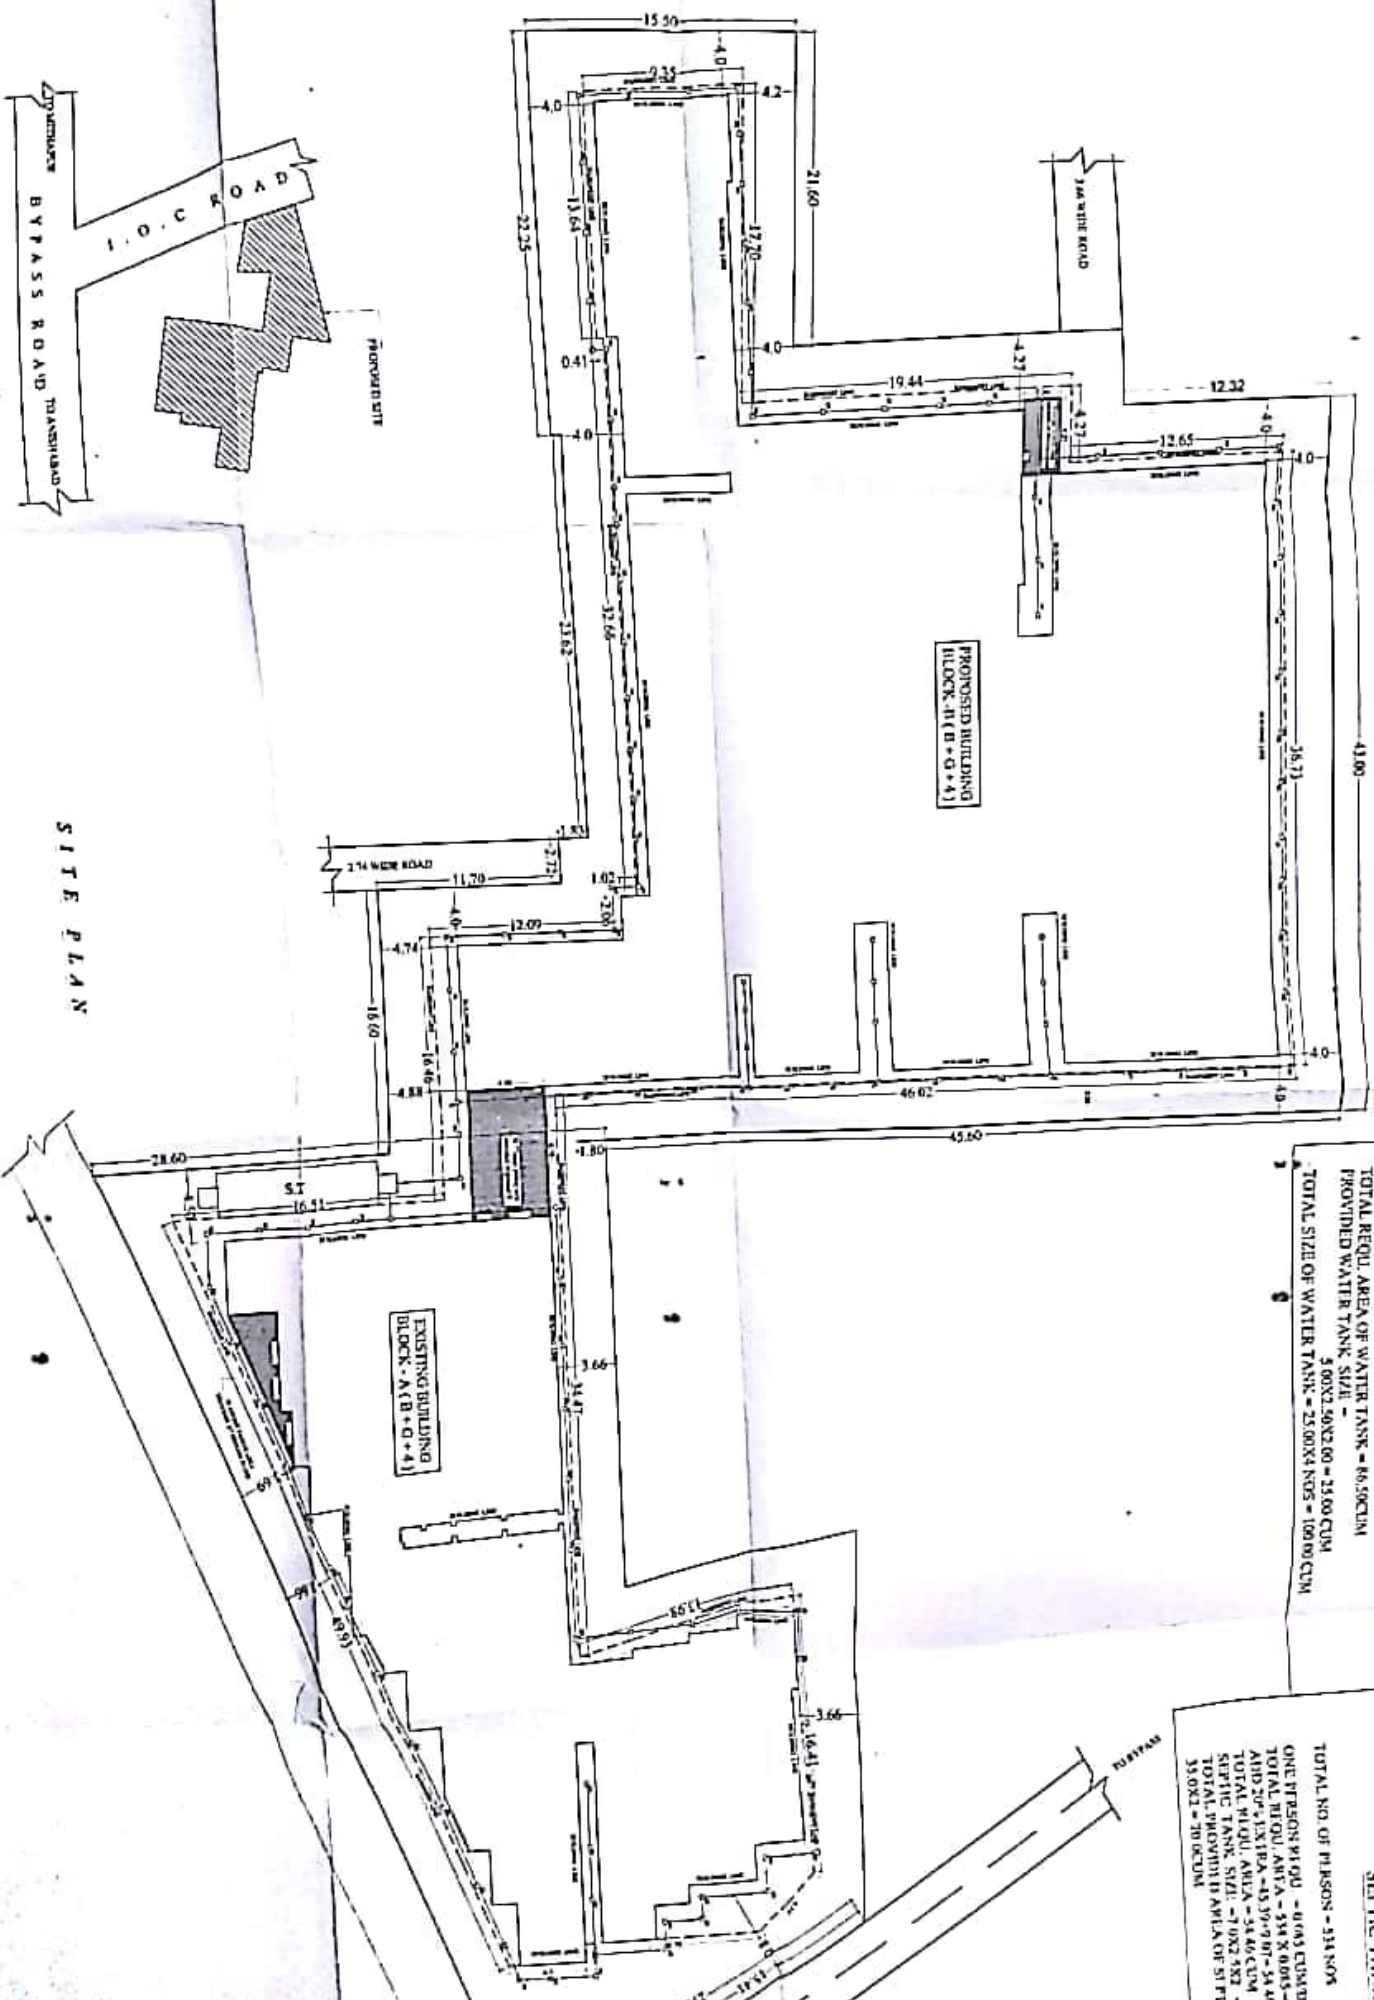




