
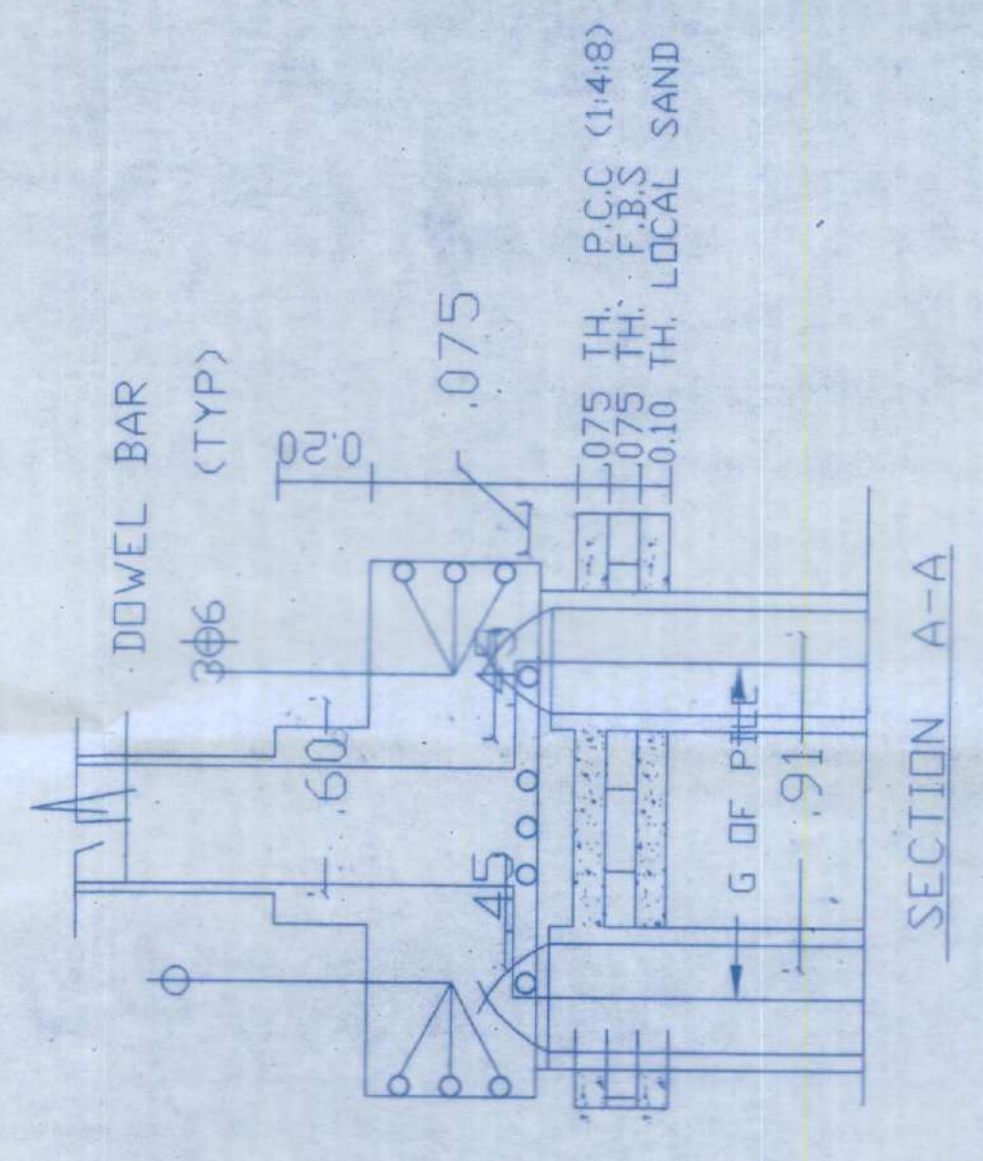
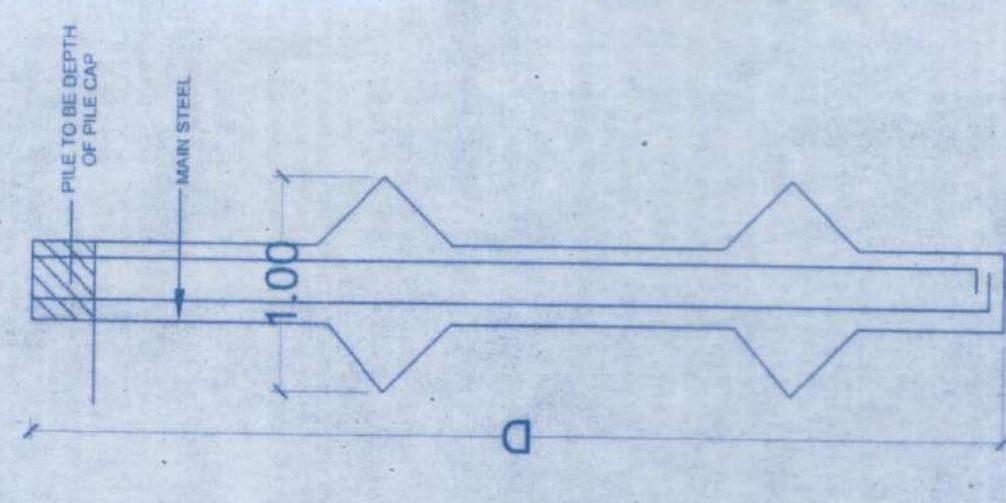
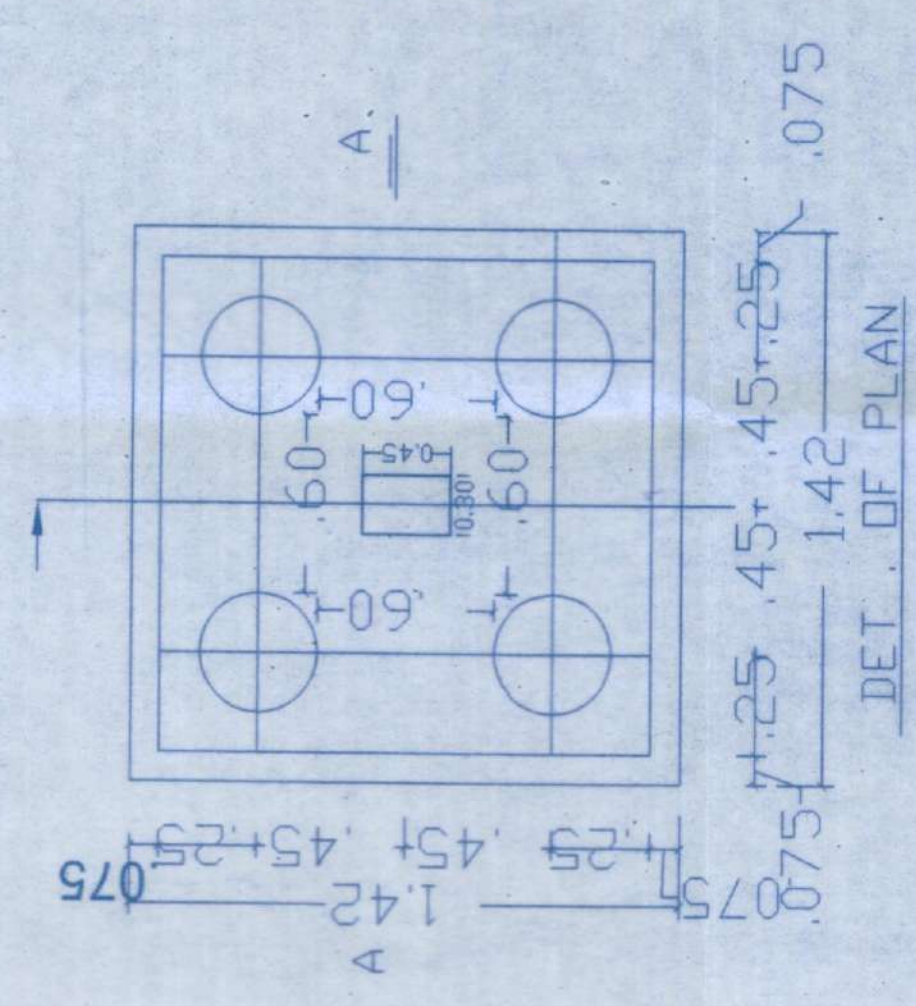
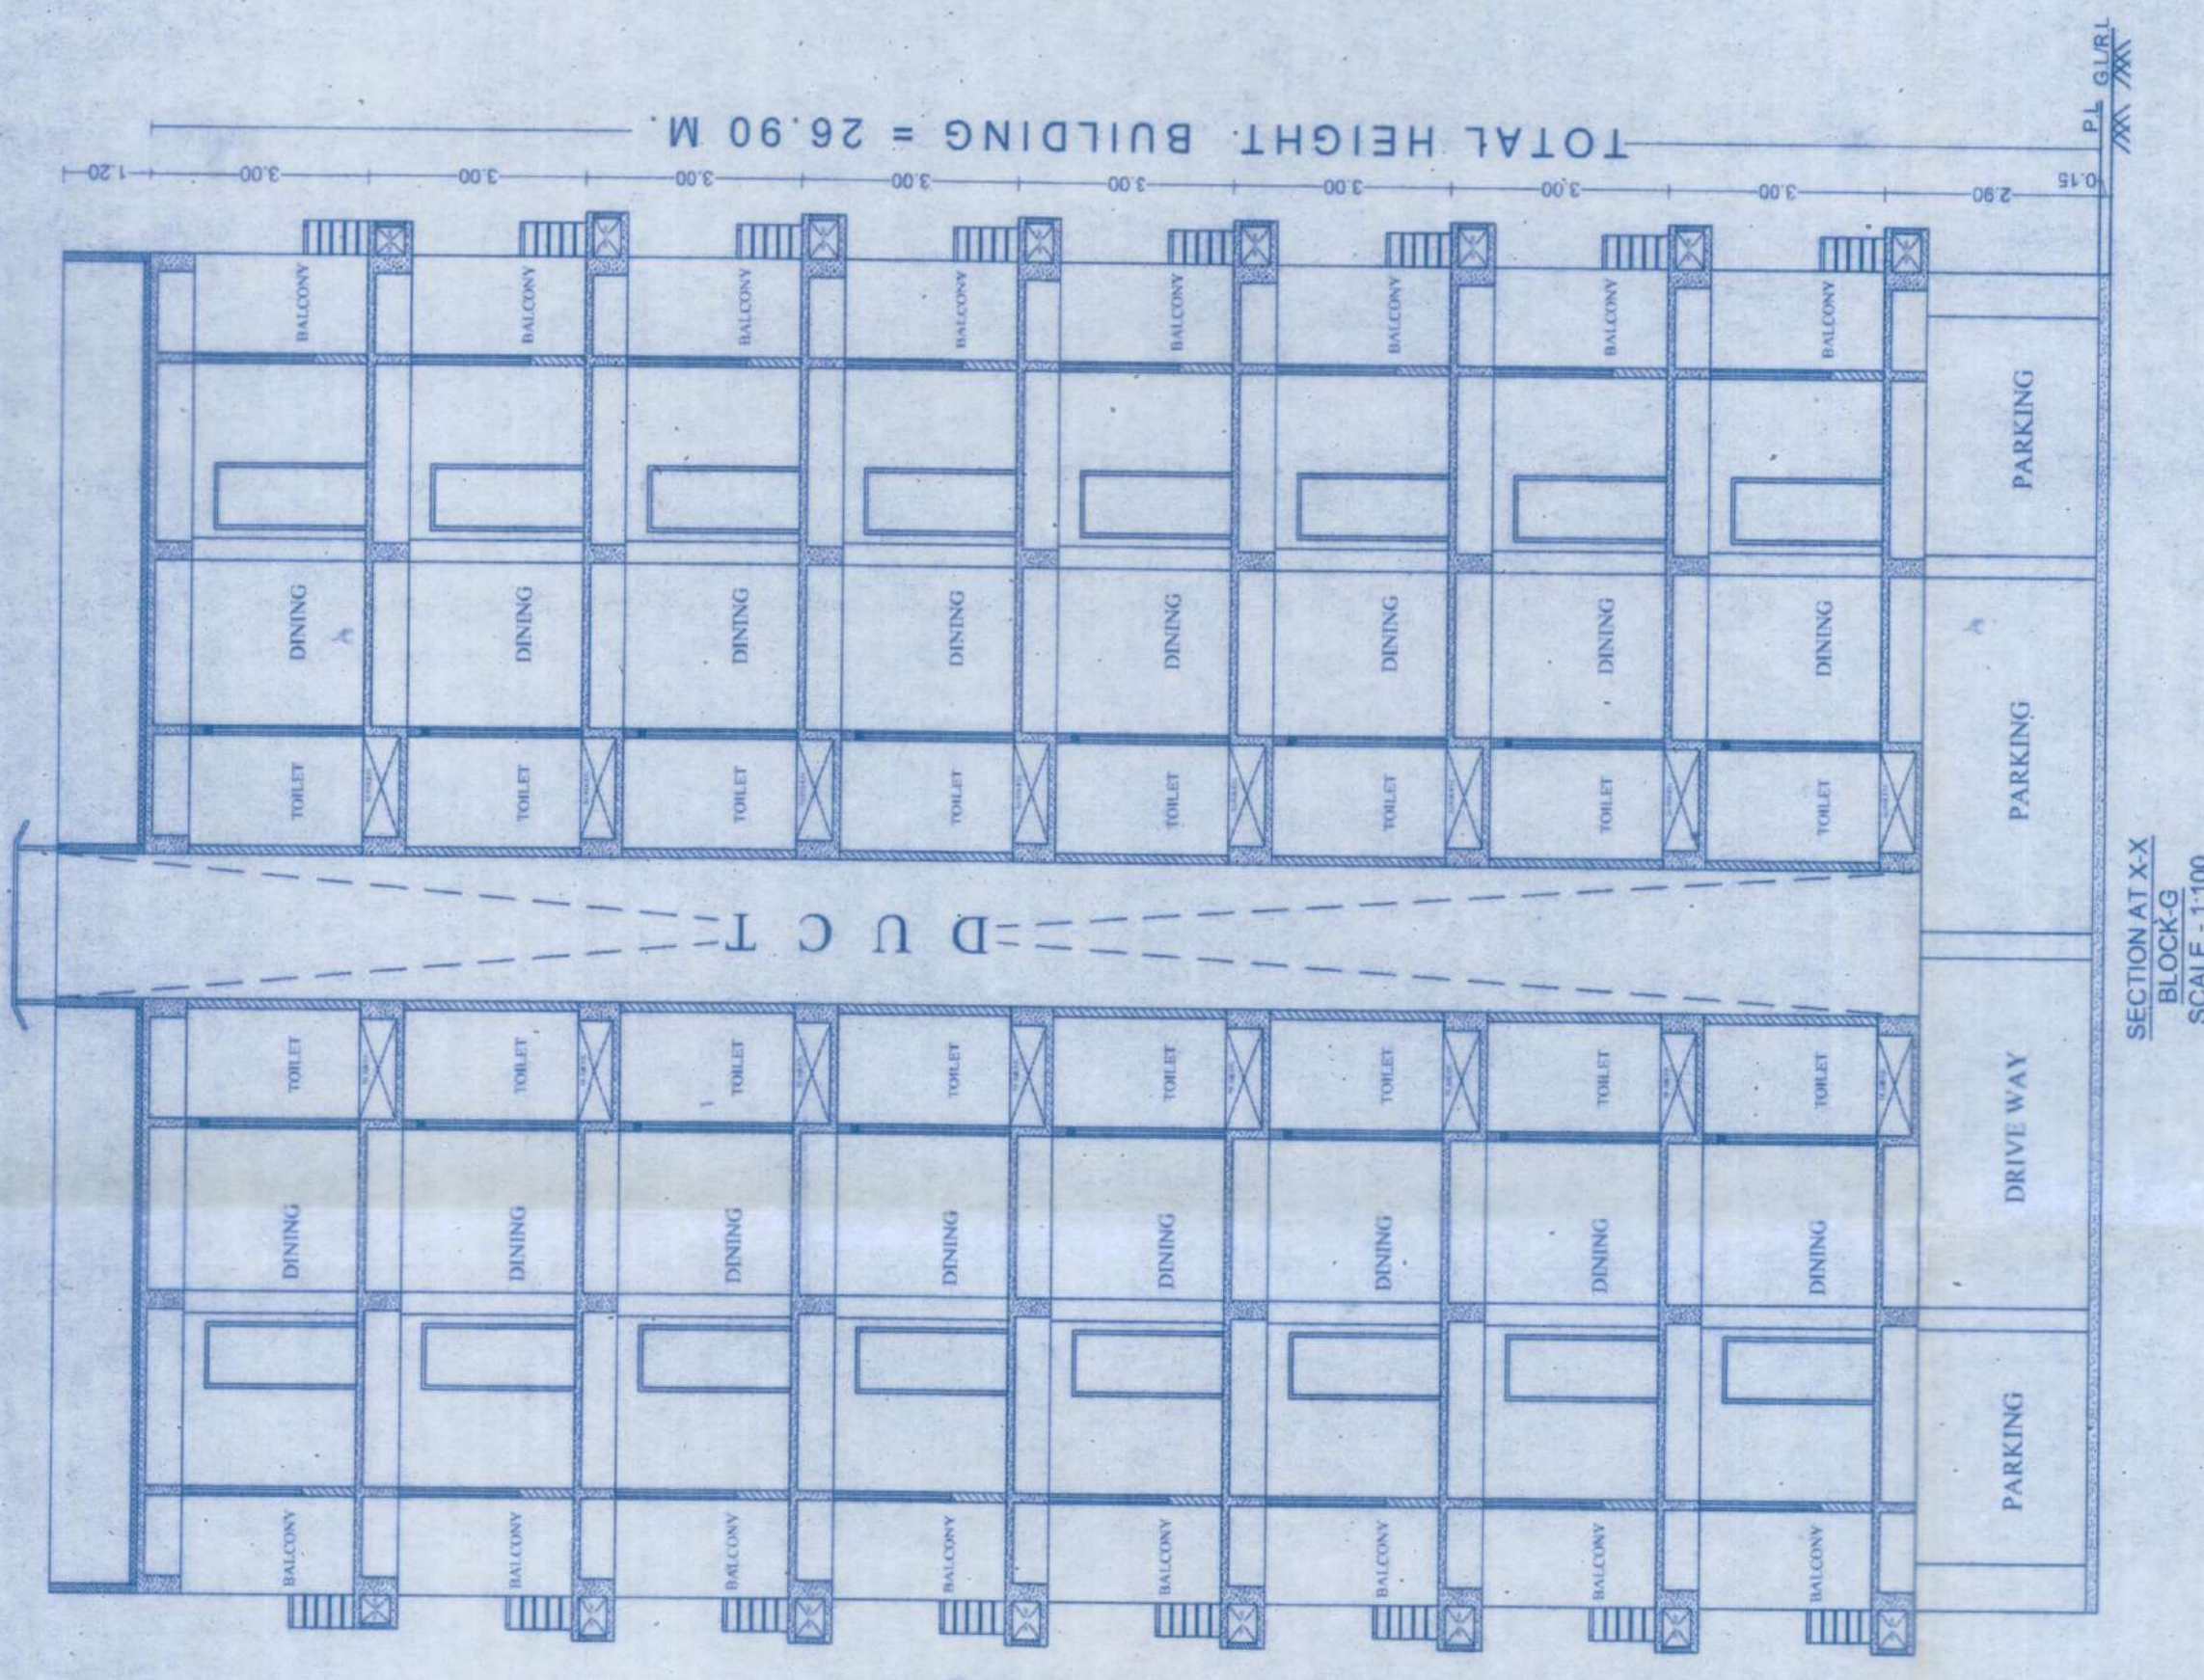


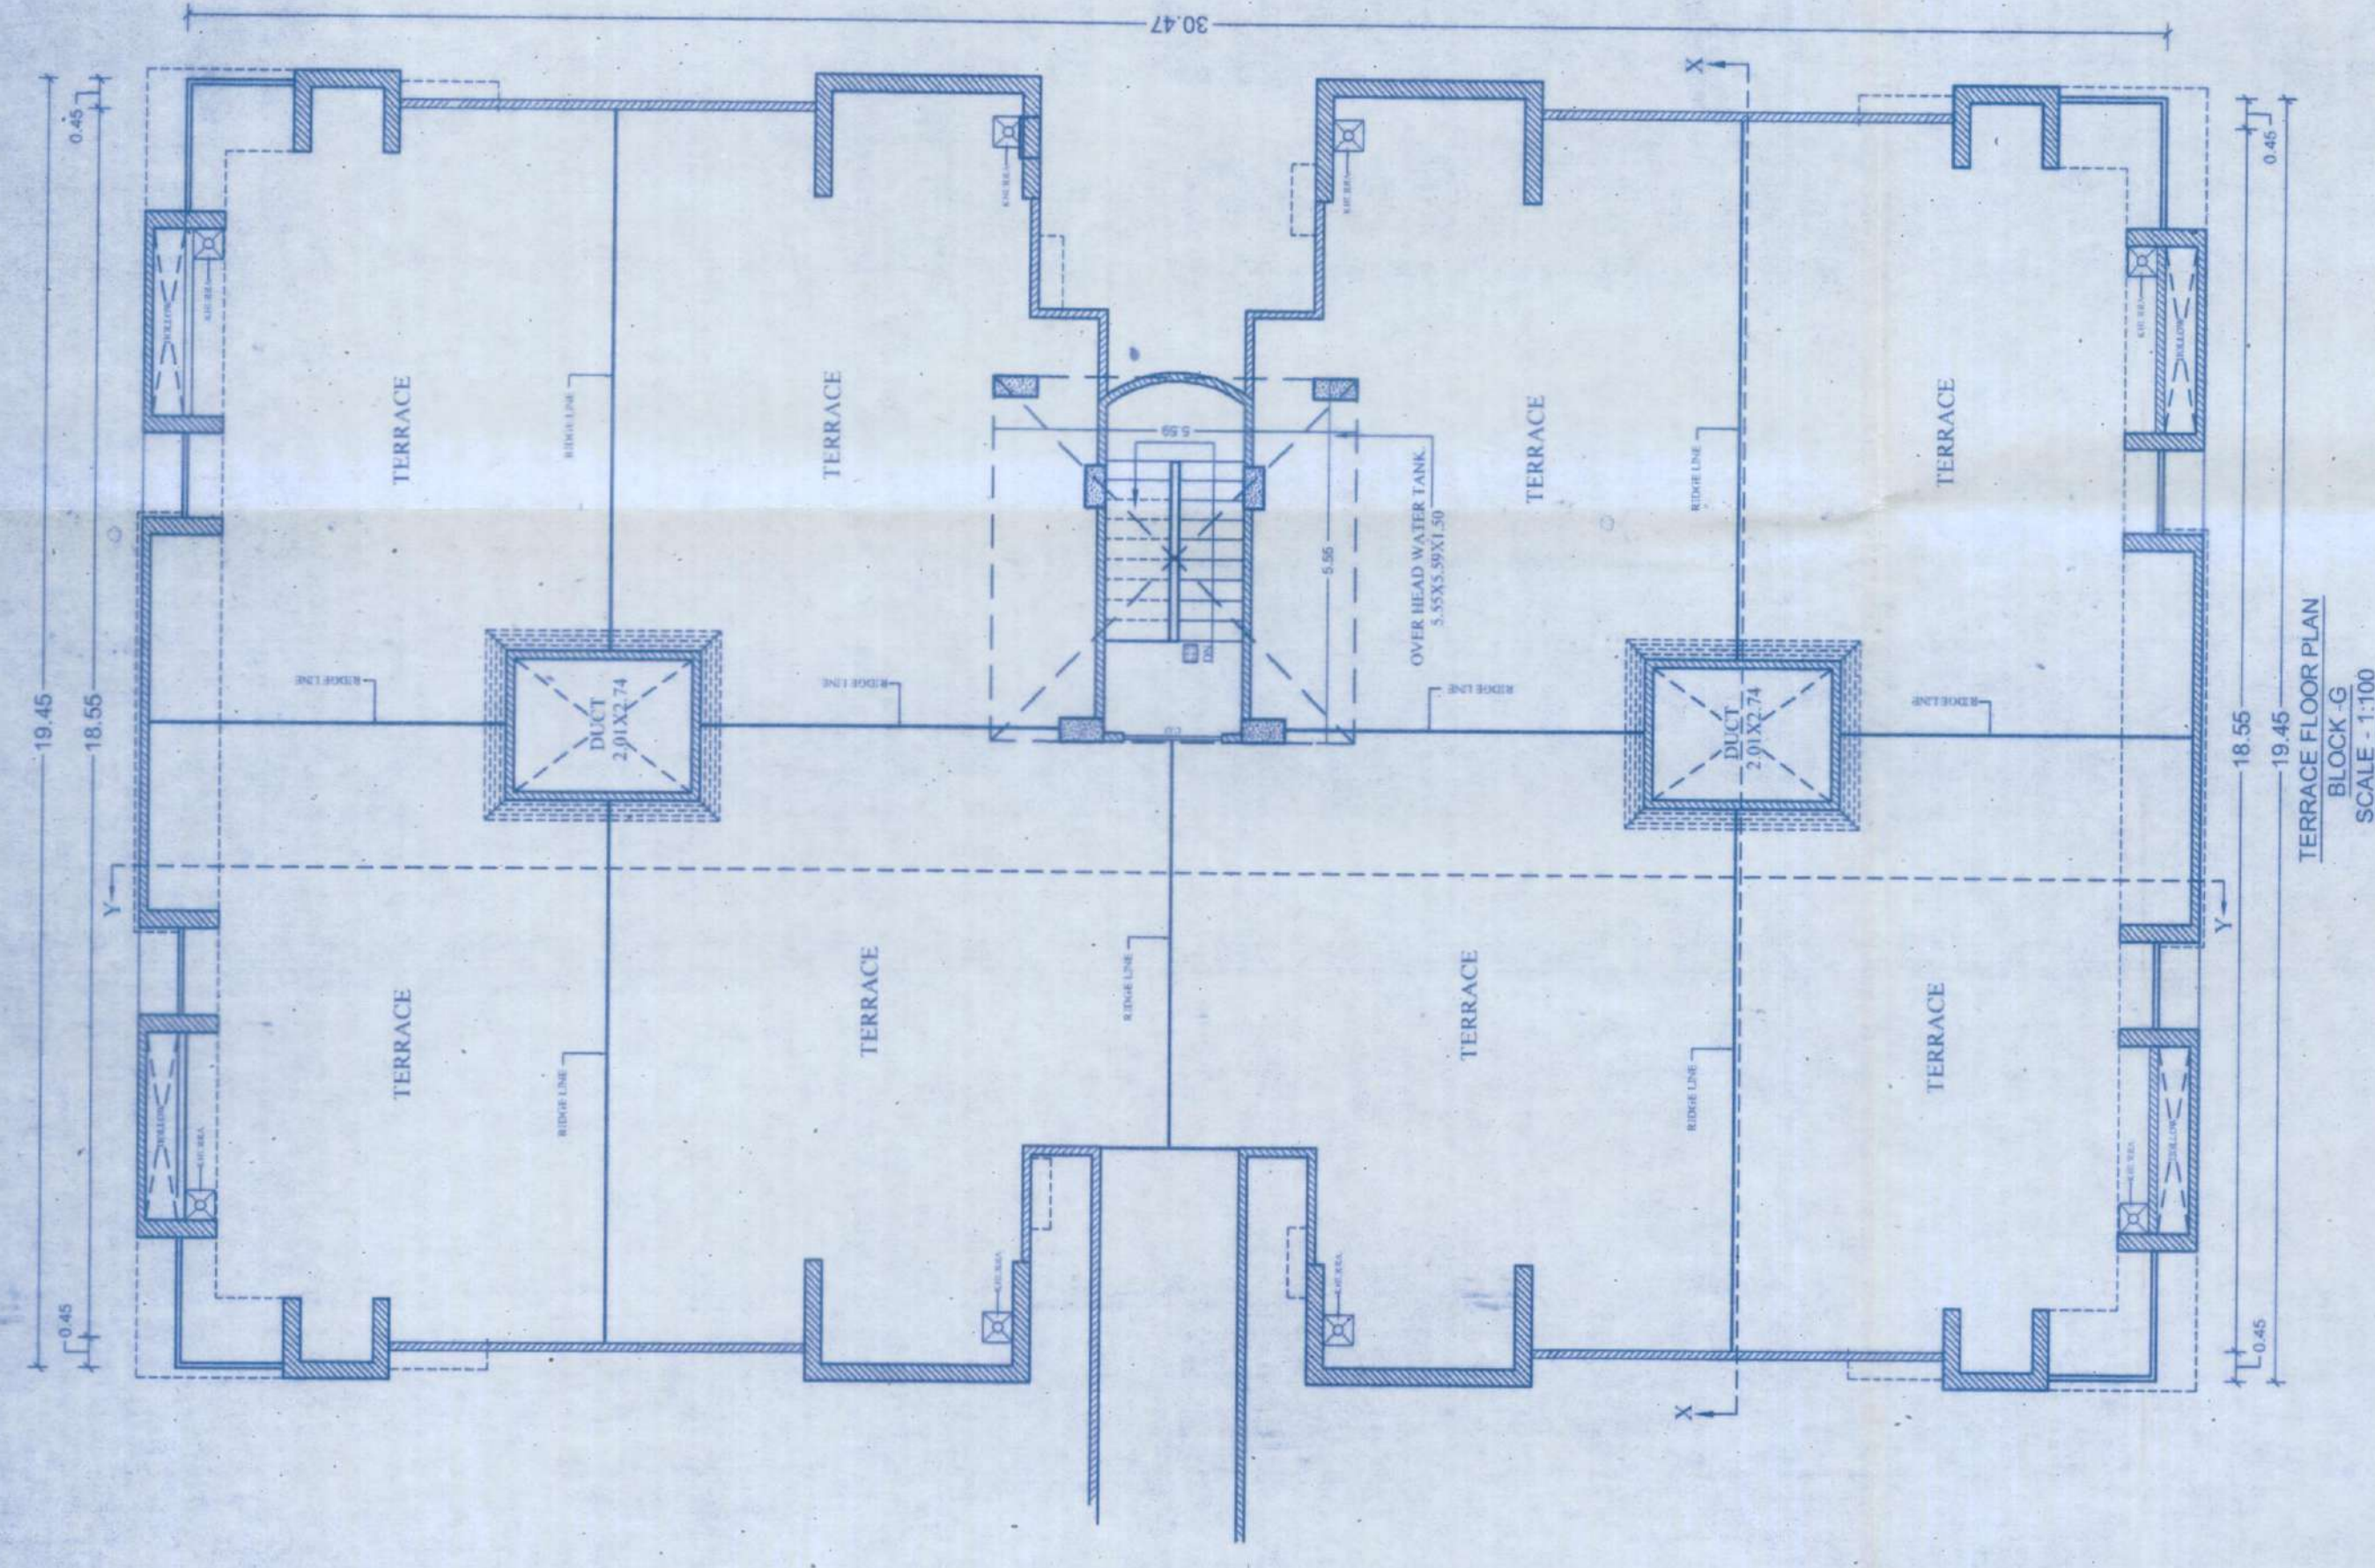

PROJECT:-
OCCUPANCY PLAN FOR KASHYAP'S GREEN CITY
DEV:- KASHYAP GREEN HOMES PVT. LTD.
LAND OWNER
1) SRI SURYA BHUSHAN SINGH
S/o LATE BRAHMANANDAN SINGH,
2) SR UMESH PD. S/o SRI KIRPANANDAN SINGH,
AT- HAVING S.PLOT NO - 410/411, 412, 415, 416, 418,
THANA NO -22, KHATA NO - 151&152,
MAUZA - JALALPUR, NEAR JUDGES COLONY,
PATNA.

SIGNATURE OF ARCH./ENG.
SHAIL KUMAR
SHAIL KUMAR
Registered Architect
Council of Architects
Reg. No. 1001/1997

SIGNATURE OF OWNER
For Kashyap Green Homes Pvt. Ltd.
Director

SIGNATURE OF STR. ENG.

1. गणित शुरू जमा करने
2. बिहार नगर पालिका अधिनियम, 2007 के प्रावधानों का अनुपालन करने
3. REM अधिनियम 2016 के प्रावधानों का अनुपालन करने
4. न्याय प्रणाली के प्रावधानों का अनुपालन करने
5. भारतीय नगर पालिका अधिनियम के प्रावधानों का अनुपालन करने

Occupancy Certificate/निति बिना बला है।