
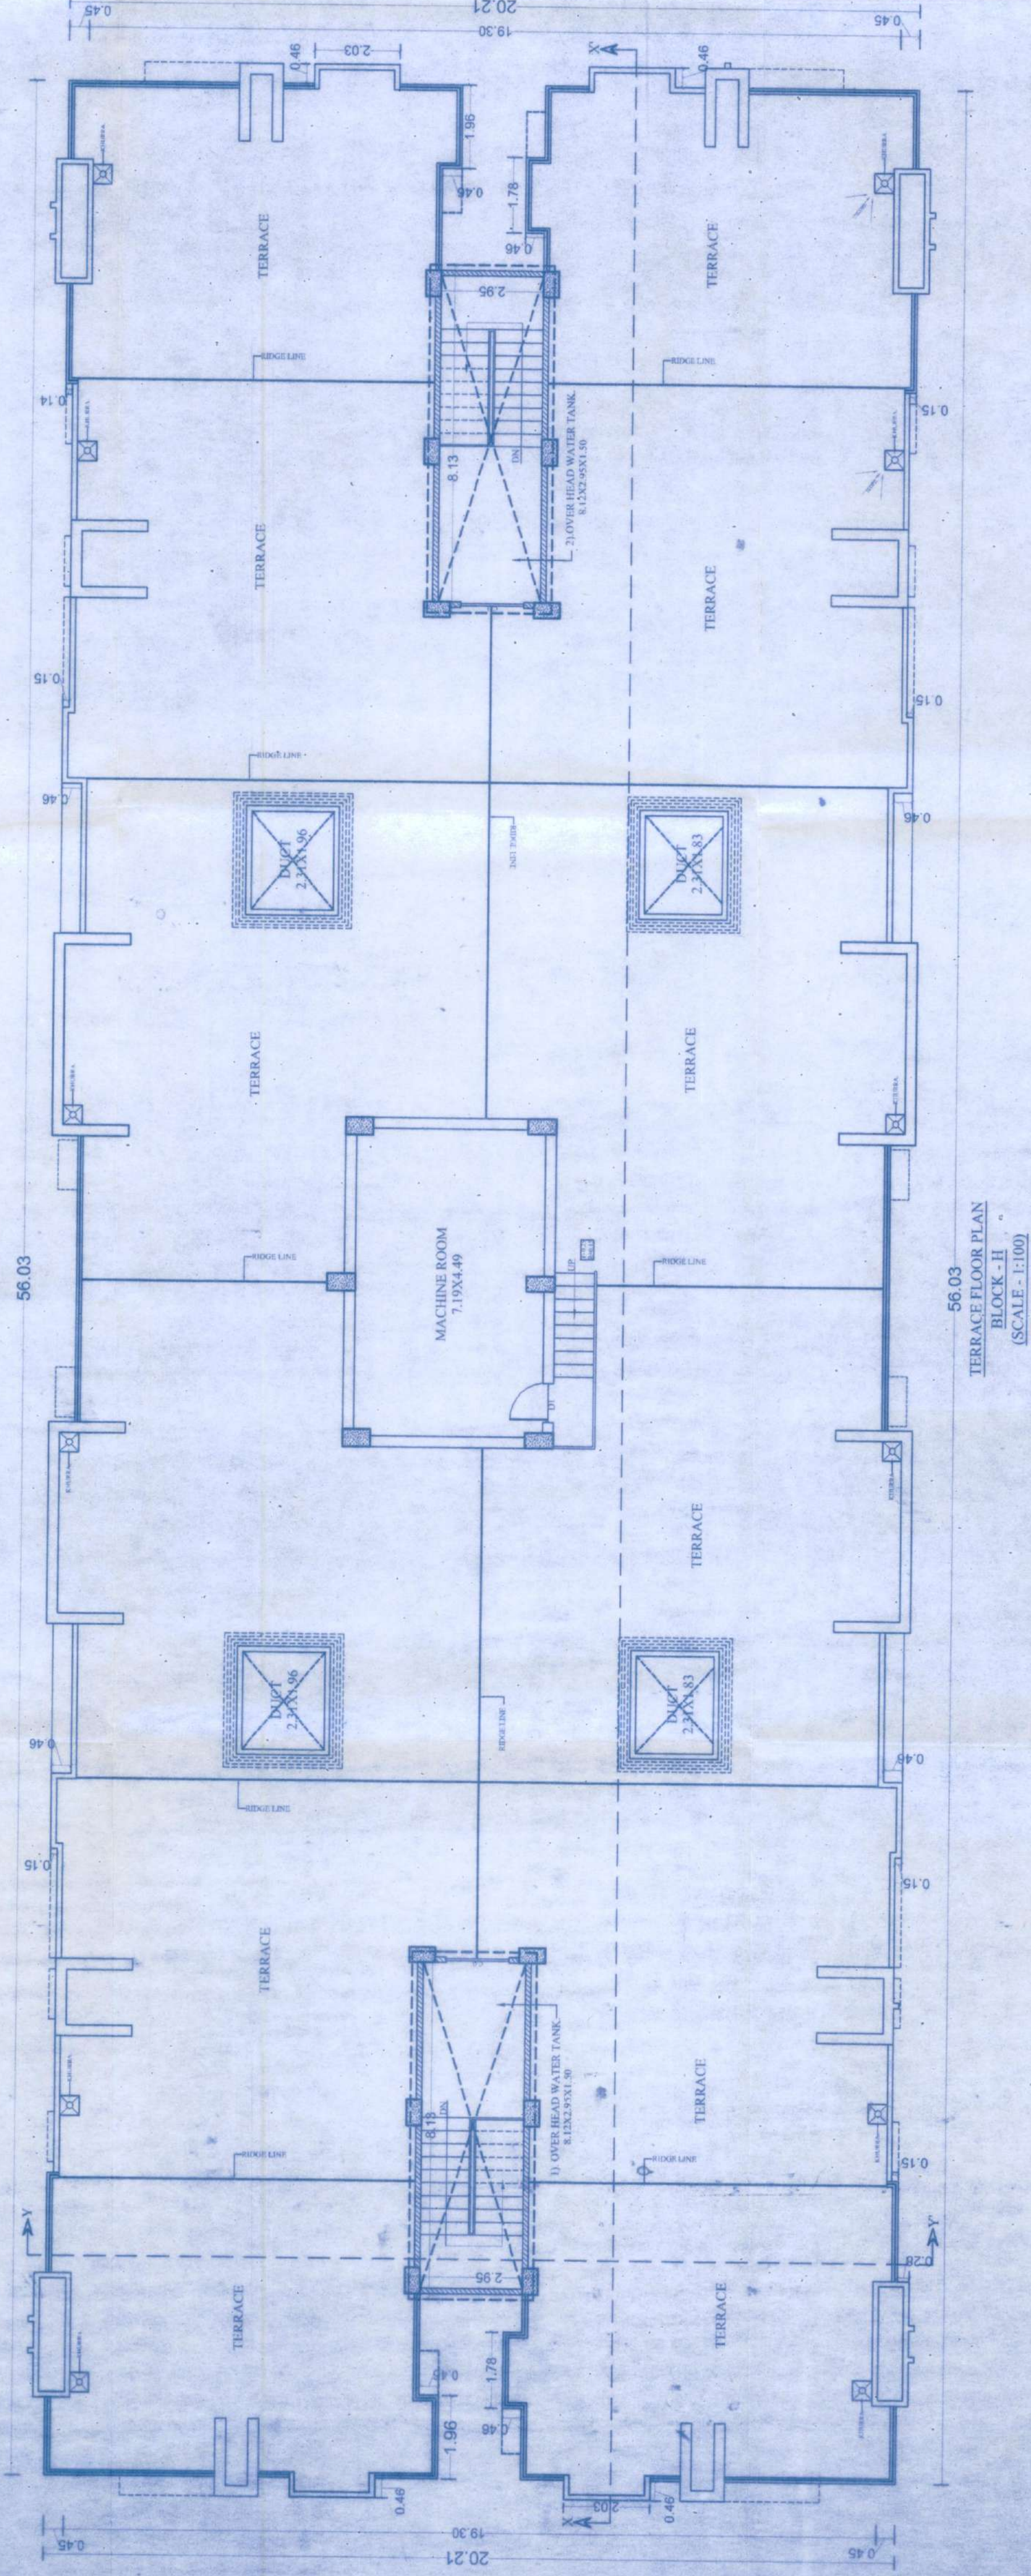


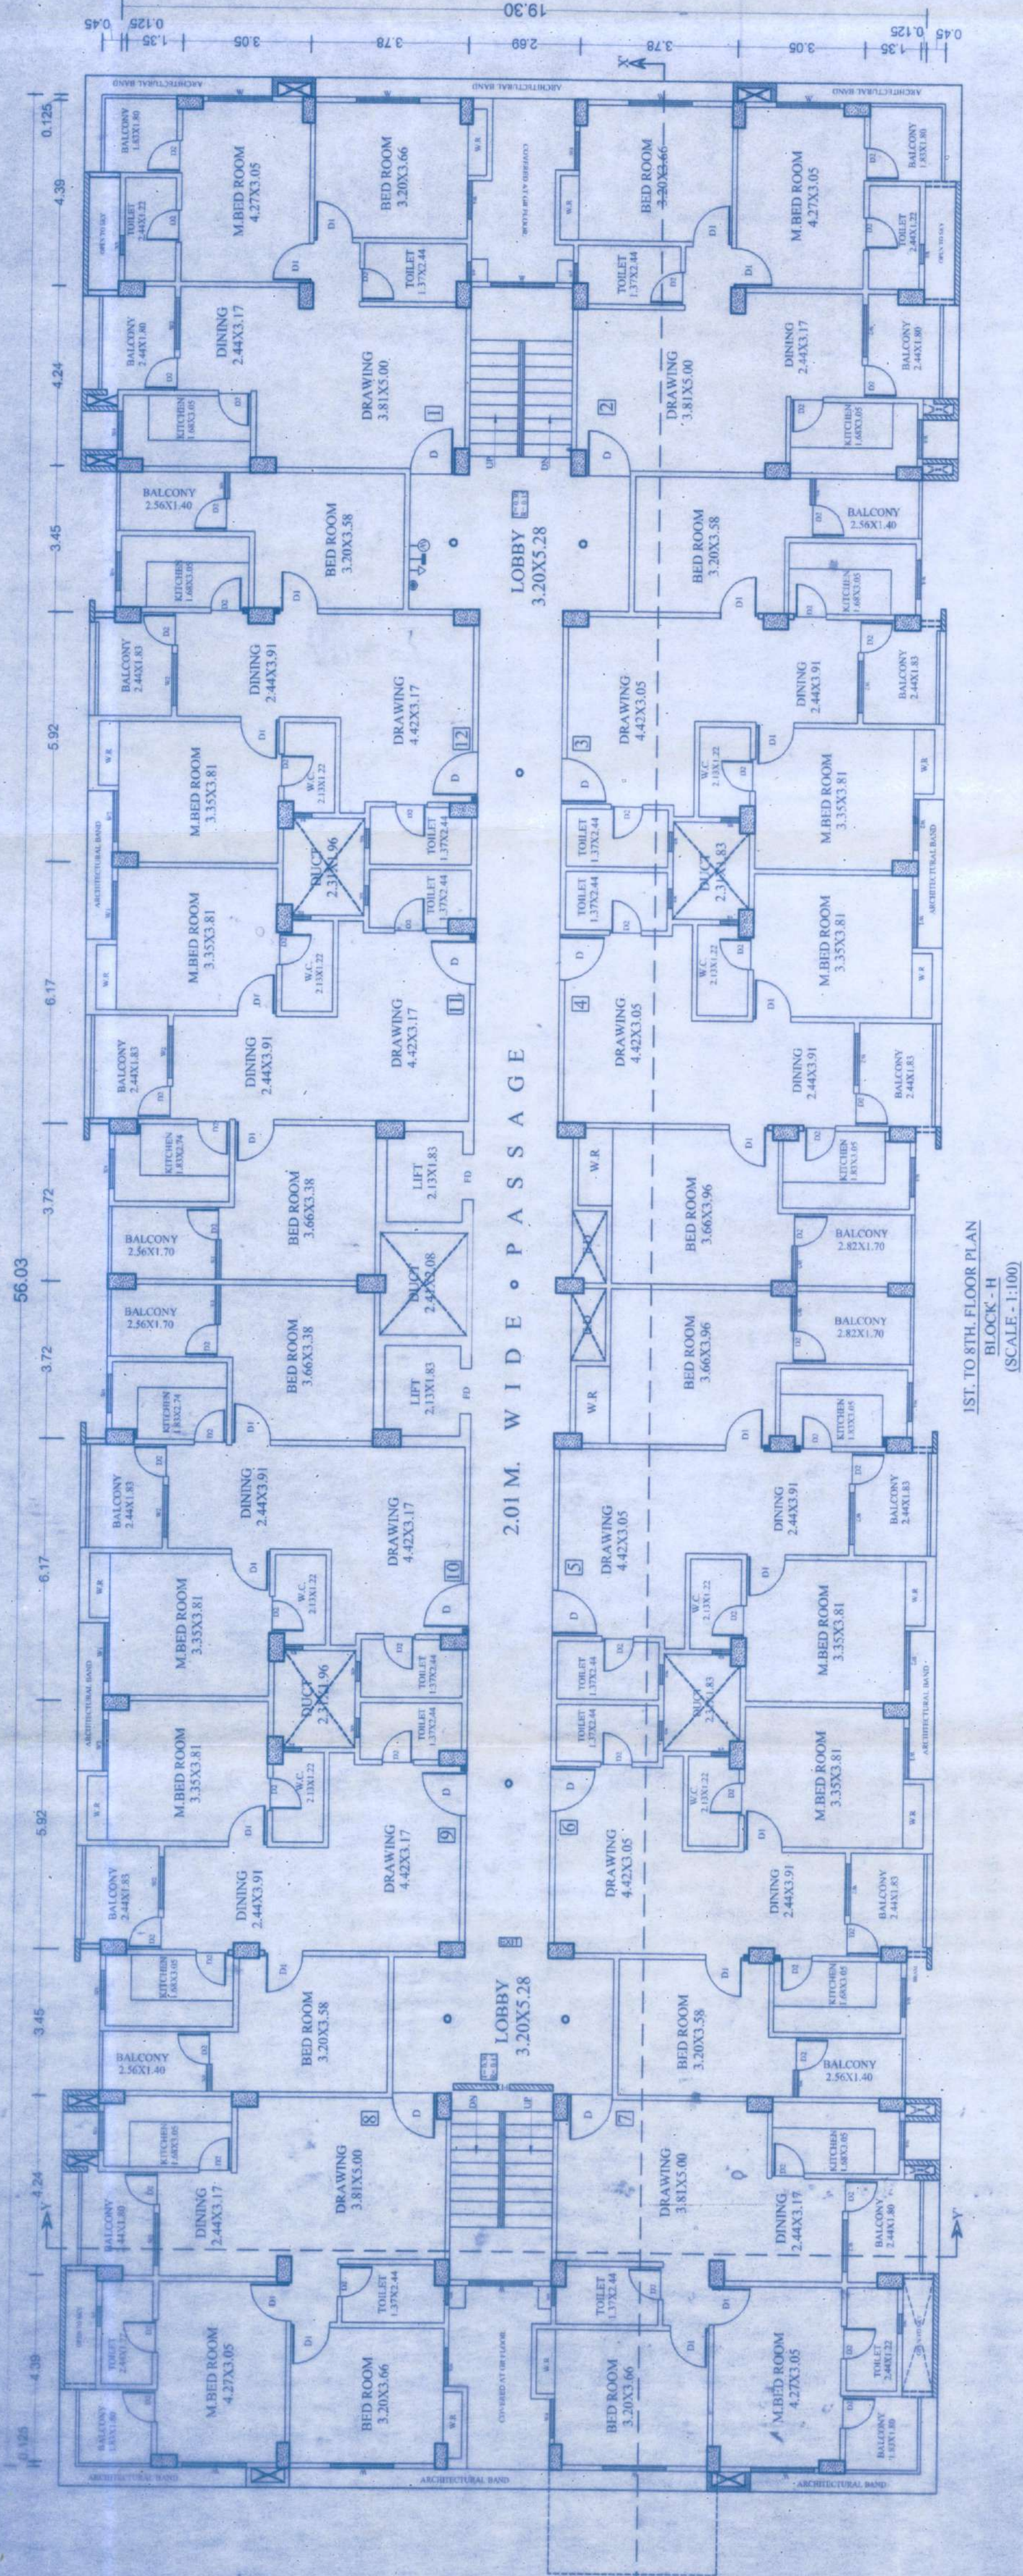

PROJECT:-
OCCUPANCY PLAN FOR KASHYAP'S GREEN CITY
DEV:- KASHYAP GREEN HOMES PVT. LTD.
LAND OWNER
1) SRI SURYA BHUSHAN SINGH
S/o LATE BRAHMANANDAN SINGH,
2) SR UMESH PD. S/o SRI KIRPANANDAN SINGH,
AT- HAVING S.PLOT NO - 410.411.412.415.416.418,
THANA NO -22, KHATA NO - 151&152,
MAUZA - JALALPUR, NEAR JUDGES COLONY,
PATNA.

For Kashyap Green Homes Pvt. Ltd.
Director

SIGNATURE OF OWNER

SIGNATURE OF ARCH/ENG.

SIGNATURE OF STR. ENG.

1. गणित शुरू जवा करे
 2. बिना नगर पालिका अधिनियम, 2007 के प्रावधानों का अनुपालन करते
 3. NEMA अधिनियम 2016, के प्रावधानों का अनुपालन करते
 4. नगर भवन अधिनियम के प्रावधानों का अनुपालन करते
 5. नगरभवन के प्राण-रक्ष एवं नगर परिवर्धन अधिनियम के प्रावधानों का अनुपालन करते
- Occupancy Certificate प्रमाणित किया जाता है।

23/11/18
J. E.

Nagar Parishad Danapur Nizamat