
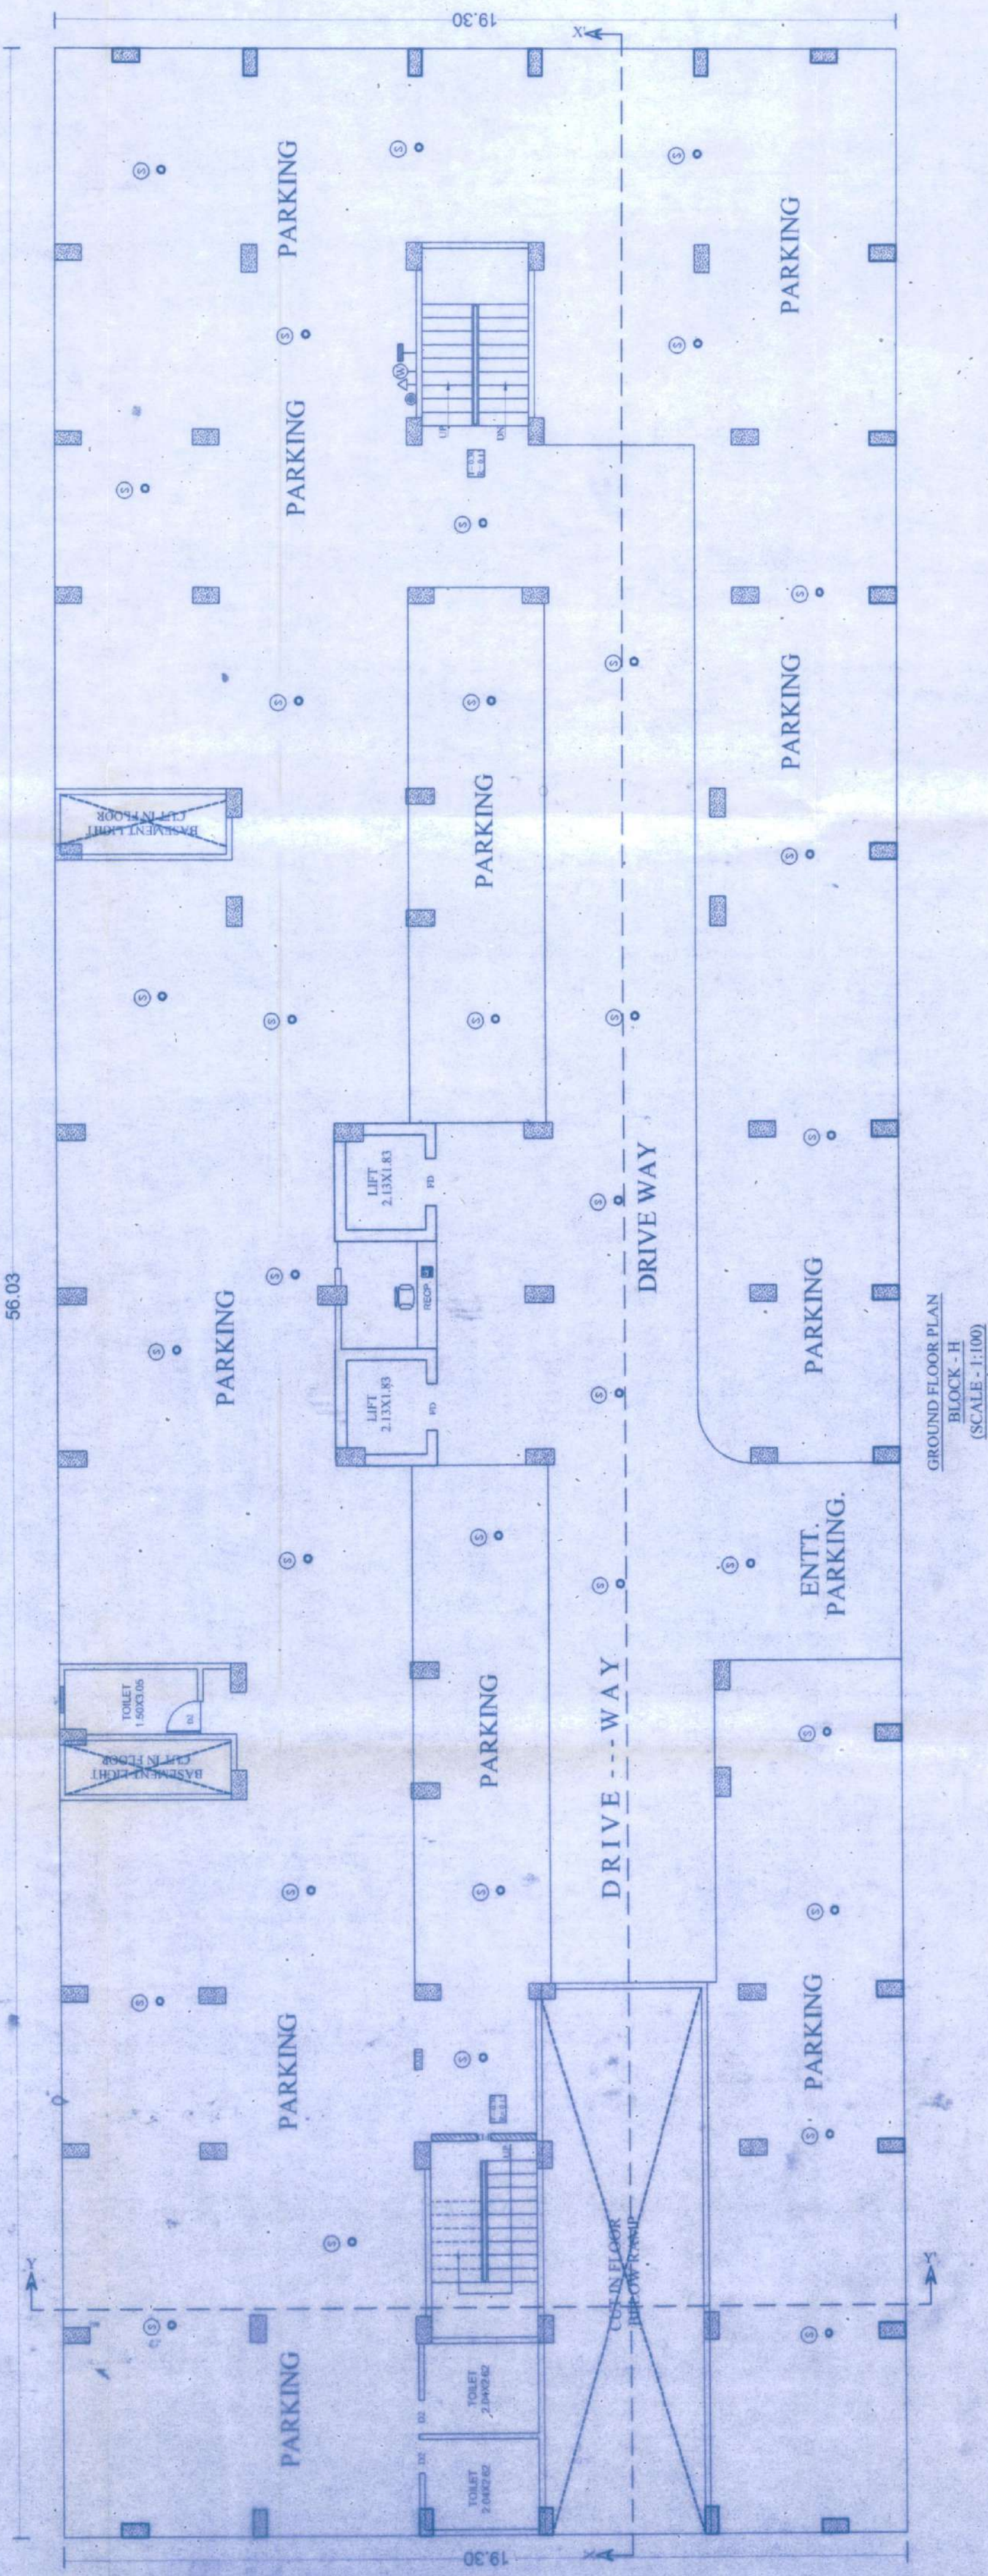


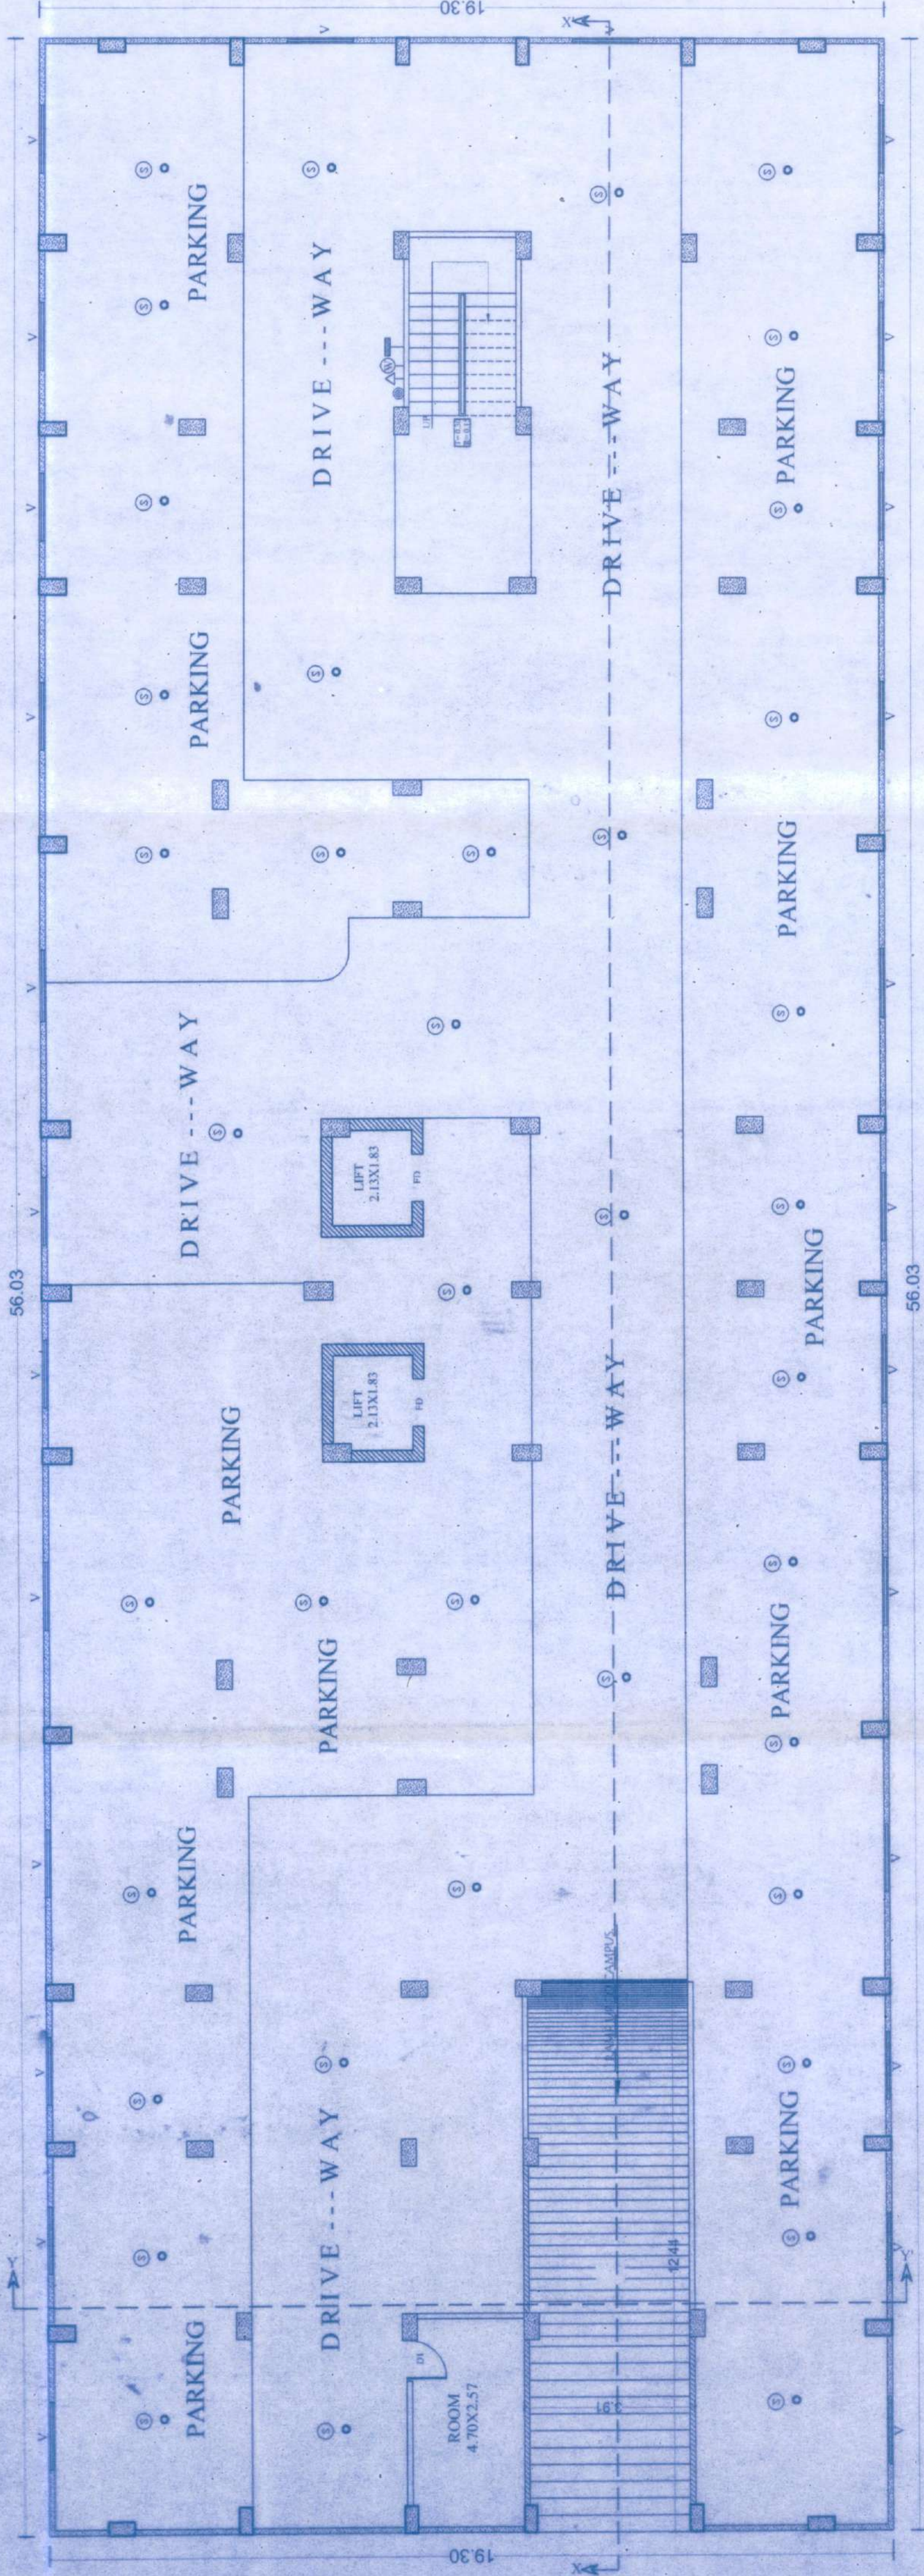

PROJECT:-
OCCUPANCY PLAN FOR KASHYAP'S GREEN CITY
DEV:- KASHYAP GREEN HOMES PVT. LTD.
LAND OWNER
1.SRI SURYA BHUSHAN SINGH
S/o LATE BRAHMANANDAN SINGH
2.SR UMESH PD. S/o SRI KIRPANANDAN SINGH,
AT- HAVING S.PLOT NO - 410,411,412,415,416,418,
THANA NO -22, KHATA NO - 151&152,
MAUZA - JALALPUR, NEAR JUDGES COLONY,
PATNA.

For Kashyap Green Homes Pvt. Ltd.
Director

SIGNATURE OF ARCH/ENG.
SHAILENDRA KUMAR
Structural Engineer
Empire Engineering & Construction
Nagar Palanchhat Danapur Nizamat

SIGNATURE OF OWNER

SIGNATURE OF STR. ENG.

1. गणित शुरू जमा करने
2. बिहार नगर पालिका अधिनियम, 2007 के प्रावधानों का अनुपालन करने
3. RERA अधिनियम 2016 के प्रावधानों का अनुपालन करने
4. जमा भवन अधिनियम के प्रावधानों का अनुपालन करने
5. वास्तुविद् के प्रमाण-पत्र एवं नगर पालिका अधिनियम के प्रावधानों के अन्तर्गत जमा भवन का Occupancy Certificate प्राप्त किया जाता है।

Rajesh
22/10/18
J. E.
Nagar Palanchhat Danapur Nizamat