



SITE PLAN

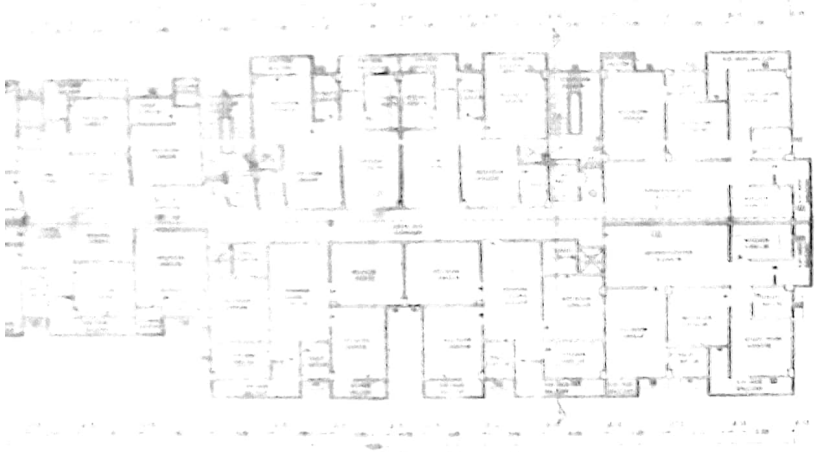


1ST, 2ND, 3RD & 4TH FLOOR PLAN

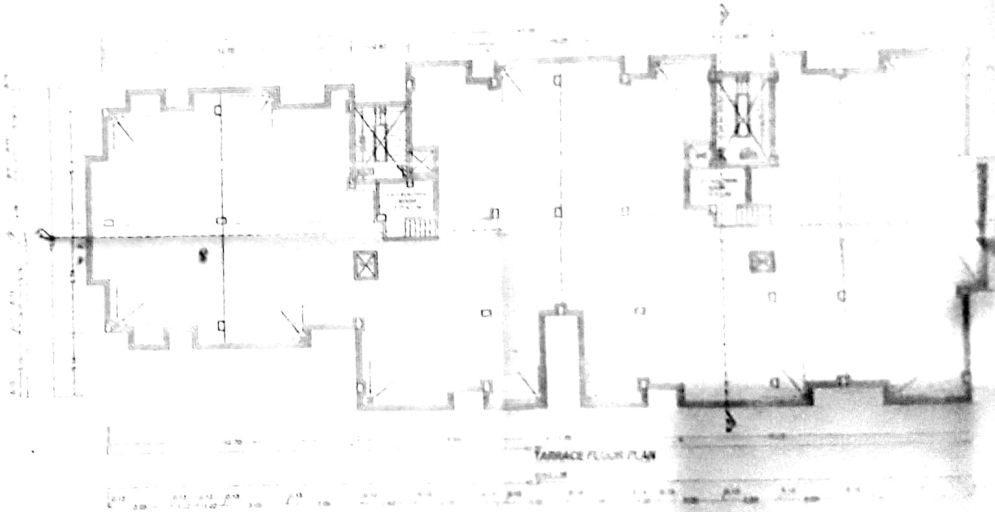

TERRACE FLOOR PLAN




BASEMENT FLOOR PLAN

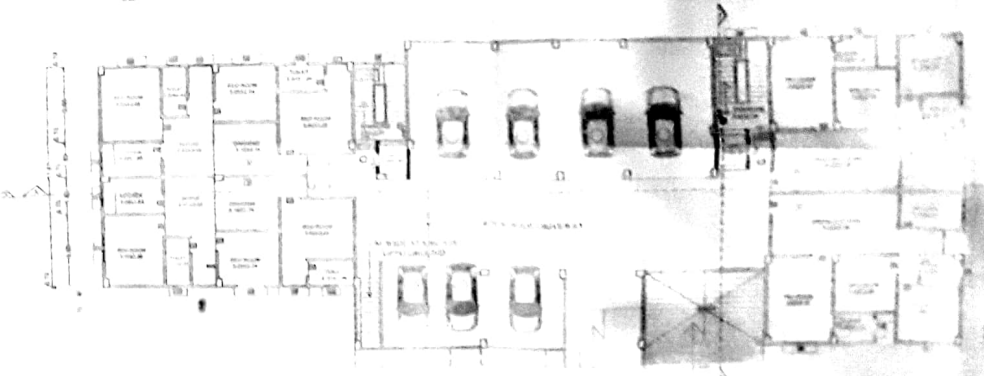

GROUND FLOOR PLAN

Scanned by CamScanner

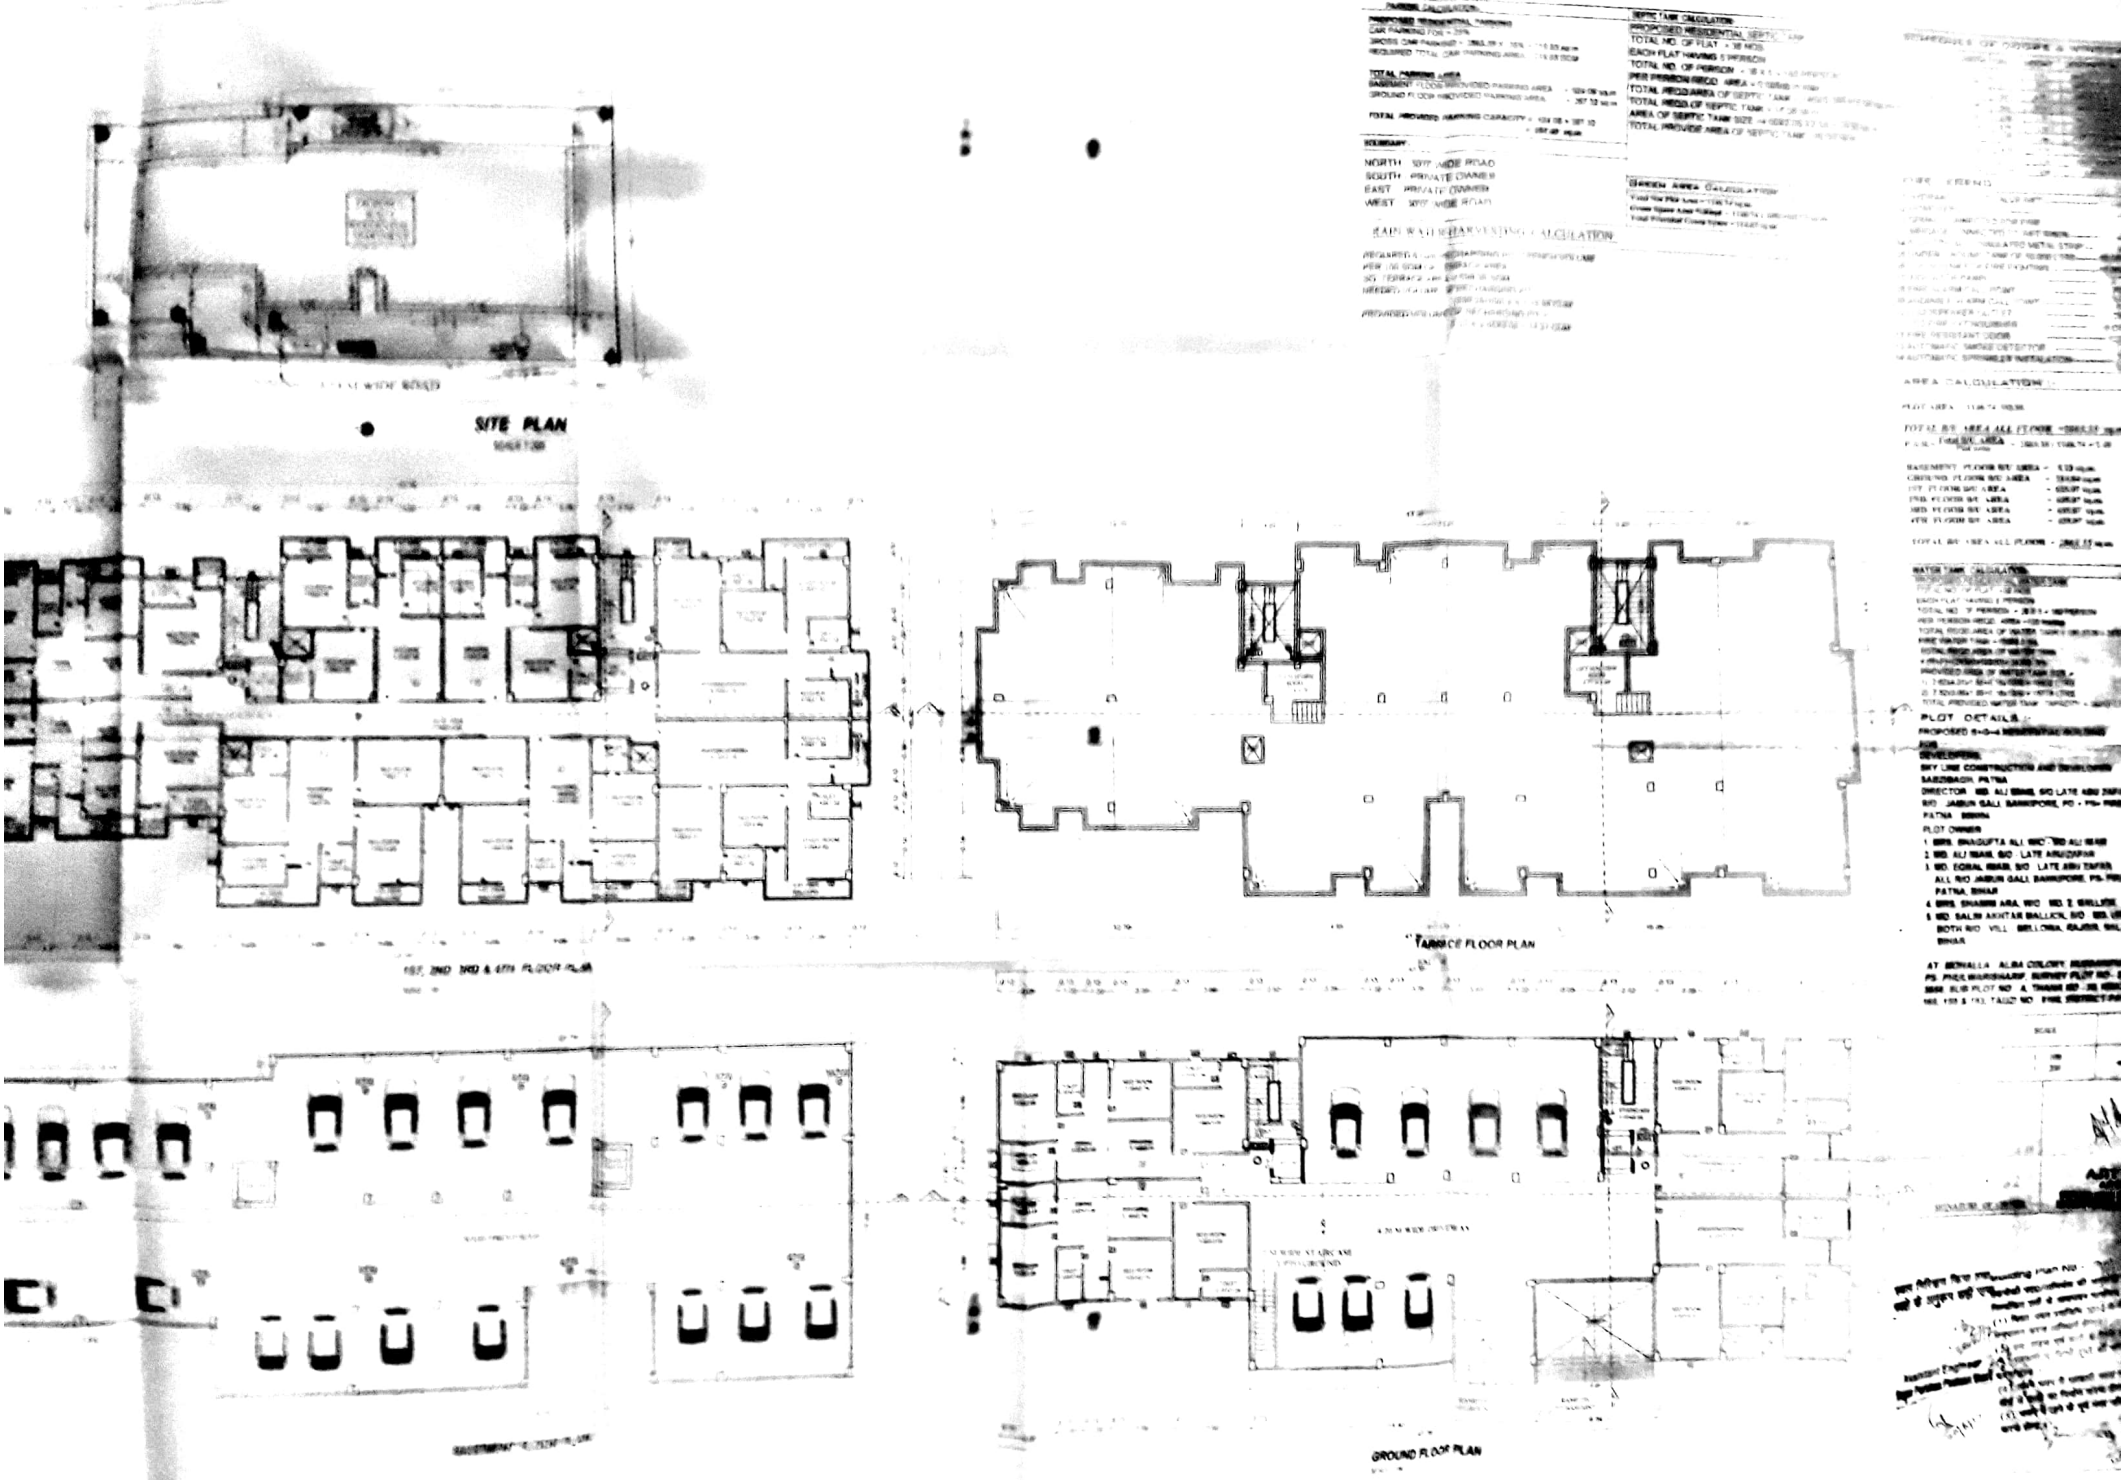

Scanned by CamScanner