

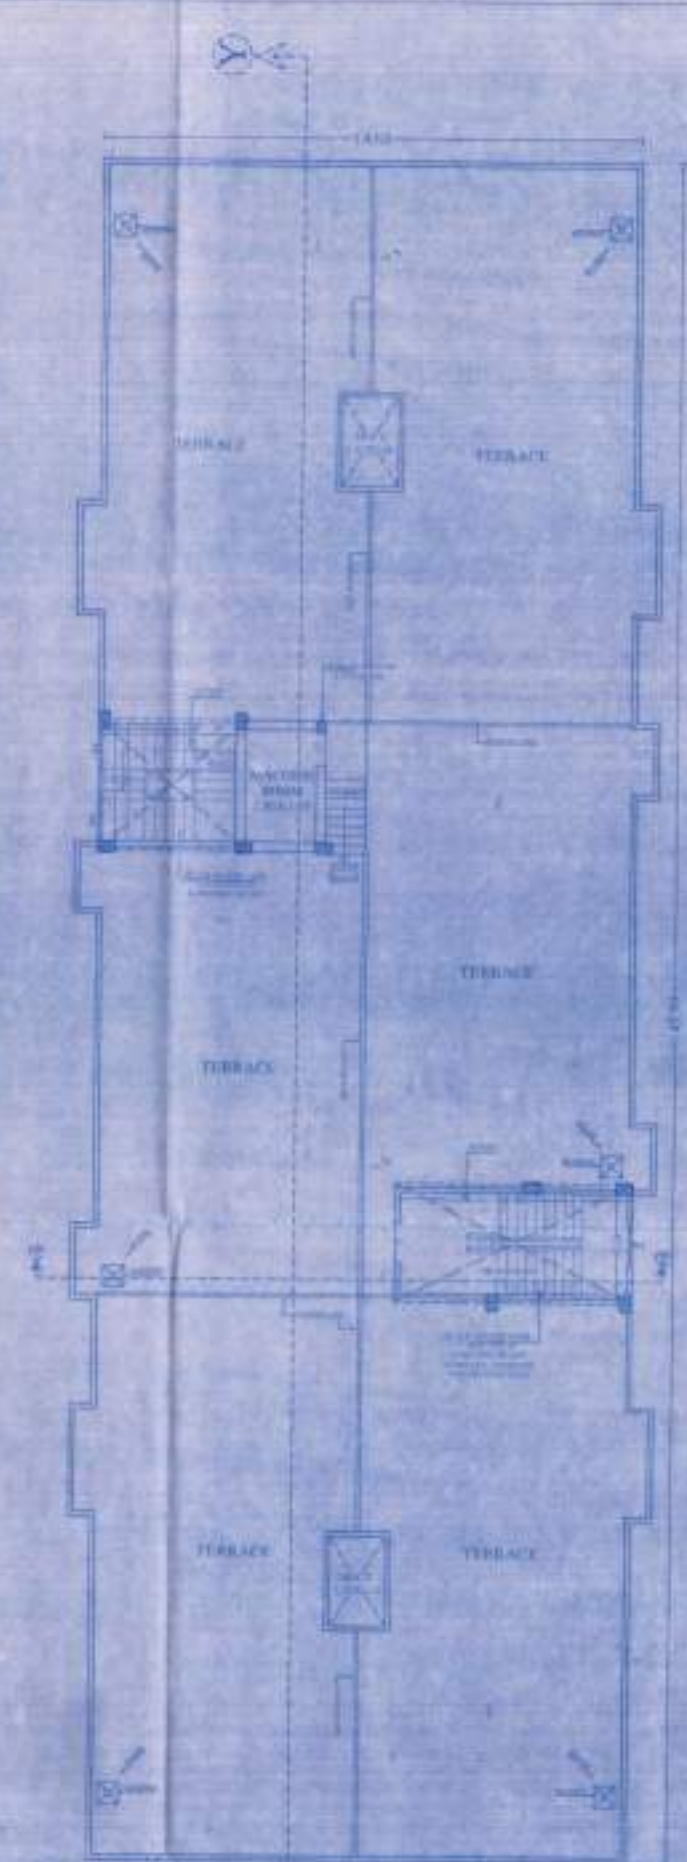
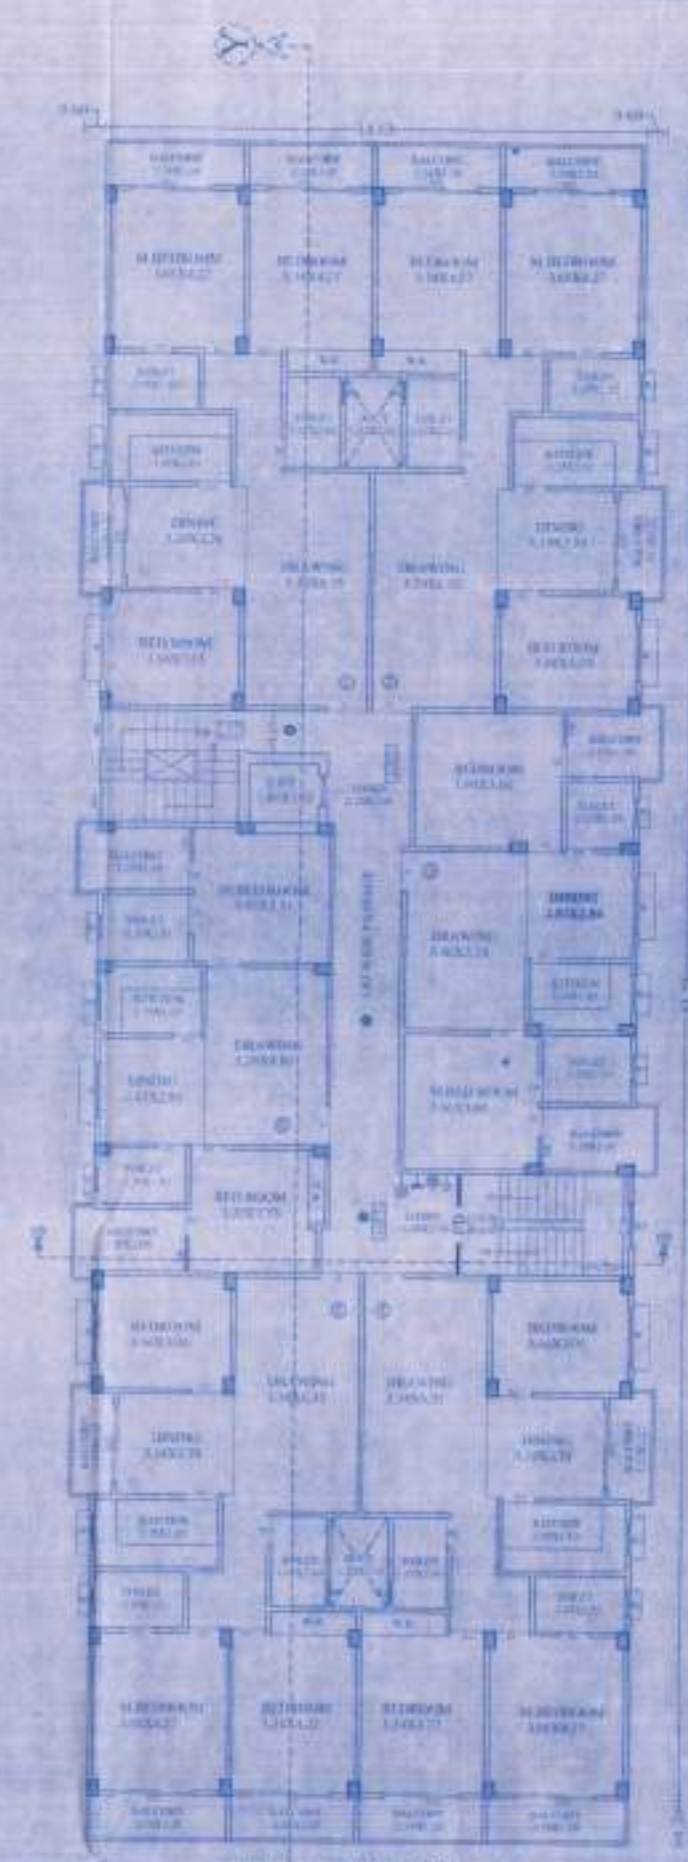
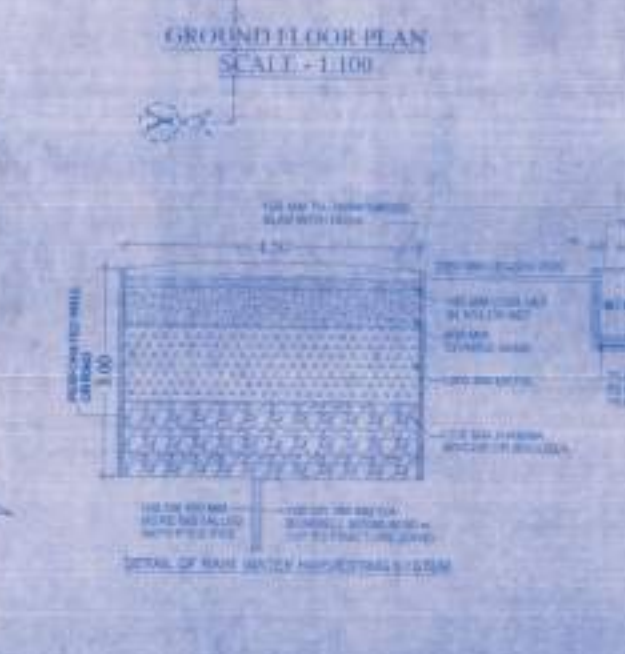
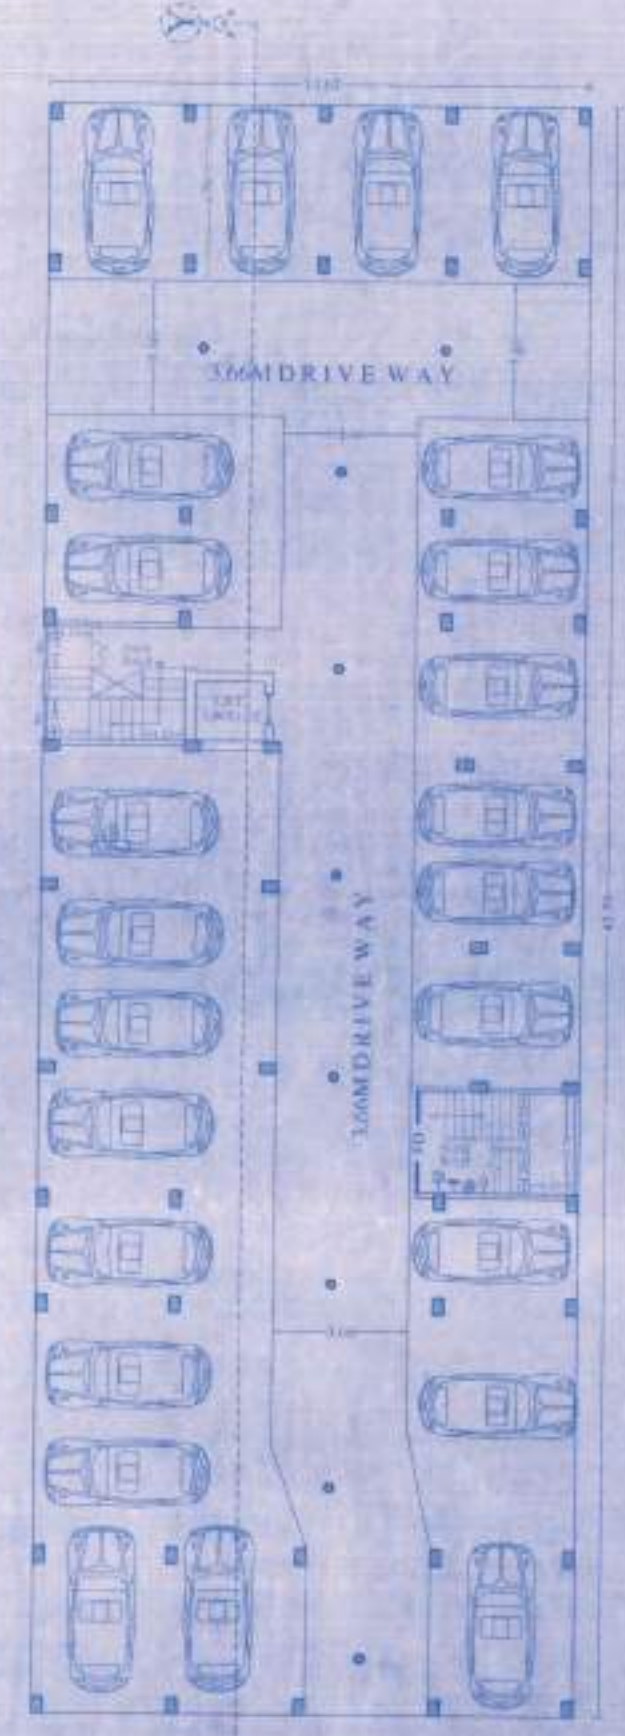
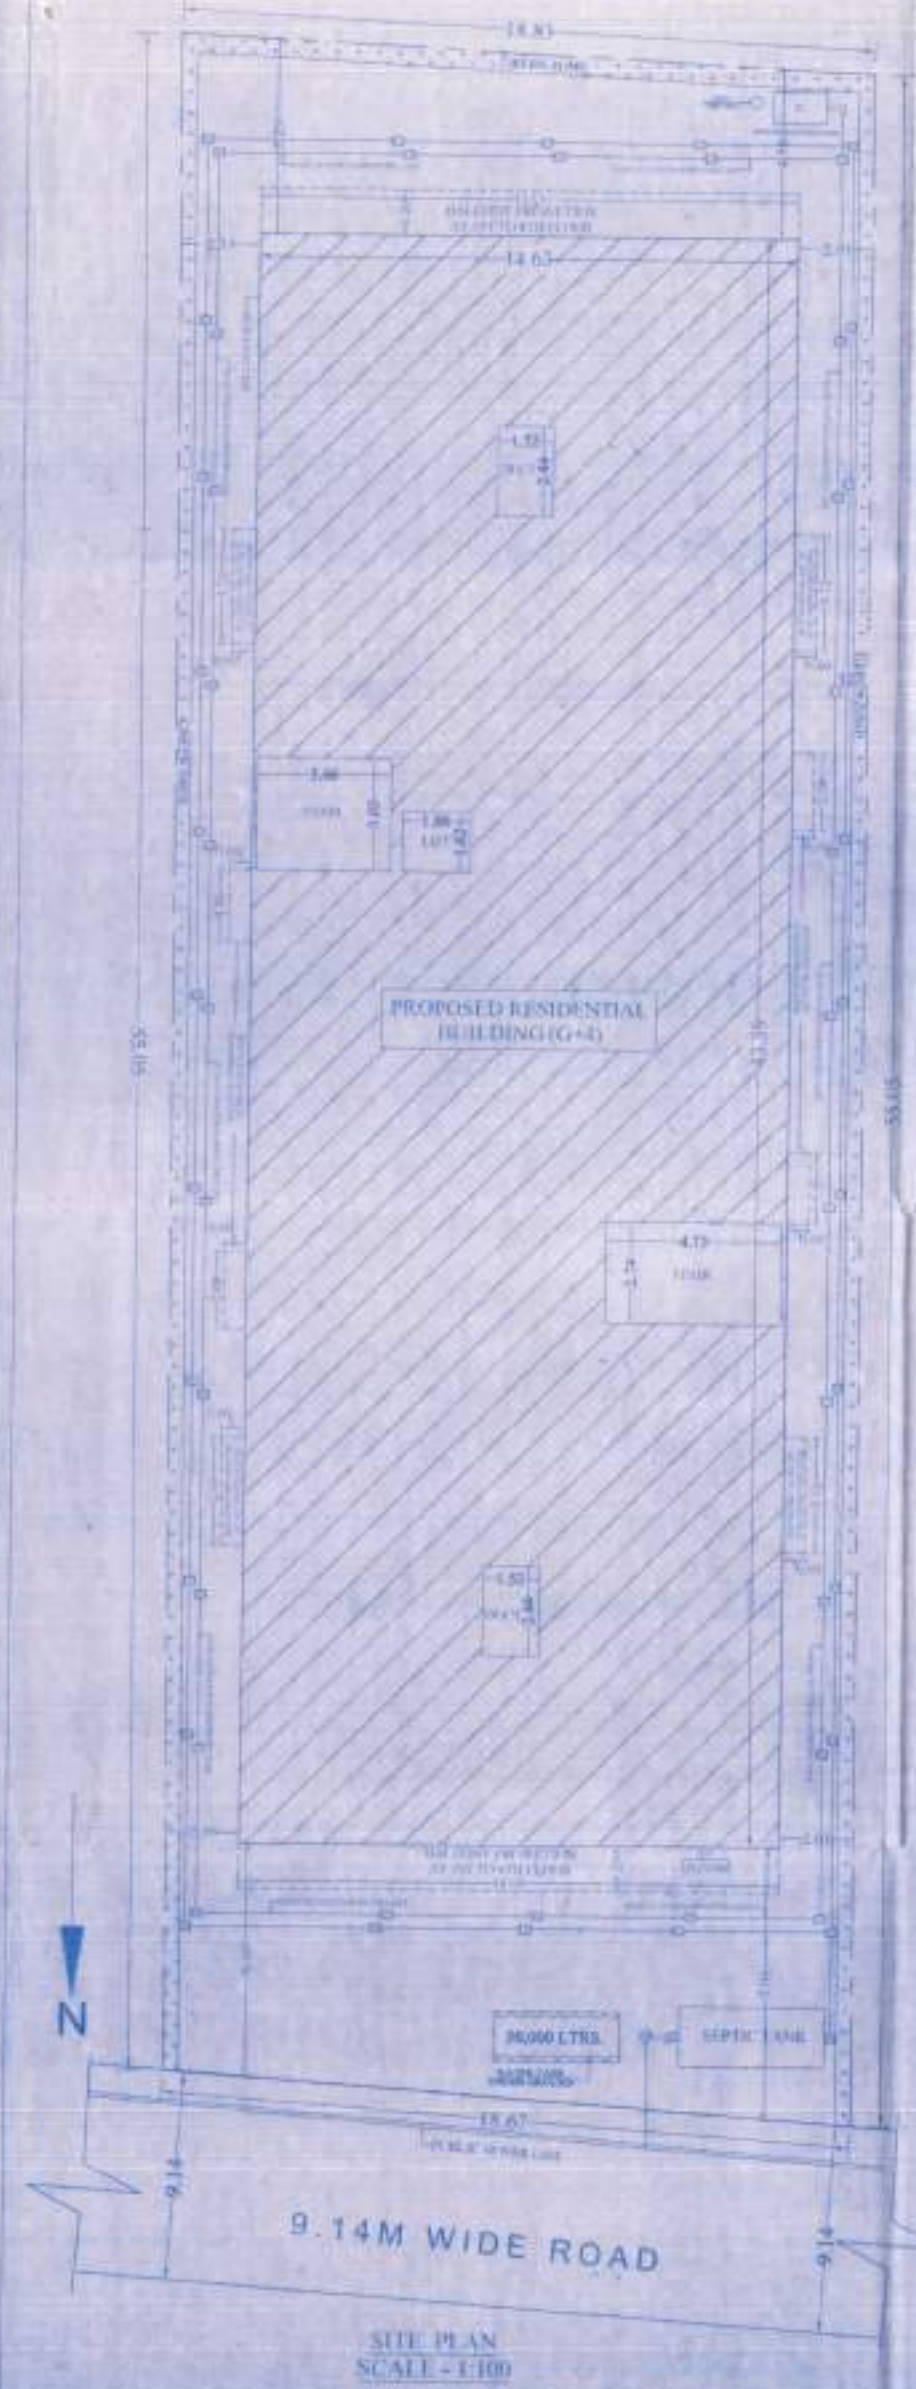
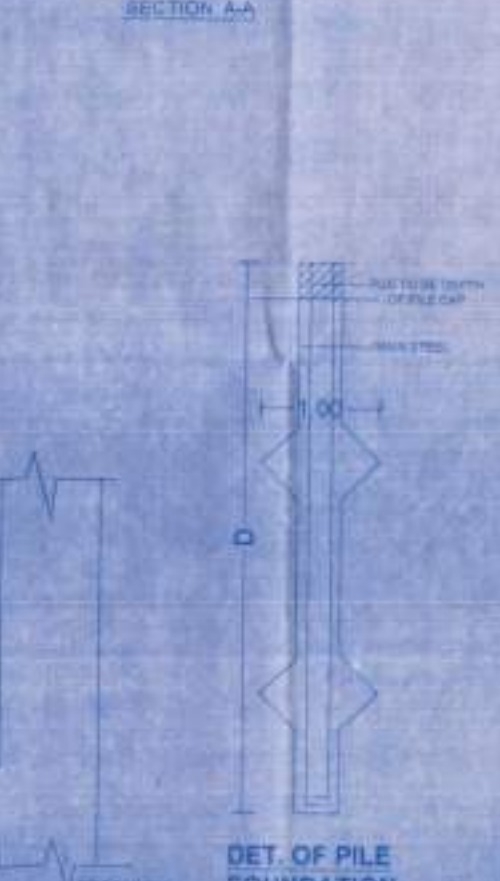


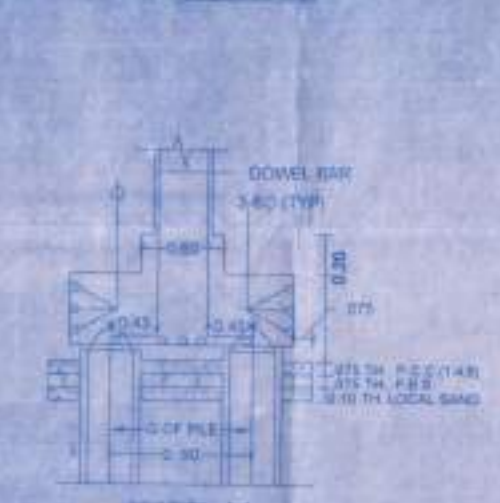





PARKING AREA CALCULATION

FOR RESIDENTIAL:
PARKING AREA REQUIRED @ 25%
TOTAL RESIDENTIAL B.U. AREA = 2579.75 Sqm.
SO PARKING AREA REQUIRED AFTER
DEDUCTION OF SERVICE AREAS (15% OF B.U.
AREA) = 2579.75 - 15% = 2192.79 Sqm.
AS AMENDMENT POINT NO. - 37, (b)
SO PARKING AREA REQUIRED FOR RESIDENTIAL
= 2192.79 @ 25% = 548.20 Sqm.

PARKING PROVIDED AT COVERED OR FLOOR
(14.63X3.50) (Gr Fl. B.U. Area)
(607.72 - 28.91) = 612.81 Sqm.

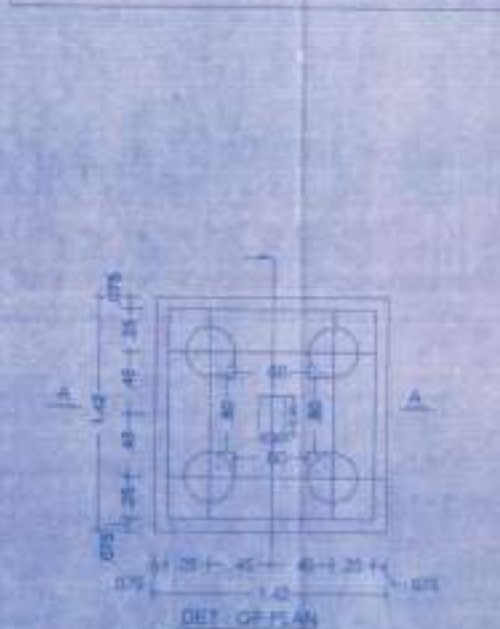

SPECIFICATION					
FOR RESIDENTIAL:					

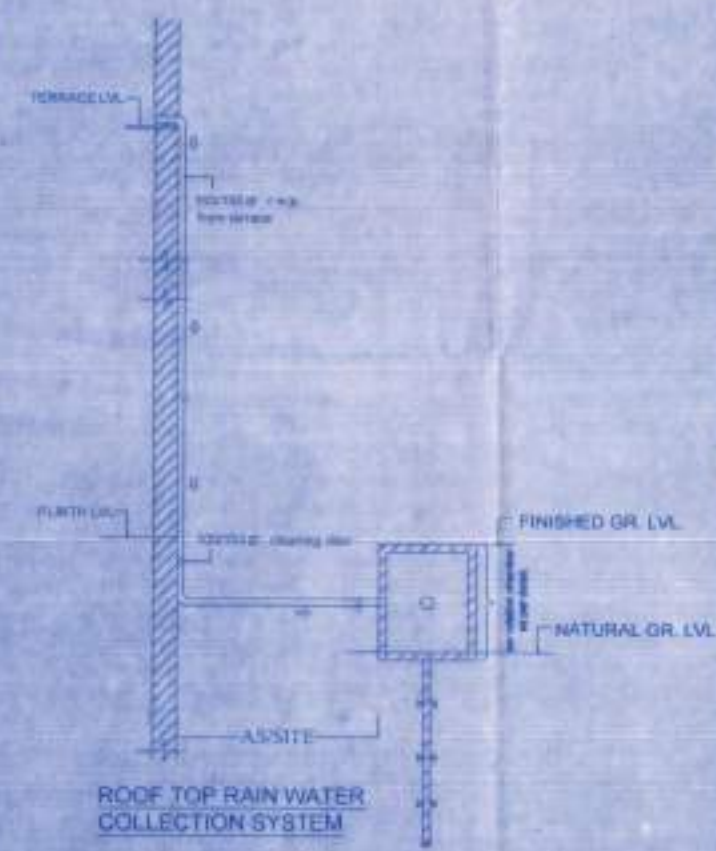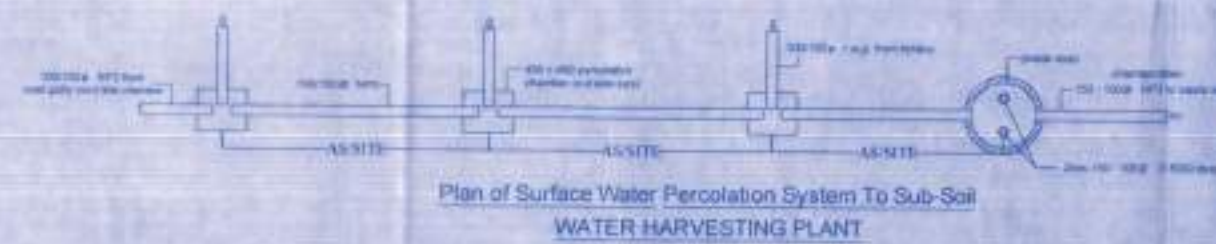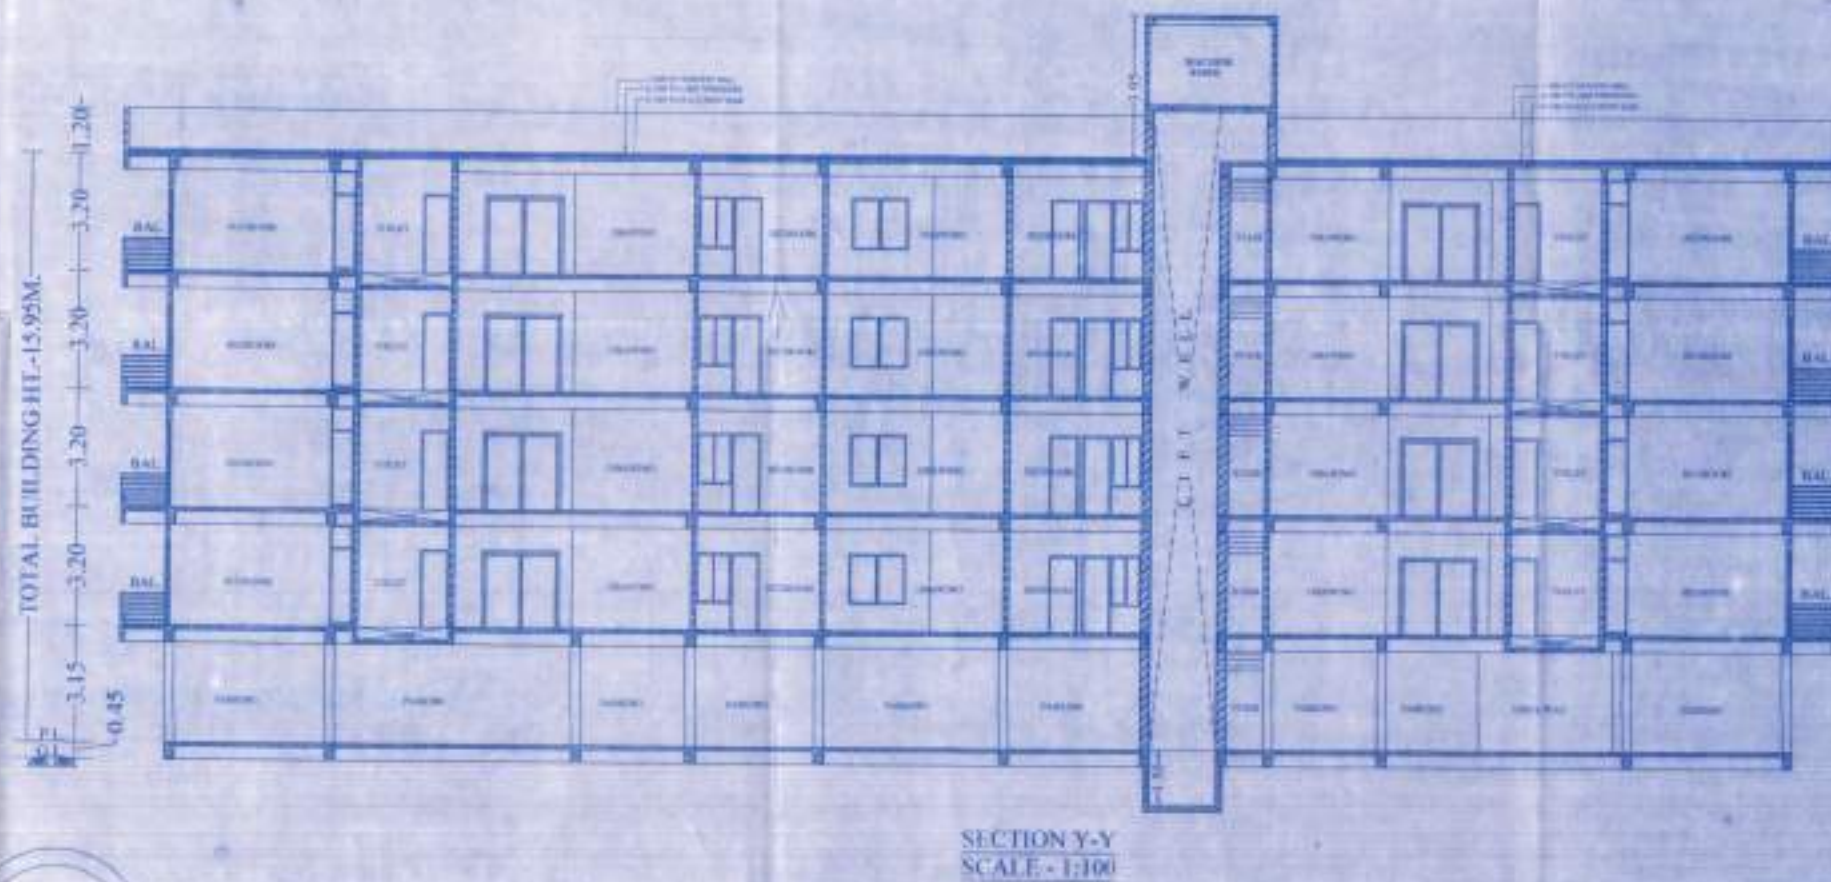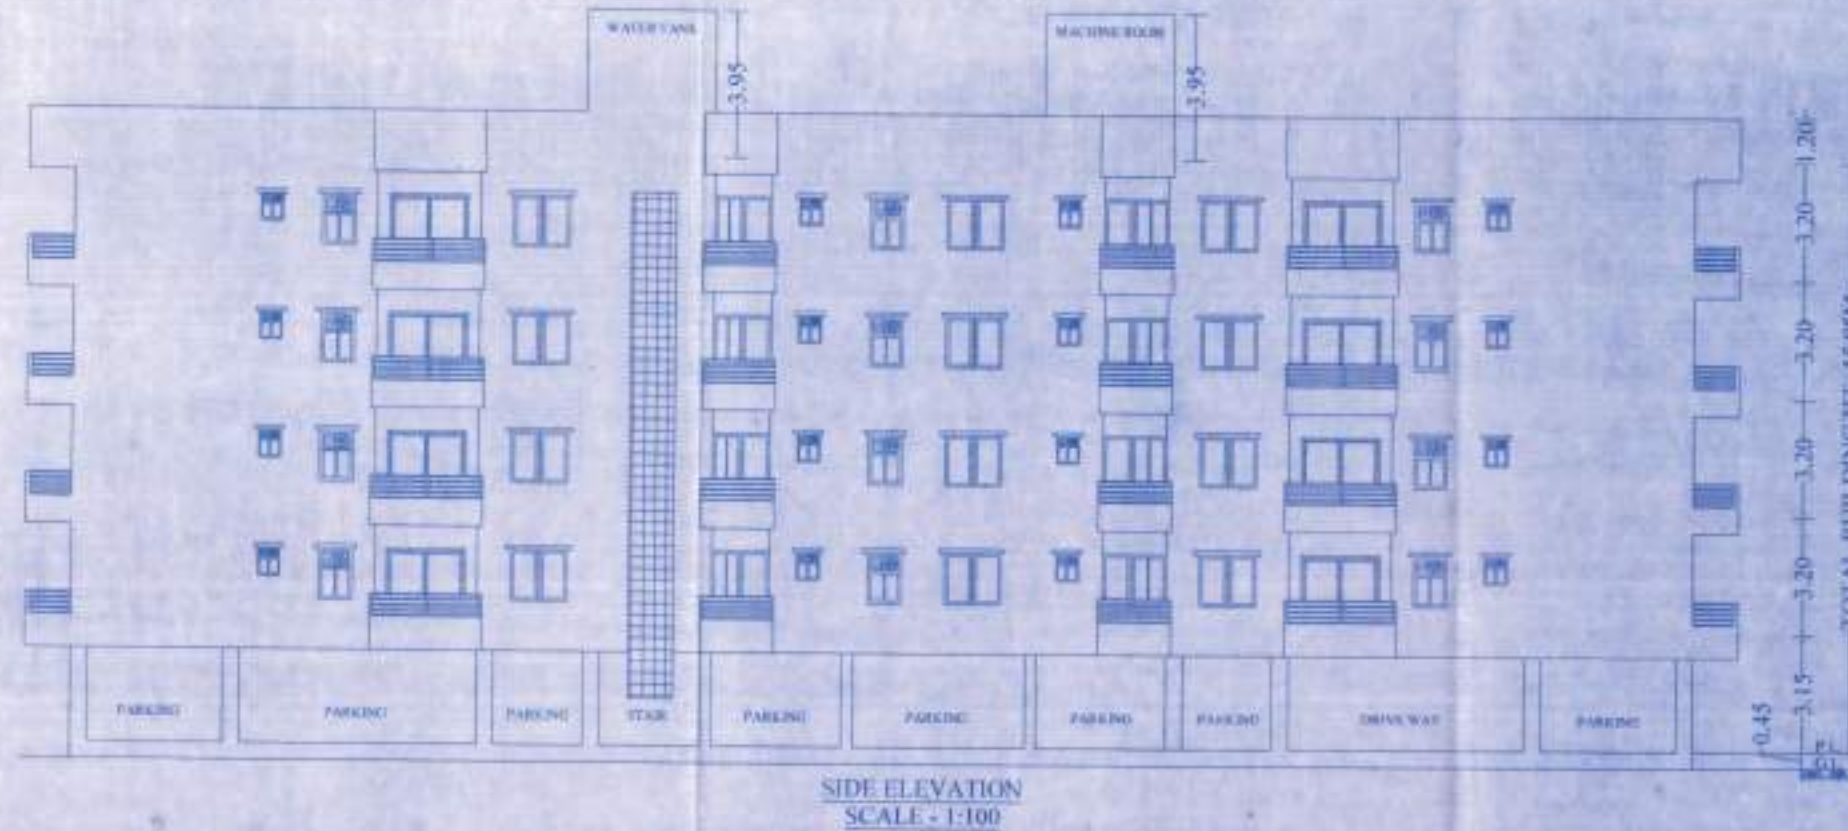

RAIN WATER HARVESTING CALCULATION	
TOTAL TERRACE AREA	= 637.68 Sqm.
RECHARGE PIT CAPACITY @ 6 CM TOR FOR 100 Sqm	60, 637.68 Sqm. REQUIRED RECHARGE PIT AREA
	= 6.37 X 6 = 38.26 Cum.
RECHARGE PIT SIZE PROVIDED	
	= 4.80X3.00X3.00 = 40.50 Cum.
PROJECT-	
PROPOSED RESIDENTIAL BUILDING FOR-	
1). Sr. RAMESH KUMAR SINGH	
N/o - Late RAM NARAYAN SINGH	
2). So. AASHISH KANJAN	S/o - RAMESH KUMAR SINGH
3). Sr. AMITESH RANJAN	
AT HAVING S.P.L. OF NO- 044, THANA NO- 36,	
S. THANA - KHAGAU, TALUZI NO- 5241,	
KHATA NO- 44, MAUZA / MUSTAFAPUR,	
DANAPUR.	

DEVELOPER:- KUMAR CONSTRUCTION

 	
---	--

SIGNATURE OF OWNER	SIGNATURE OF ARCH/ENGR
--------------------	------------------------



[illegible]

02/02