


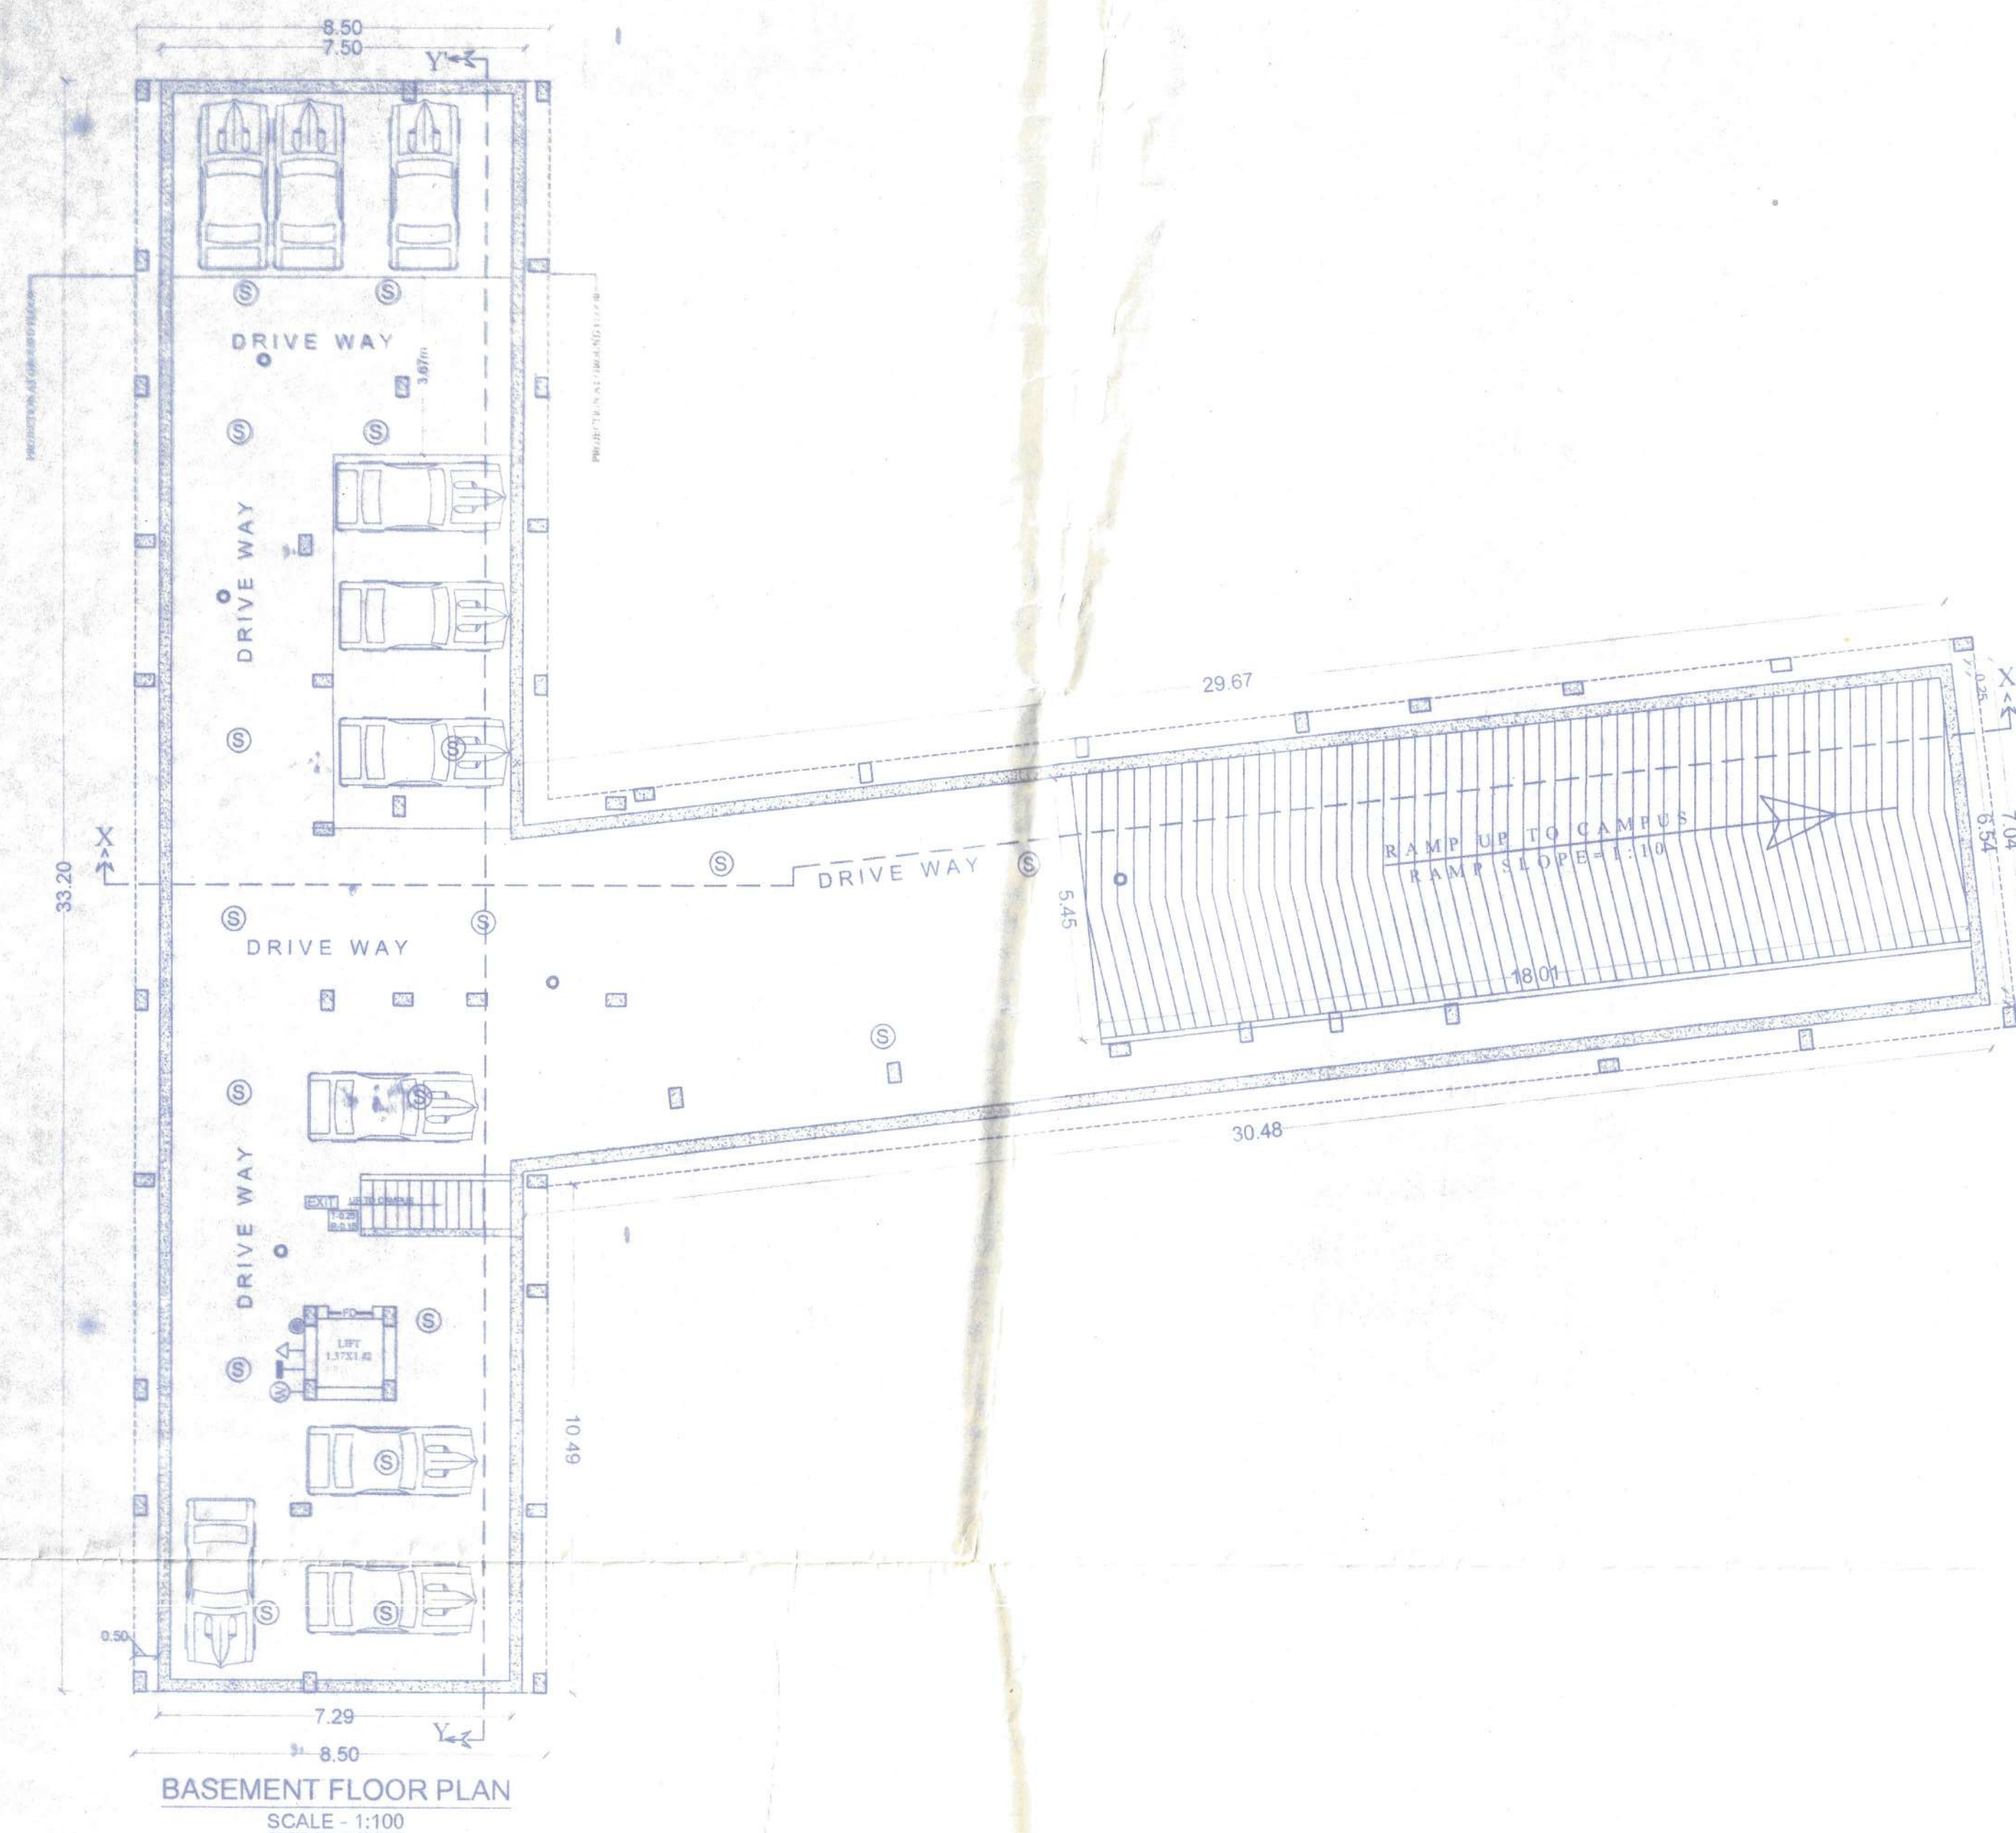

WATER TANK CALCULATION.

TOTAL NOS OF FLAT = ~~26~~
 ASSUME 5 PERSONS /FLAT REQ. $26X5 = 130$
 TOTAL NOS OF PERSON = 130
 ADD 20 % EXTRA = 156 PERSON
 ASSUME 135 LTR WATER CONSUMPTION/PER./DAY
 = $156 \times 135 + 5,000$ (FOR FIRE FIGHTING)
 = 26060lit. = 26.06 M³
 TOTAL SIZE OF WATER TANK PROVIDED
 1) $4.98 \times 2.39 \times 1.50 = 17.85 \text{M}^3$
 2) $5.23 \times 2.39 \times 1.50 = 18.74 \text{M}^3$
 TOTAL SIZE OF WATER TANK PROVIDED
 = $17.85 + 18.74 = 36.59 \text{M}^3$

SEPTIC TANK CALCULATION.

TOTAL NOS OF FLAT = 26
 ASSUME 5 PERSONS /FLAT REQ. $26 \times 5 = 130$
 TOTAL NOS OF PERSON = 130
 ADD 20 % EXTRA = 156 PERSON
 CAPACITY OF SEPTIC TANK FOR 156 PERSON
 @ 0.085 M / PERSON / DAY
 $156 \times 0.085 = 13.26 \text{ M}^3$
 PROVIDED SIZE OF SEPTIC TANK
 $= 4.00 \times 2.00 \times 2.00 = 16.00 \text{ M}^3$

Proposed residential building of

1. Mr. Jyotindra Mohan Sahay
S/O:- Lt. Indra Deva Sahay
2. Mr. Rakesh Narayan
S/O:- Lt. Surendra Narayan &
3. Smt. Sangita Devi,
W/O:- Lt. Mukesh Kumar on plot having following details:-
Mouza:- Danapur Shahjadpur, Pargana- Phulwari,
P. S.- Danapur, Survey Thana No:- 21, Touzi No:-
5407, Khata No:- 460, Survey Plot No:-
1559(P), 1560(P), 1564(P), Danapur, Patna.

Rakesh Narayan.
J. M. Sahay
संगीत देवी

Satyendra P. Singh
Er. Satyendra P. Singh
B.Sc. Engg. (Civil)
Reg. No: 03/ER/2015-16/NPDN
Nagar Palika Dhanapur, Nizamabad

SIGNATURE OF ARCH./ENG.


SIGNATURE OF OWNER

SIGNATURE OF STR. ENG.

21/11/22
A. E.
Nagar Parishad Danapur Nizamath

बिहार भू-सम्पदा (नियामन और विकास) नियमावली 2017 (RERA) को शर्तों के अधीन राज्य में गठित भू-सम्पदा प्राधिकरण से इस परियोजना का निबंधन अनिवार्य होगा।


21/11/2020
J. E.
Nagar Parishad Danapur Nizamat

[illegible]

02/03
प्रभर कागजाला प्रदाधिकारी
प्रभर परिषद, दानापुर स्थित




FIRST TO FOURTH FLOOR PLAN
SCALE - 1:100

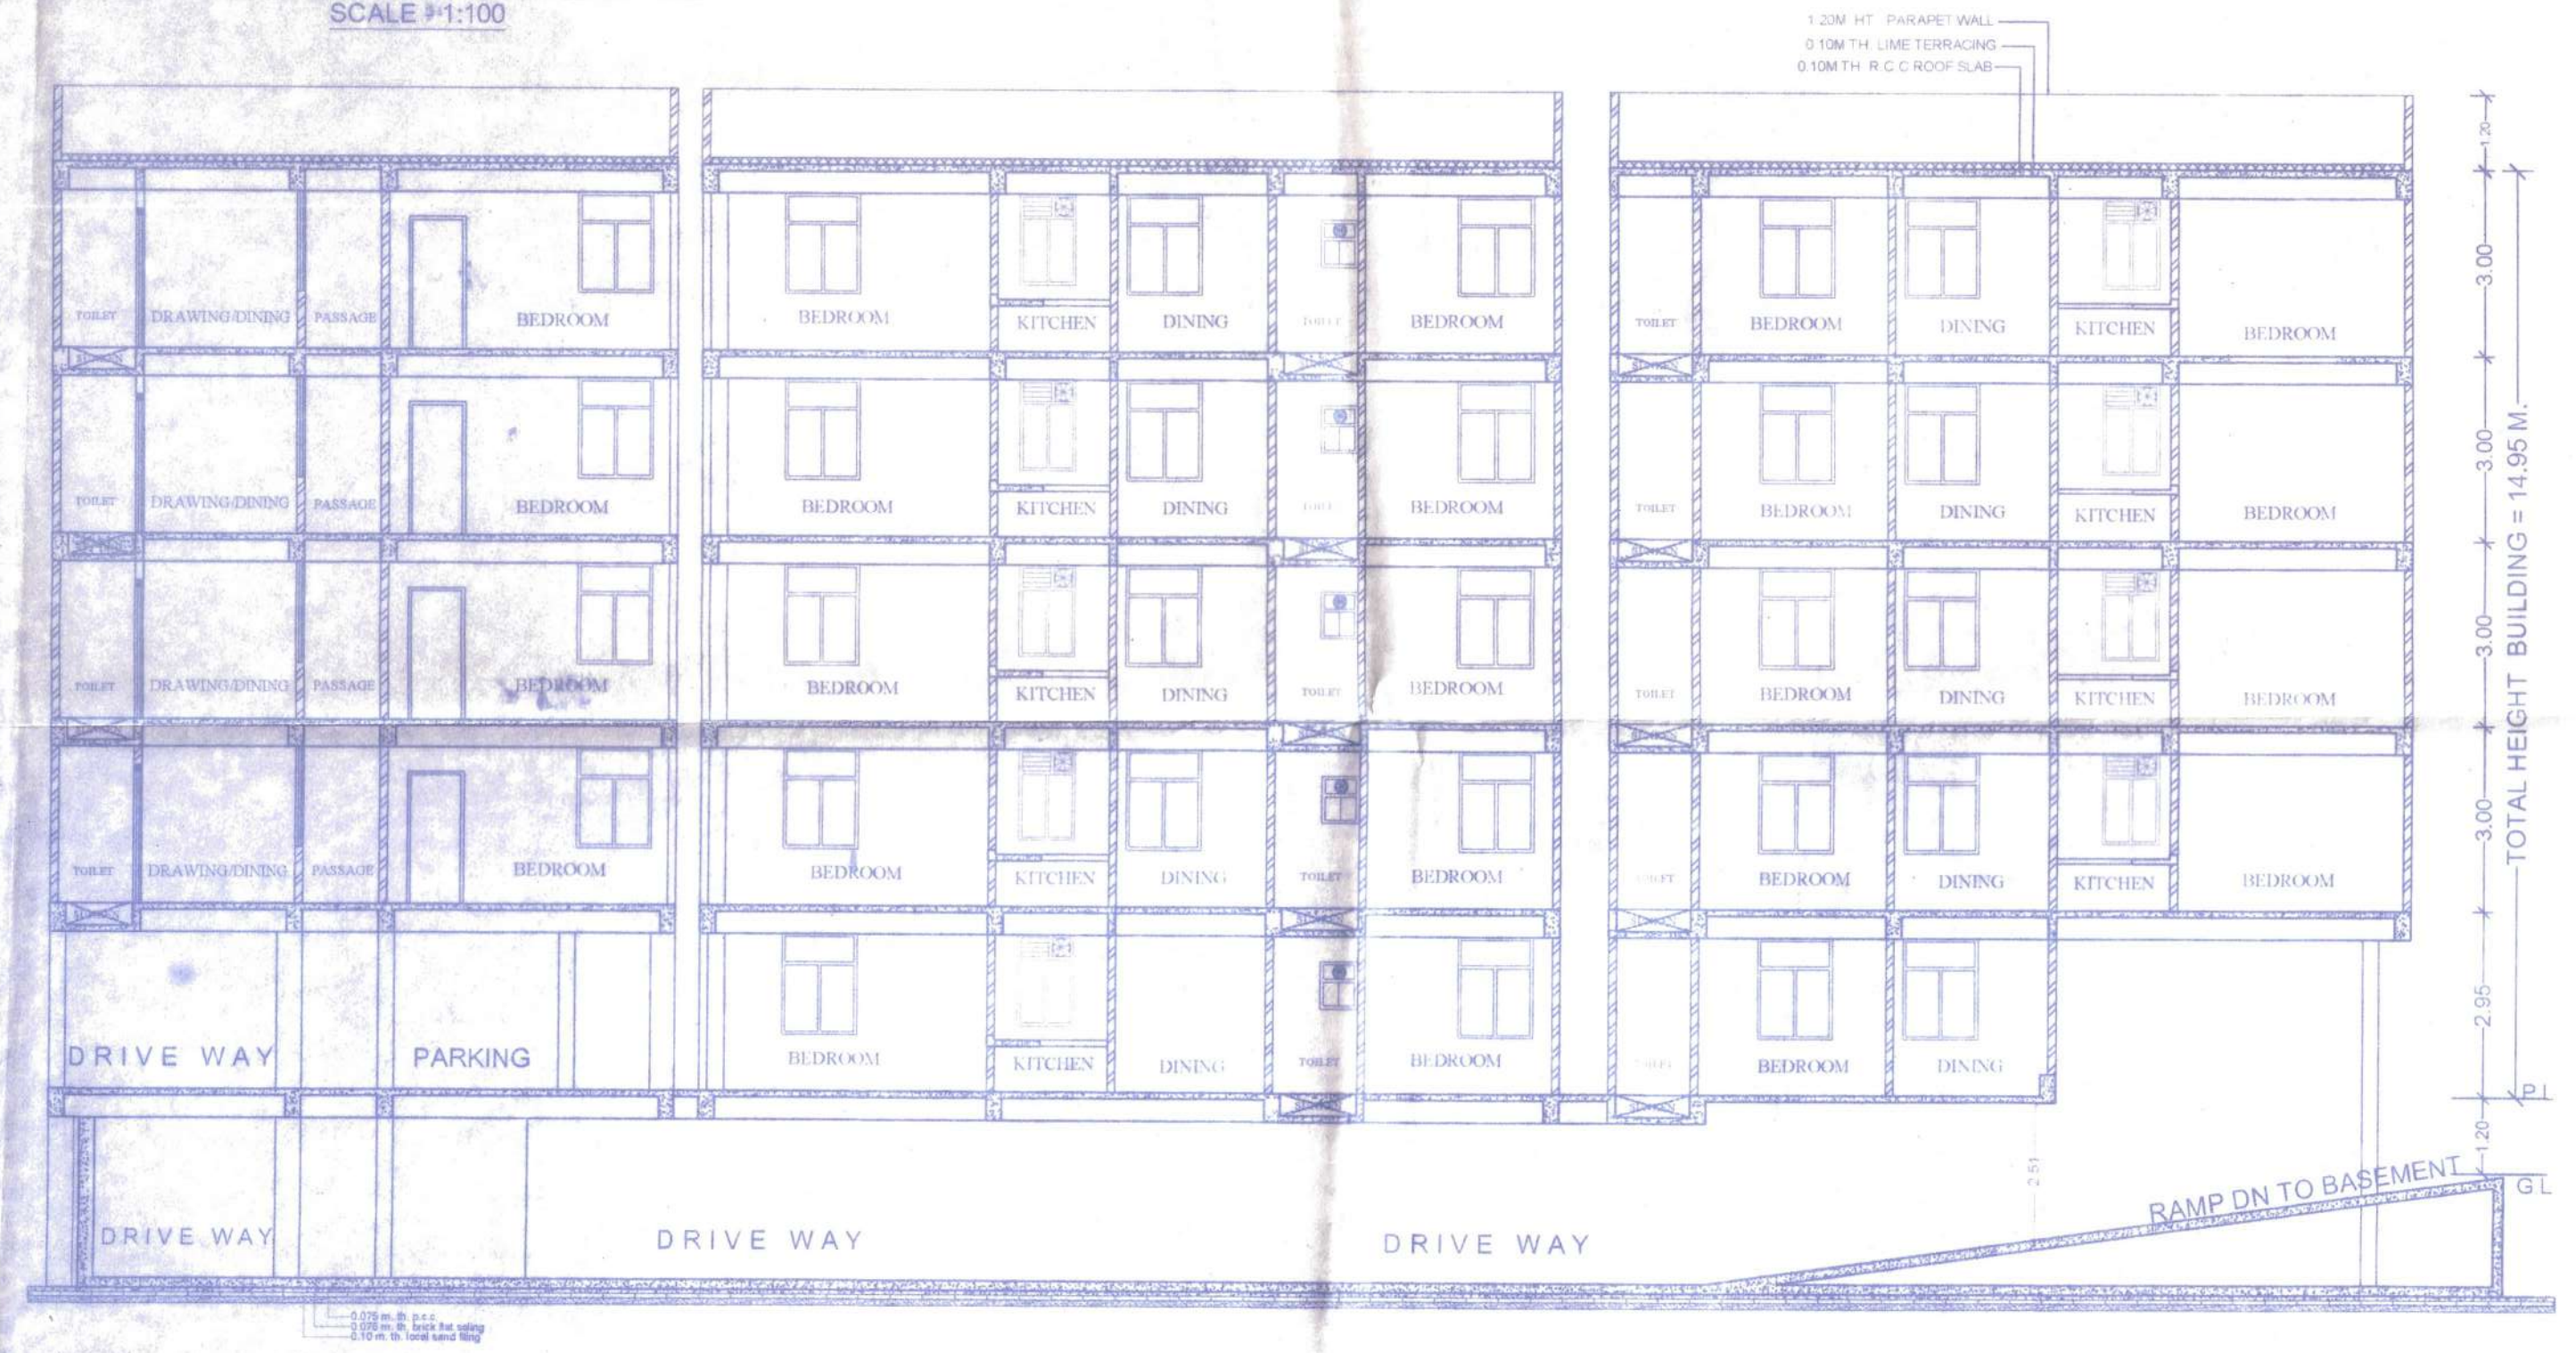

SECTION X-X
SCALE - 1:100



TERRACE FLOOR PLAN
SCALE - 1:100

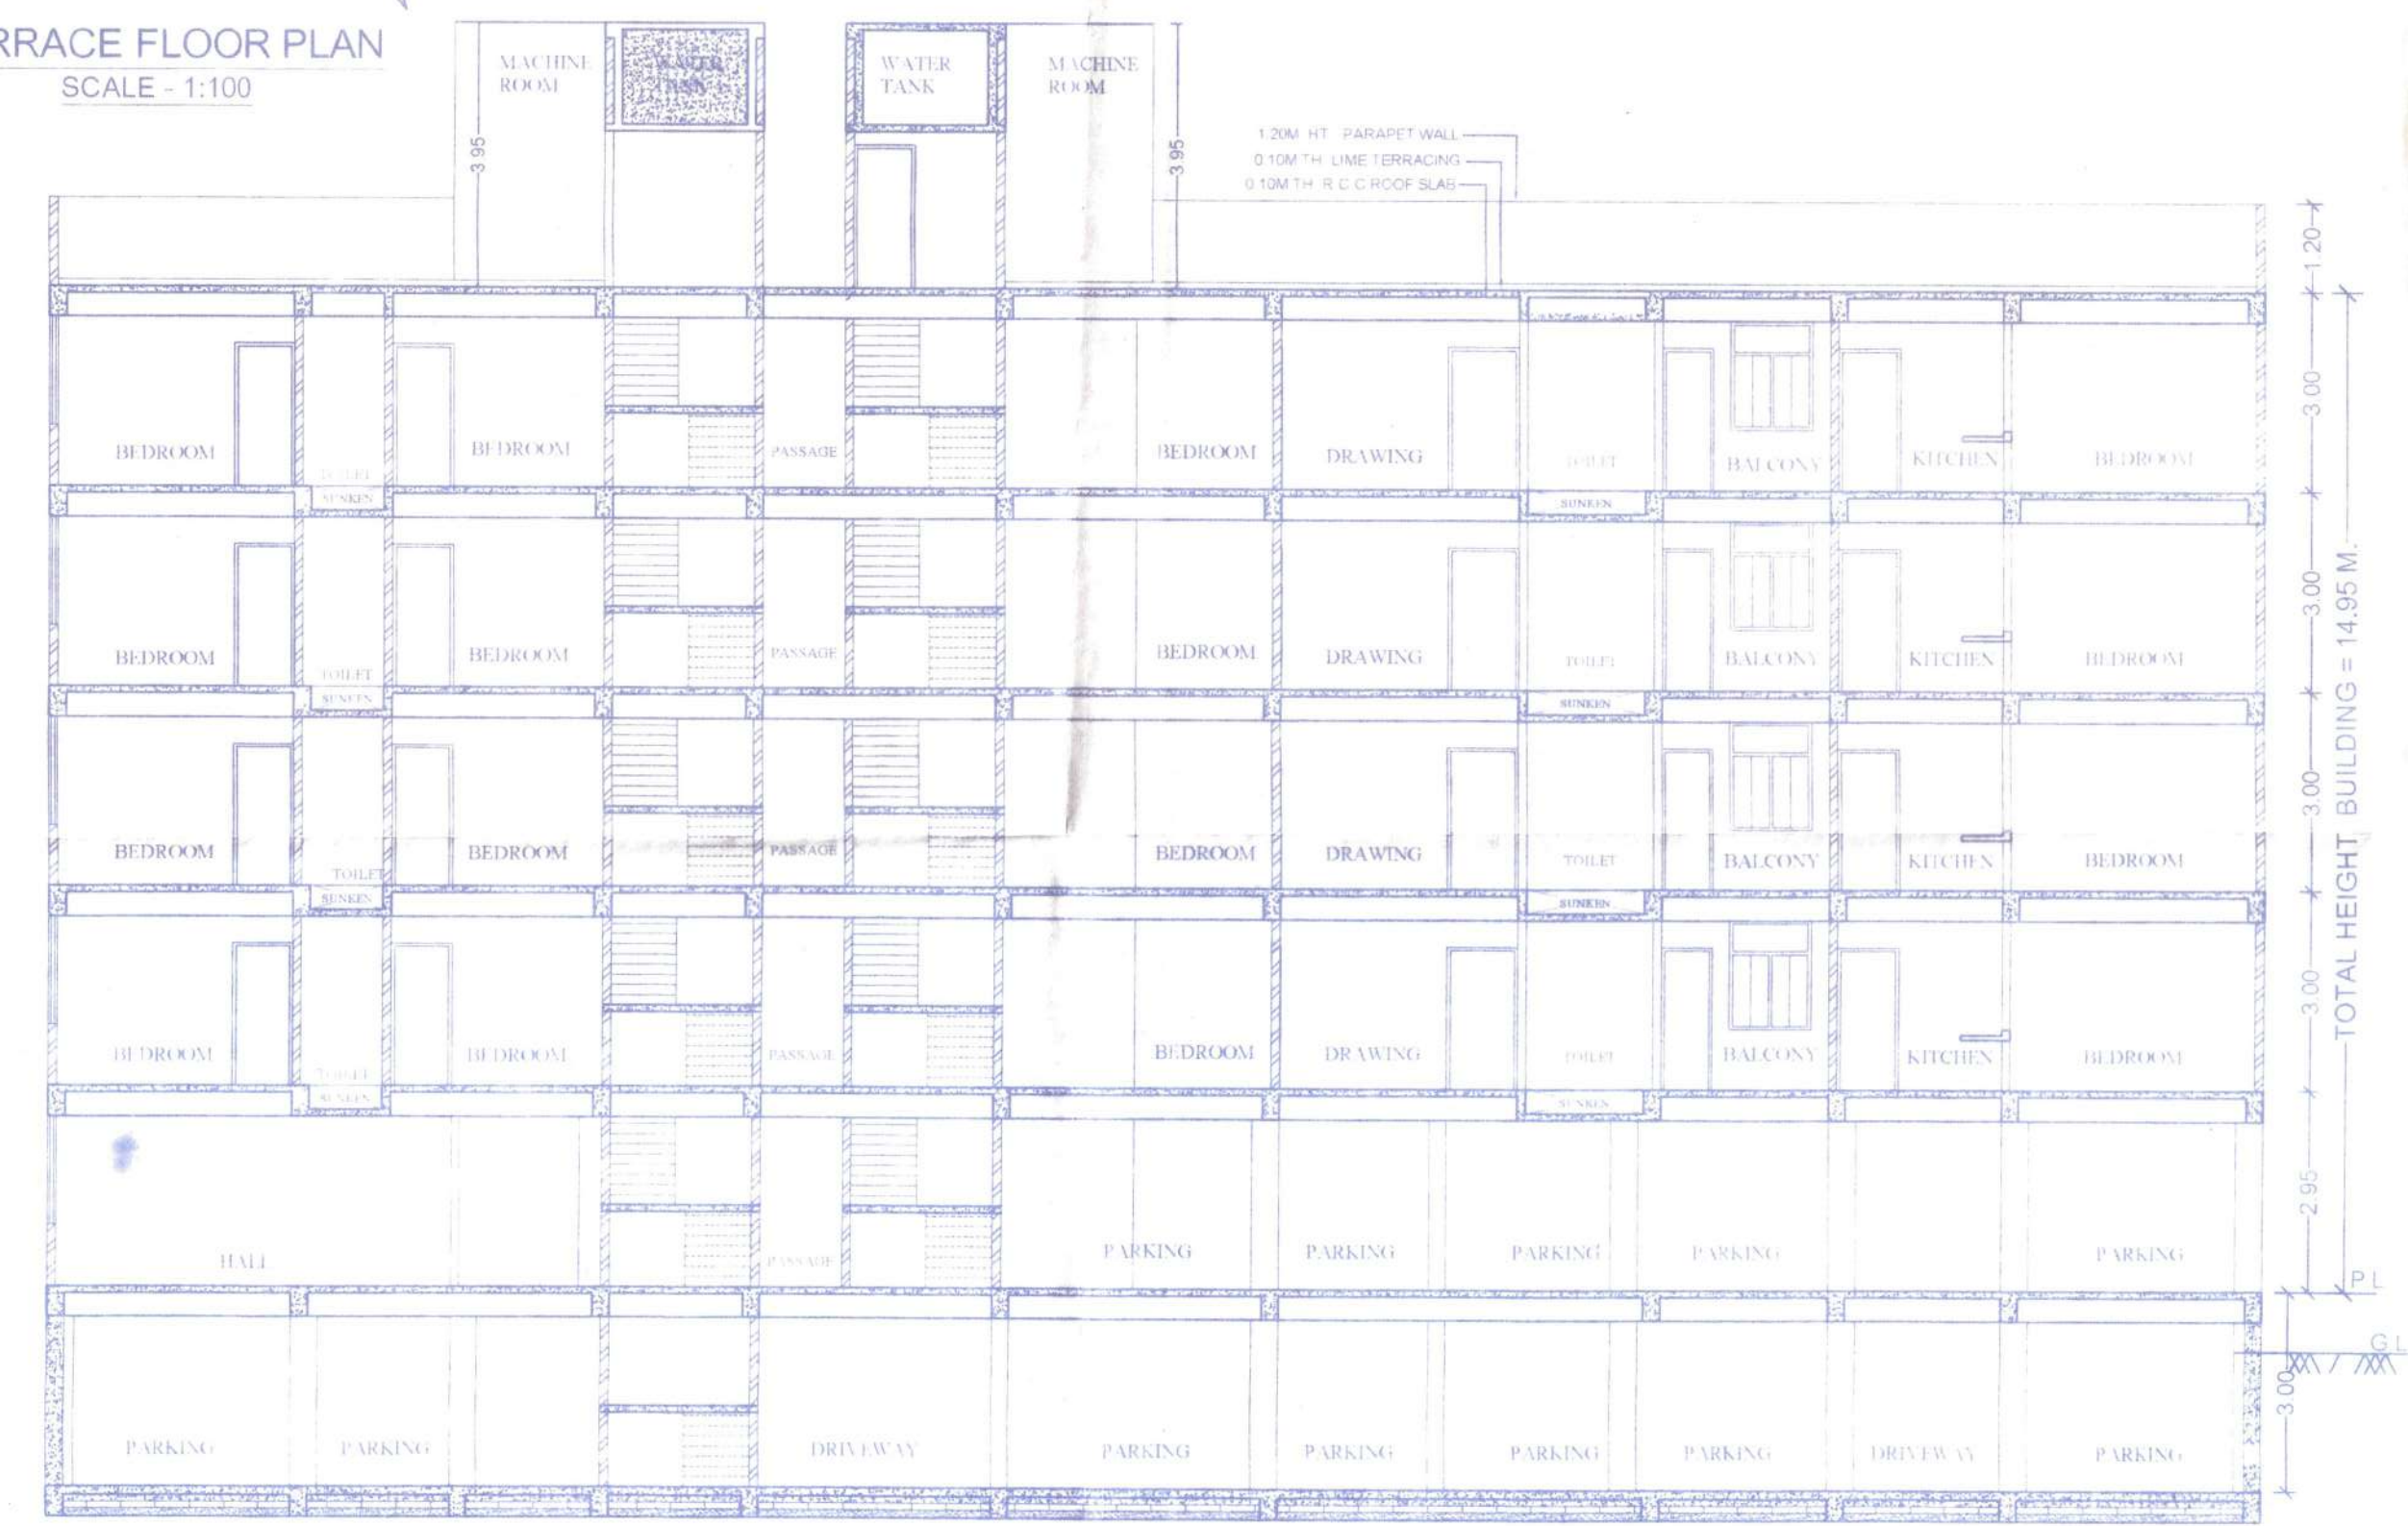

SECTION Y-Y
SCALE - 1:100

SCHEDULE OF DOORS & WINDOWS					
TYPE	WIDTH	HEIGHT	SILL LEV.	LIN. LEV.	REMARK
D	1.07	2.10	0.00	2.10	FULLY PANIELLED DOORS
D1	0.90	2.10	0.00	2.10	DO
D2	0.75	2.10	0.00	2.10	DO

W I N D O W S					
W	WIDTH	HEIGHT	SILL LEV.	LIN. LEV.	REMARK
W1	0.90	1.35/1.05	0.75/1.05	2.10	FULLY GLAZED WINDOW
W2	0.60	0.75	1.35	2.10	DO

SPECIFICATION
(1) FOUNDATION - R.C.C. PILE FOUNDATION
(2) SUPER STRUCTURE - 1st CLASS BRICK WORK IN CEMENT MORTAR 1:6
(3) FLOORING - 025 TH 1 P.S FLOORING OVER 15 DRY RAMMED KHOA OVER ONE LAYER BRICK FLAT SOLING OVER LOCAL SAND FILLING
(4) R.C.C. WORK - SLAB, LINTEL, STAIR, BEAM & CHAJJA IN 1:1-1/2 : 3 WITH PROPER REIN FOR CEMENT
(5) TERRACING - 10TH AVERAGE LIME TERRACING OVER 10 TH R.C.C. ROOF SLAB
(6) PLASTER - 012 TH CEMENT PLASTER ON BOTH SIDE WALL & 006 CEMENT PLASTER ON CEILING
(7) DRAIN - 18 CM WIDE & 30 CM DEEP PUCCA DRAIN ROUND IN THE BUILDING
(8) COLOUR - AS PER CHOICE

RAIN WATER HARVESTING CALCULATION
TOTAL TERRACE AREA = 512.00M²
RECHARGE PIT CAPACITY @ 6M³ FOR 100M²
SO, 512.00M² REQUIRED RECHARGE PIT AREA = 5.12 X 6 = 30.72M³
RECHARGE PIT SIZE PROVIDED = 4.50X3.00X4.00 = 54.00M³

Proposed residential building of
1. Mr. Jyotindra Mohan Sahay
S/O- Lt. Indra Deva Sahay
2. Mr. Rakesh Narayan
S/O- Lt. Surendra Narayan &
3. Smt. Sangita Devi,
W/O- Lt. Mukesh Kumar on plot having following details:-
Mouza:- Danapur Shahjadpur, Pargana- Phulwari,
P.S.- Danapur, Survey Thana No:- 21, Touzi No:- 5407, Khata No:- 460, Survey Plot No:- 1559(P), 1560(P), 1564(P), Danapur, Patna.

J.M. Sahay
Rakesh Narayan
संगिता देवी

Setyendra pdsir
En. Setyendra P. Singh
B.Sc. Engg. (Civil)
Reg. No.-03/ER/2016-16/WP/01
Nagar Parishad Danapur Nizam

SIGNATURE OF ARCH/ENG.
Pranab K. K.

SIGNATURE OF OWNER SIGNATURE OF STR. ENG.

62/06/160
21/11/22
A. B.
Nagar Parishad Danapur Nizam


विकास भू-सम्पद (मिलियन और विकास)
नियम 2017 (RERA) को लागू करने के अधीन
यह योजना विकास प्रधिकार से
संरचना का निर्माण किया गया है।

21/11/22
J. E.
Nagar Parishad Danapur Nizam

Building Plan No. 123/22-23
नियम 2017 (RERA) को लागू करने के अधीन
यह योजना विकास प्रधिकार से
संरचना का निर्माण किया गया है।
विकास भू-सम्पद (मिलियन और विकास)
नियम 2017 (RERA) को लागू करने के अधीन
यह योजना विकास प्रधिकार से
संरचना का निर्माण किया गया है।


21/11/22
J. E.
Nagar Parishad Danapur Nizam
03/03

4.00M WIDE ROAD

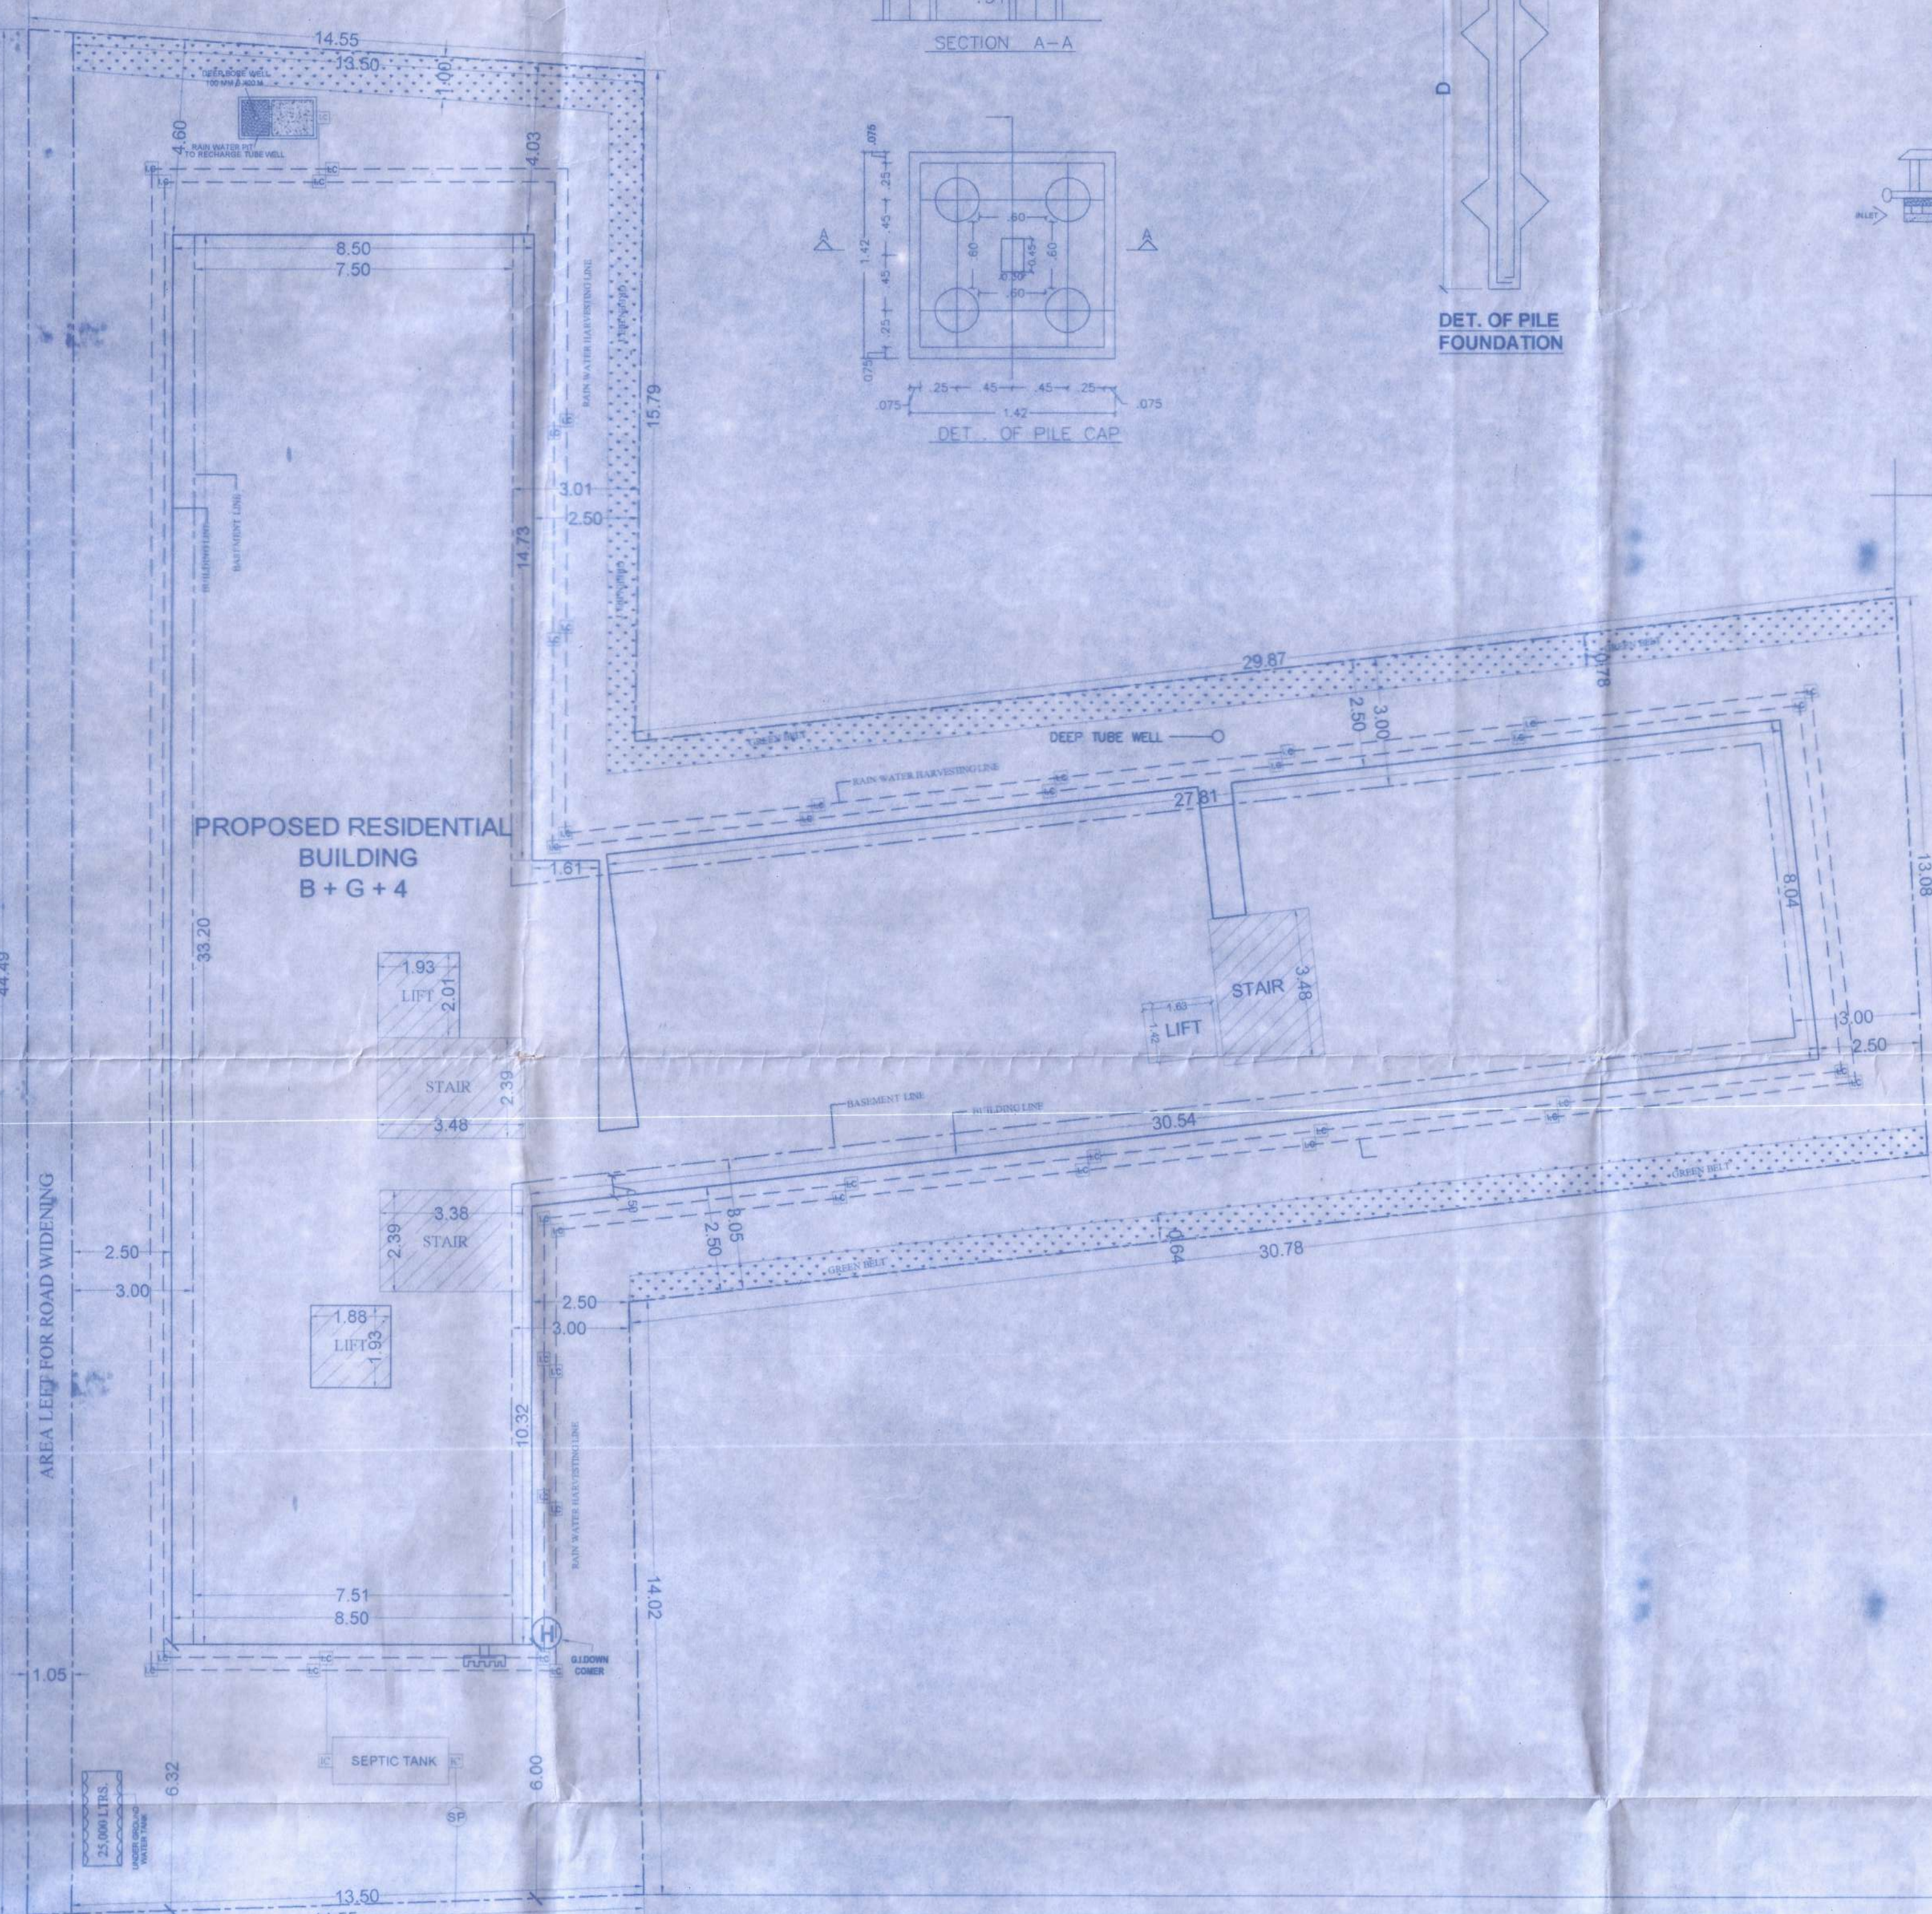


10.60M WIDE ROAD


SITE PLAN
SCALE - 1:100

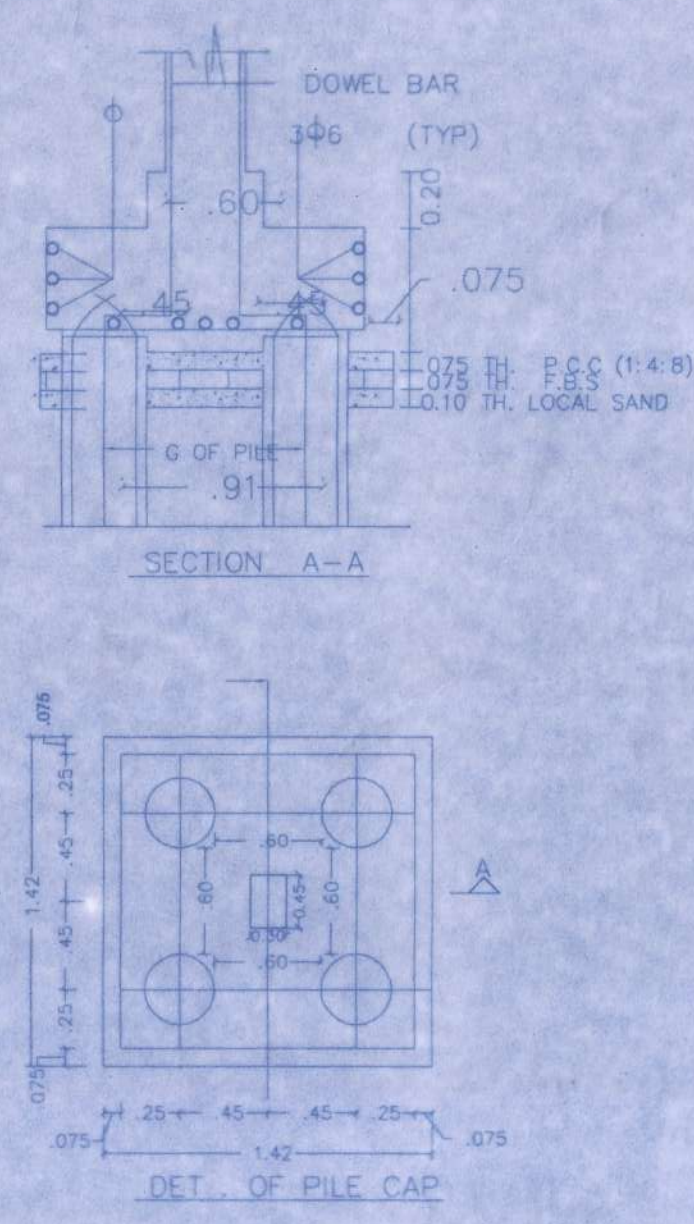



DET. OF PILE FOUNDATION

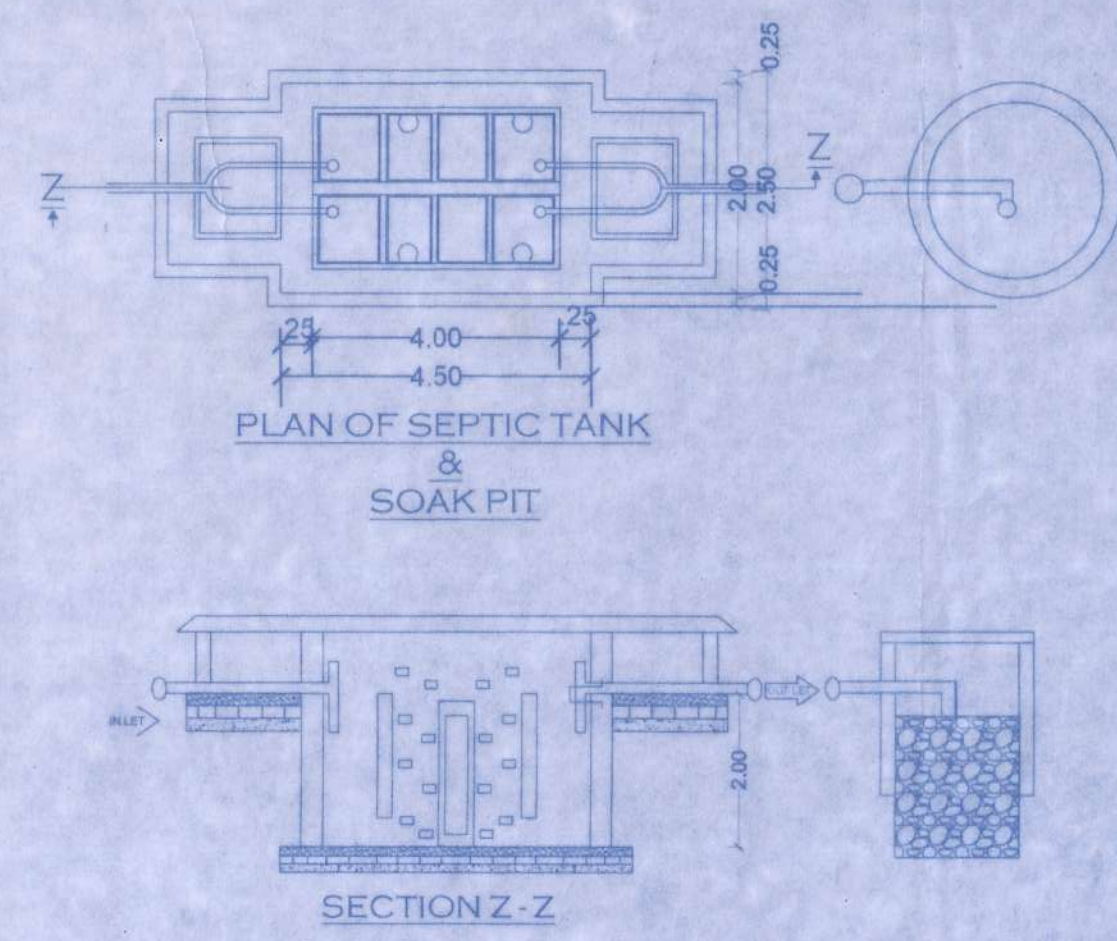

SECTION Z-Z

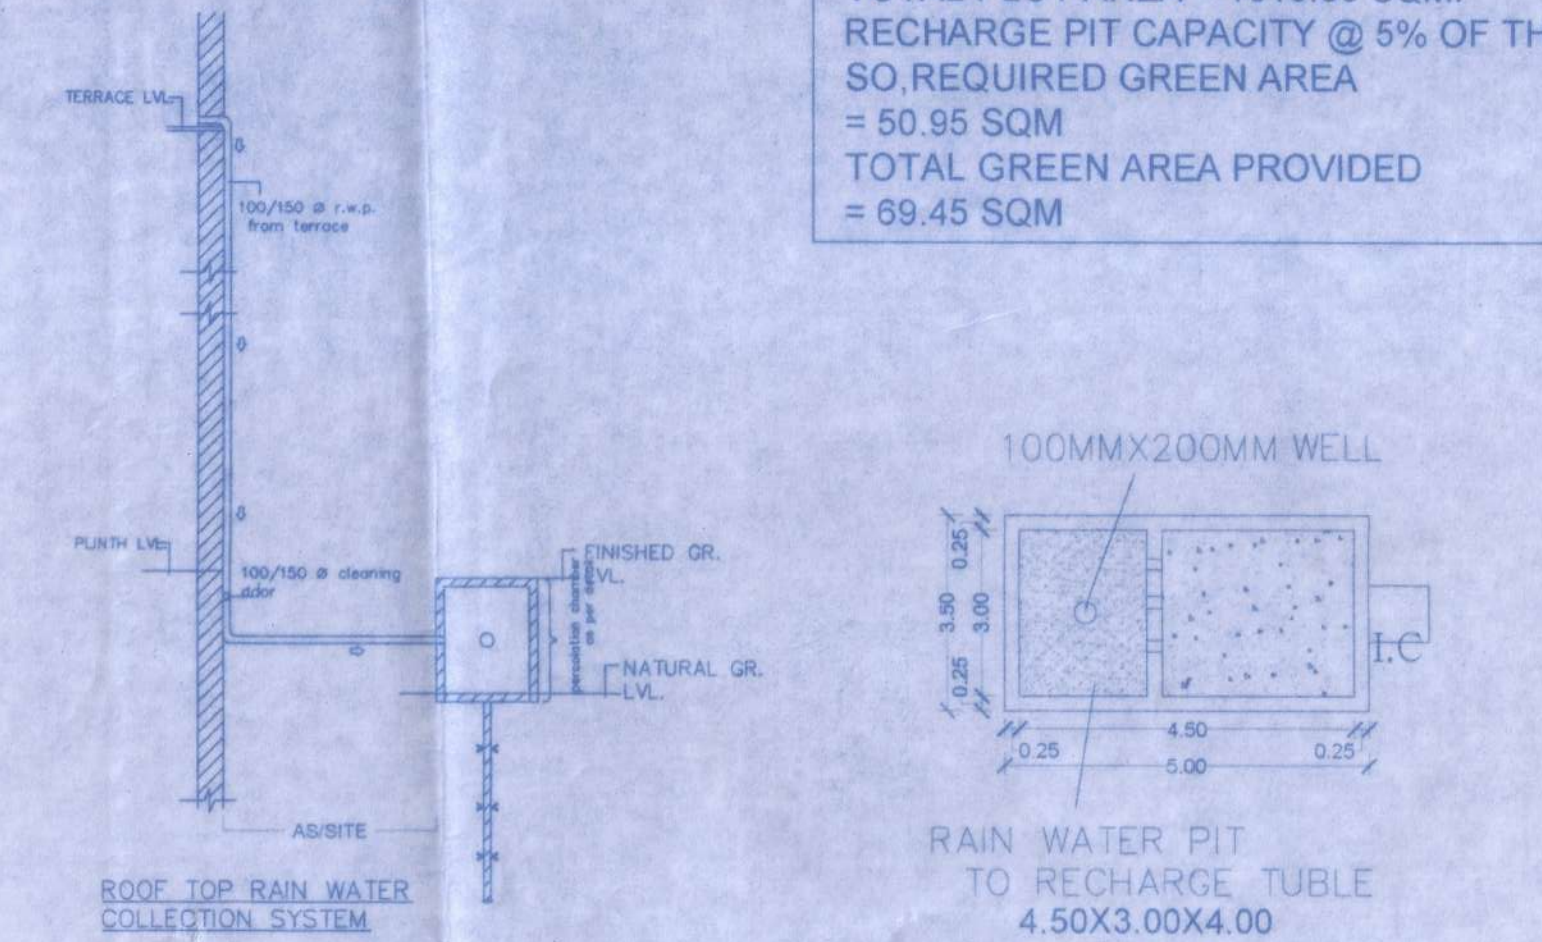

Plan of Surface Water Percolation System To
Sub-Soil WATER HARVESTING PLANT

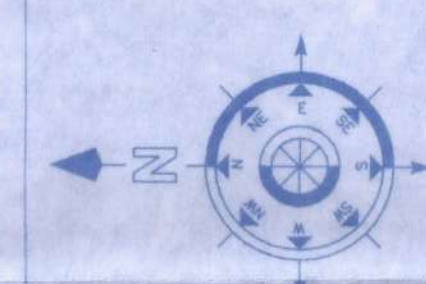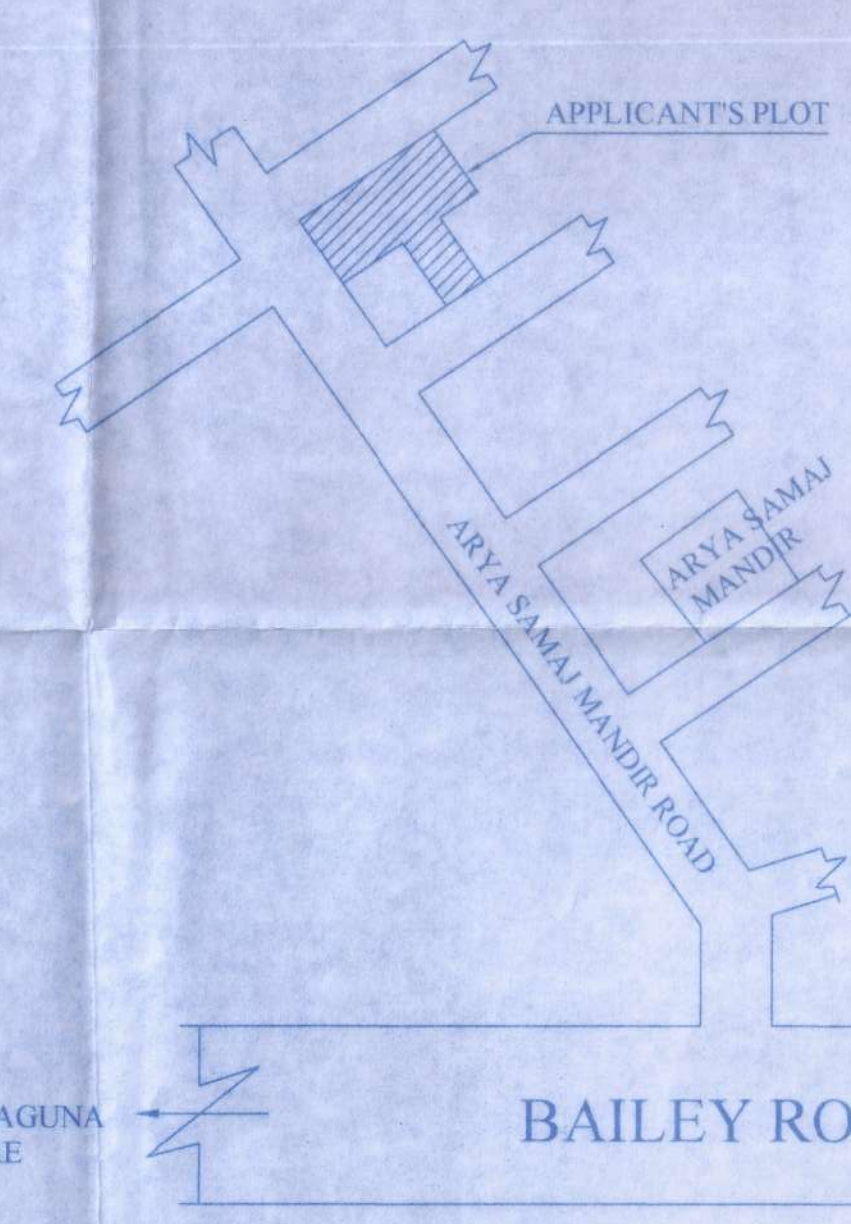

LOCATION PLAN
NOT TO SCALE

FIRE LEGEND :-

1.	UNDER GROUND WATER TANK OF 25,000 LTRS. CAP.	
2.	FIRE RESISTANCE DOOR	
3.	FIRE HYDRANT SYSTEM	
4.	HOSE REEL	
5.	MANUAL CALL ALARM POINT	
6.	FIRE EXTINGUISHER CO2 TYPE	
7.	ILLUMINATED EXIT DIRECTIONAL SIGN	
8.	SEAMESE CONNECTION	
9.	EMERGENCY LIGHTING SYSTEM	
10.	FIRE SPRINKLER	
11.	SMOKE DETECTOR	
12.	OVER HEAD WATER TANK	
13.	G.I. DOWN COMER SYSTEM	

GREEN AREA CALCULATION

TOTAL PLOT AREA = 1019.05 SQM.
RECHARGE PIT CAPACITY @ 5% OF THE PLOT
SO, REQUIRED GREEN AREA
= 50.95 SQM
TOTAL GREEN AREA PROVIDED
= 69.45 SQM

AREA CALCULATION

TOTAL PLOT AREA (AS/DEED)	1088.75 Sqm.
TOTAL PLOT AREA (AS/POSSESSION)	1065.74 Sqm.
AREA LEFT FOR ROAD WIDENING	46.69 Sqm.
NET PLOT AREA AS/SITE	1019.05 Sqm.
BASEMENT FLOOR B/U AREA	8.73 Sqm.
GROUND FLOOR B/U AREA	249.45 Sqm.
FIRST FLOOR B/U AREA	512.00 Sqm.
SECOND FLOOR B/U AREA	512.00 Sqm.
THIRD FLOOR B/U AREA	512.00 Sqm.
FOURTH FLOOR B/U AREA	512.00 Sqm.
TOTAL B/U AREA	2306.18 Sqm.
TOTAL B/U AREA ALL FLOOR	2306.18 Sqm.
F.A.R	2306.18/1019.05 = 2.26

PARKING CALCULATION

TOTAL B/U AREA = 2306.18 Sqm.
PARKING AREA REQUIRED (AS/TABLE NO-19, S.No-3) @ 25% = 576.54 Sqm.
PARKING AREA PROVIDED AT COVERED BASEMENT FLOOR
= 461.67 Sqm - Basmt. flr. B/U Area
= 461.67 - 8.73 = 452.94 Sqm
PARKING AREA PROVIDED AT COVERED GROUND FLR.
= 475.16 Sqm - Gr. fl. B/U Area
= 458.91 - 249.45 = 209.46 Sqm.
TOTAL PARKING AREA PROVIDED
= 452.94 + 209.46 = 662.40 Sqm. > 576.28 Sqm.

Proposed residential building of
1. Mr. Jyotindra Mohan Sahay
S/O:- Lt. Indra Deva Sahay
2. Mr. Rakesh Narayan
S/O:- Lt. Surendra Narayan &
3. Smt. Sangita Devi,
W/O:- L. Mukesh Kumar on plot having following details:-
Mouza:- Danapur Shahjadpur, Pargana- Phulwari,
P.S.- Danapur, Survey Thana No- 21, Touzi No- 5407, Khata No- 460, Survey Plot No- 1559(P), 1560(P), 1564(P), Danapur, Patna.

Rakesh Narayan
T.M. Sahay
संगिता देवी

Satyendra P. Singh
B.Sc. Engg. (Civil)
Reg. No-03/ER/2015-16/NP/N
Nagar Parishad Danapur, Nizamat

SIGNATURE OF ARCH. ENG.

HR. PRATIK K. KARP
STRUCTURAL ENGINEER
REG. NO. 15/16/17/18/2164/