


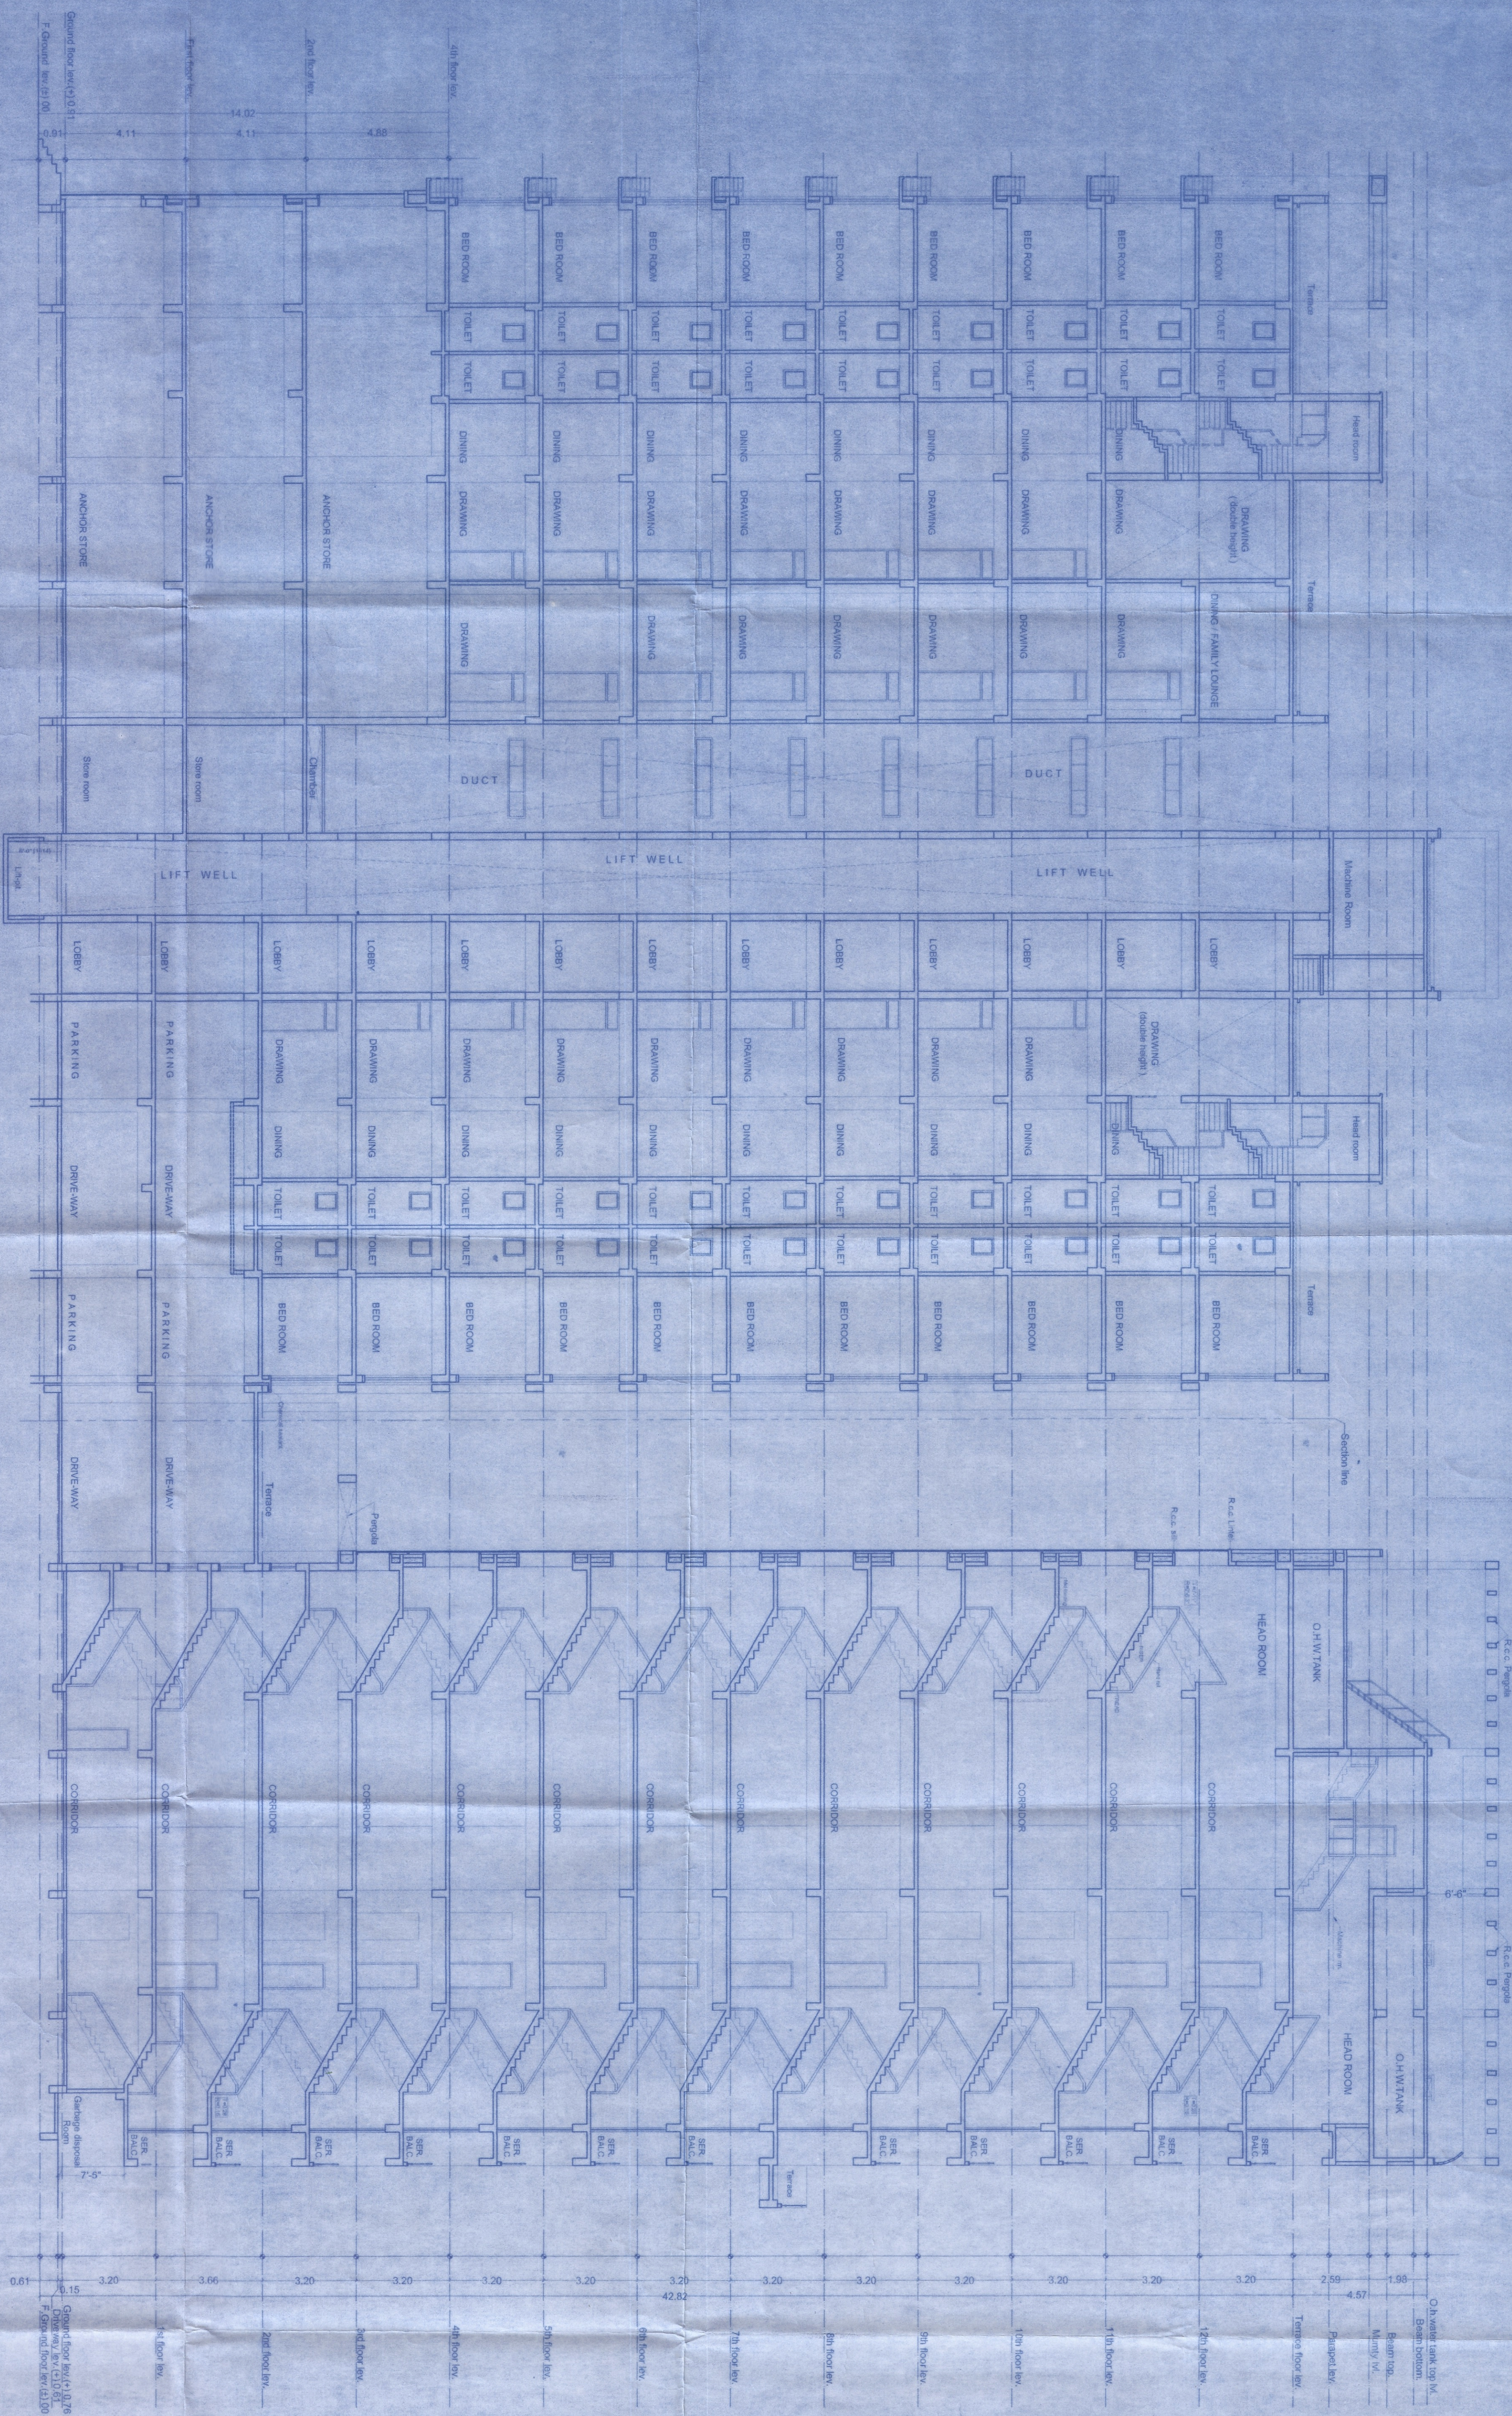


SECTION AA
Block A

SECTION AA
Block A




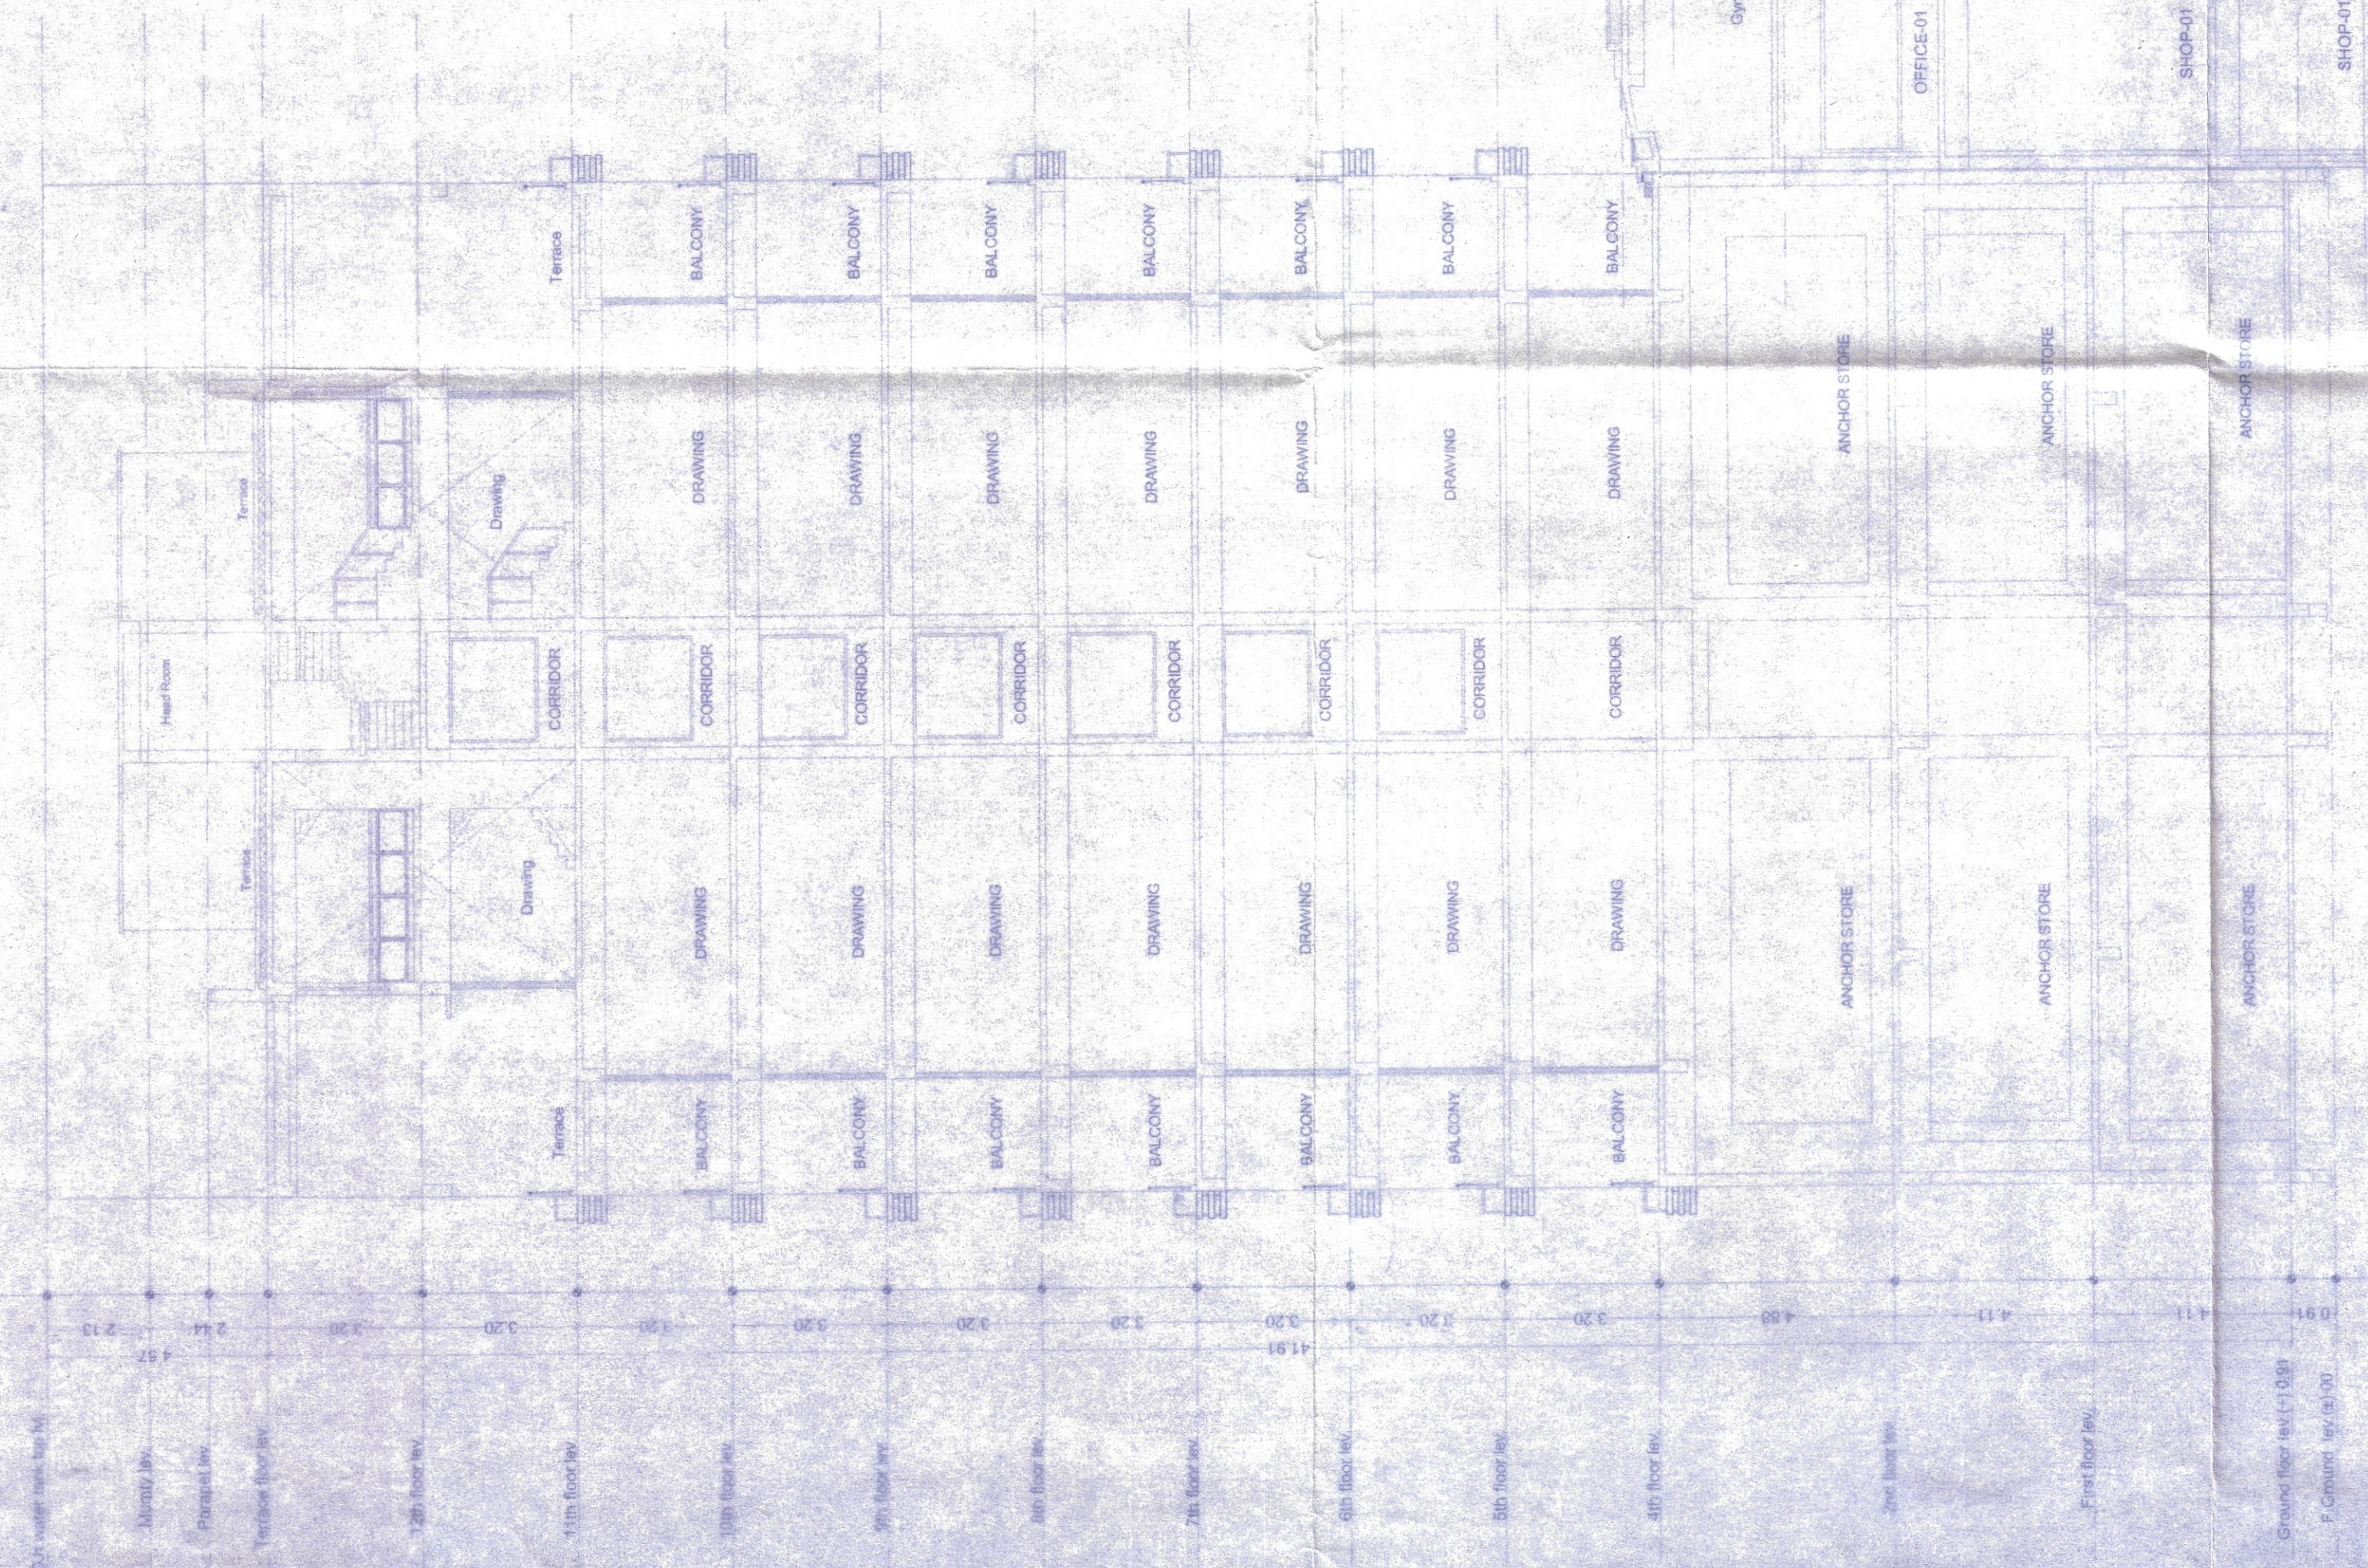

SECTION D.D.

BUILDING NAME :- SAINI INFINITY
DEVELOPER ADDRESS:-
M/S. SAI KPIA REAL ESTATE PVT. LTD.
DIRECTOR, SRI SHAILENDRA SINGH
RESIDENCE OF MITRA COMPOUND
K/10, PLOT NO. 10, PHASE II
P.S. BUDHA COLONY, DIST. PATNA
PLOT DETAIL:-
EXISTING RESIDENTIAL CUM COMMERCIAL BUILDING FOR
(01) SATTI SHANTI SHARMA
(02) SATTI CHANDRANATH SHARMA
(03) SRI CHANDRANATH SHARMA SHARMA
SITUATED AT: NEAR BAHOURPUR GUMTI, MANMANGAL
SURVEY PLOT NO. 372 & 374 (P), THANA NO. 05
KATIA, NALANDA & 33, NALANDA NO. 33, P.S. NALANDA
DIST. PATNA

PASSED PLAN NO. :-
PASSED UNDER PLAN NO. PNC/SAINI/INFINITY/CHB-G-2
5/1/2017 DATED 09/11/2017
SHEET NO. **SCALE** **NORTH**
P.M.C. 12/12 1:200

RAKESH KANUNJ RAJE
P.M.C. EMPLOYMENT NO. AN00319
C.O.A. REG. NO. - CA066565
SIGNATURE OF **SIGNATURE OF**
BUILDER/DEVELOPER **ARCHITECT/ENGINEER**

Ord. Sanghi. Jy. Pnc. Bt. 4/12/2017/12

Map Released for Occupancy Certificate
of Plan Case No.
Sanctioned on Dt.

सत्यनंद कुमार सिंह
29.05.18
सहायक निरीक्षक
शहरी योजना शाखा
पटना नगर निगम
सत्यनंद कुमार सिंह
उप निरीक्षक शहरी योजना
पटना नगर निगम, पटना