


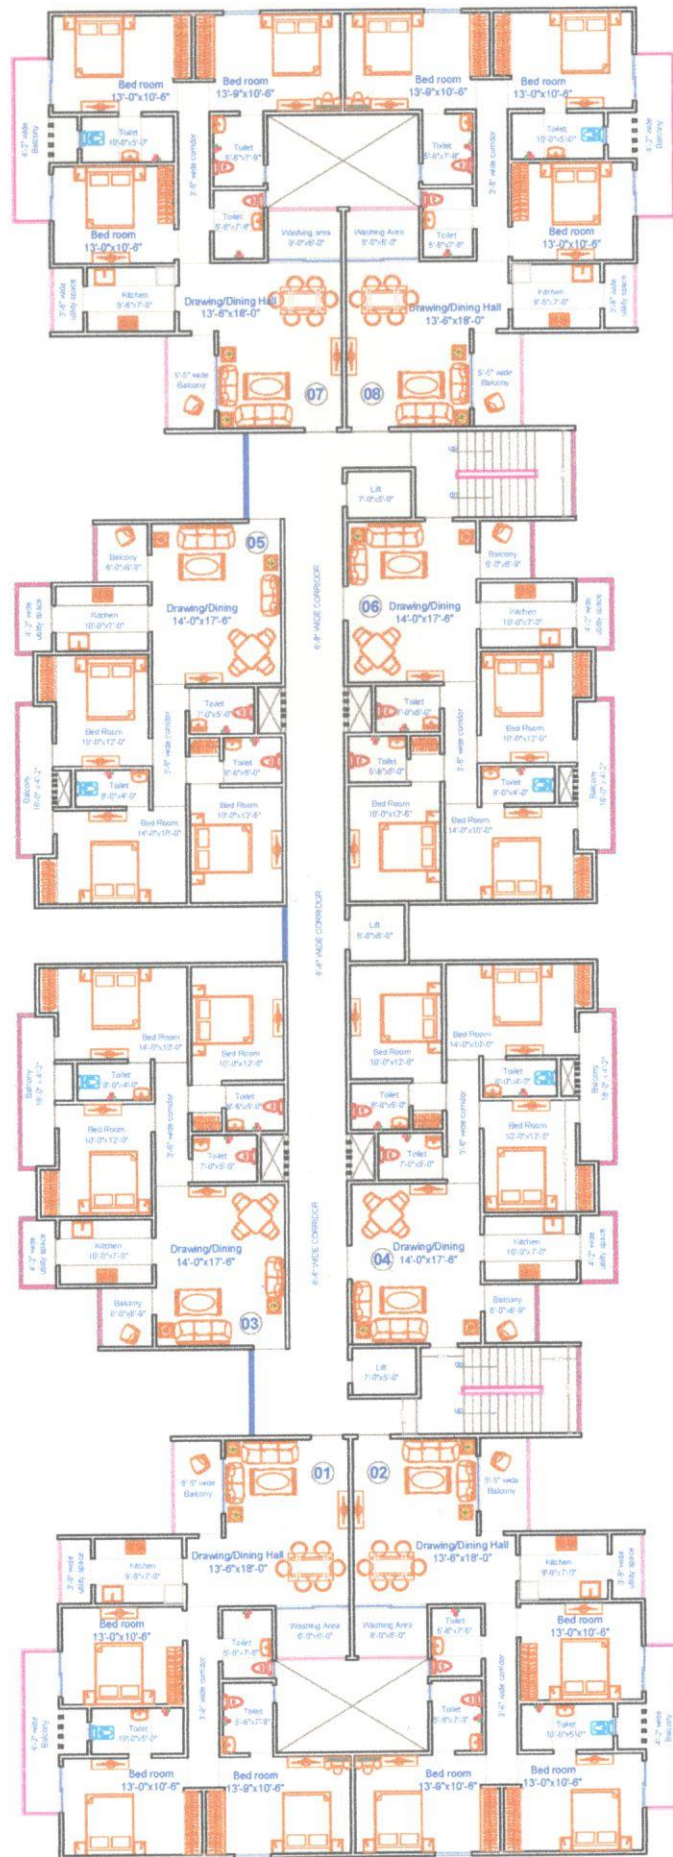

TYPICAL (1ST TO 12 TH) FLOOR PLAN

AREA CALCULATION				
Flat No.	CARPET AREA	BALCONY AREA	B/I/P AREA	SUPER B/I/P AREA
01	1073.00 SFT.	201.00 SFT.	1315.00 SFT.	1820.00 SFT.
02	1073.00 SFT.	201.00 SFT.	1315.00 SFT.	1820.00 SFT.
03	925.00 SFT.	138.00 SFT.	1145.00 SFT.	1618.00 SFT.
04	925.00 SFT.	138.00 SFT.	1145.00 SFT.	1618.00 SFT.
05	925.00 SFT.	138.00 SFT.	1145.00 SFT.	1618.00 SFT.
06	925.00 SFT.	138.00 SFT.	1145.00 SFT.	1618.00 SFT.
07	1073.00 SFT.	201.00 SFT.	1315.00 SFT.	1820.00 SFT.
08	1073.00 SFT.	201.00 SFT.	1315.00 SFT.	1820.00 SFT.

PROJECT :

PROPOSED RESIDENTIAL BUILDING " "
AT - PATNA

DEVELOPER :

RELIZE REALCON PVT.LTD.

NORTH



Aryan architects

ARCHITECTS, INTERIOR & LANDSCAPE DESIGNERS
H.O. - Pahalawan mkt, Hartail more, Patna
B.O. - Jyoti puram colony, Jagdeo path, Patna
MO. - 9693615566, 9334999262
ARCHITECT - UMASHANKAR KUMAR
Email : umashankar_architect@rediffmail.com