


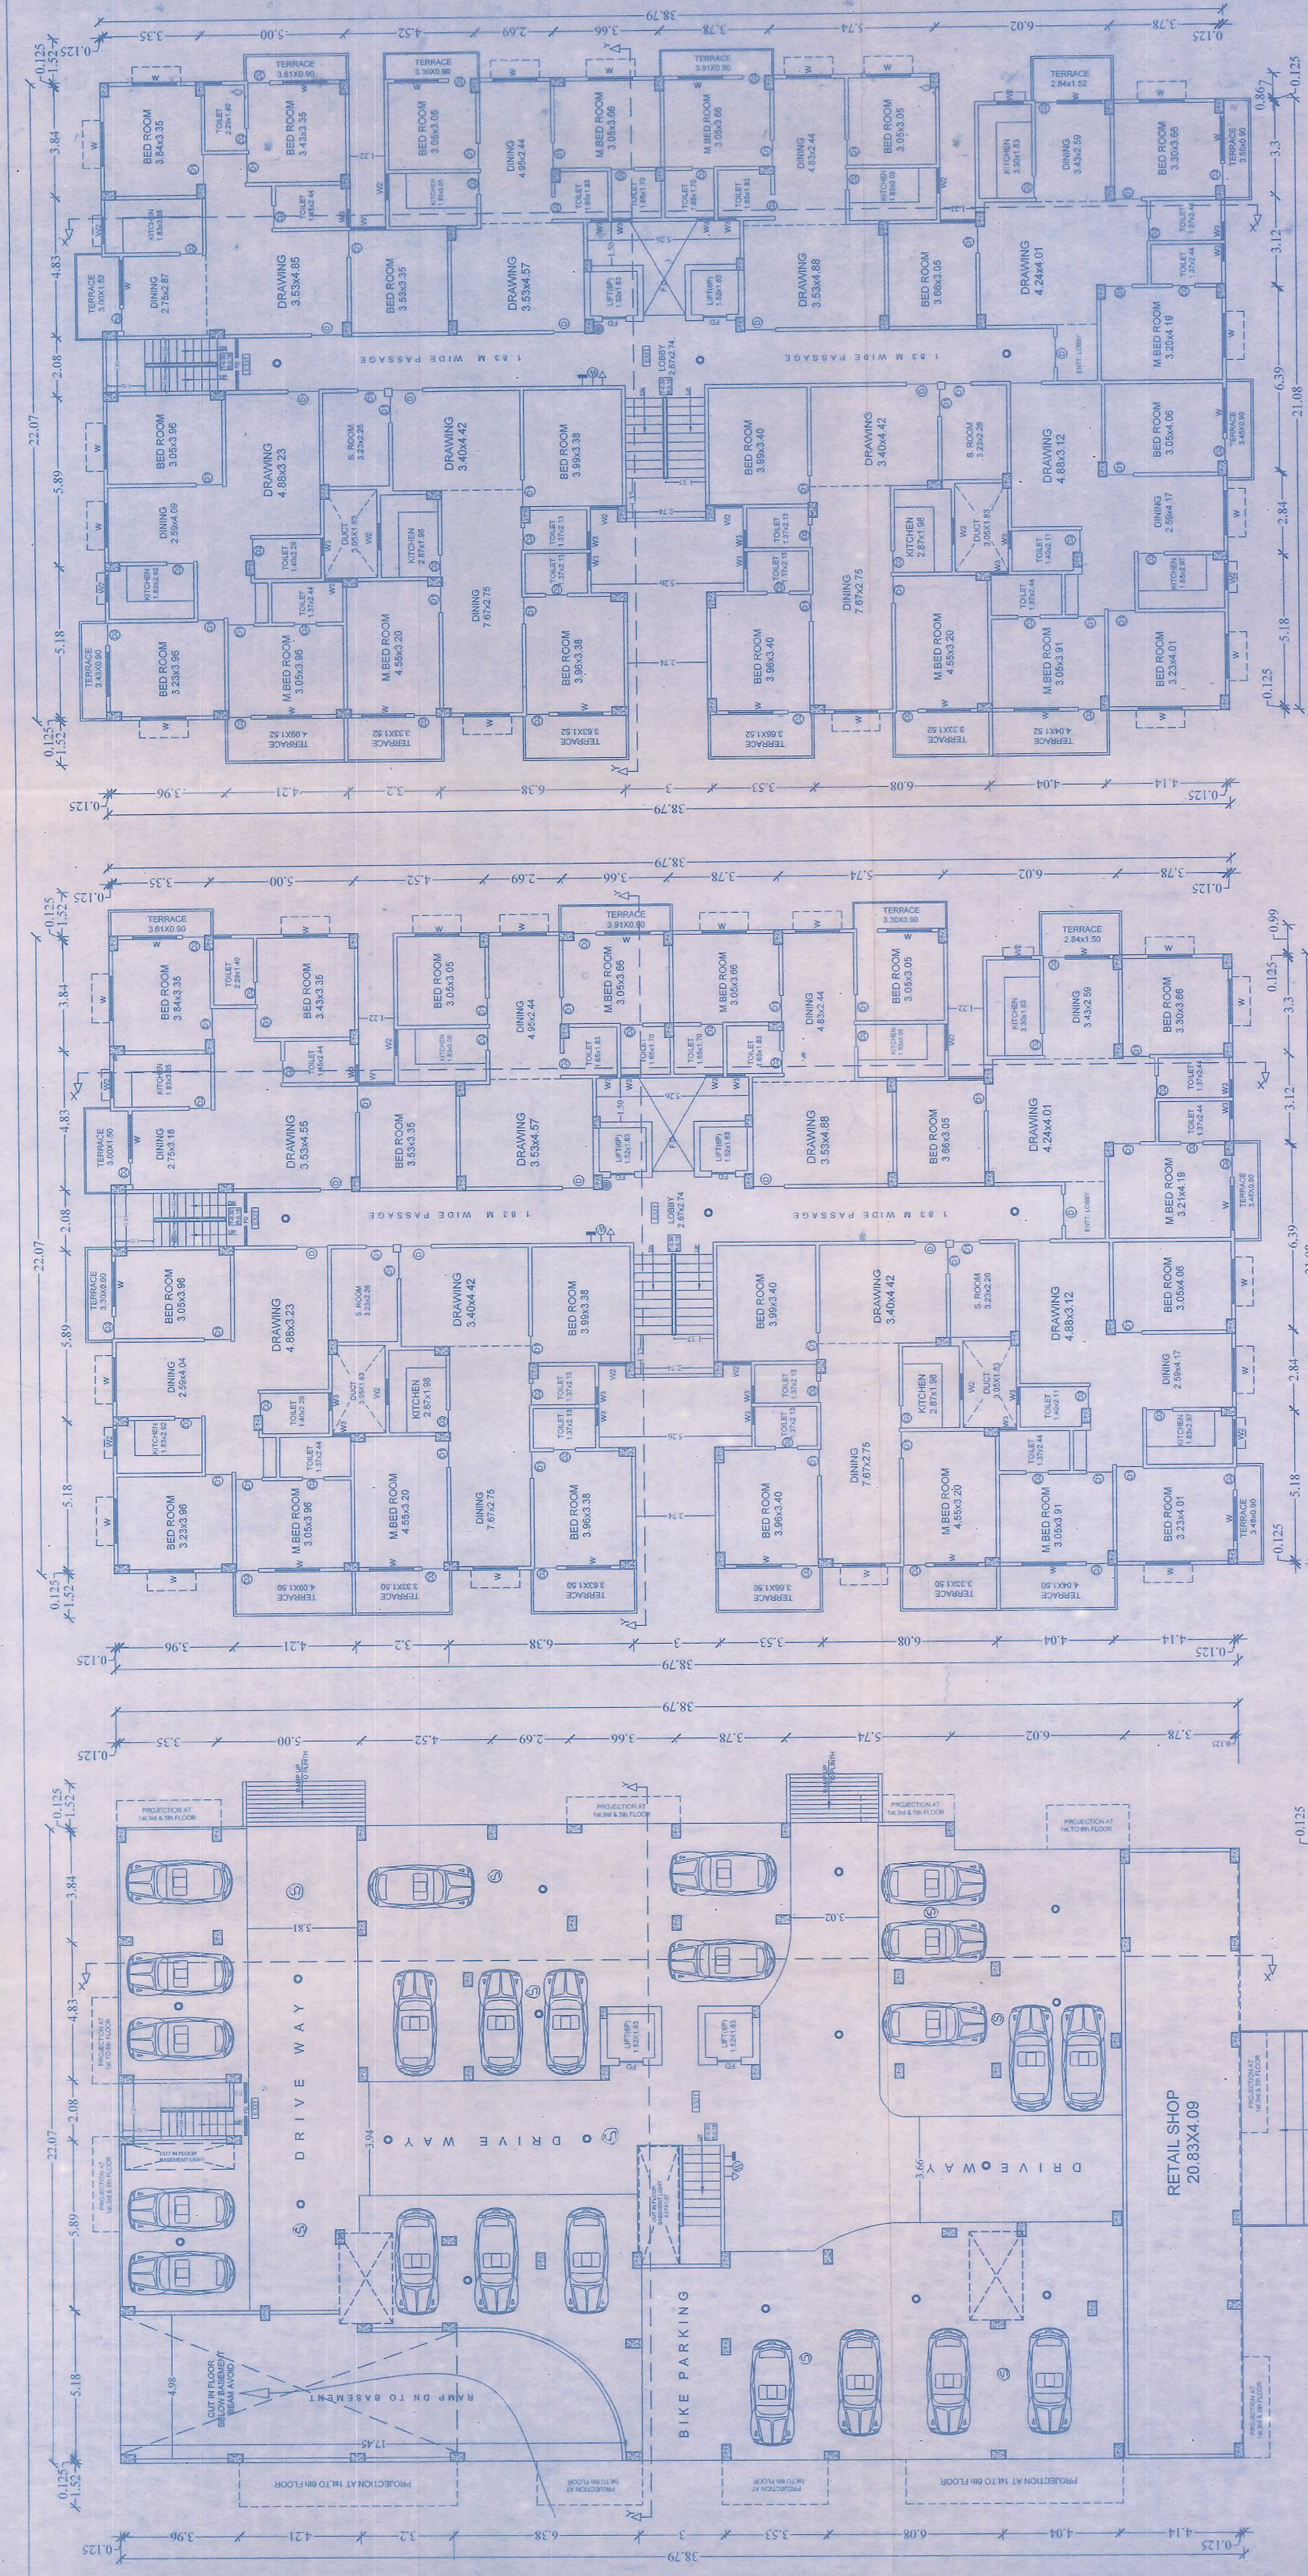

WATER TANK CALCULATION. (BLOCK A & B)

TOTAL NOS OF FLAT = 68
ASSUME 5 PERSONS /FLAT REQ. 68X5 = 340
TOTAL NOS OF PERSON = 340
ADD 20 % EXTRA = 408 PERSON
ASSUME 135 LTR WATER CONSUMPTION/PER/DIA
= 408X135 + 5000+5000(FOR FIRE FIGHTING)
= 65080 lit. = 65.08 M³
SIZE OF WATER TANK PROVIDED
(BLOCK - A) = (1) 4.83X4.22X1.50
= 30.57M³
(BLOCK - B) = (1) 6.10X6.32X1.50
= 57.83 M³
TOTAL SIZE OF WATER TANK PROVIDED
A & B = 30.57 + 57.83 = 88.40M³

SEPTIC TANK CALCULATION. (BLOCK A & B)

TOTAL NOS. OF FLAT = 80
ASSUME 5 PERSONS /FLAT REQ. 80 X5 = 450
ADD 20 % EXTRA = 540 PERSON
ISO, TOTAL NOS OF PERSON = 540 NOS
CAPACITY OF SEPTIC TANK FOR 540 PERSON
@ 0.085 M / PERSON / DAY
540X 0.085 = 45.90 M³
PROVIDED SIZE OF SEPTIC TANK
= 4.50X3.00X2.00 = 27.00 M³
= 4.50X3.00X2.00 = 27.00 M³
TOTAL SIZE OF SEPTIC TANK PROVIDED
A & B = 27.00 + 27.00 = 54.00M³

PROJECT:-
PROPOSED RESIDENTIAL BUILDING FOR
1) SRIMITHILESH KR. SINHA
2) SRISATISH KR. ALIAS PINTU
3) SRINILESH KR. ALIAS MANTU
R/o- SOUTH MANDIRI, P.O.-G.O. P.S.-BUDHA
COLONY, PATNA, AT-HAVING SURVEY PLOT
NO- 331,334&335, THANA NO-07, KHA TA NO-65
THANA - KANKARAGH, MAUZA -
NANVATANPUR, BESIDES DAWARKA COLLA
PATNA.
SRI SHYAM INFRACON
SRI SHYAM INFRACON


PATNA MUNICIPAL CORPORATION
PATNA REGIONAL DEVELOPMENT AUTHORITY (RDA)
Municipal P.N. 15/9/5/138 to 16.....
Section of Plan accorded under Section 314
315, 316 & 317 of the Bihar Municipal Act 2007
by the Municipal Commissioner, Patna on.....
JAN. 28/07/2017


027





<